



Relocatable Unit - Two Side Doors


Tare: 3,500 lbs

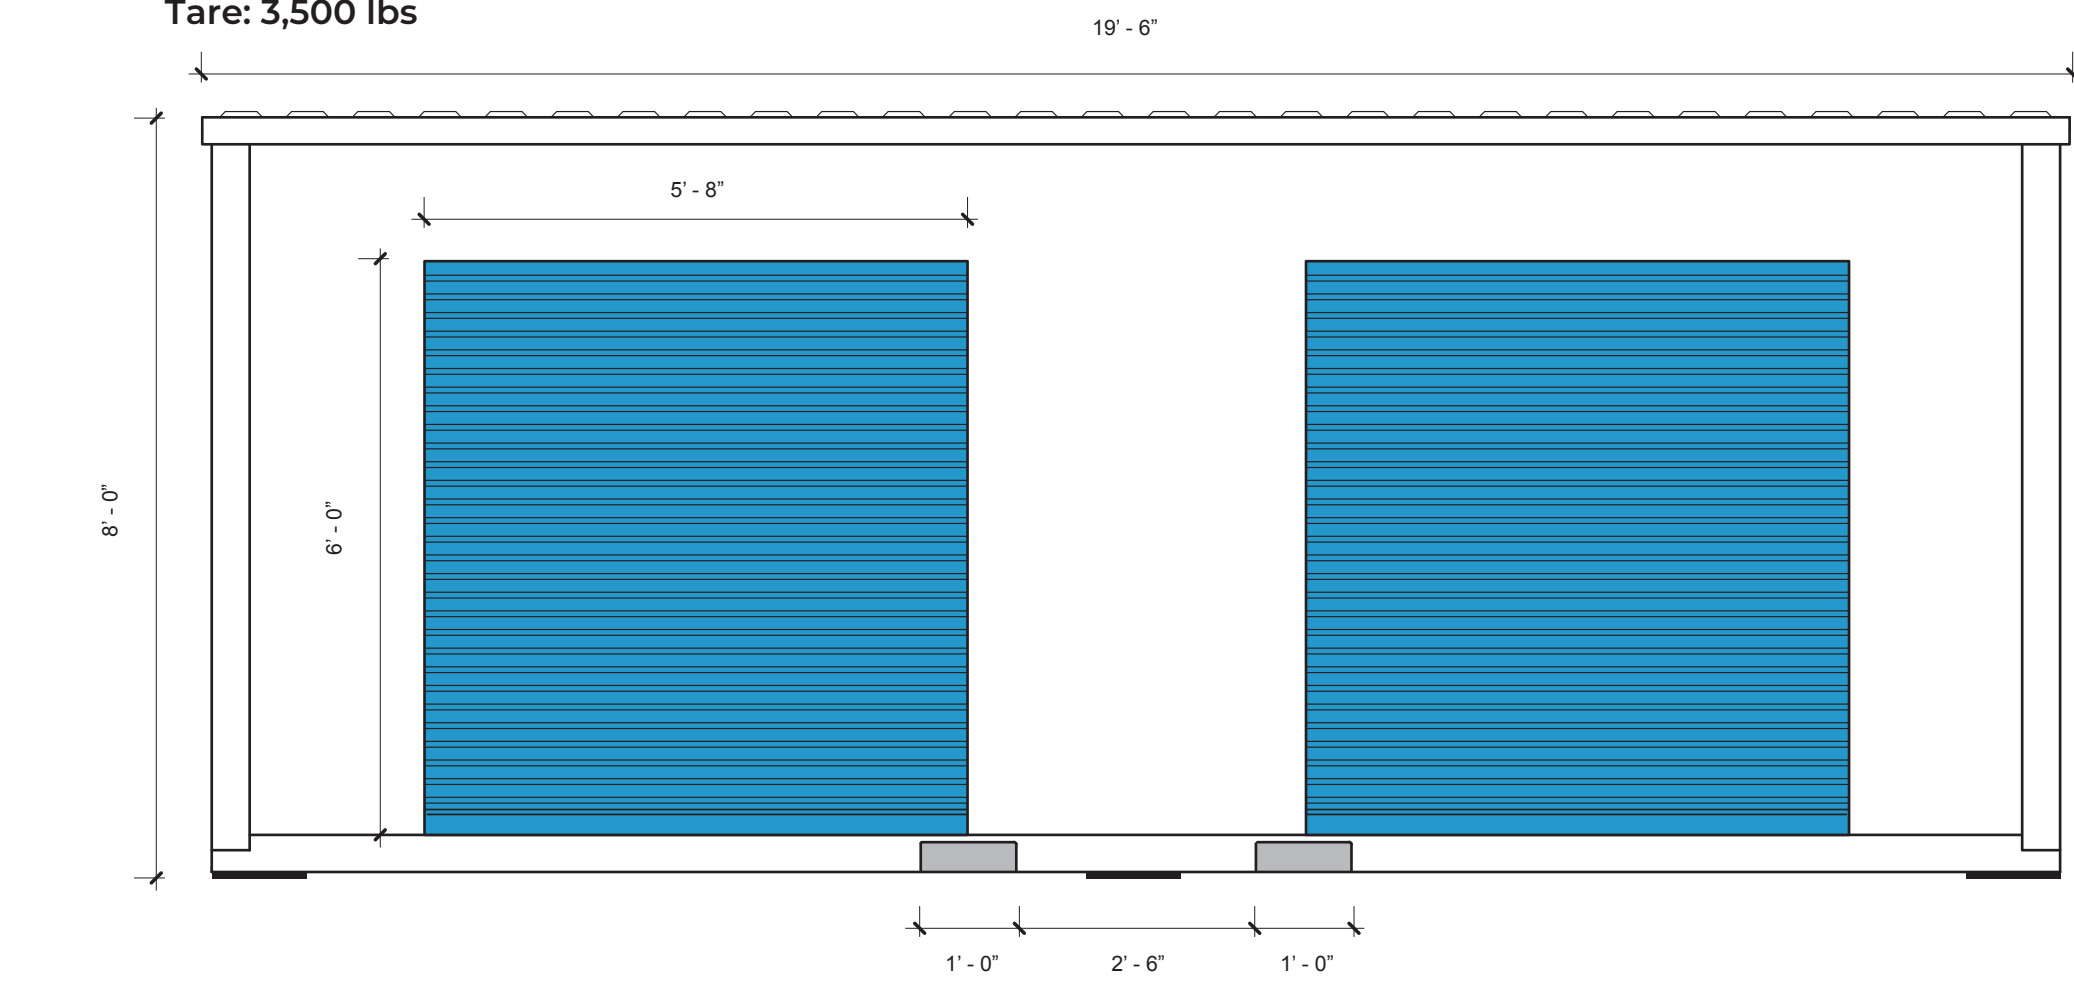


1 UNIT ELEVATION - FRONT
1/2" = 1'0"

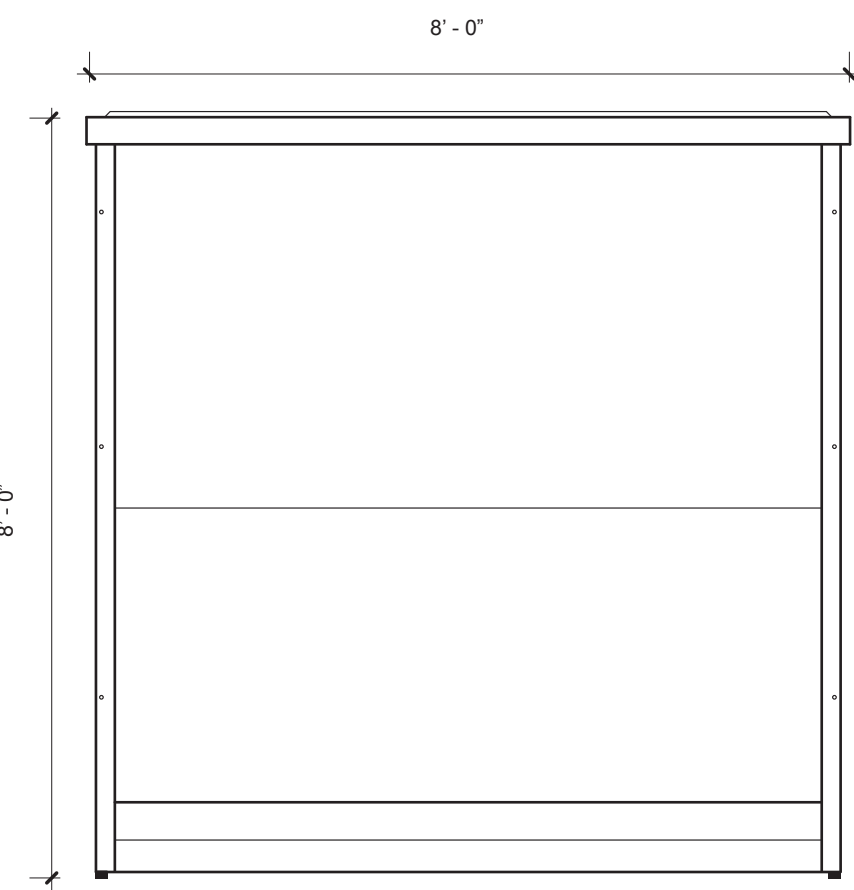

2 UNIT ELEVATION - RIGHT SIDE
1/2" = 1'0"

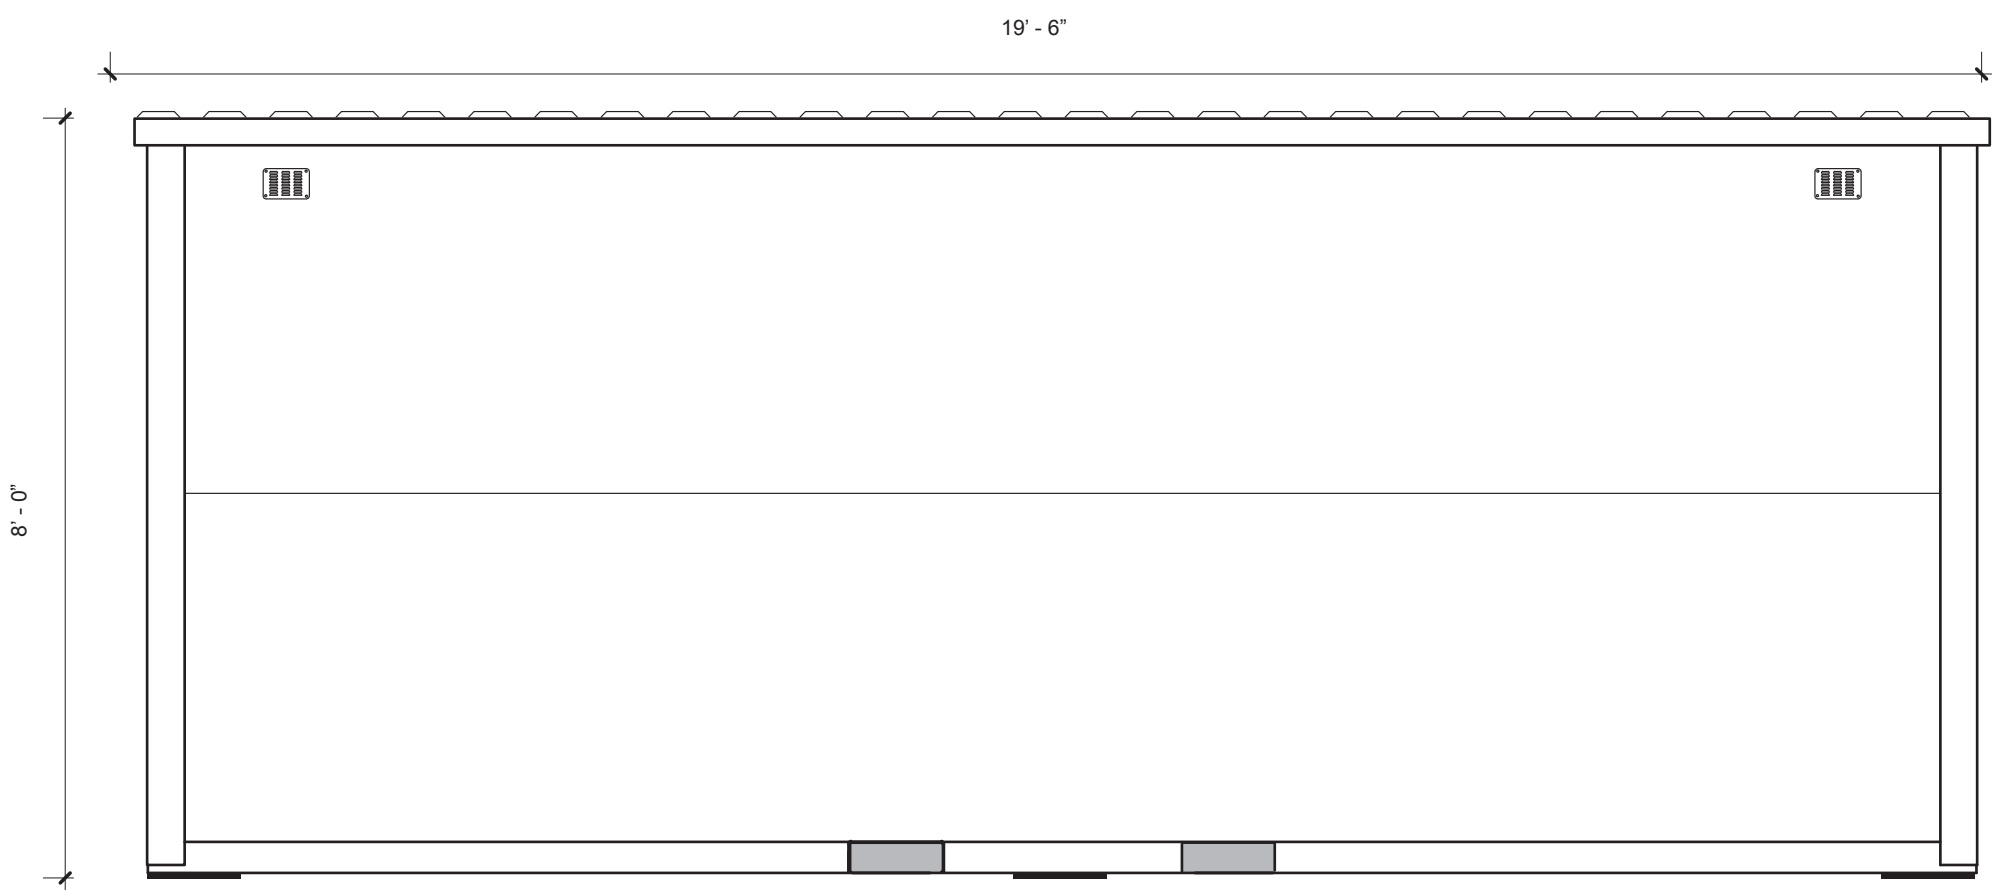


3 UNIT ELEVATION - BACK
1/2" = 1'0"

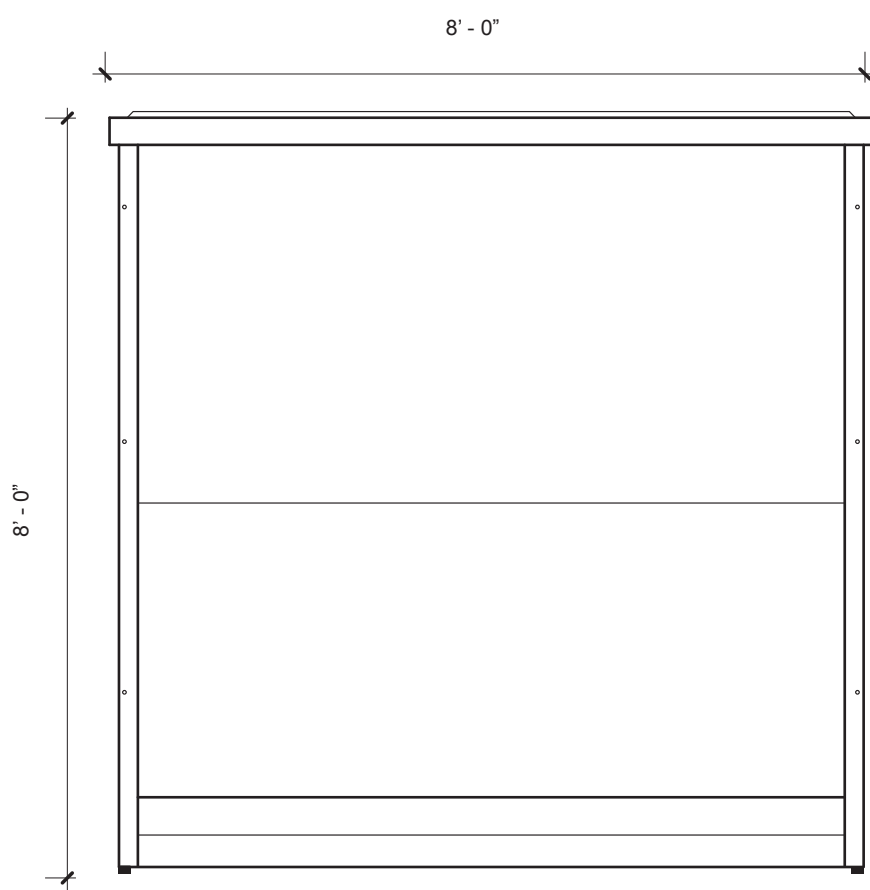


4 UNIT ELEVATION - LEFT SIDE
1/2" = 1'0"

Relocatable Unit - Four Side Doors


Tare: 4,000 lbs

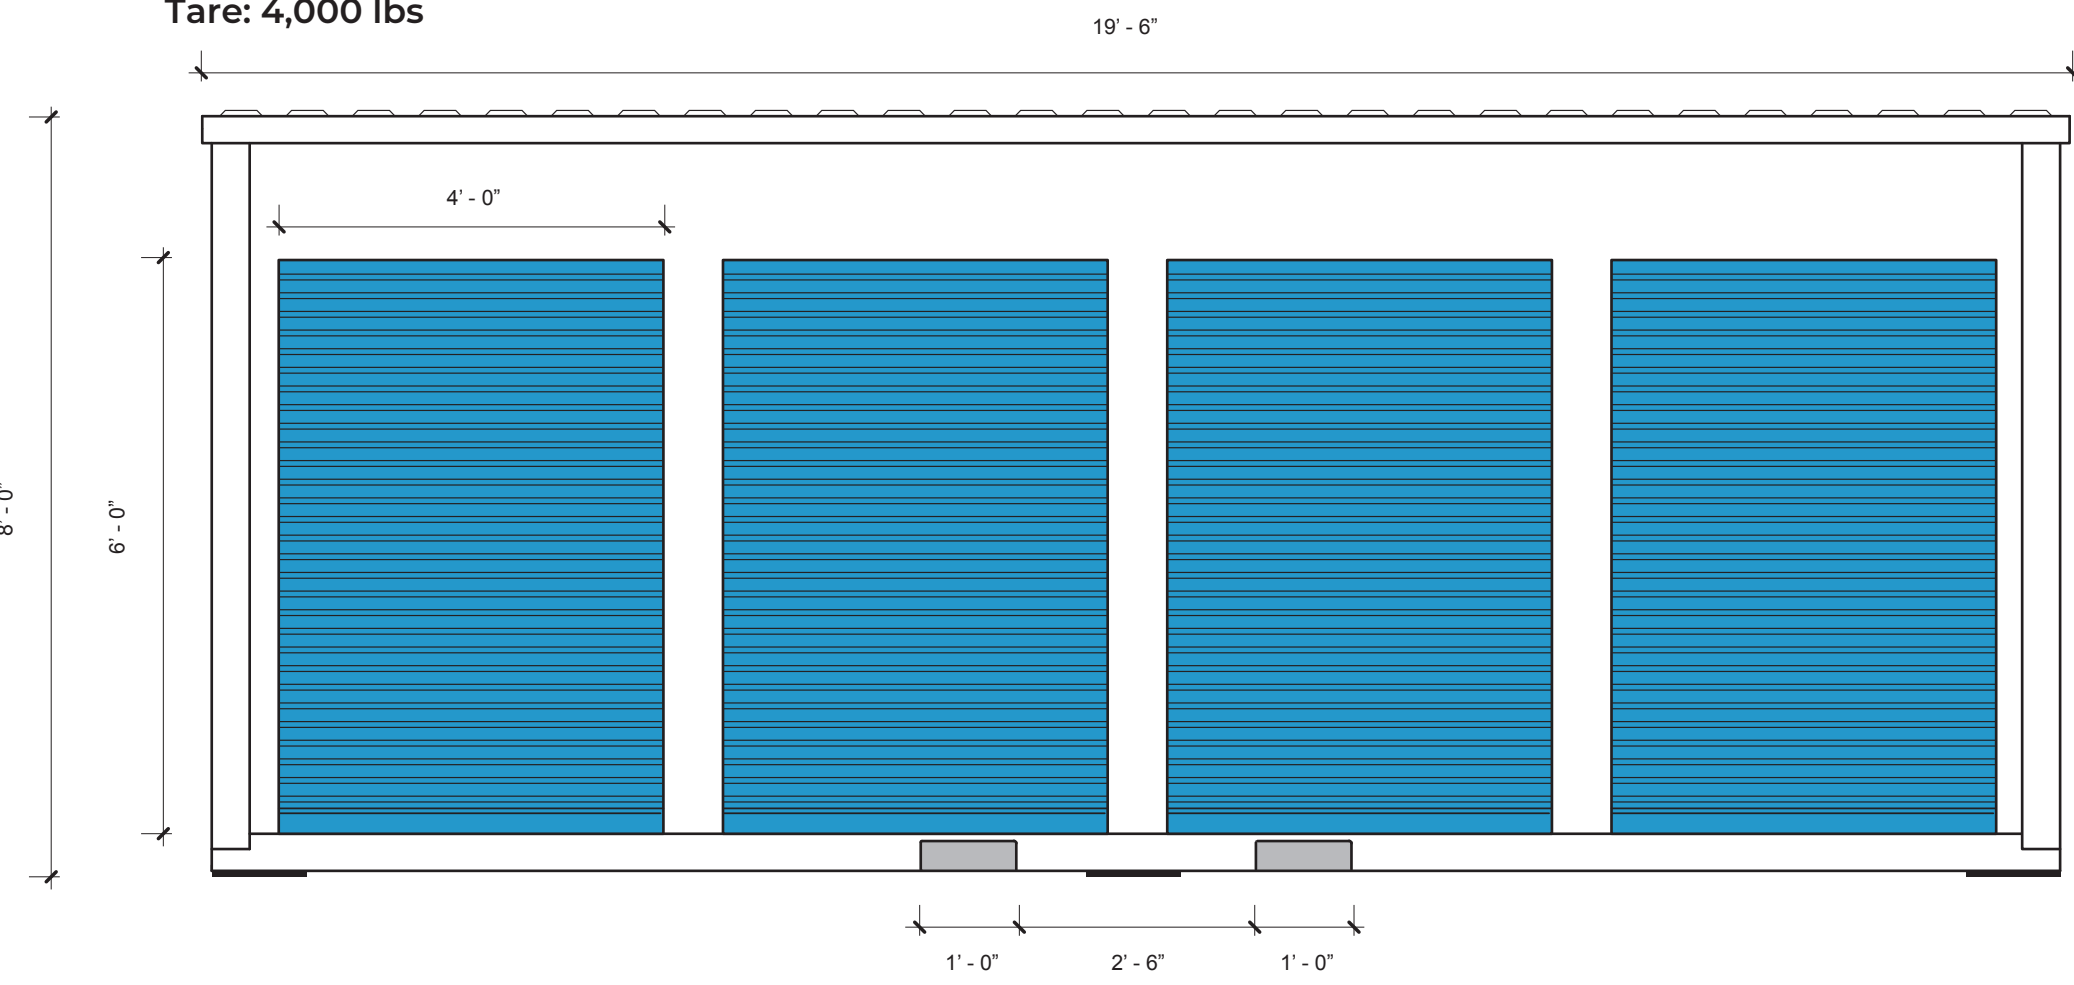


5 UNIT ELEVATION - FRONT
1/2" = 1'0"

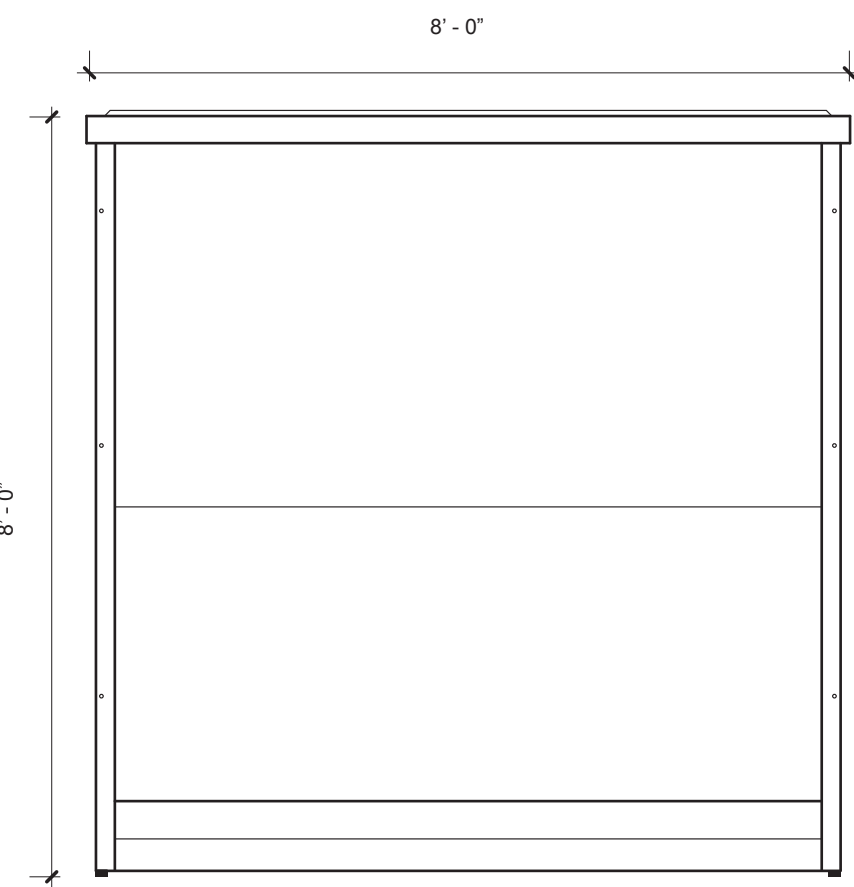

6 UNIT ELEVATION - RIGHT SIDE
1/2" = 1'0"

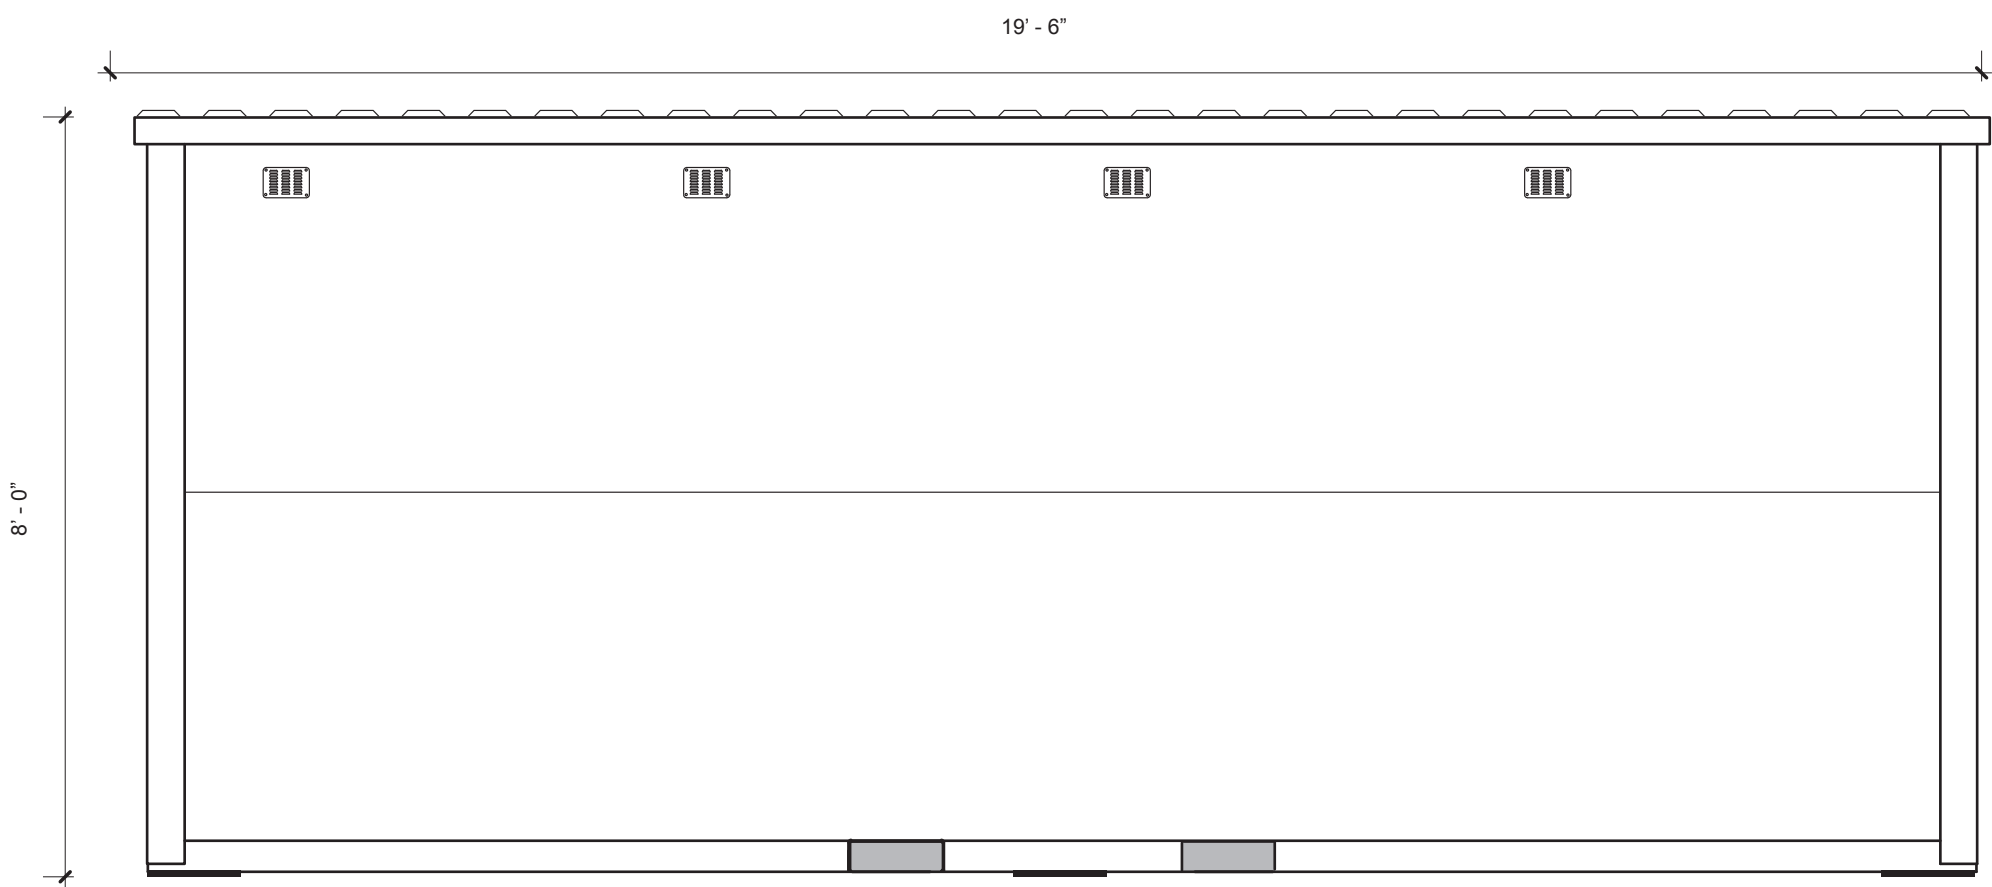


7 UNIT ELEVATION - BACK
1/2" = 1'0"

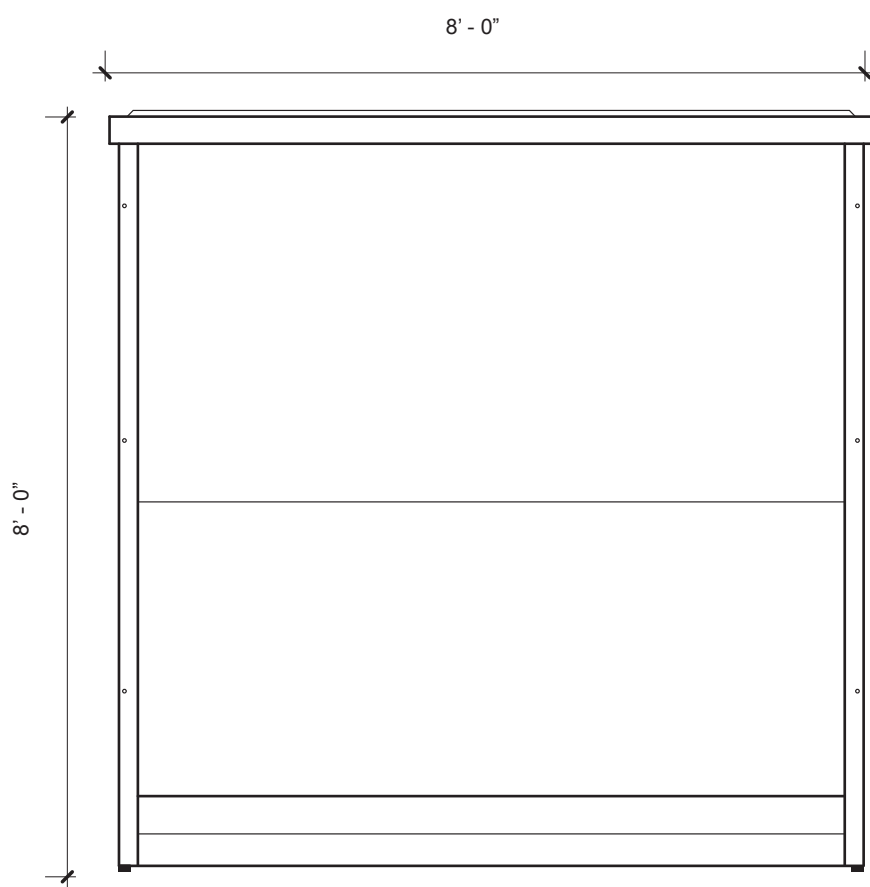


8 UNIT ELEVATION - LEFT SIDE
1/2" = 1'0"

Relocatable Unit - One End Door


Tare: 3,300 lbs

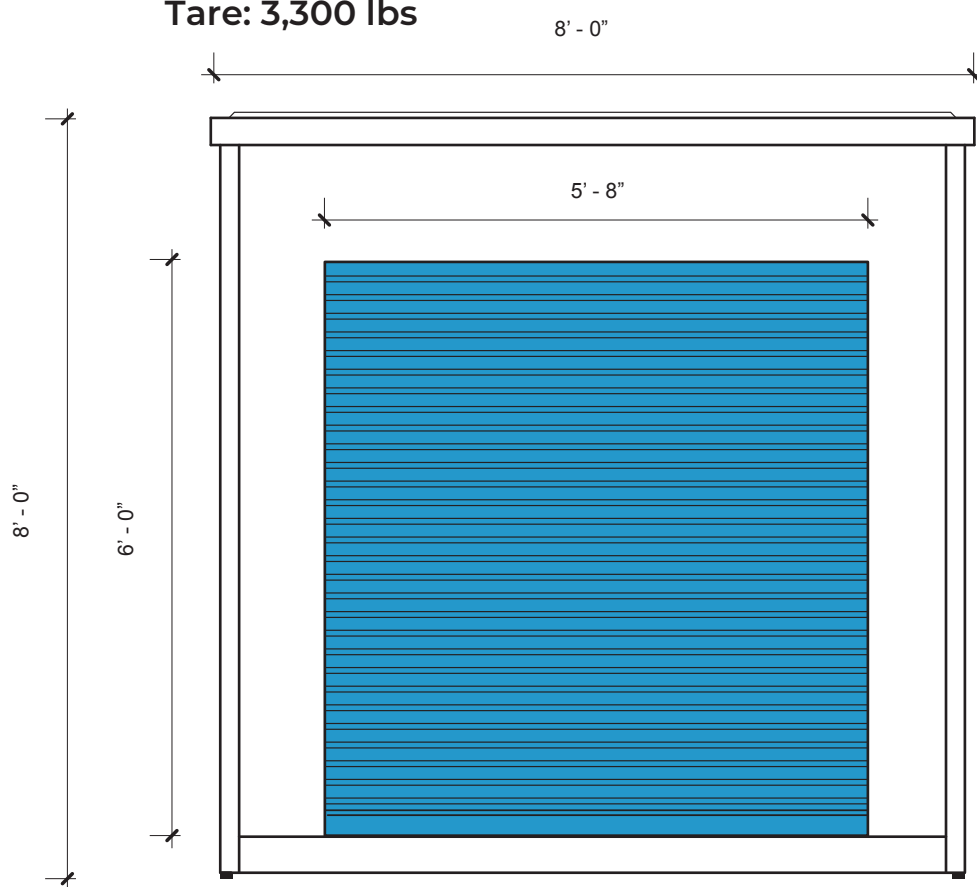


9 UNIT ELEVATION - FRONT
1/2" = 1'0"

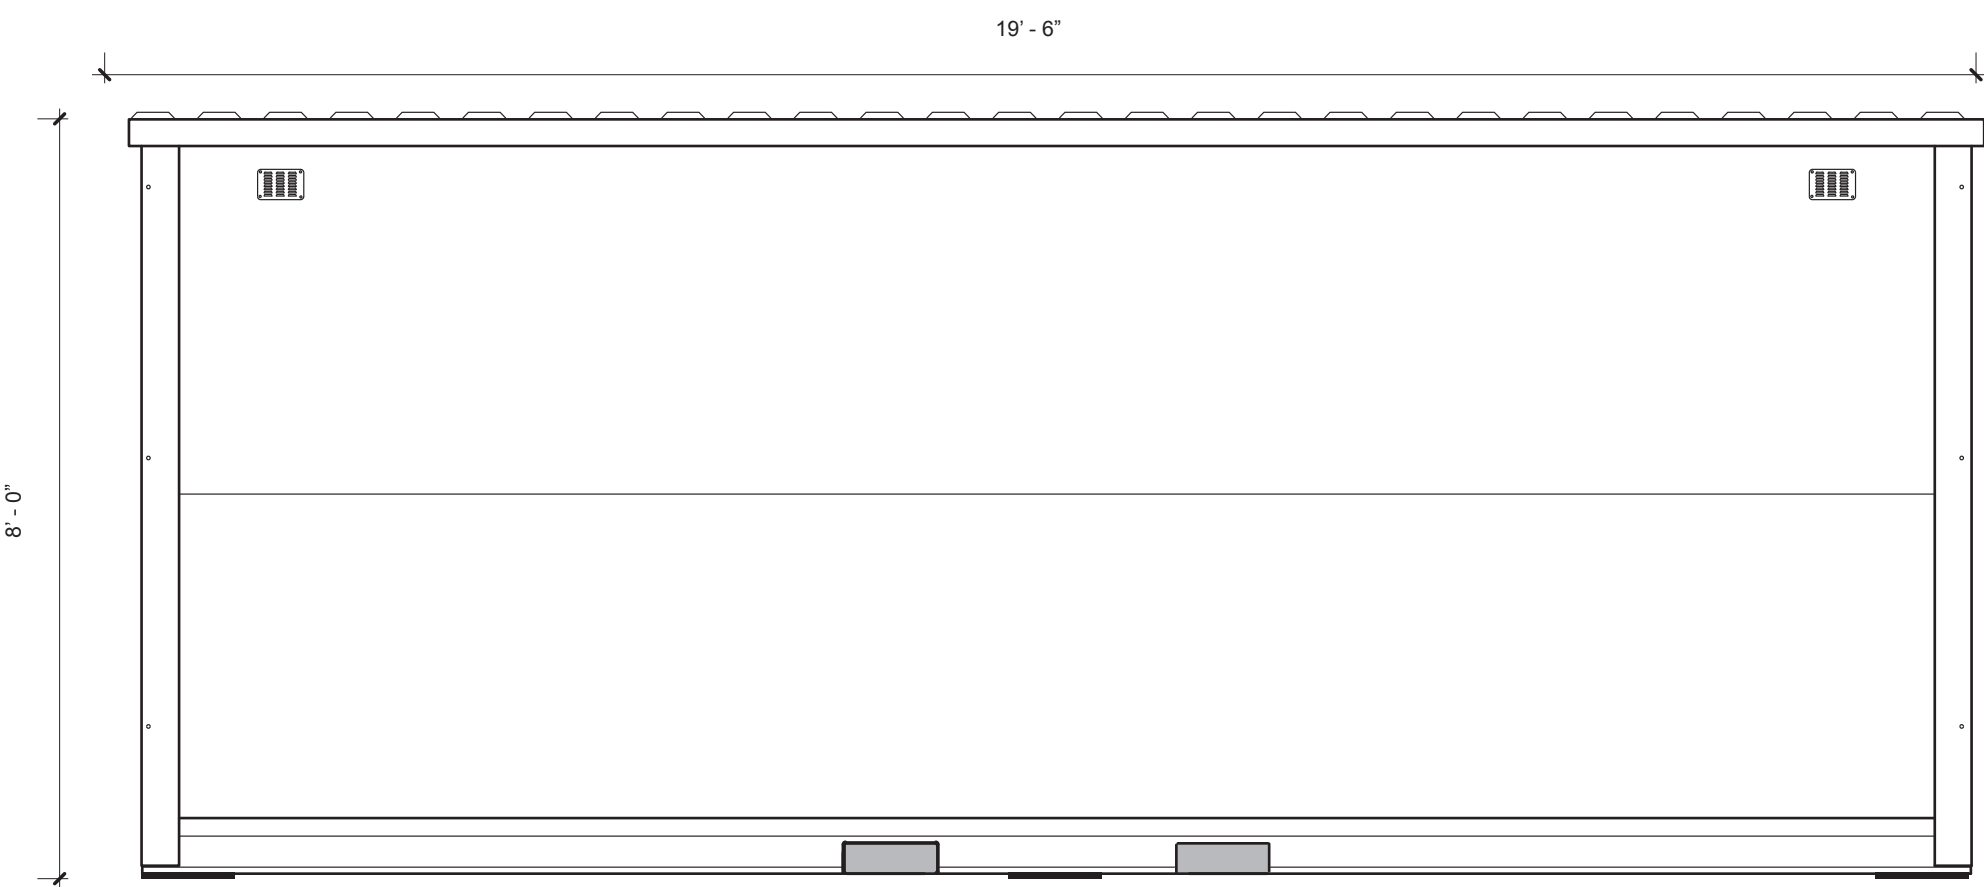


10 UNIT ELEVATION - RIGHT SIDE
1/2" = 1'0"

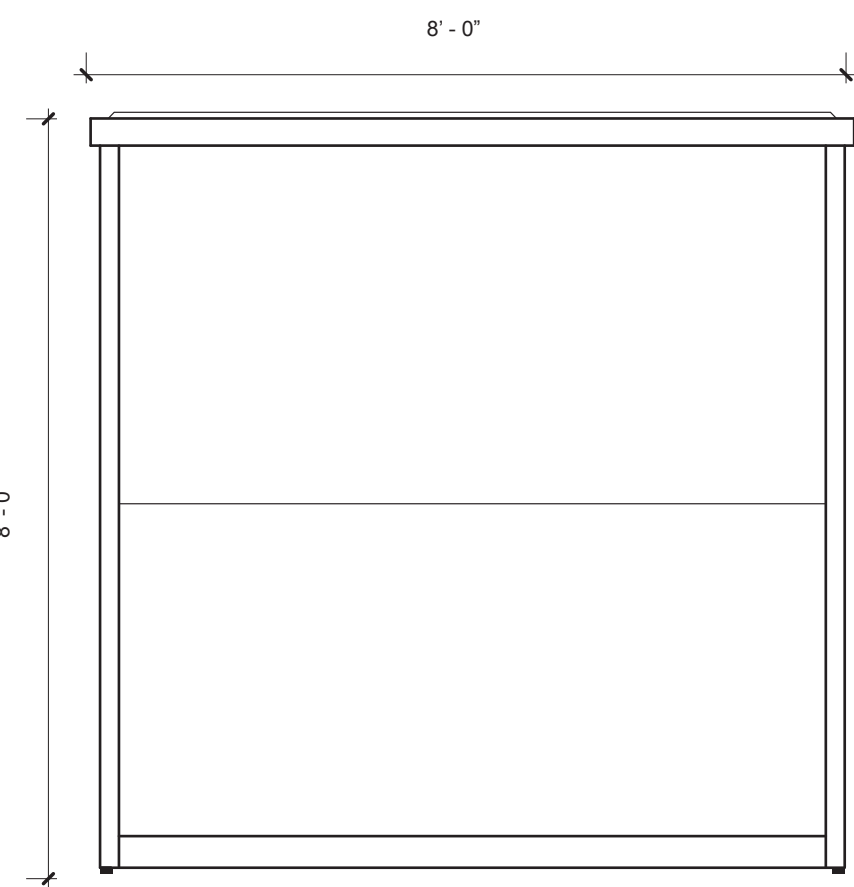

11 UNIT ELEVATION - BACK
1/2" = 1'0"

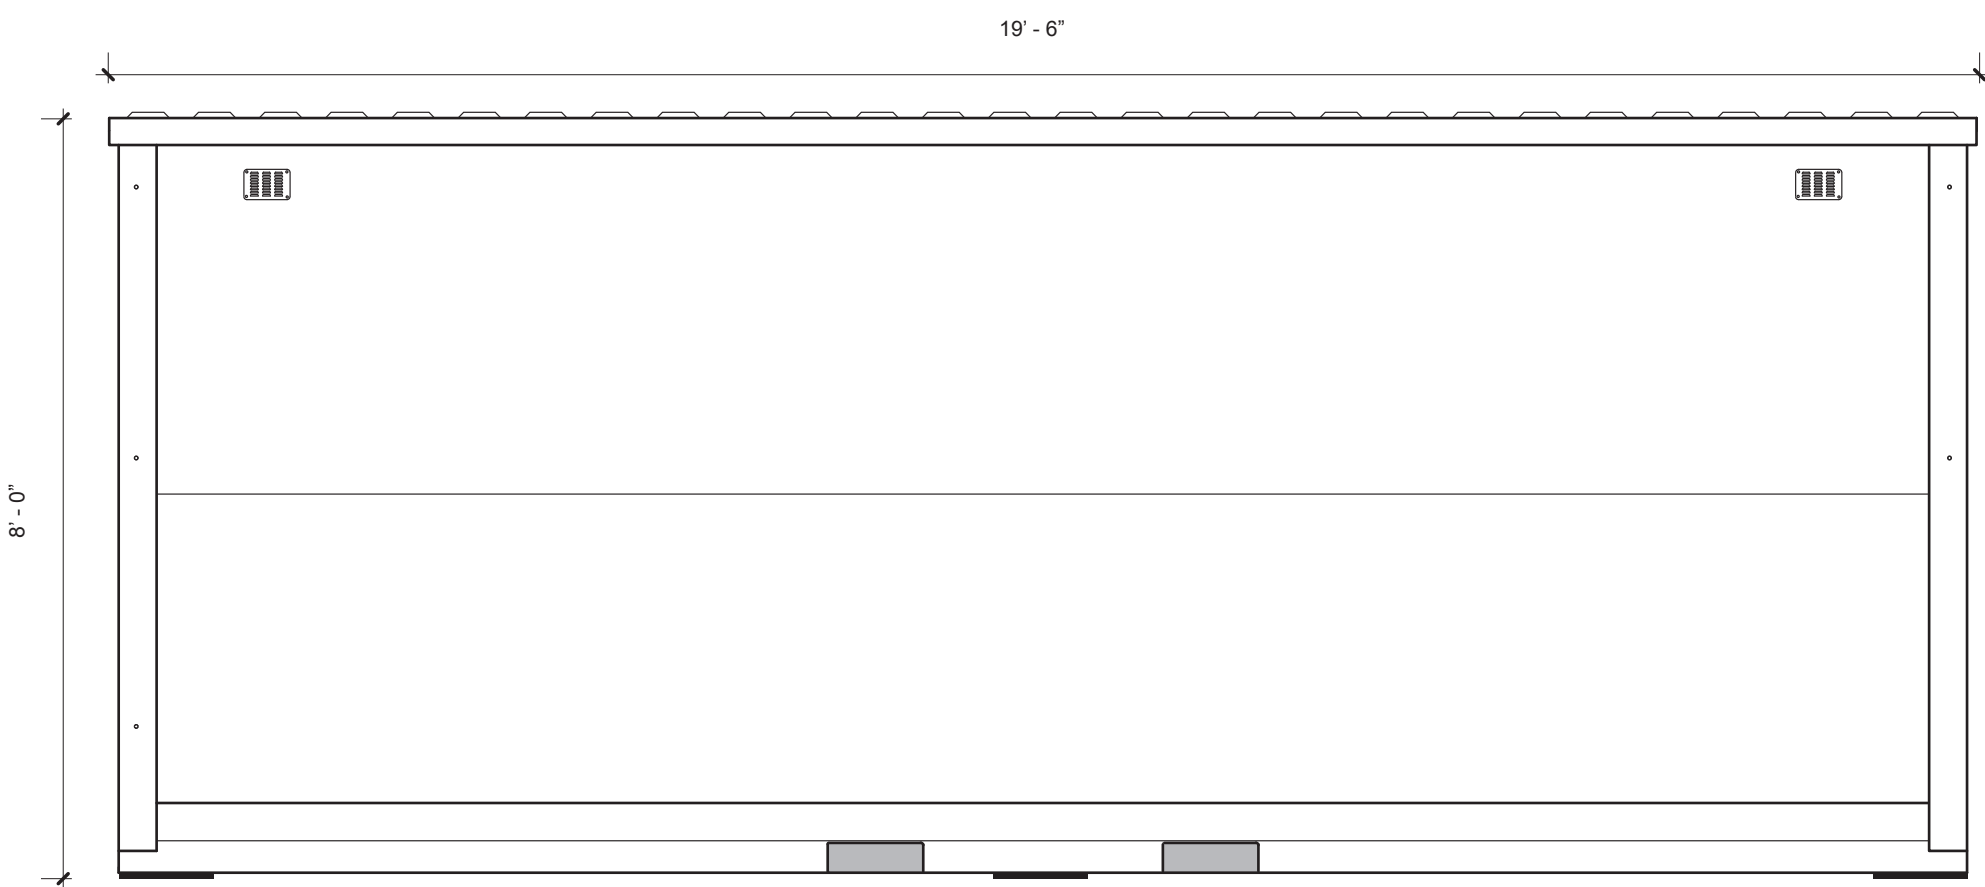

12 UNIT ELEVATION - LEFT SIDE
1/2" = 1'0"

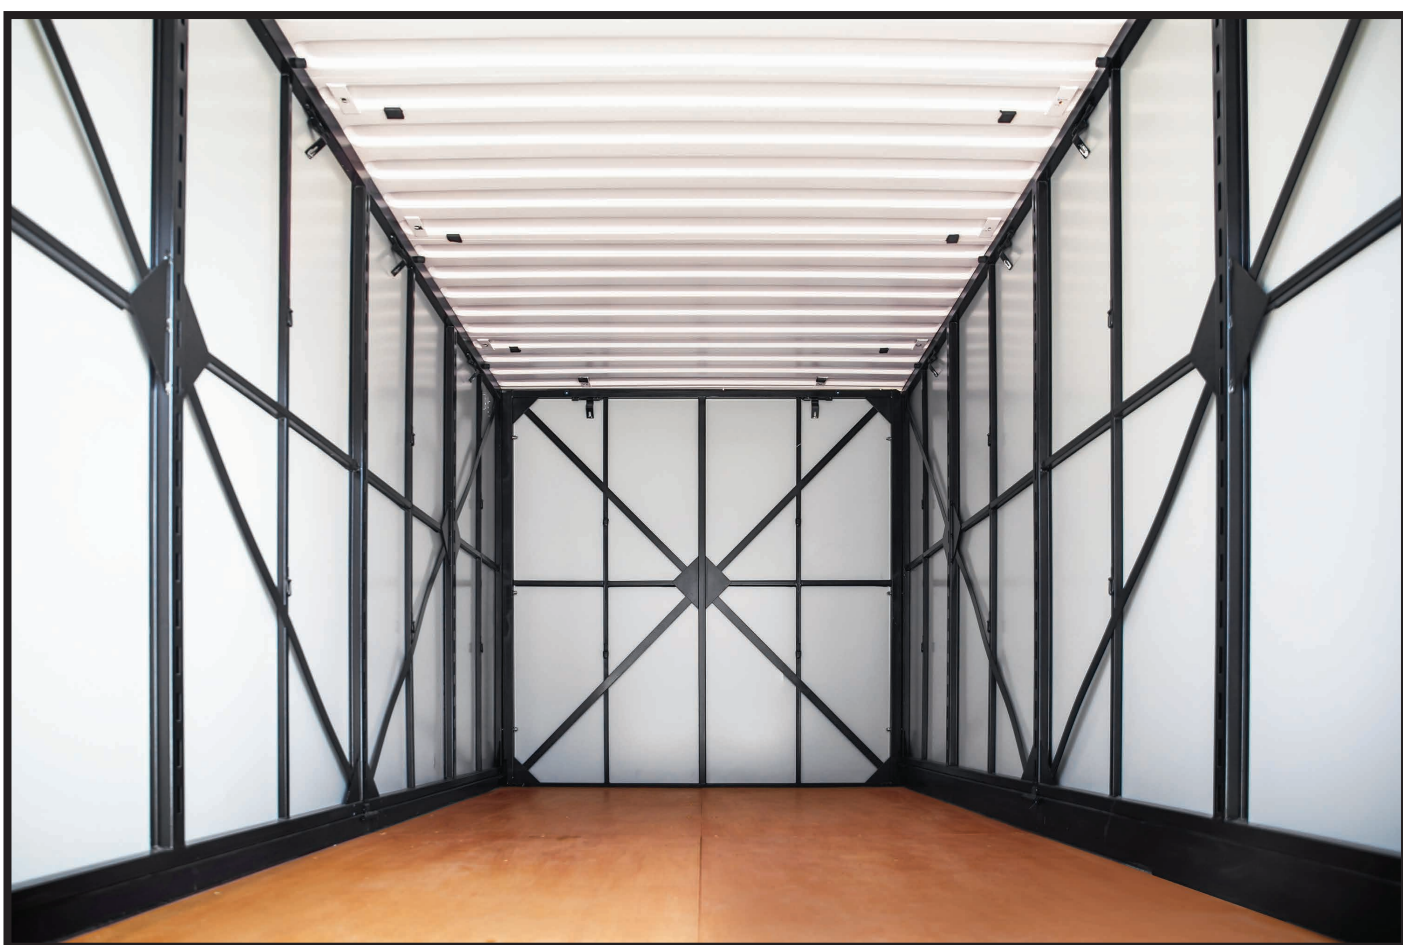

BOXWELL LLC
6672 Gunpark Dr. Ste. 100
Boulder, CO 80301
303-317-5850
www.boxwell.co

BOXWELL UNIT ELEVATIONS
06/15/23

SELF-STORAGE UNIT FEATURES

Structure:

- 10,000 lbs on base, 120 mph wind resistant, 60 psf snow load on roof
- 20+ year lifespan with proper care and maintenance
- Easy to build - 24 total nuts and bolts
- Stackable three-high, fully loaded
- Fork pockets allow for easy moving, even when fully loaded
- Water, wind, dust, and pest-proof
- Wall vents allow for proper air flow

Interior:

- Anti-condensation spray on ceiling absorbs moisture present within unit
- Safety and informational stickers
- Can be subdivided into smaller units using removable partitions

Steel:

- Highest grade and best quality steel, SPA-H and SPA-C
- All hardware is stainless steel and will not rust
- Wall panel thickness: 1.0mm (19ga) galvanized steel painted white
- Roof: 4.0mm (6ga) corrugated steel, "ISO Style" steel
- Corrugated roof will not sag and prevents water from pooling

Door:

- Roll-up doors are low maintenance, pre-assembled, and lubricated
- Choose from a wide variety of lock assemblies, including smart locks
- Roll-up doors are ADA compliant
- Custom colors available
- Swing doors (optional)

Exterior Signage:

- Logos/Artwork: 3M brand vinyl decal available on three sides
- Numbered units (optional)

Floor:

- 19mm marine grade plywood
- Light or dark wood finish available
- Triple-sealed with polyurethane: non-toxic, anti-slip, odor-free coating
- Diamond plate flooring (optional)

Services and Warranties:

- Graphic design and site plan services
- On-site delivery assistance included upon arrival of first order
- White glove install service (optional)
- One year warranty - workmanship and defect protection
- Five year warranty - paint
- Seven year warranty - 3M vinyl decals

Our containers are constantly being upgraded and improved. Exact specifications may change without notice. Boxwell units are fully customizable - additional options available.

This plan is provided as a conceptual layout only to provide an approximation of unit placement. Boxwell® has provided this for conceptual review "as-is" and makes no representation. Boxwell disclaims any liability with respect to project feasibility, unit mix, building code, and/or fire code compliance. Prior to submittals to any governing municipality, this plan should be reviewed, amended as needed, and approved by an appropriately licensed architect as required by law. All rights reserved. No part of this document may be reproduced or transmitted in any form or by any means without the written permission of Boxwell®. This document and its depictions, photographs, and contents are confidential or proprietary information of Boxwell® and shall not be disclosed, reproduced or transmitted in any form or by any means without the written permission of Boxwell®. All rights reserved. © 2024 Boxwell®