


0001 Elevation Colour
Scale: 1 : 100

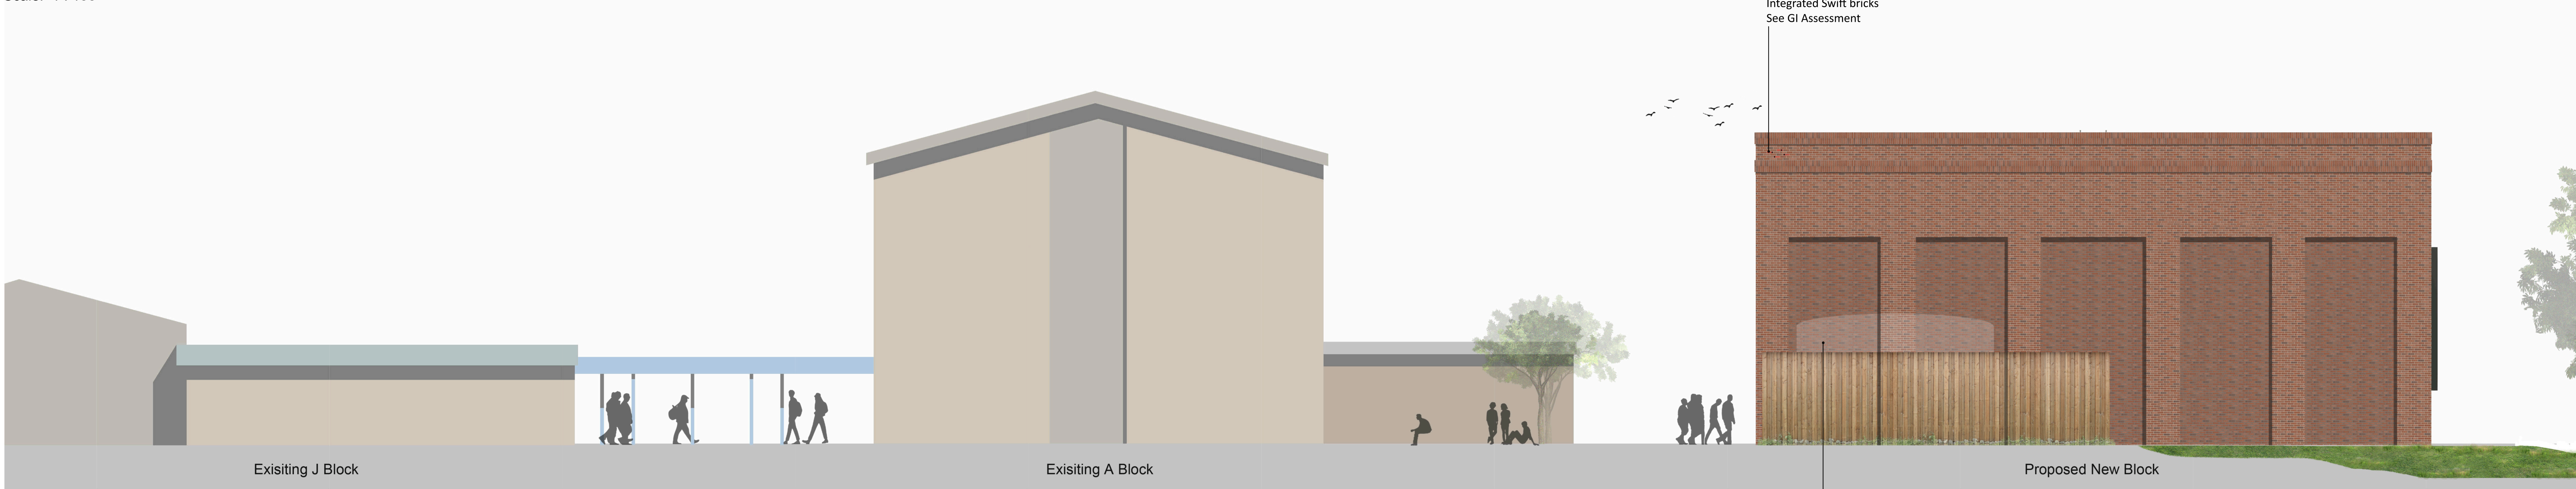

0002 Elevation Colour
Scale: 1 : 100



0003 Elevation Colour
Scale: 1 : 100



0004 Elevation Colour
Scale: 1 : 100


NOTES
Check all dimensions on site. Do not scale from this drawing.
Report any discrepancies and omissions to HLM Architects
This Drawing is Copyright ©

DESIGN/SKETCH DESIGN
Unless stated otherwise, the designs shown are subject to detailed
site survey, investigations, and legal definition, the CDM
Regulations, and the comments and / or approval of the various
relevant Local Authority Officers, Statutory Undertakers, Fire
Officers, Engineers and the like. They are copyright, project
specific and confidential and no part is to be used or copied in any
way without the express prior consent of HLM Architects.

PHOTOCOPIED/SCANNED INFORMATION
NB This drawing is based on photocopied / scanned information
liable to distortion in scale.

AREA CALCULATIONS
NB The areas shown are approximate only and have been
measured off preliminary drawings as the likely areas at the
current state of design using the stated option from the Code of
Measuring Practice, 4th edition. RICS/NSA. These may be affected
by future design development and construction tolerances, or the
result of surveys for existing buildings. Take account of these
factors before planning any financial or property development
purpose or strategy and seek confirmation of latest areas before
decision making.

3RD-PARTY INFORMATION
NB This drawing includes information provided by independent
surveyors and/or consultants, to whom all queries shall be made.
HLM Architects can accept no liability for its content or accuracy.

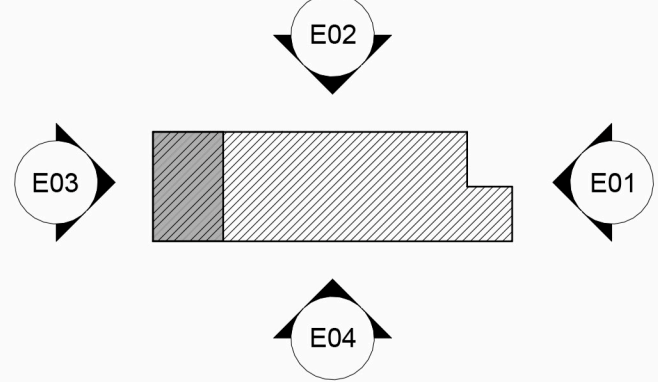

P03	PLANNING	26.11.2025	JM	NT
P02	PAC	03.05.2025	JM	AMS
P01	ISSUED FOR PRE-APP	04.11.2024	JM	QC
Rev	Description	Date	By	Chk

Revisions
Project
Suitability
S2

Client
NEWPORT CITY COUNCIL / NEWPORT NORSE

Title
New Block - Elevations

Drawing No.	Revision
CCS-HLM-NN-XX-DR-A-00300	P03

Scale	Drawn
1 : 100 @A0	HLM
Date	Checked
04/11/2024	HLM

