


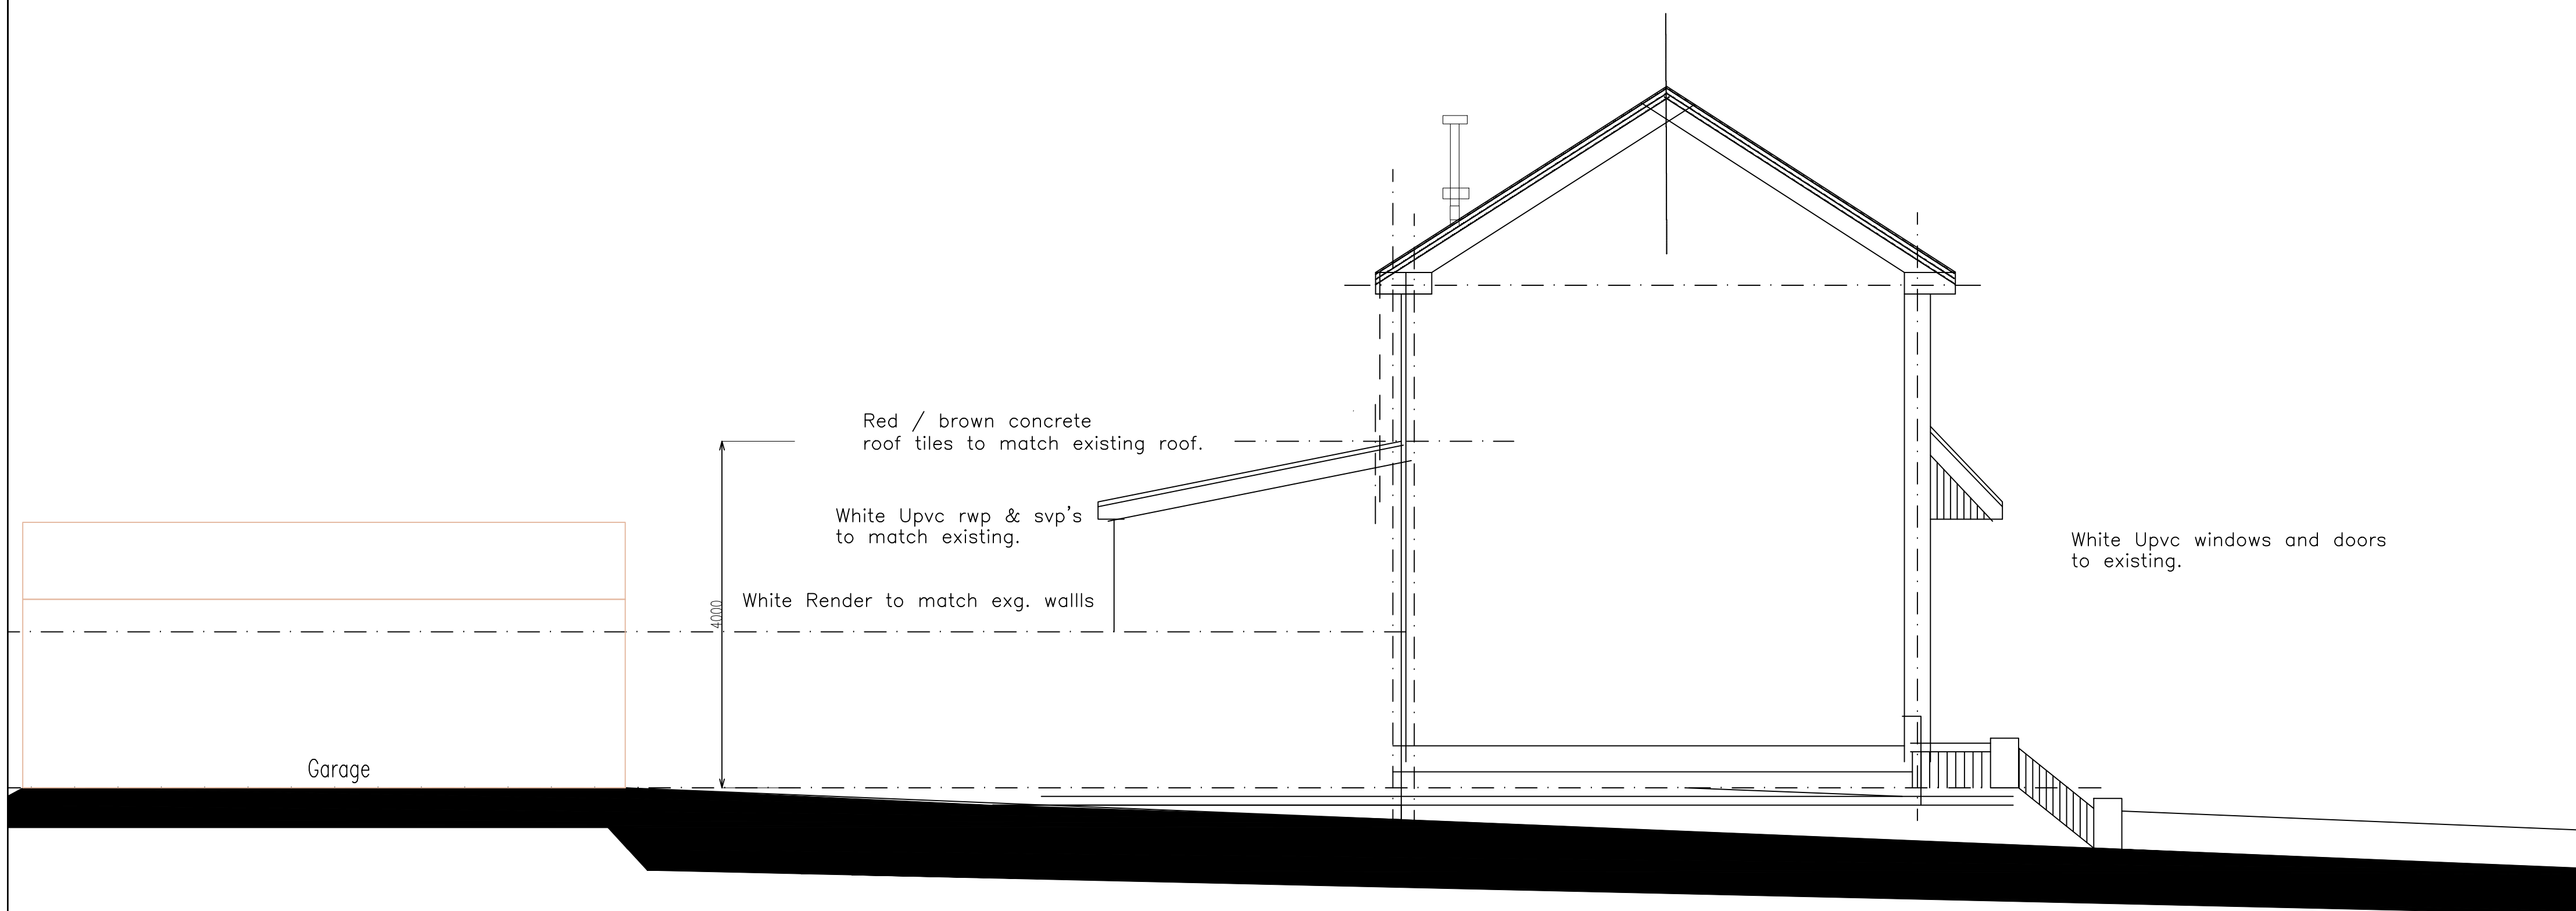

PROPOSED SIDE ELEVATION

(Scale 1:50)

PROPOSED
Rear single storey extension

9 Woodland Drive, Rogerstone.

Scale 1:1250, 1:50, 1:100

(005) (REVA-PL-COM1)