


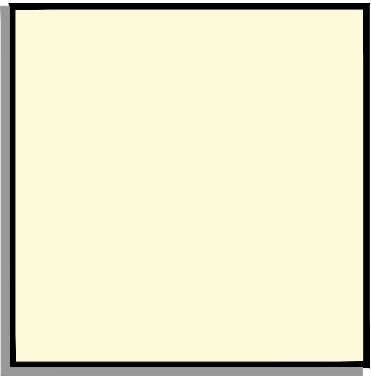


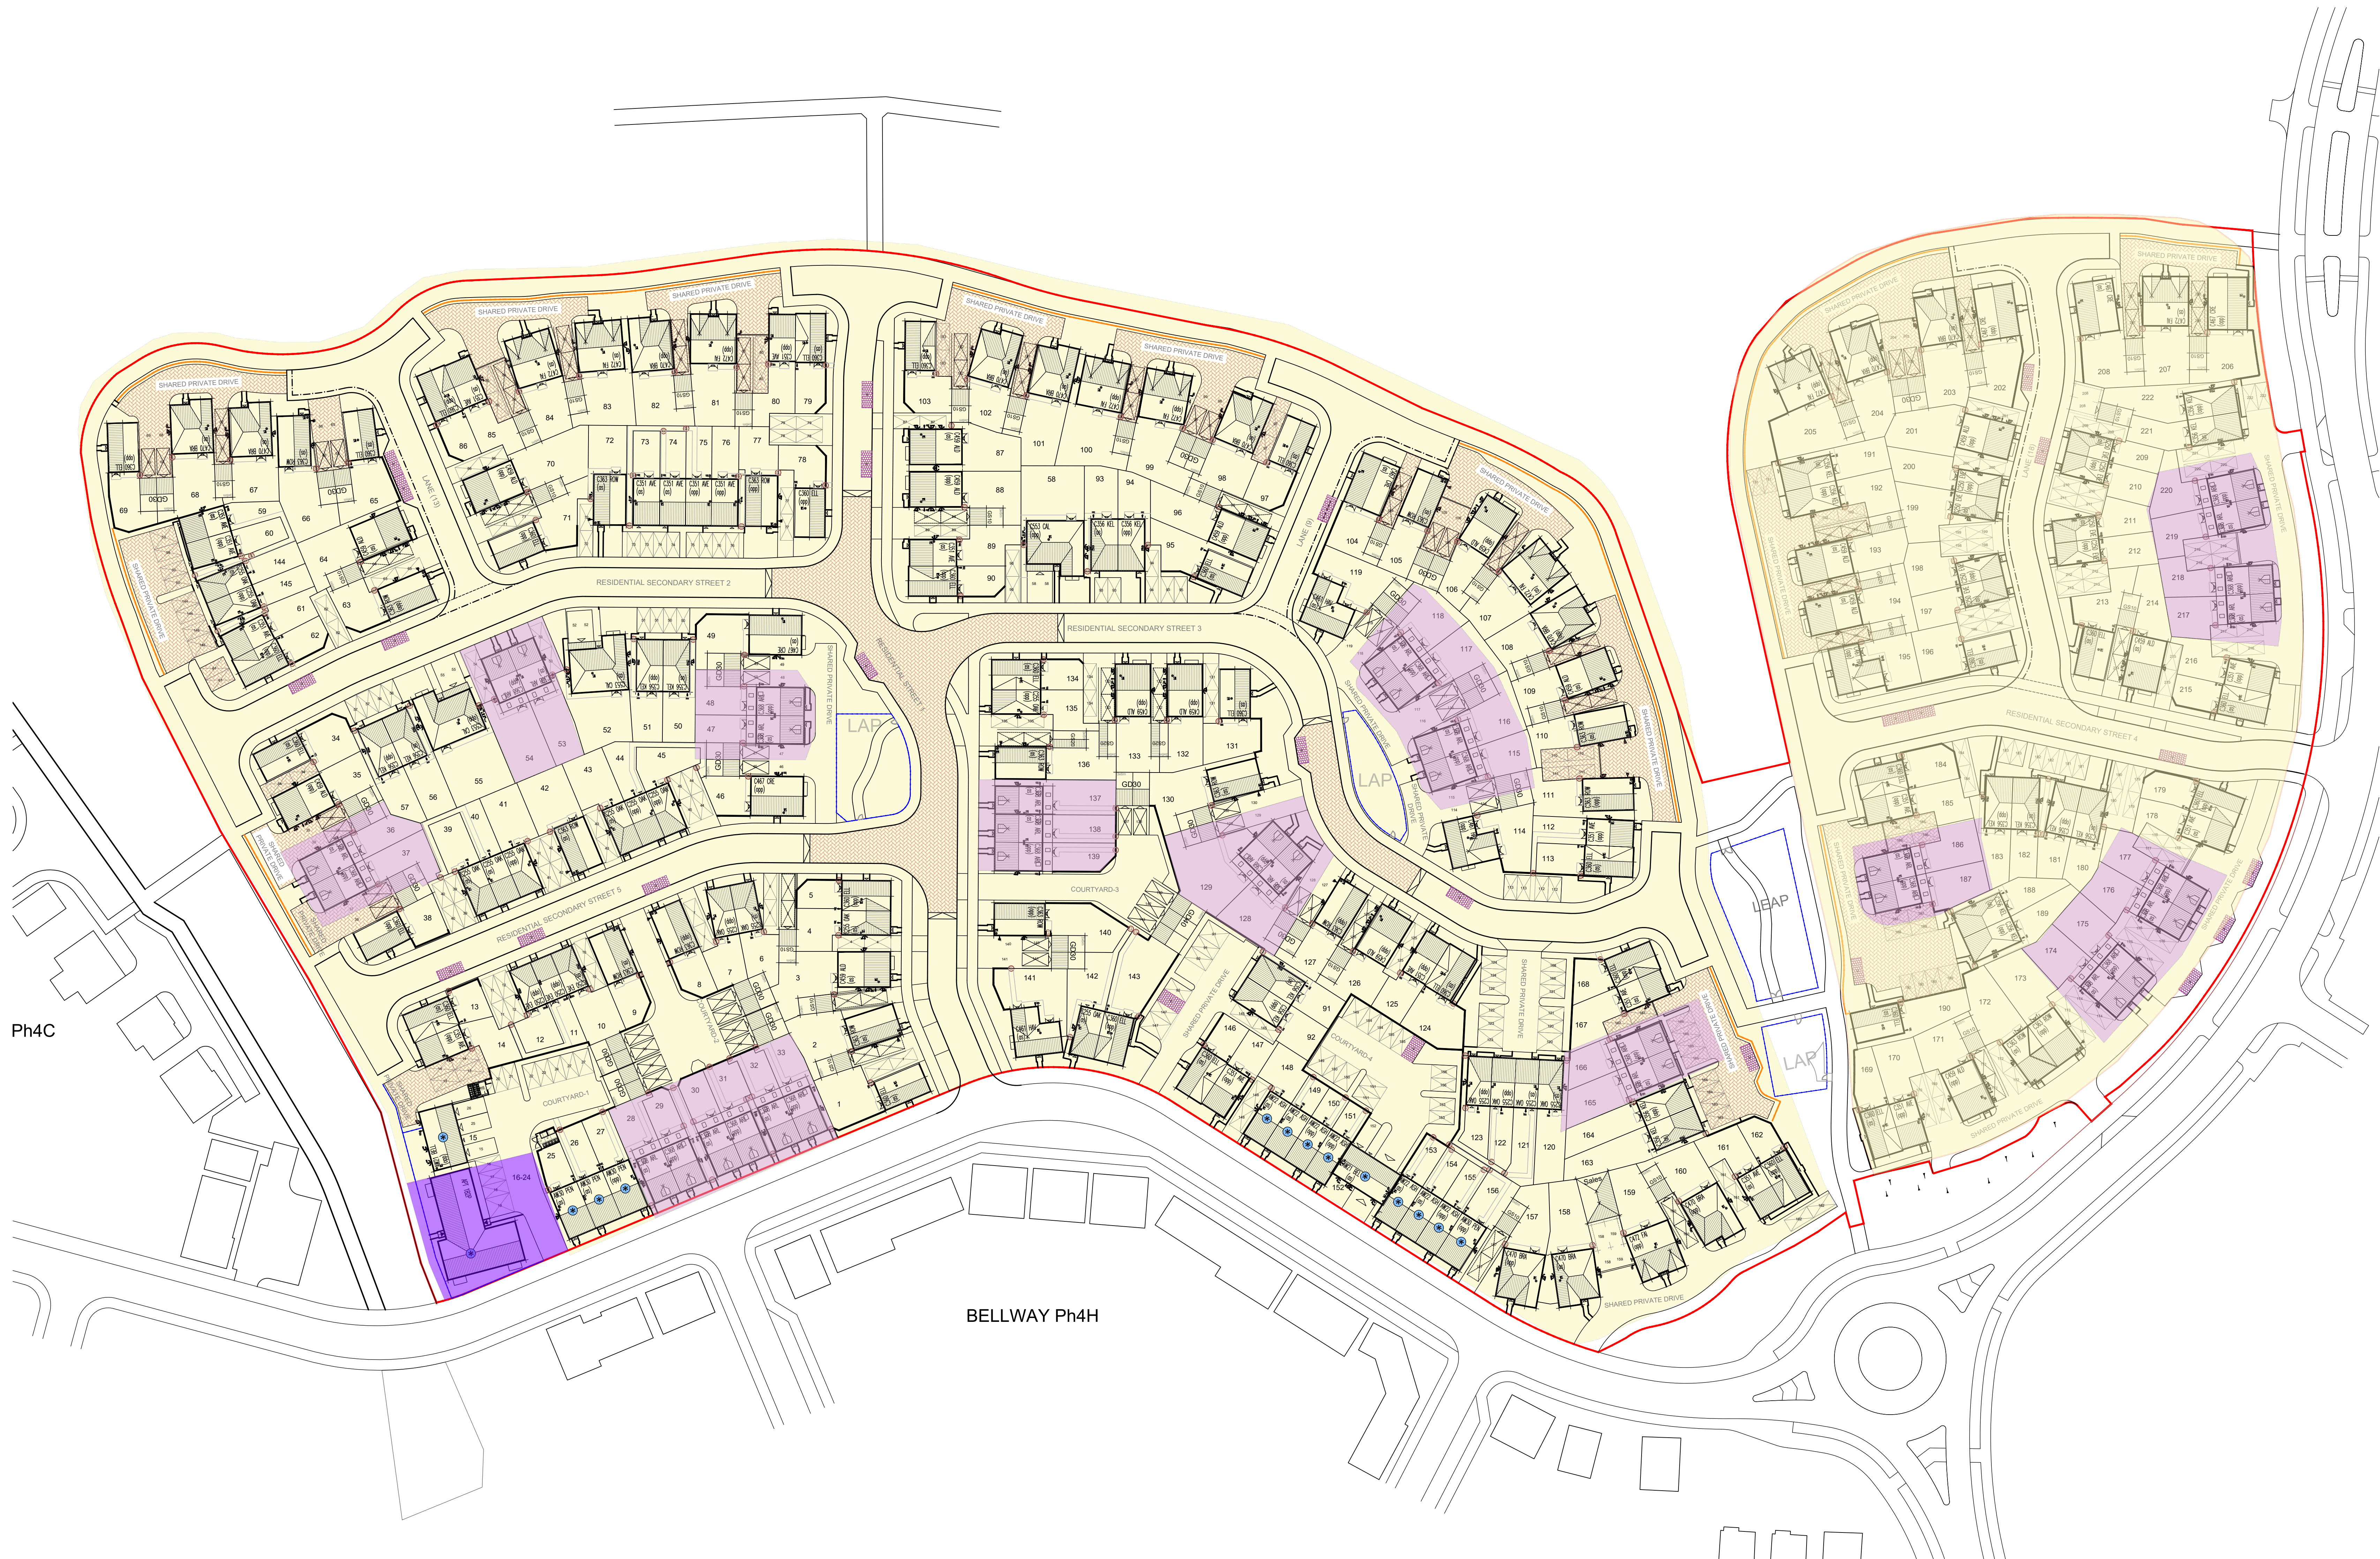

2 STOREY

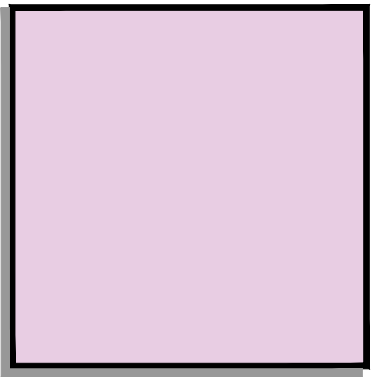

2.5 STOREY

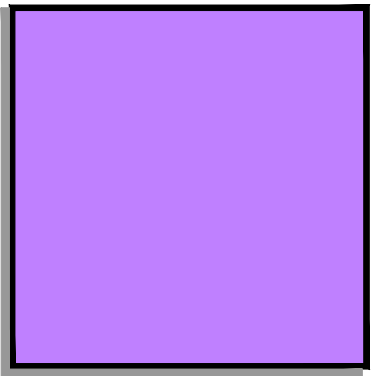

3 STOREY

Ph4C

BELLWAY Ph4H

Rev Description Drawn Date

miller homes

Miller Homes (Midlands) Ltd
2 Centro Place
Pride Park
Derby, DE24 8RF

Telephone 0870 336 4400
Fax 0870 336 4401
www.millerhomes.co.uk

Project Title
PHASE 4E-4G
LLANWERN

Drawing Title
STOREY HEIGHT PLAN

Scale	Drawn By	Designer	Check	Engineer	Check
1:500	AS				
Job No.	Drawing No.	Revision			
	LLAN/STO/001	F			
Original Sheet Size A0					