

GENERAL NOTES


1. THIS DRAWING IS TO BE READ IN CONJUNCTION WITH AND CHECKED AGAINST ALL OTHER DRAWINGS, ENGINEERING DETAILS, SPECIFICATIONS AND ANY STRUCTURAL, GEOTECHNICAL OR OTHER SPECIALIST DOCUMENT PROVIDED.
2. ANY DISCREPANCIES WITHIN ALL RELEVANT DRAWINGS ARE TO BE REPORTED TO QUADCONSULT LTD IMMEDIATELY.
3. ALL DIMENSIONS AND LEVELS ARE IN METRES, U.N.O.
4. DO NOT SCALE FROM THIS DRAWING - USE FIGURED DIMENSIONS ONLY.
5. THE CONTRACTOR IS AT RISK IF CONSTRUCTION IS PROGRESSED WITHOUT RELEVANT S104, S106, S278, S38, OWC ETC AGREEMENT BEING IN PLACE WITH THE RELEVANT AUTHORITIES.

LEGEND

- SITE BOUNDARY
- SITE WIDE SHARED CYCLE / PEDESTRIAN ROUTES
- PARCEL SHARED CYCLE / PEDESTRIAN ROUTES
- PARCEL ADOPTABLE HIGHWAYS TO NAVIGATE

LINE MARKINGS LEGEND

1	JUNCTION MARKINGS (1004, 1003A, 1009A)	
2	RAMP TRIANGLES MARKINGS (DIAG. 1062)	▼▼
4	PEDESTRIAN / BICYCLE MARKINGS (DIAG. 1057)	🚶🚲
5	SHARED PATH SIGNAGE (DIAG. 956)	🚶🚲
6	END OF ROUTE SIGN (DIAG. 965)	🚶🚲

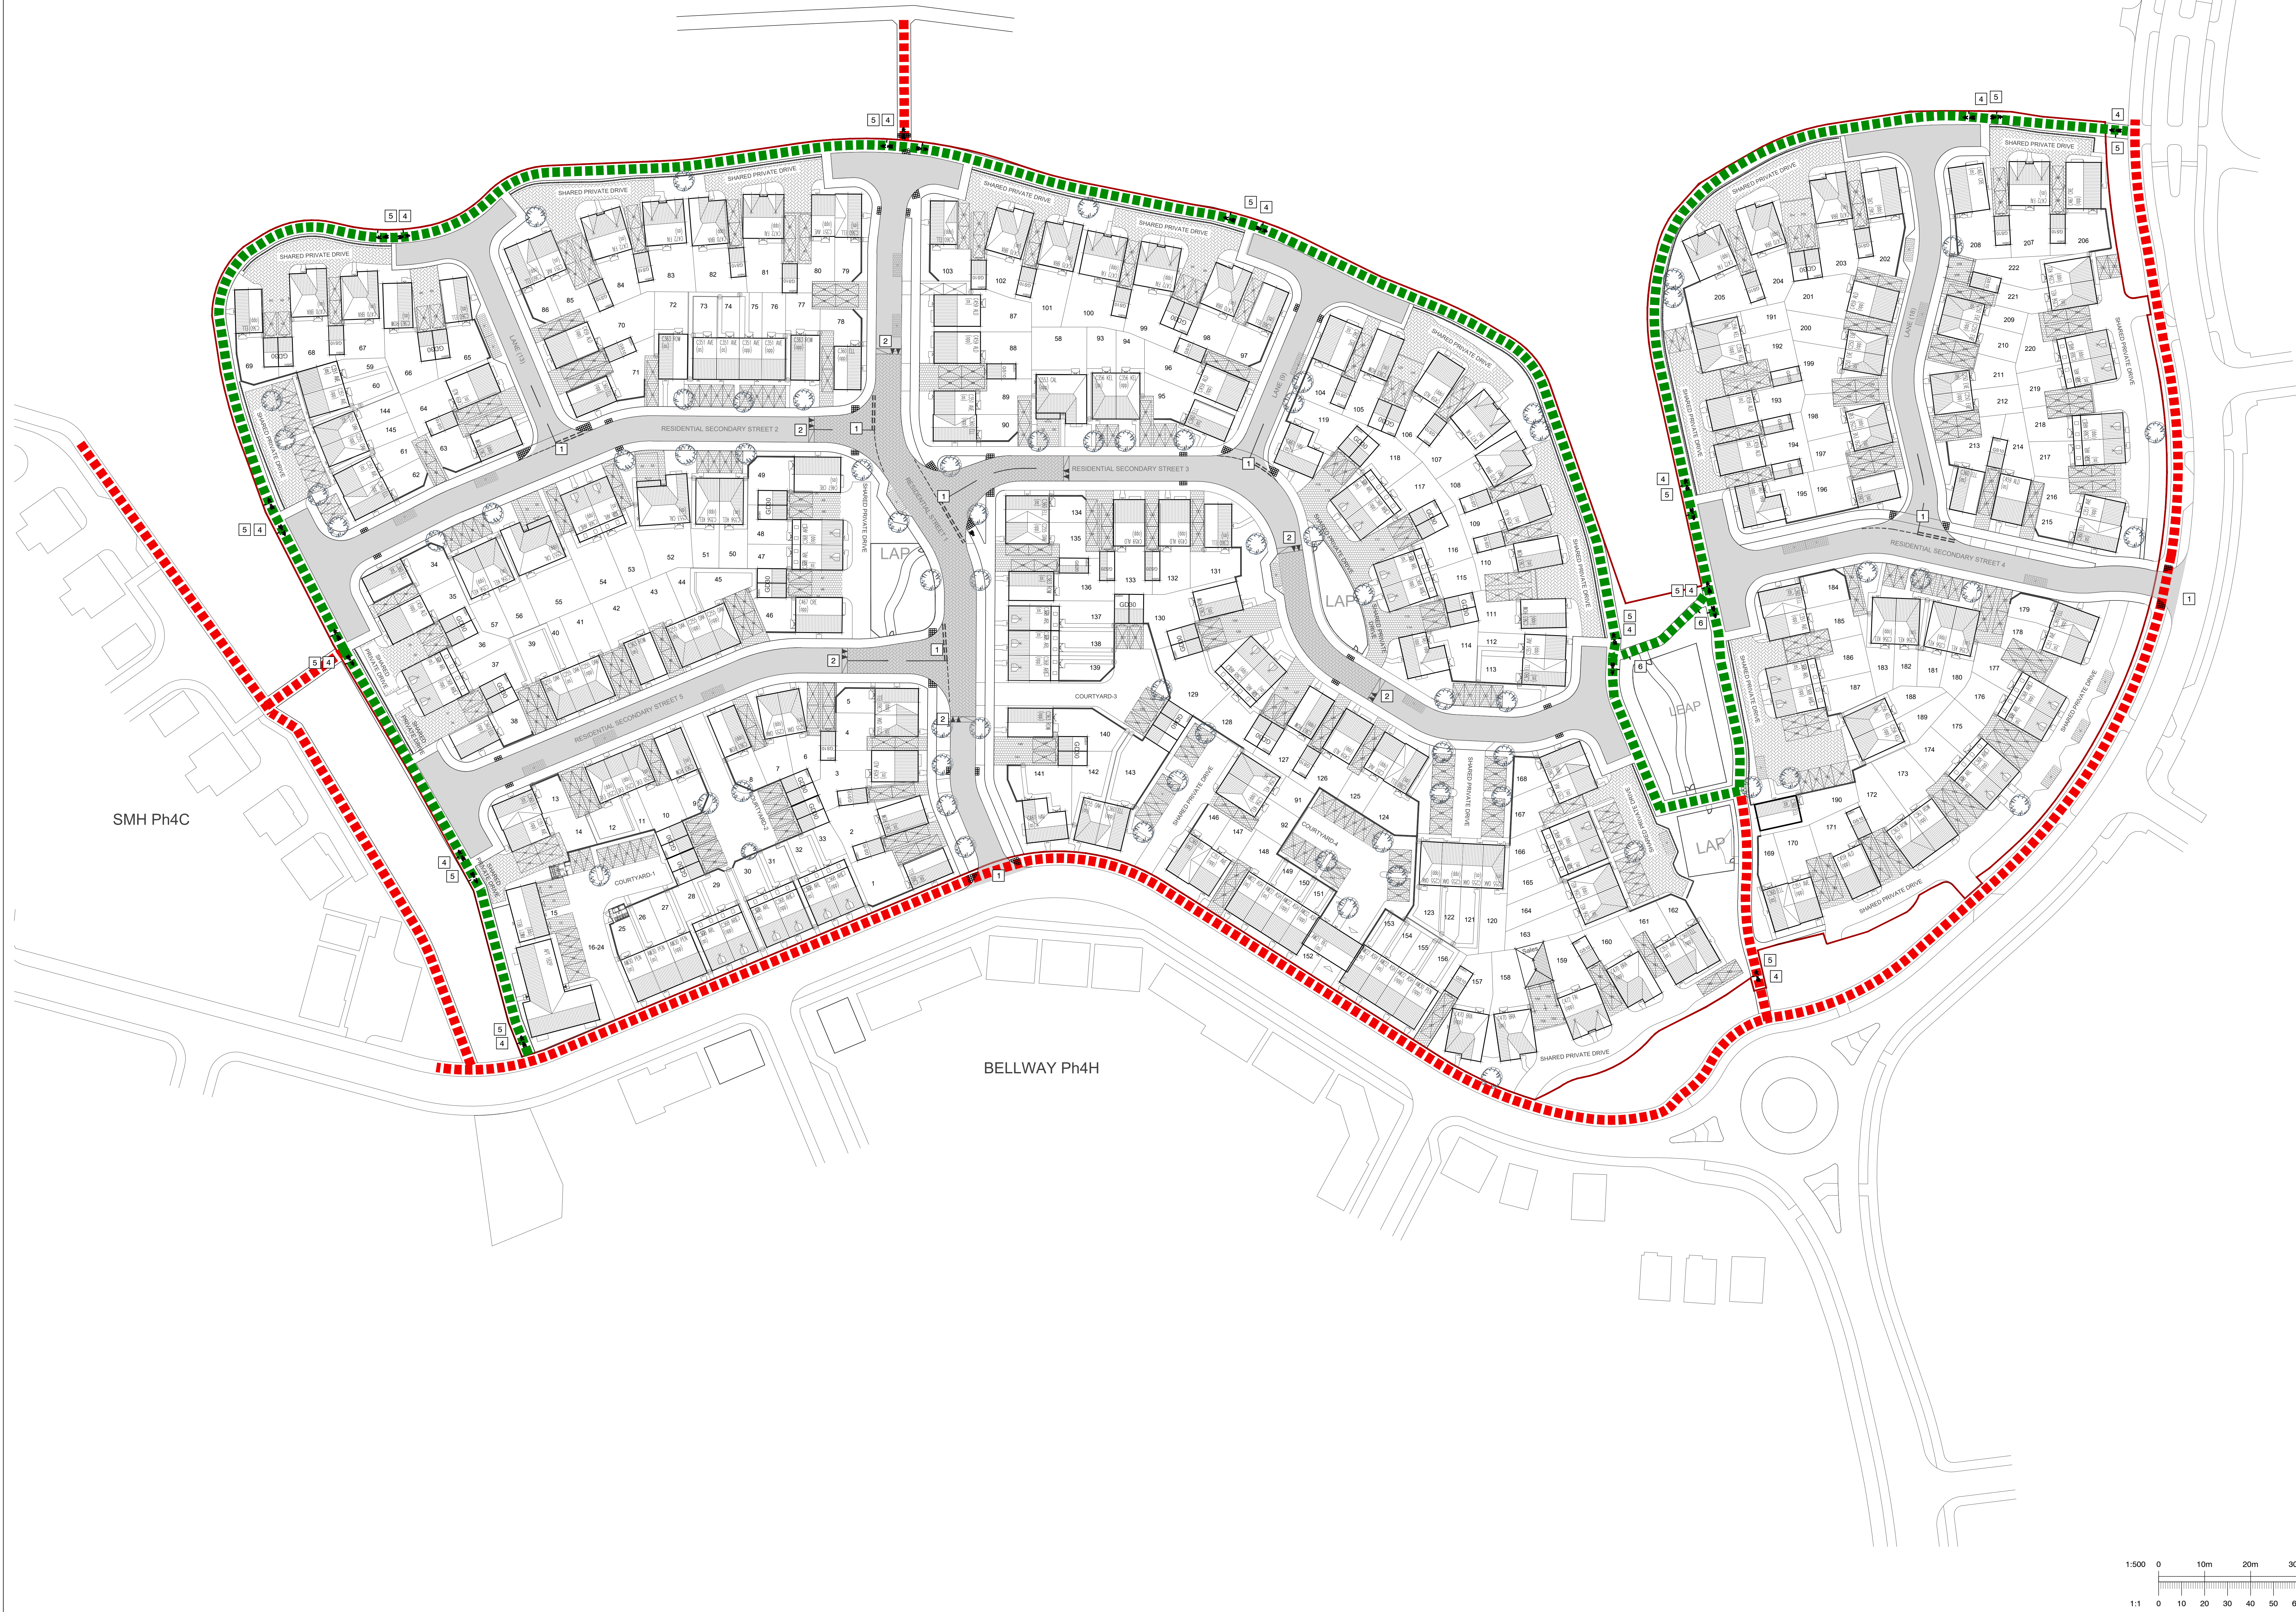

H	03.06.25	Plan amended to suit latest layout	RWP
D	26.02.25	Plan amended to suit latest layout	RWP
F	14.01.25	Signs and Lines added	RWP
E	18.12.25	Adjustment to Parking Court - plots 16-23	TU
D	04.12.25	Site Layout Updated	S.S.
C	15.10.25	Site Layout Updated	RWP
B	28.08.25	Routes amended to suit latest layout	LF
A	25.02.25	Site Layout Updated	RWP

Rev	Date	Description	By

Dimensions to be verified on site.
This drawing should not be scaled. Use figured dimensions only.
Any discrepancies should be referred to the Engineer prior to work being put in hand.
This drawing is copyright.

QuadConsult Limited
Columbus House, Village Way
Gowerdown Business Park
Cardiff
CF15 7NE
029 2077 9644
enquiries@quadconsult.co.uk
www.quadconsult.co.uk
Consulting Civil & Structural Engineers
Offices in Cardiff, Gloucester and Llanidloes



MILLER HOMES

LLANWERN 4E & 4G

CYCLE ROUTE PLAN

PLANNING

Designed by	Drawn by	Checked by	Date	Scale & A1 size
RWP	RWP	ACV	Feb 25	1:500
Drawing No				

24519-C-020-H

