


Standard Design Vehicle (SDV)

Overall Length 4.800m
Overall Body Height 2.000m
Min Body Ground Clearance 1.950m
Track Width 0.100m
Lock to lock time 2.000m
Wall to Wall Turning Radius 6.000m

LEGEND

- SITE BOUNDARY
- BODY ENVELOPE
- CHASSIS ENVELOPE
- BODY ENVELOPE (REVERSE)
- CHASSIS ENVELOPE (REVERSE)
- VEHICLE (FORWARD)
- VEHICLE (REVERSE)
- DIRECTION OF VEHICLE BODY

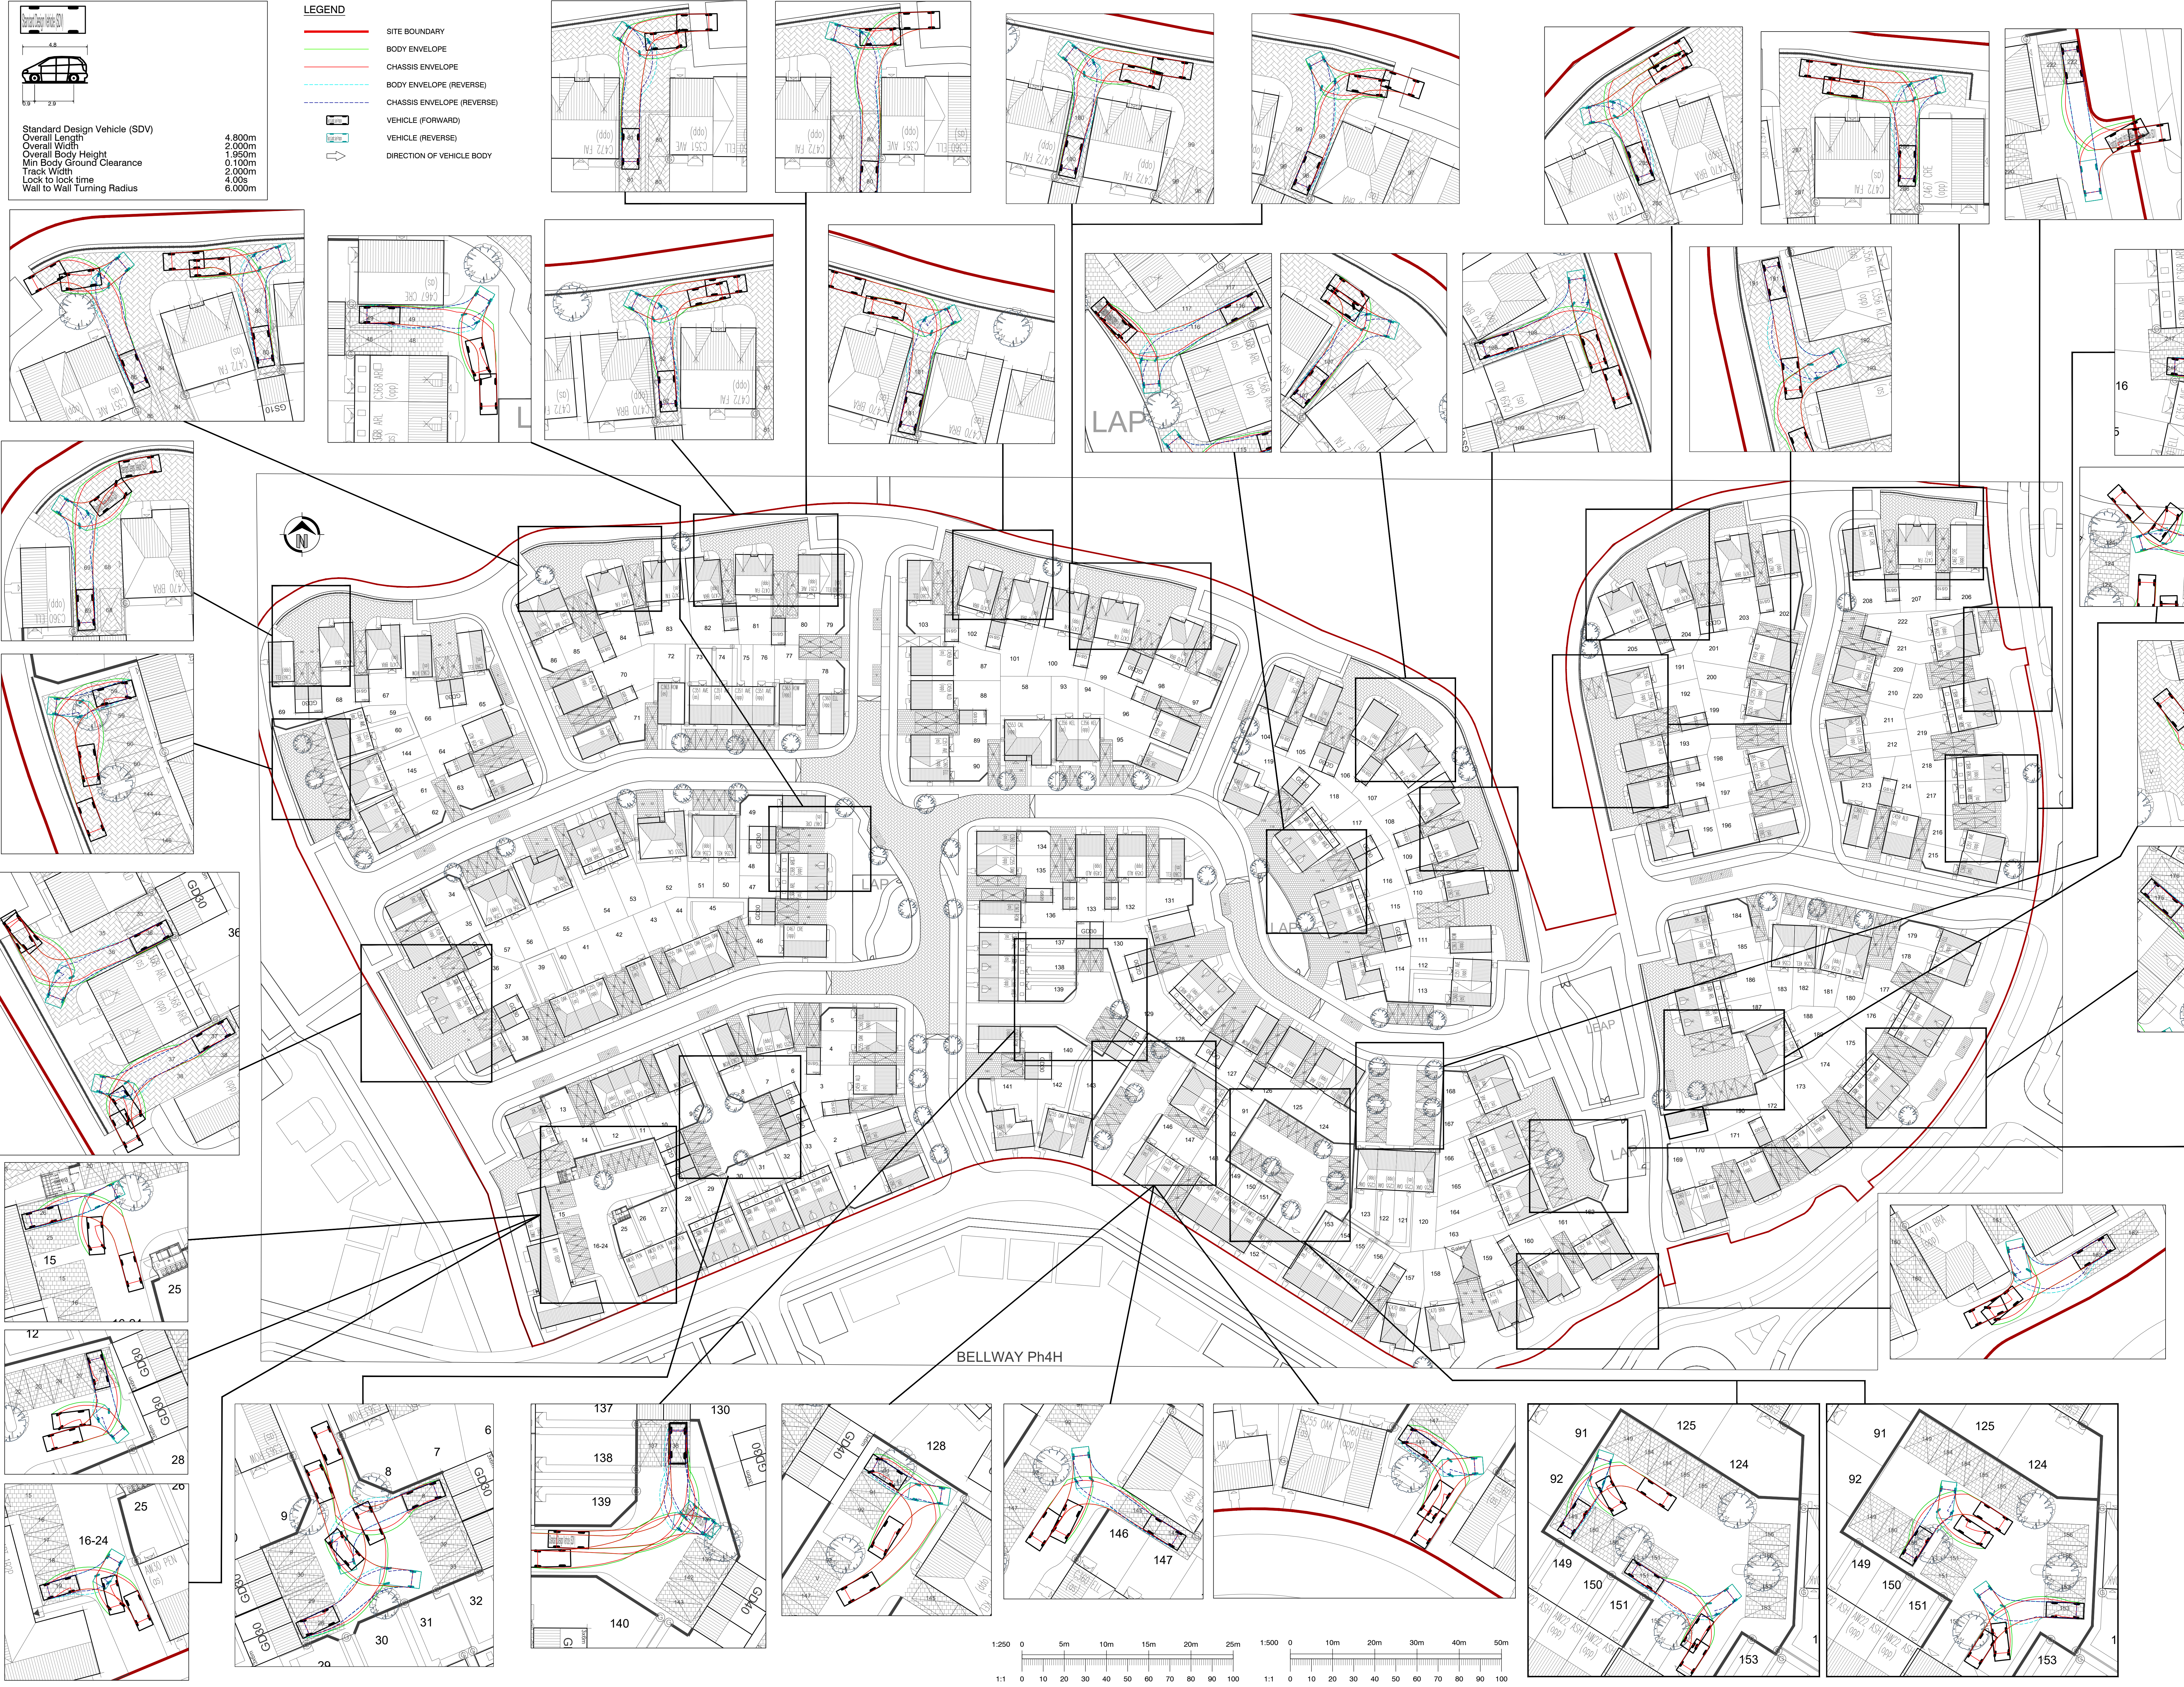

- GENERAL NOTES**
- THIS DRAWING IS TO BE READ IN CONJUNCTION WITH AND CHECKED AGAINST ALL OTHER DRAWINGS, ENGINEERING DETAILS, SPECIFICATIONS AND ANY SPECIALIST DOCUMENT PROVIDED.
 - ANY DISCREPANCIES WITHIN ALL RELEVANT DRAWINGS ARE TO BE REPORTED TO QUADCONSULT LTD IMMEDIATELY.
 - ALL DIMENSIONS AND LEVELS ARE IN METRES, U.N.C.
 - DO NOT SCALE FROM THIS DRAWING - USE FIGURED DIMENSIONS ONLY.
 - THE CONTRACTOR IS AT RISK IF CONSTRUCTION IS PROCEEDED WITHOUT RELEVANT S104, S106, S278, S38, OWO ETC AGREEMENT BEING IN PLACE WITH THE RELEVANT AUTHORITIES.

Rev	Date	Description	By
1	03.06.20	Plan amended to suit latest layout	RWP
2	26.03.20	Plan amended to suit latest layout	RWP
3	14.01.20	Update to comments	SLS
4	18.12.20	Adjustment to Parking Count - plots 16-23	TU
5	02.12.20	Site Layout Updated and tracked to suit	SLS
6	25.11.20	Site Layout Updated and tracked to suit	SLS
7	15.10.20	Site Layout Updated	RWP
8	23.08.20	Tracking Amended to suit latest layout	LF
9	25.02.20	Site Layout Updated	RWP

Dimensions to be verified on site.
This drawing should not be scaled. Use figured dimensions only.
Any discrepancies should be referred to the Engineer prior to work being put in hand.
This drawing is copyright.

QuadConsult Limited
Columbus House, Village Way
Greenwich Business Park
Canolf
CF15 1NE
029 2077 9644
enquiries@quadconsult.co.uk
www.quadconsult.co.uk
Offices in Cardiff, Gloucester and Llanelli

QUADCONSULT
ENGINEERS IN PARTNERSHIP
Consulting Civil & Structural Engineers

Client: MILLER HOMES

Project: LLANWERN 4E & 4G

Title: PRIVATE PARKING TRACKING LAYOUT

Drawing Status: PLANNING

Designed by	SLS	Drawn by	ACV	Date	FEB 25	Scale	As shown
				Drawing No	17290		

24519-C-022-J

