

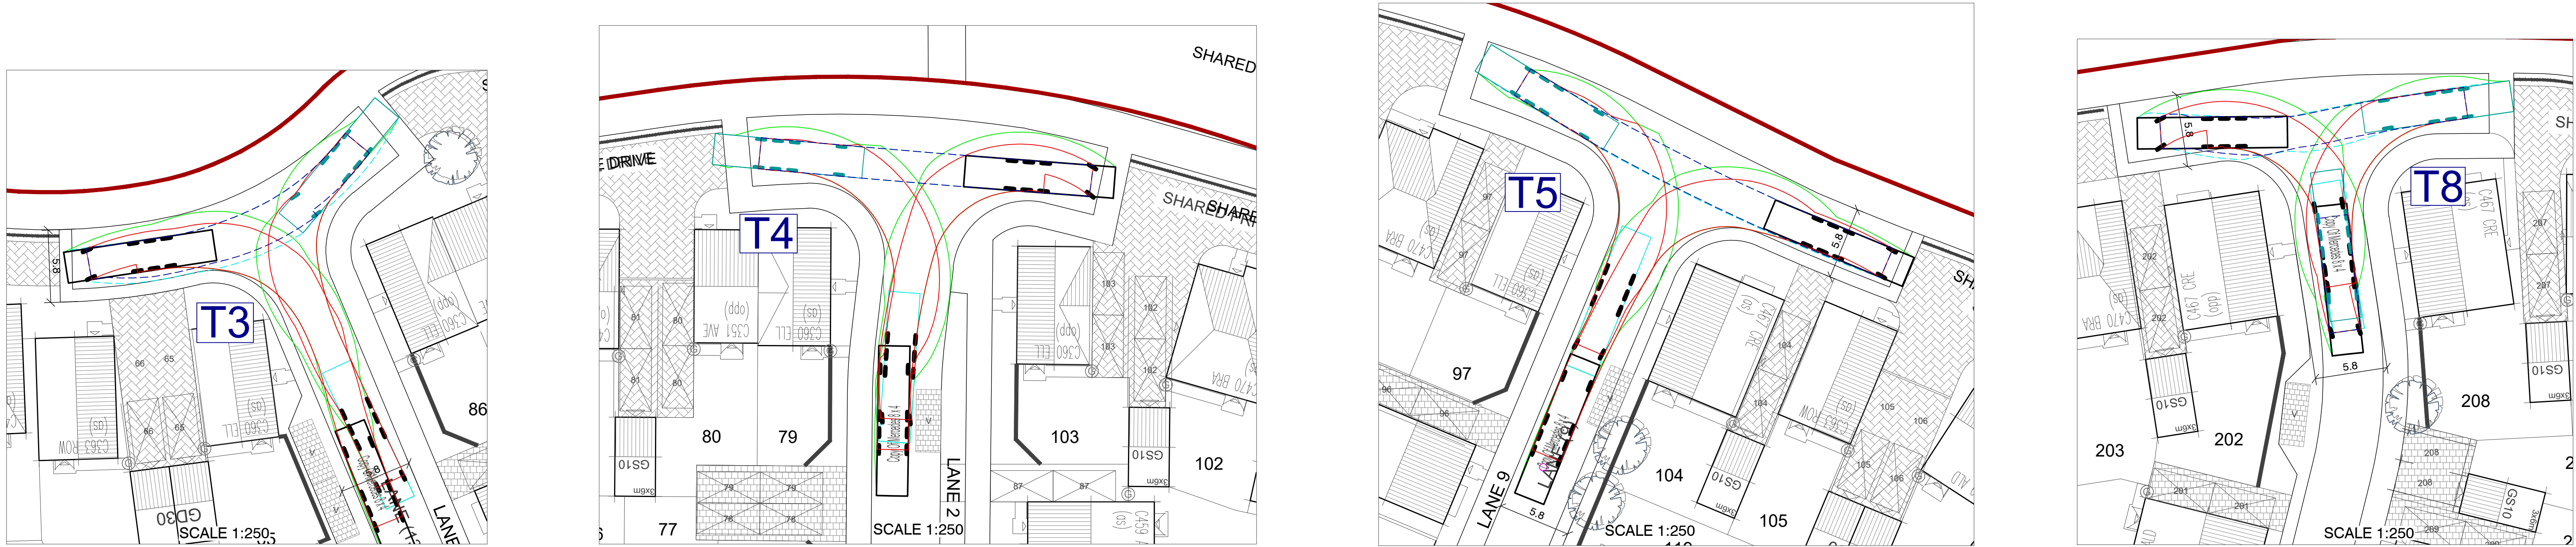
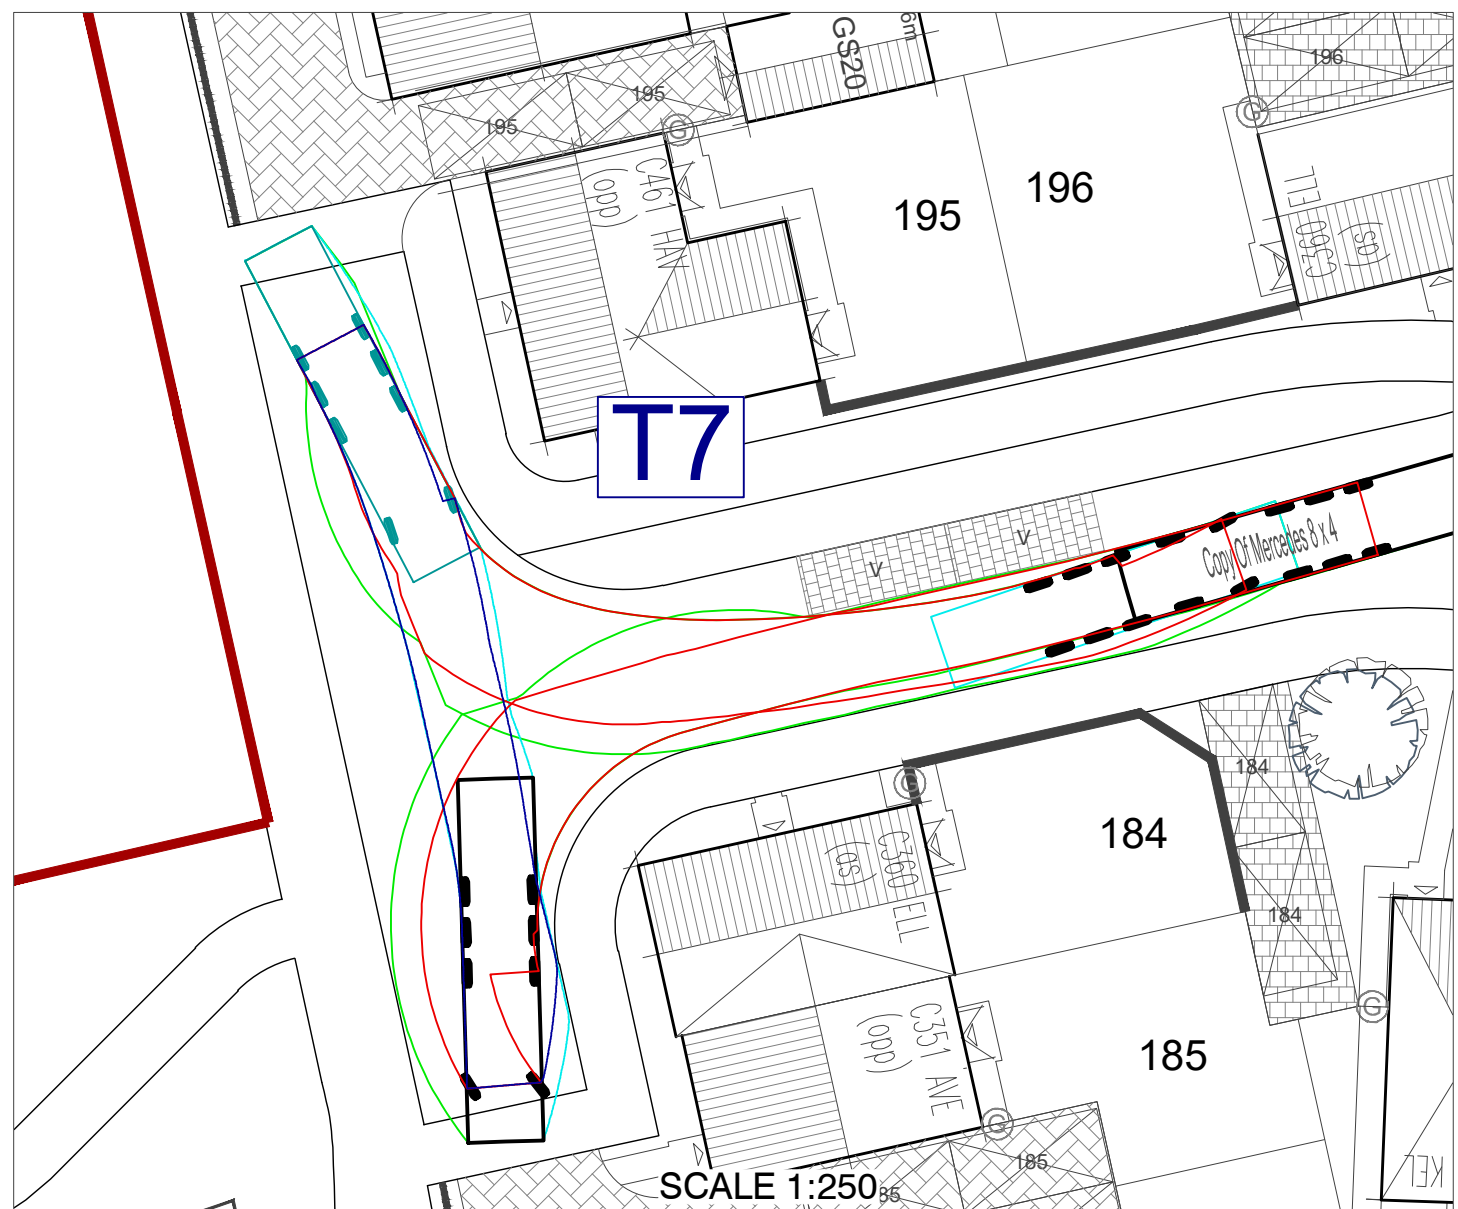
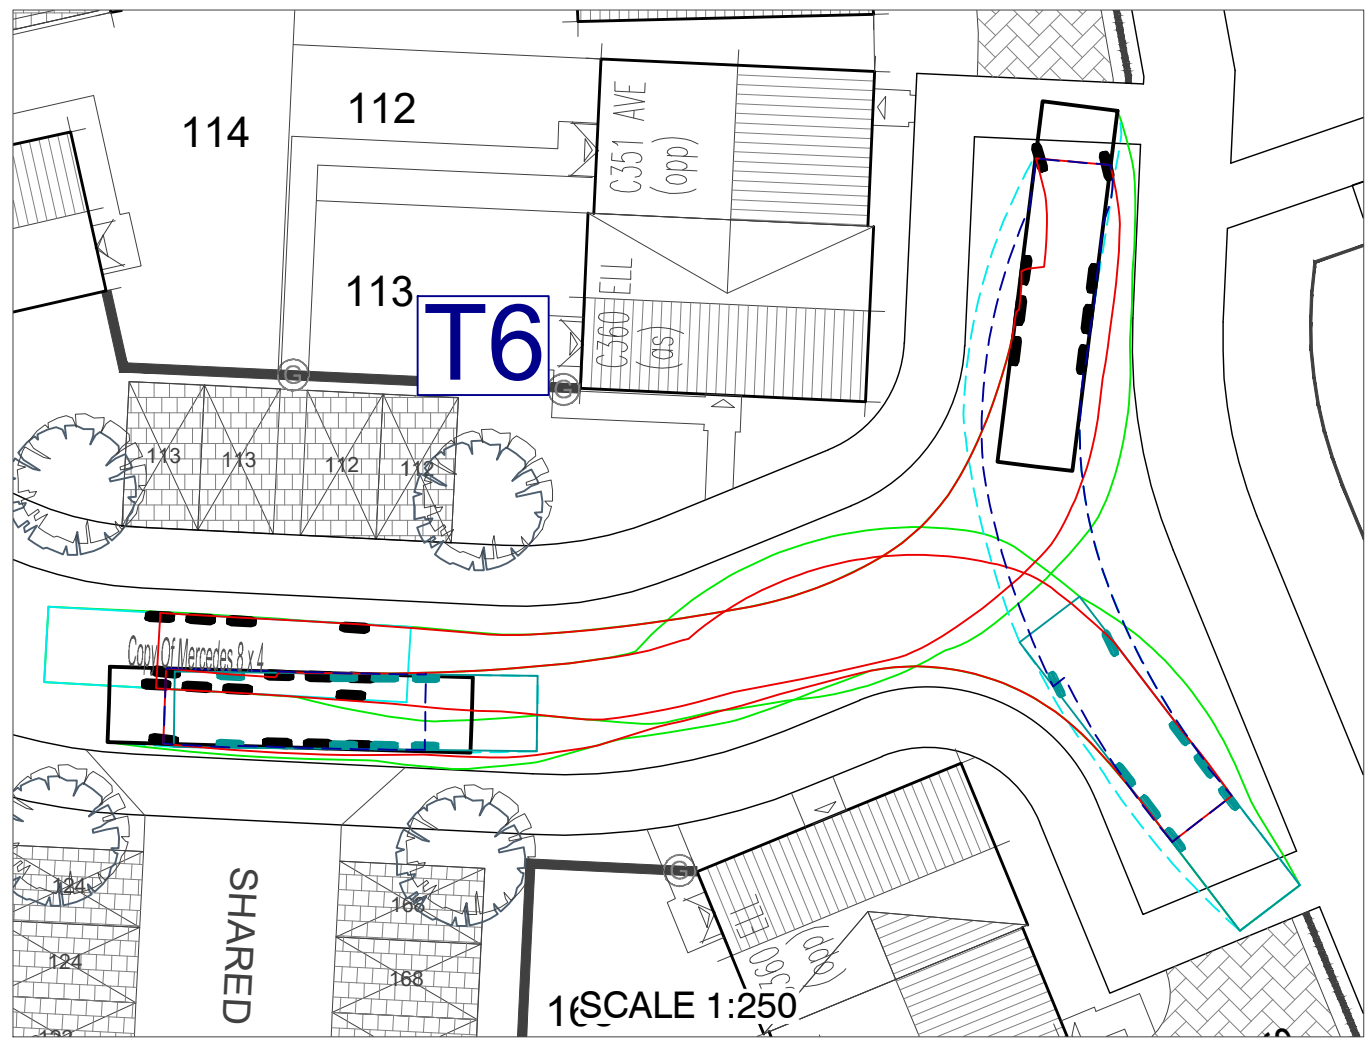
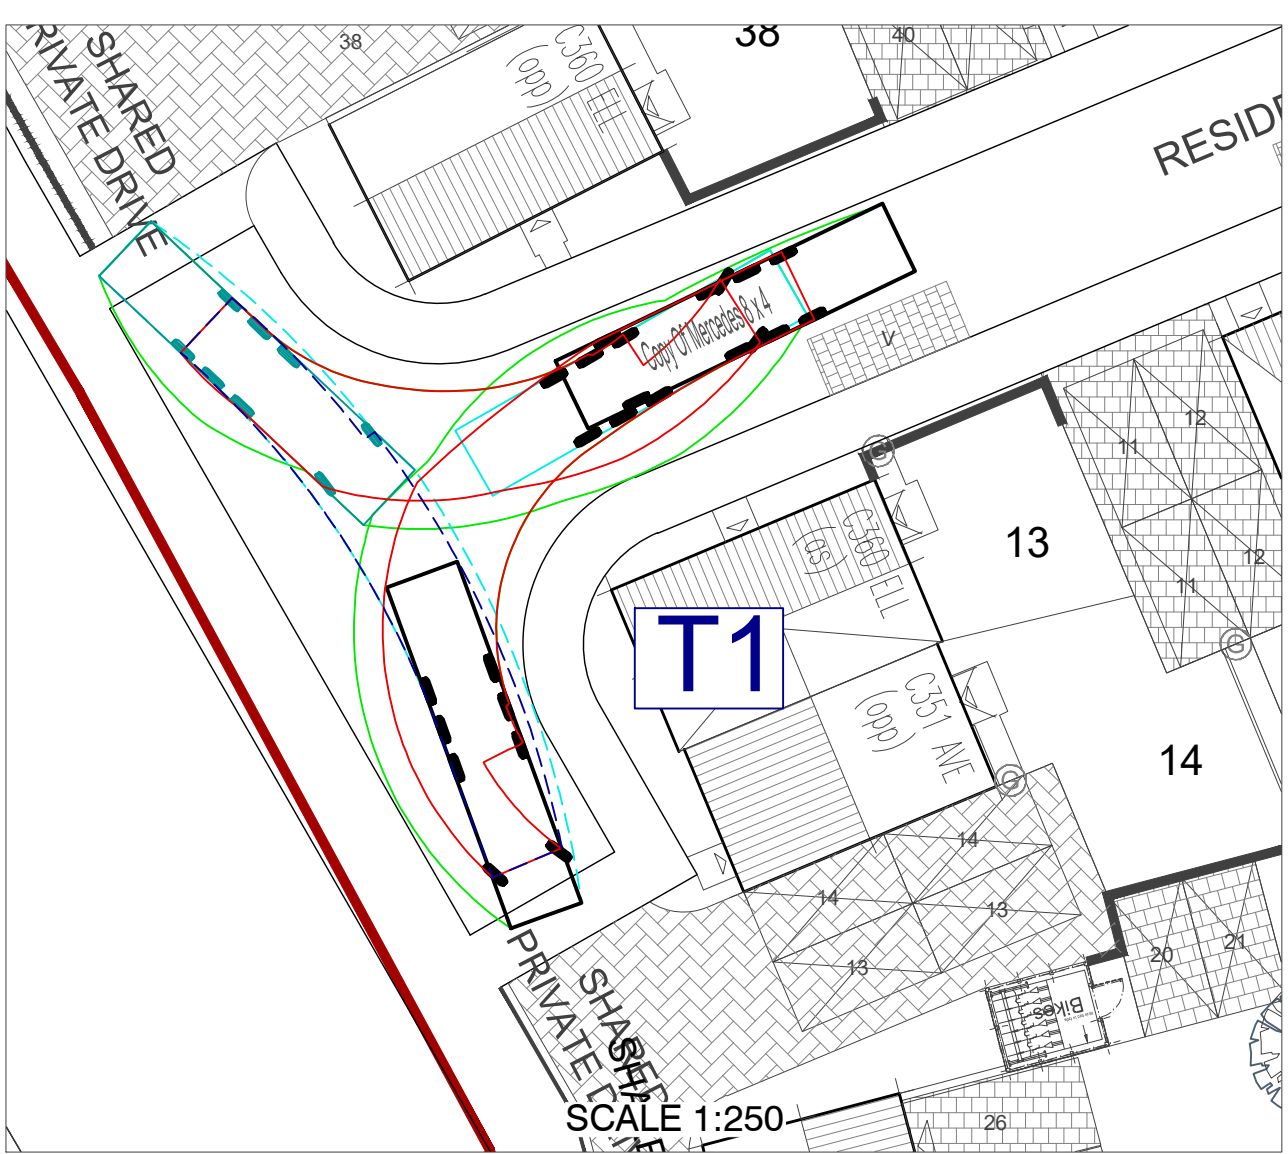
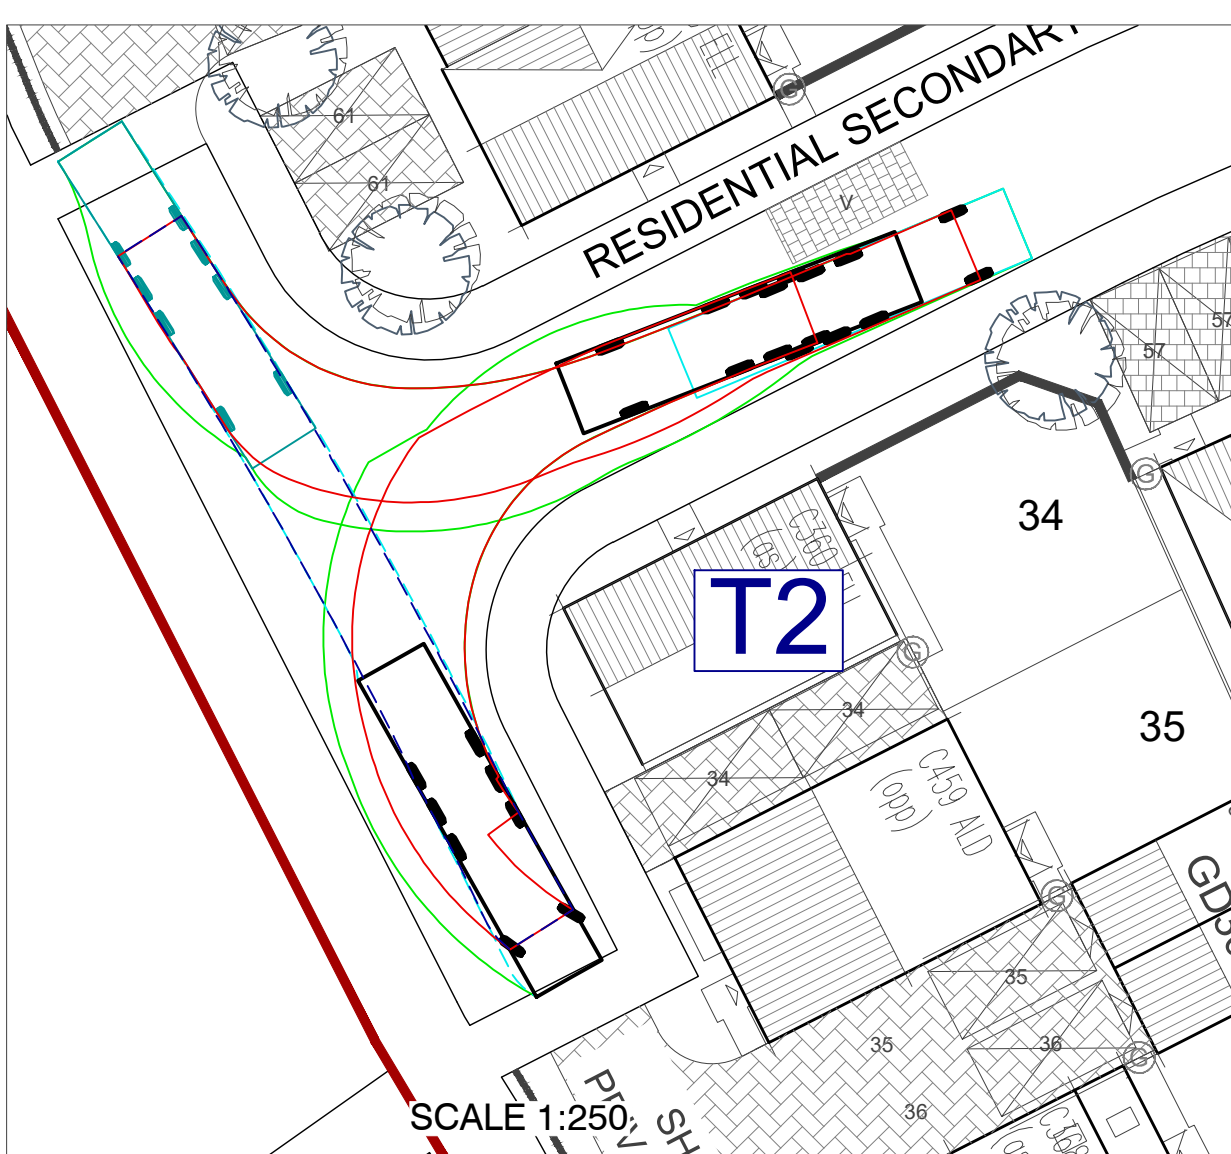


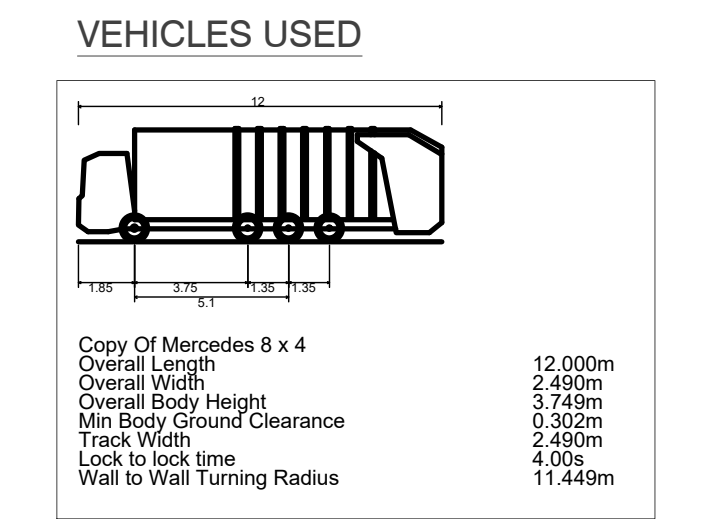

- GENERAL NOTES**
- THIS DRAWING IS TO BE READ IN CONJUNCTION WITH AND CHECKED AGAINST ALL OTHER DRAWINGS, ENGINEERING DETAILS, SPECIFICATIONS AND ANY STRUCTURAL, GEOTECHNICAL OR OTHER SPECIALIST DOCUMENT PROVIDED.
 - ANY DISCREPANCIES WITHIN ALL RELEVANT DRAWINGS ARE TO BE REPORTED TO QUADCONSULT LTD IMMEDIATELY.
 - ALL DIMENSIONS AND LEVELS ARE IN METRES, U.N.O.
 - DO NOT SCALE FROM THIS DRAWING - USE FIGURED DIMENSIONS ONLY.
 - THE CONTRACTOR IS AT RISK IF CONSTRUCTION IS PROCEEDED WITHOUT RELEVANT S104, S106, S278, S28, CWC ETC AGREEMENT BEING IN PLACE WITH THE RELEVANT AUTHORITIES.

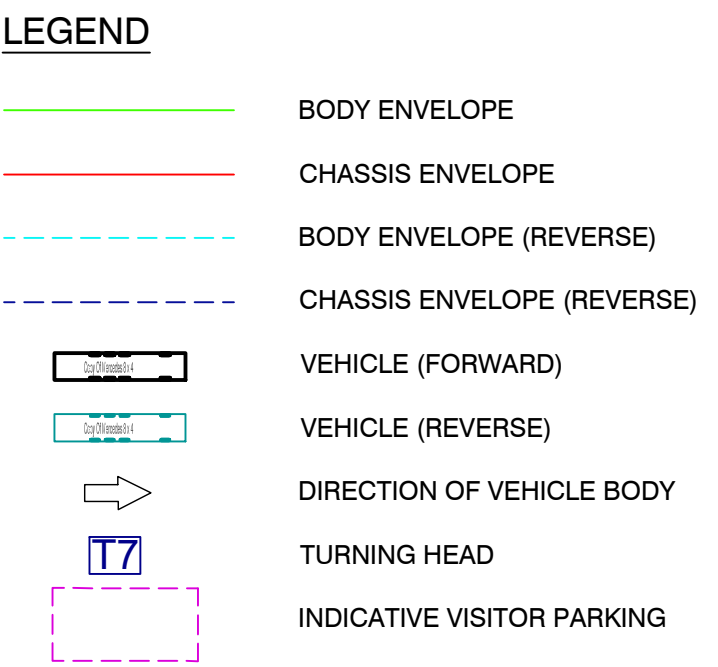

Rev	Date	Description	By
K	25.05.26	Architects Plan revised, redo tracking updated to suit	SLS
J	19.05.26	Indicative Visitor parking spaces added	R00P
I	26.03.26	Plan amended to suit latest layout	TU
H	14.12.25	Adjustment to comments	TU
G	02.12.25	Architects Plan revised, tracking updated to suit	SLS
F	28.11.25	Architects Plan revised, tracking updated to suit	SLS
E	14.10.25	Architects Plan revised, tracking updated to suit	R00P
D	22.09.25	Architects Plan revised, redo tracking updated to suit	BEC
C	20.08.25	Architects Plan revised, redo tracking updated to suit	BEC
B	11.08.25	Architects Plan revised, redo tracking updated to suit	SLS
A	02.02.25	Architects Plan revised, tracking updated to suit	R00P

Dimensions to be verified on site.
This drawing should not be scaled. Use figured dimensions only.
Any discrepancies should be referred to the Engineer prior to work being put in hand.
This drawing is copyright.

QuadConsult Limited
Columbus House, Village Way
Gowerdown Business Park
Cardiff
CF15 7NE
029 2077 9544
contactus@quadconsult.co.uk
www.quadconsult.co.uk

QuadConsult
ENGINEERS IN PARTNERSHIP
Consulting Civil & Structural Engineers
Offices in Cardiff, Gloucester and Llanelli

Client

MILLER HOMES

Project

LLANWERN 4E & 4G

Title

**REFUSE VEHICLE TRACKING
TURNING HEADS**

Drawing Status

PLANNING

Designed by SLS Drawn by ACV Checked by Date FEB 26 Status & At Issue AS SHOWN

Drawing No

24519-C-008-K

