


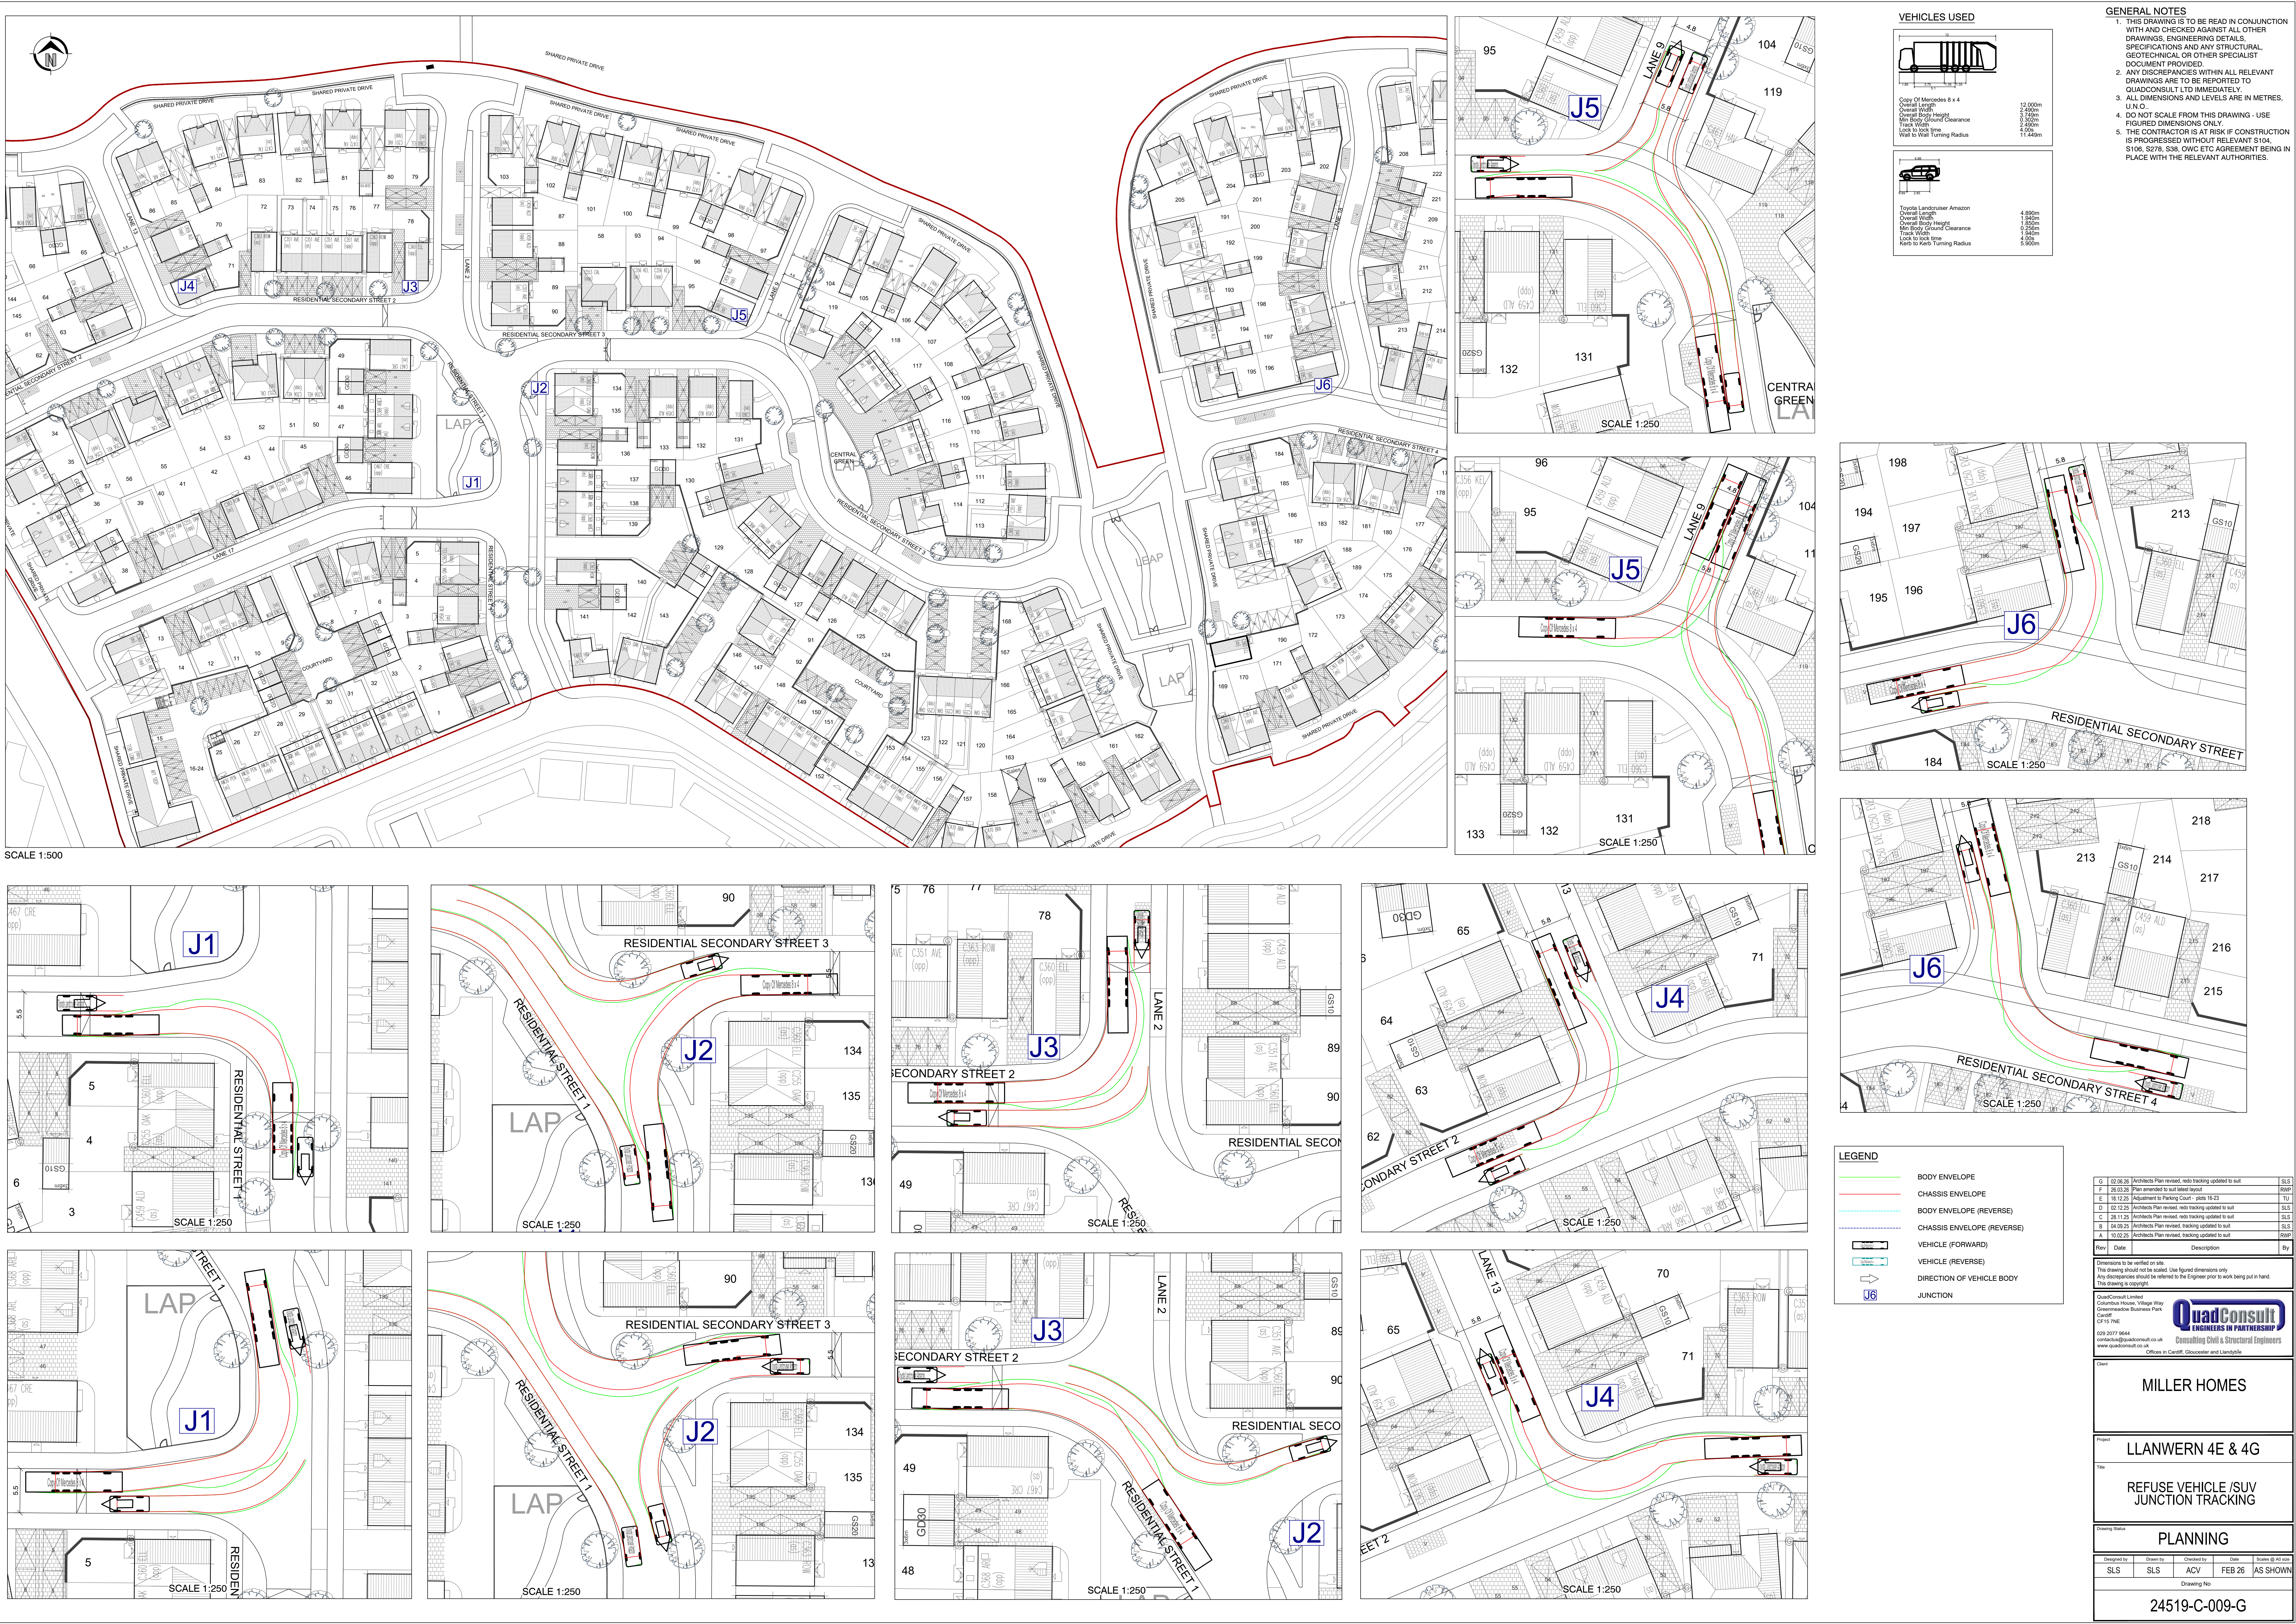

VEHICLES USED

	Copy Of Mercedes 8 x 4 Overall Length Overall Width Overall Height Min Body Ground Clearance Track Width Lock to lock time Wall to Wall Turning Radius	12.000m 2.400m 2.600m 0.200m 2.400m 4.00s 11.449m
	Toyota Landcruiser Amazon Overall Length Overall Width Overall Height Min Body Ground Clearance Track Width Lock to lock time Knee to Knee Turning Radius	4.890m 1.940m 1.940m 0.200m 1.940m 4.00s 4.000m

GENERAL NOTES

1. THIS DRAWING IS TO BE READ IN CONJUNCTION WITH AND CHECKED AGAINST ALL OTHER DRAWINGS, ENGINEERING DETAILS, SPECIFICATIONS AND ANY STRUCTURAL, GEOTECHNICAL OR OTHER SPECIALIST DOCUMENT PROVIDED.
2. ANY DISCREPANCIES WITHIN ALL RELEVANT DRAWINGS ARE TO BE REPORTED TO QUADCONSULT LTD IMMEDIATELY.
3. ALL DIMENSIONS AND LEVELS ARE IN METRES, U.N.C.
4. DO NOT SCALE FROM THIS DRAWING - USE FIGURED DIMENSIONS ONLY.
5. THE CONTRACTOR IS AT RISK IF CONSTRUCTION IS PROCEEDED WITHOUT RELEVANT S104, S106, S278, S38, OWC ETC AGREEMENT BEING IN PLACE WITH THE RELEVANT AUTHORITIES.

SCALE 1:500

SCALE 1:250

SCALE 1:250

SCALE 1:250

SCALE 1:250

SCALE 1:250

SCALE 1:250

SCALE 1:250

SCALE 1:250

SCALE 1:250

SCALE 1:250

SCALE 1:250

LEGEND

- BODY ENVELOPE
- CHASSIS ENVELOPE
- BODY ENVELOPE (REVERSE)
- CHASSIS ENVELOPE (REVERSE)
- VEHICLE (FORWARD)
- VEHICLE (REVERSE)
- DIRECTION OF VEHICLE BODY
- JUNCTION

D	02.06.26	Architects Plan revised, redo tracking updated to suit	SLS
F	26.03.26	Plan amended to suit latest layout	RWP
E	16.12.25	Adjustment to Parking Court - plots 16-23	TU
D	02.12.25	Architects Plan revised, redo tracking updated to suit	SLS
C	26.11.25	Architects Plan revised, redo tracking updated to suit	SLS
B	04.09.25	Architects Plan revised, redo tracking updated to suit	SLS
A	02.02.25	Architects Plan revised, redo tracking updated to suit	RWP
Rev	Date	Description	By

Dimensions to be verified on site.
This drawing should not be scaled. Use figured dimensions only.
Any discrepancies should be referred to the Engineer prior to work being put in hand.
This drawing is copyright.

QuadConsult Limited
Columbus House, Village Way
Greenwood Business Park
Cardiff
CF15 7NE
029 2077 9644
contact@quadconsult.co.uk
www.quadconsult.co.uk

QuadConsult
ENGINEERS IN PARTNERSHIP
Consulting Civil & Structural Engineers
Offices in Cardiff, Gloucester and Llanidloes

Client	MILLER HOMES
Project	LLANWERN 4E & 4G
Title	REFUSE VEHICLE /SUV JUNCTION TRACKING
Drawing No	24519-C-009-G
Designed by	SLS
Drawn by	ACV
Checked by	AS
Date	FEB 26
Status	AS SHOWN