


CONSTRUCTION DRAWING
This drawing has been prepared to assist the Contractor in
Constructing the project in line with the Design and Build Contract.
For Structural details refer to the Structural & Civil Engineers detailed design
drawings & specifications.
For M&E information, refer to the M&E Engineers and sub contractor's design
drawings & specifications.
Do not cross-hatch the drawing. Verify all dimensions and setting out on site.

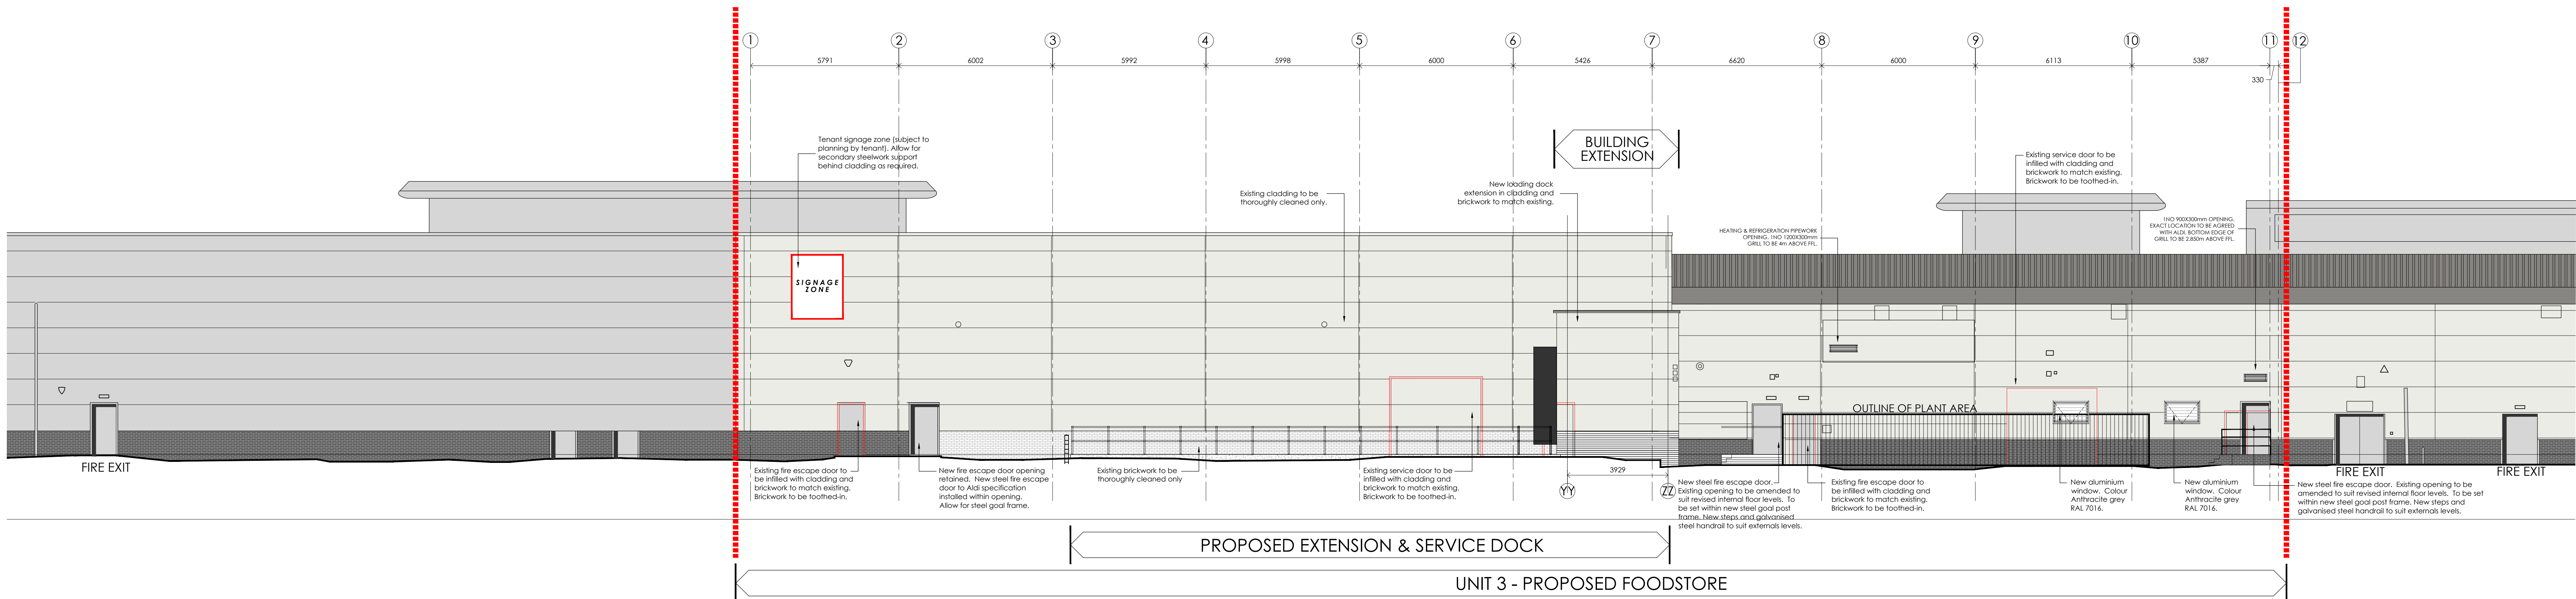

- 

**MasterPlanning
Interior Design**

www.harrispartnership.com

Washington Manchester Melbourne Reading London Hampton Edinburgh

Client

Quadrant Estates

Project Title

Proposed Foodstore

Units 3-4, Newport East Retail Park
NEWPORT
NF20 2NW

Drawing Title

Proposed Elevations

Down	Checked	Scale	WAD	BM Status	
WH	SB	1:100	A		06/25
Drawing Status				Rev.	Ref Project No
CONSTRUCTION				C02	19/70
Architect	Permitted	Volume	Area	Comp.	Height