
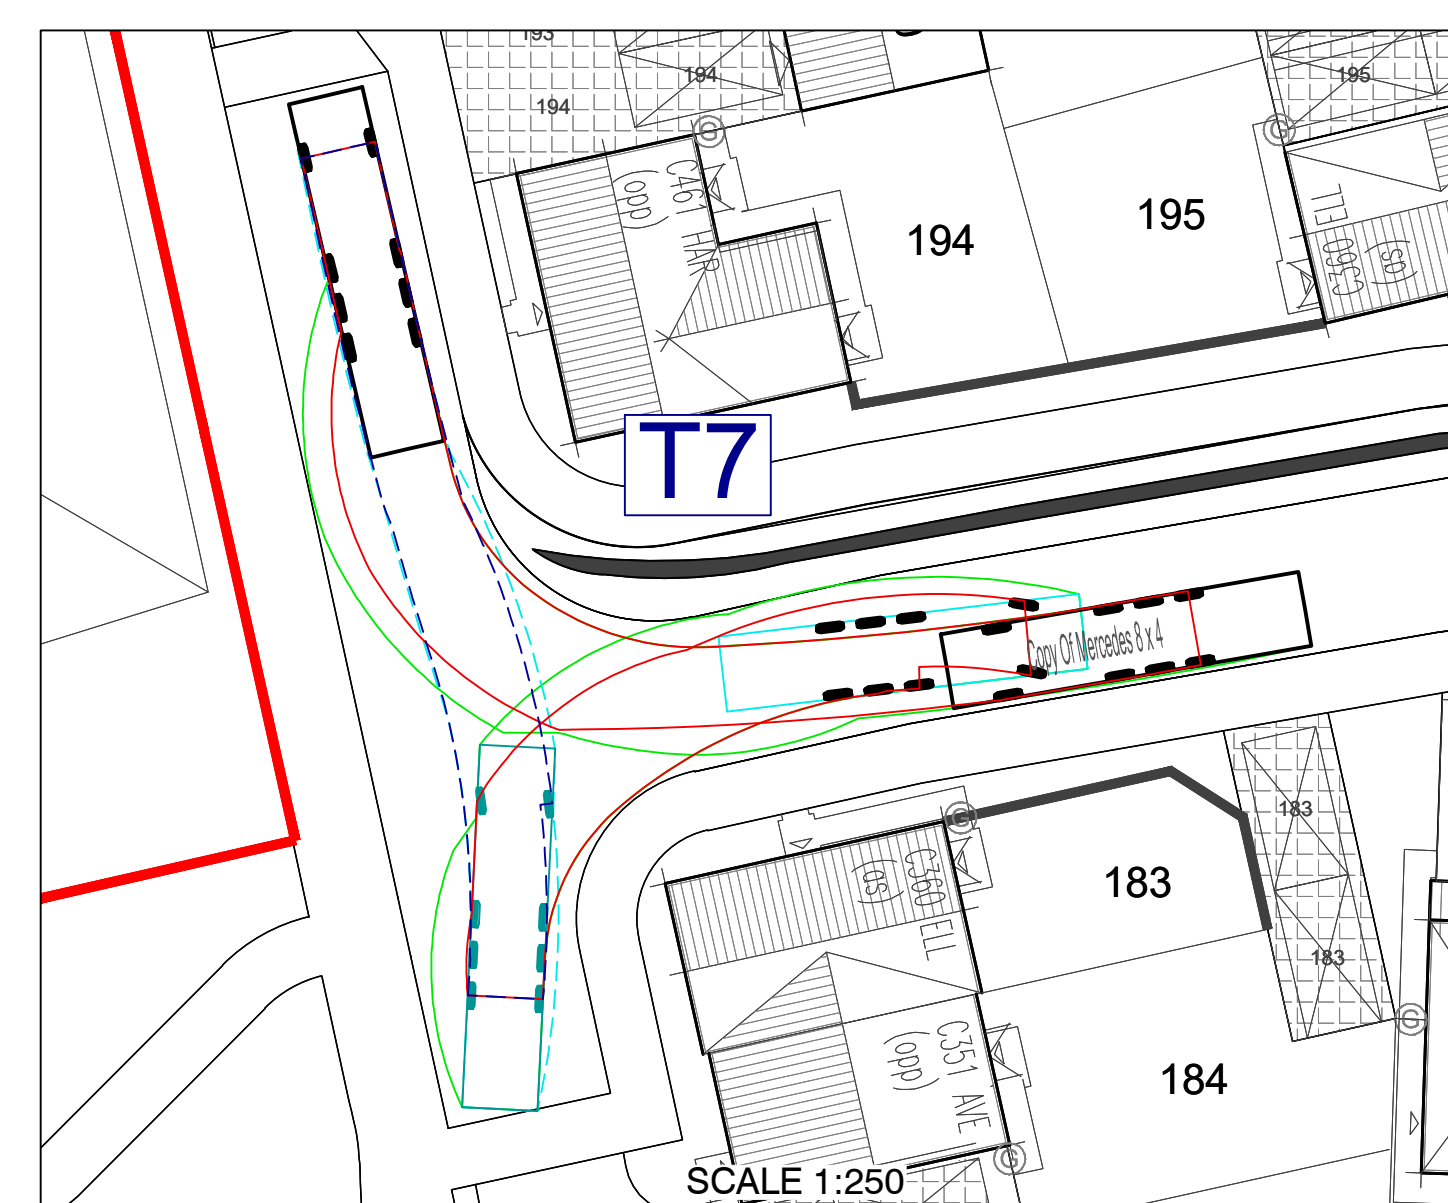
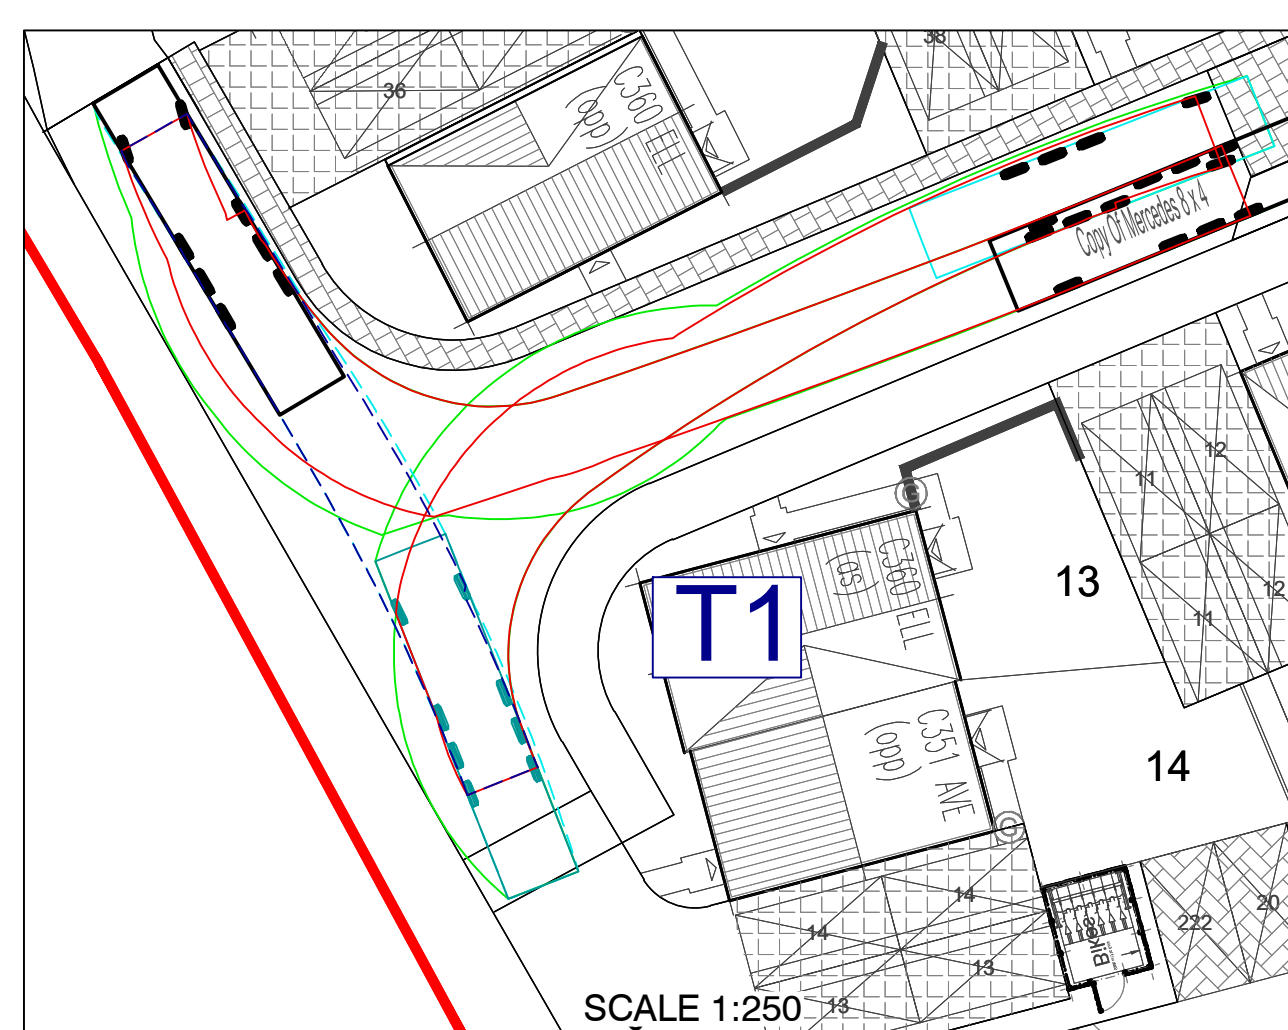
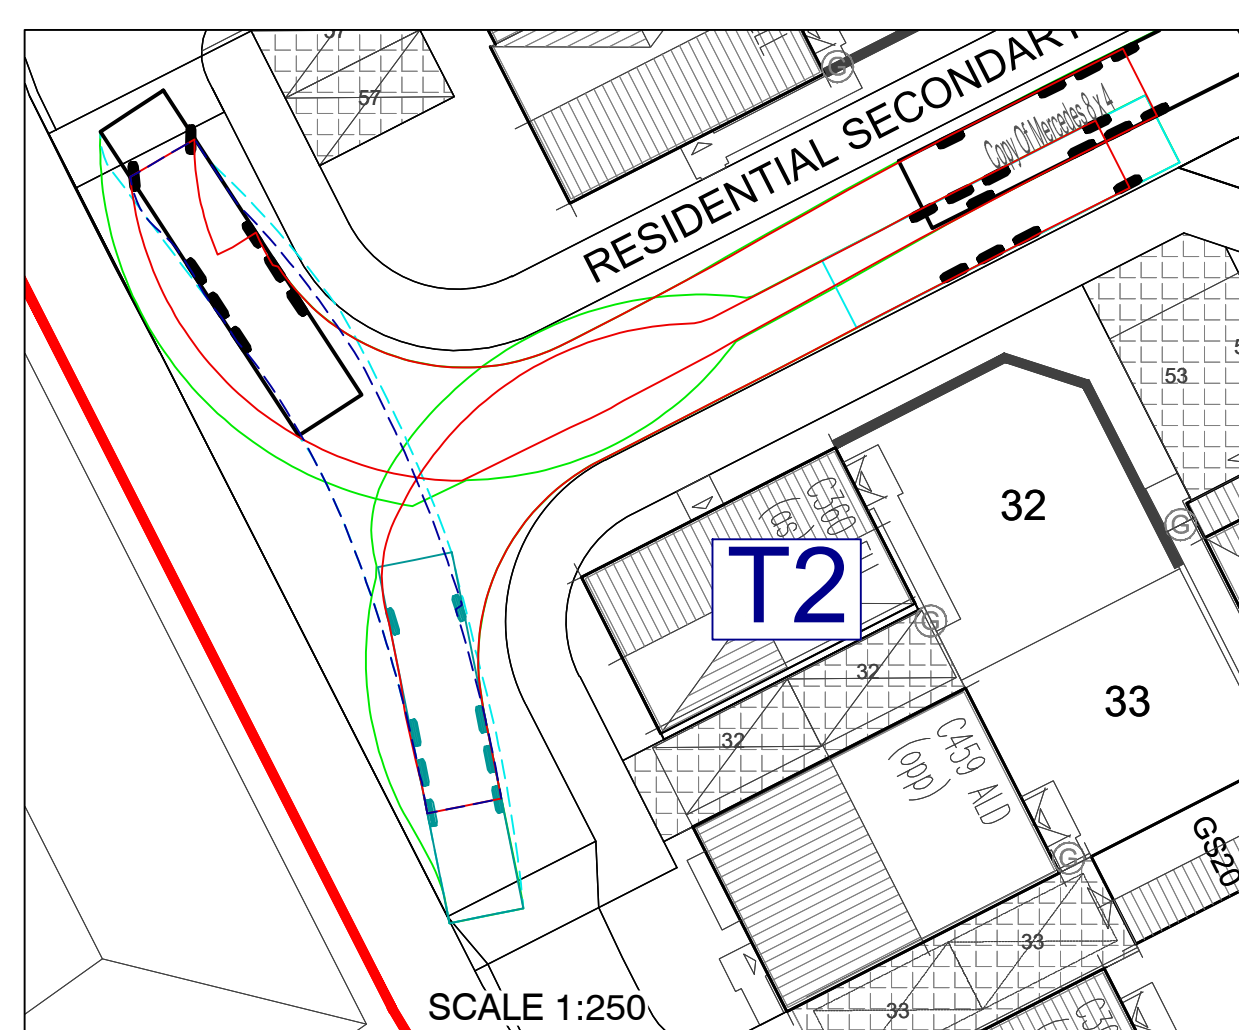
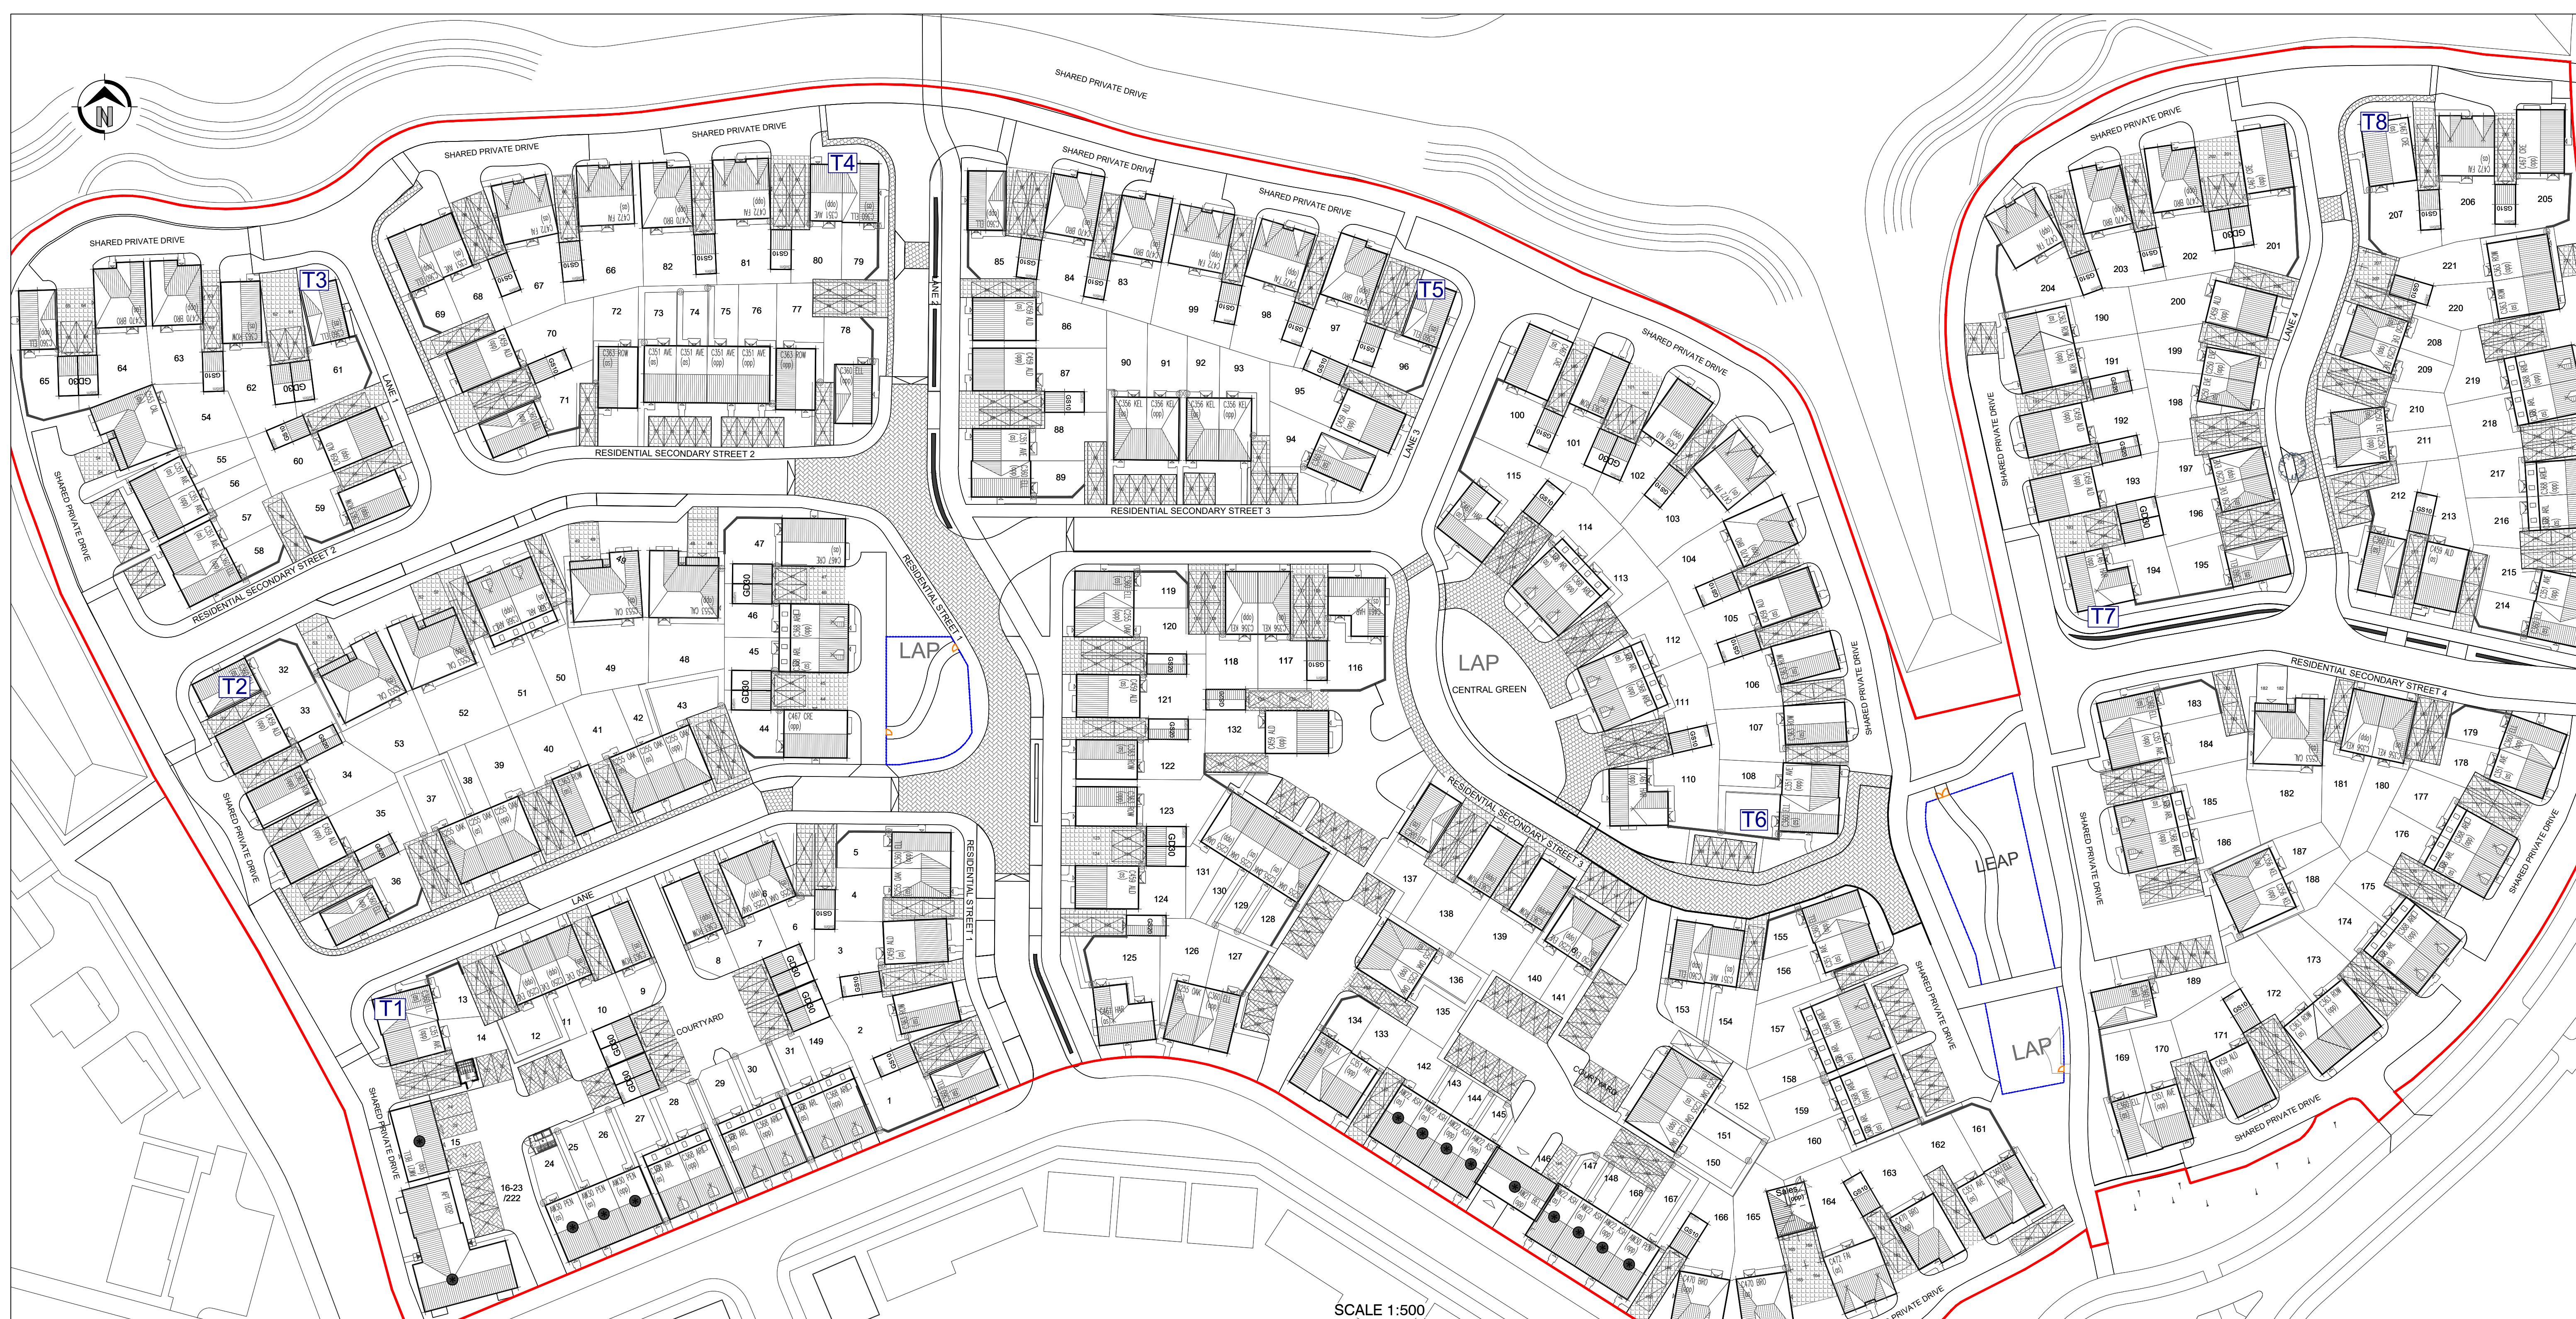
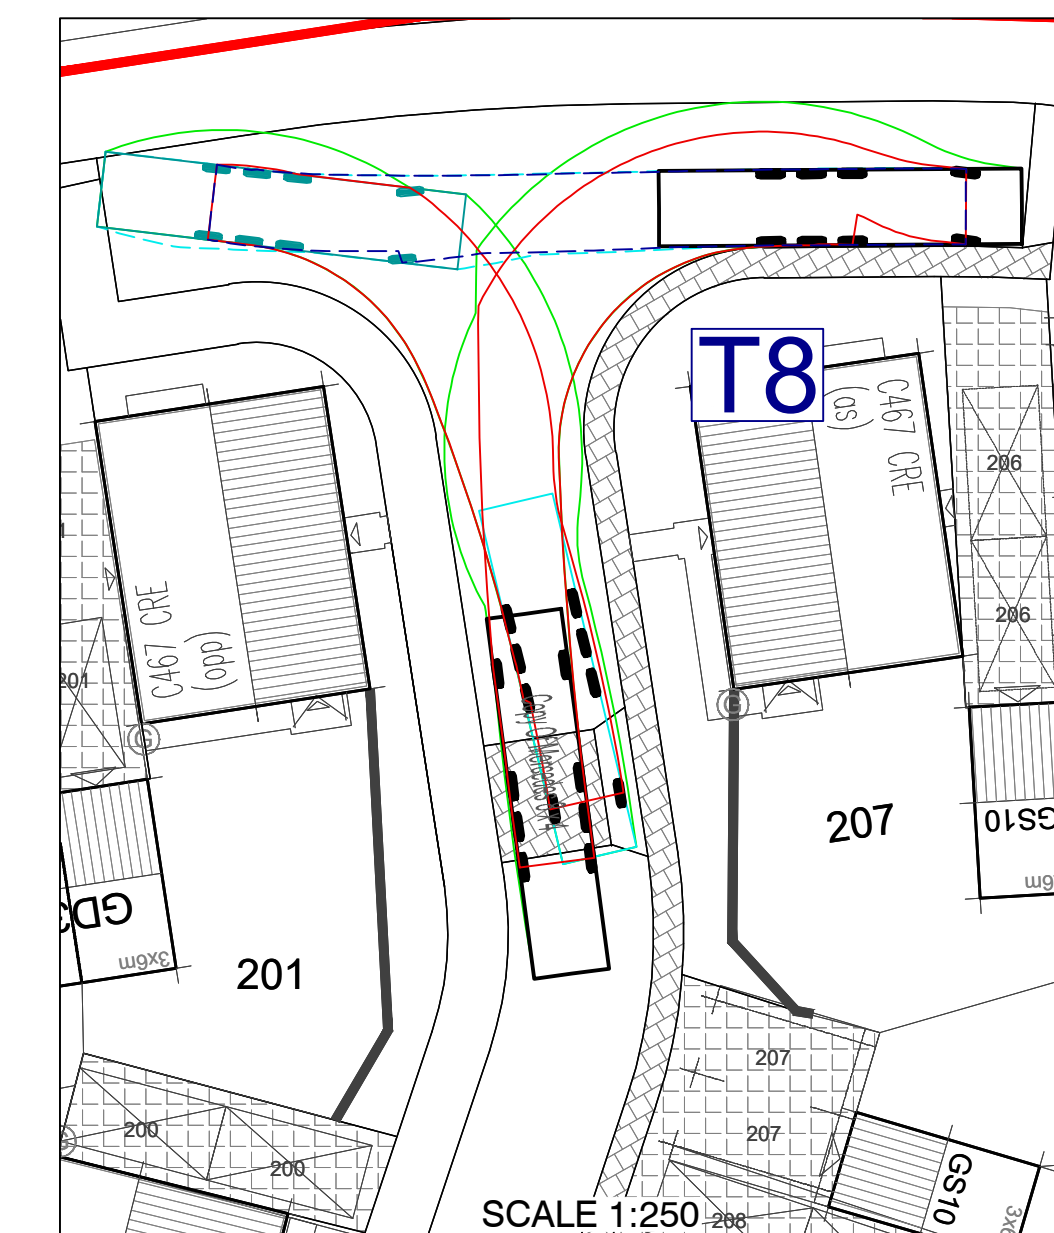
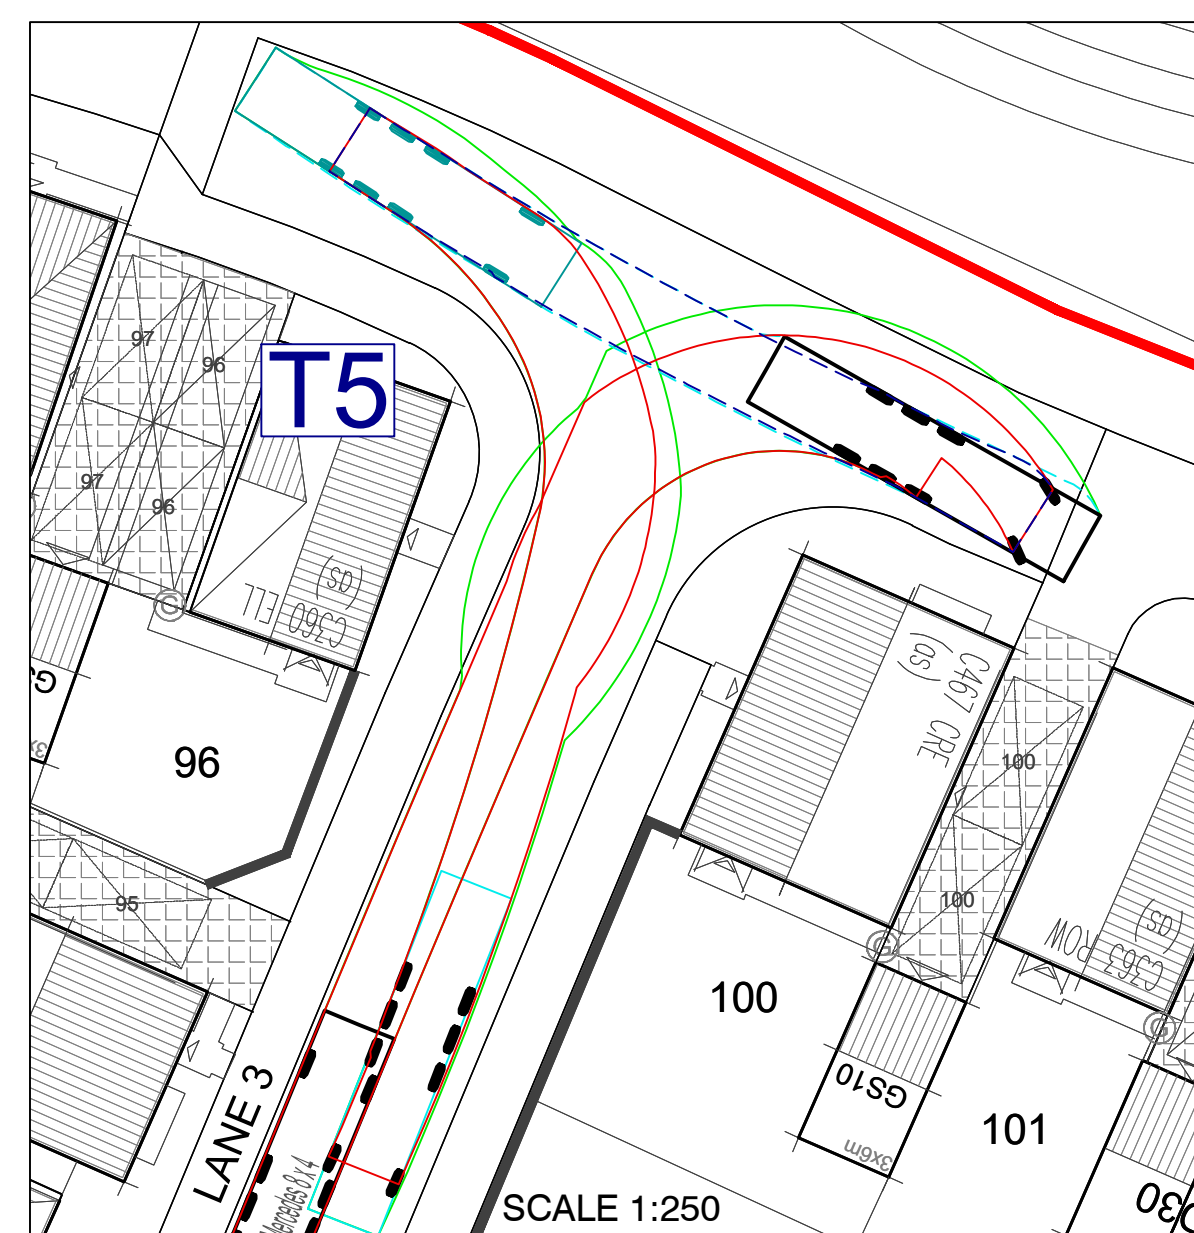
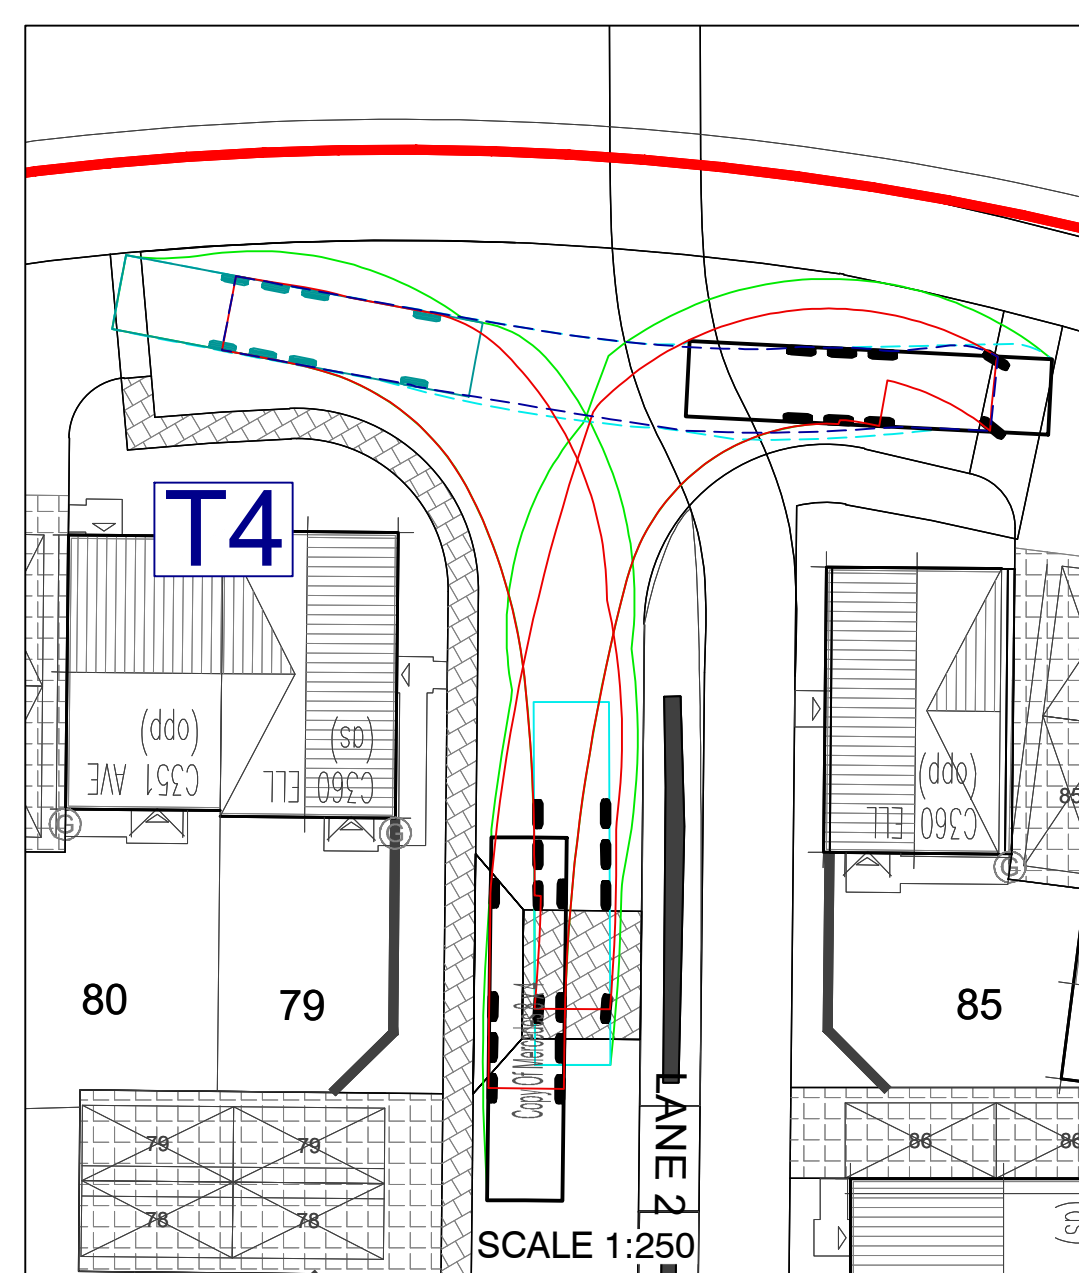


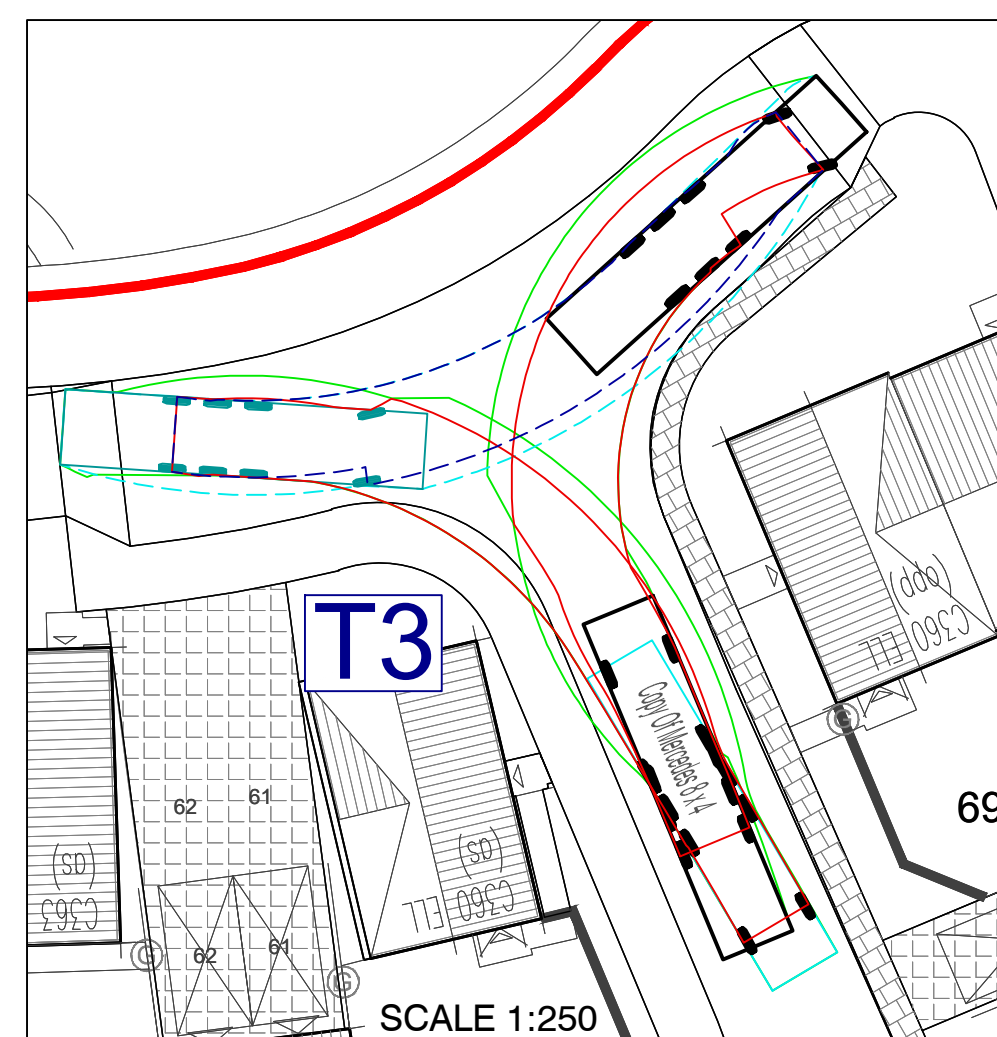


- ## GENERAL NOTES
1. This drawing is to be read in conjunction with and checked against all other drawings, engineering details, specifications and any structural, geotechnical or other specialist document provided.
 2. Any discrepancies within all relevant drawings are to be referred to the Lead Consultant.
 3. All dimensions and levels are in metres, U.N.O.
 4. Do not scale from this drawing - use figured dimensions only.
 5. This drawing is schematic for clarity only, positions of pipe runs and manholes may vary on site due to site conditions.
 6. Surface water drainage subject to S104 / SAB approval where appropriate with the S104 approval with relevant water authority.
 7. All private drainage to be installed in accordance with the Building Regulations and the developers warranty provider.
 8. The contractor is at risk if construction is progressed without obtaining S104 / SAB approval. The contractor agrees in place with the relevant authorities.

- LEGEND**

 - BODY ENVELOPE
 -  CHASSIS ENVELOPE
 -  BODY ENVELOPE (REVERSE)
 -  CHASSIS ENVELOPE (REVERSE)
 -  VEHICLE (FORWARD)
 -  VEHICLE (REVERSE)
 -  DIRECTION OF VEHICLE BODY
 -  TURNING HEAD

- VEHICLES USED

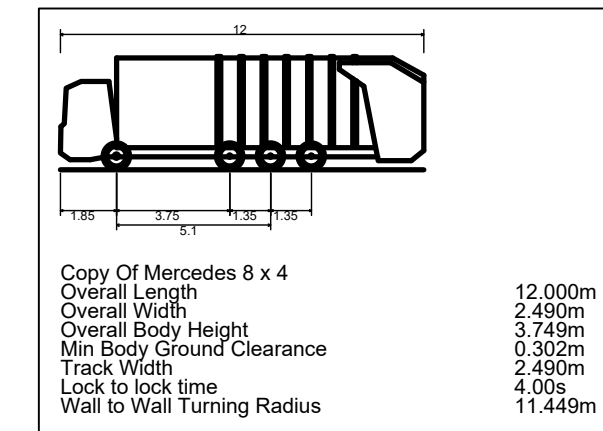

H	18.12.25	Adjustment to Parking Count - plots 16-23
G	02.12.25	Architects Plan revised, tracking updated to suit
F	26.11.25	Architects Plan revised, tracking updated to suit
E	14.10.25	Architects Plan revised, tracking updated to suit
D	22.09.25	Architects Plan revised, redo tracking updated to suit
C	20.08.25	Architects Plan revised, redo tracking updated to suit
B	11.08.25	Architects Plan revised, redo tracking updated to suit
A	10.02.25	Architects Plan revised, tracking updated to suit
Rev	Date	Description

Dimensions to be verified on site.
This drawing should not be scaled. Use figured dimensions only.
Any discrepancies should be referred to the Engineer prior to work being put in hand.

QuadConsult
Limited
Columbus House, Village Way
Greenmeadow Business Park
Cardiff
CF15 7NE

029 2077 8644
contact@quadconsult.co.uk
www.quadconsult.co.uk

QuadConsult
ENGINEERS IN PARTNERSHIP

Consulting Civil & Structural Engineers

Offices in Cardiff, Gloucester and Llanstable

Client

MILLER HOMES

Project
LLANWERN 4E & 4G

Refuse Vehicle Tracking Turning Heads

Drawing Status **PLANNING**

Designed by	Drawn by	Checked by	Date	Scales @
-------------	----------	------------	------	----------

SLS	SLS	ACV	Sept'25	AS SH
Drawing No				

