


- 1.) Do not scale from this drawing.
- 2.) All dimensions are in millimetres.
- 3.) All levels are in metres relative to datum.
- 4.) All dimensions stated are to be confirmed on site prior to commencement of any works and any discrepancies found are to be reported to **Steve Morgan Associates Limited** immediately.

SCHEDULE OF PLANT MATERIAL - PLANTING BLOCK P1-P5, HEDGES H1-H2			
Botanical name	Common Name	Size	Area/length Plant No(m ²)
ACER CAMPESTRE	FIELD MAPLE	40-60cm	4.475
BRUNUS SPINOSA	BLACKTHORN	60-80cm	4.475
CRATAEGUS MONOGYNA	HAWTHORN	60-80cm	4.475
CORYLUS AVELLANA	HAZEL	40-60cm	4.475

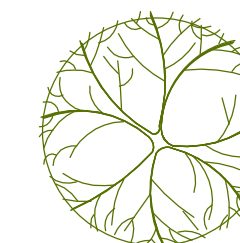

ACER GRISEUM - MULTI-STEM
PAPERBARK MAPLE TREE

C B	JH JH	11/05/26 23/04/26	AMENDED AMENDED
REV.	By	Date	Description

Client	MR WILFRED
--------	------------

Project Description	19 THE UPLANDS, ROGERSTONE
---------------------	----------------------------

Drawing Title	BOUNDARY TREATMENT PLAN
---------------	-------------------------

(CONDITION 4)

Drawn JH	Date 29/01/26
Checked SM	Date 29/01/26

Scales NOT TO SCALE



STEVE MORGAN ASSOCIATES


CONSULTING ENGINEERS

9 Clytha Park Road Newport NP20 4PB

tel: 01633 266244 fax: 01633 266275
e-mail: engineers@smalimited.co.uk Web: smalimited.co.uk

Project Number	1248773
----------------	---------

Drawing Number	Rev.
CIV-03	C

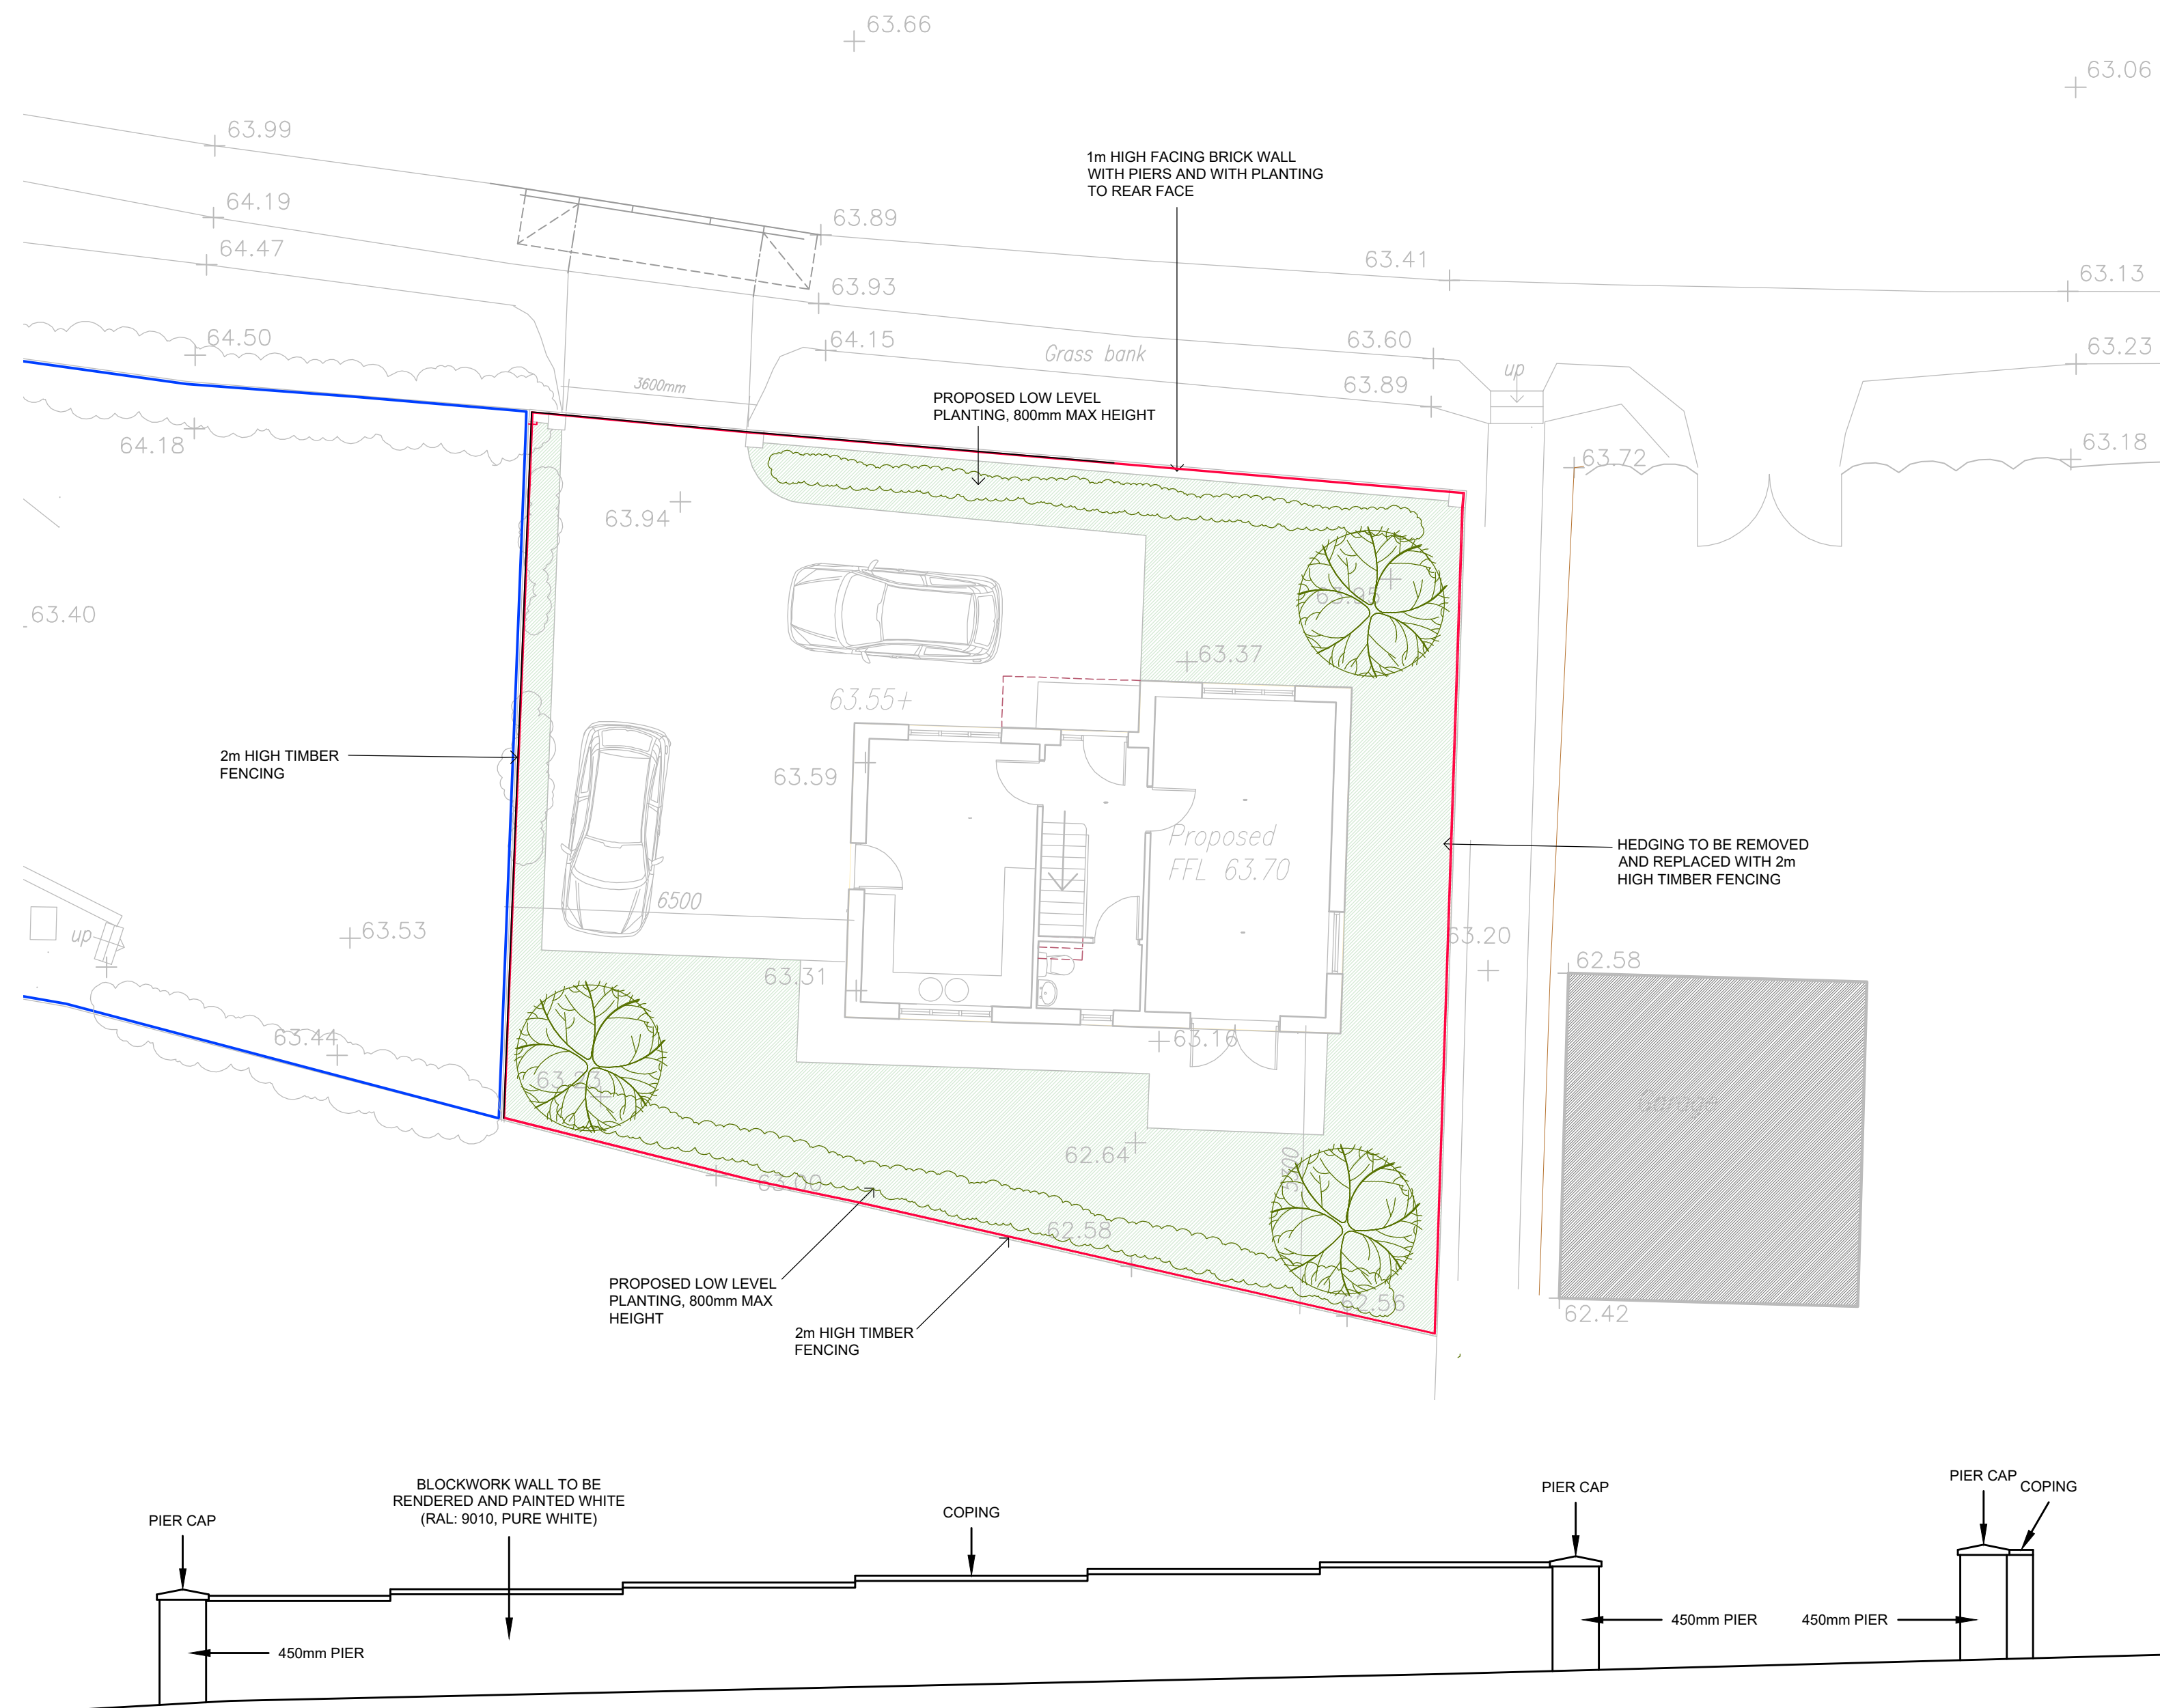

ELEVATION - BRICK WALL
ON NORTH BONDARY
Scale 1:50