
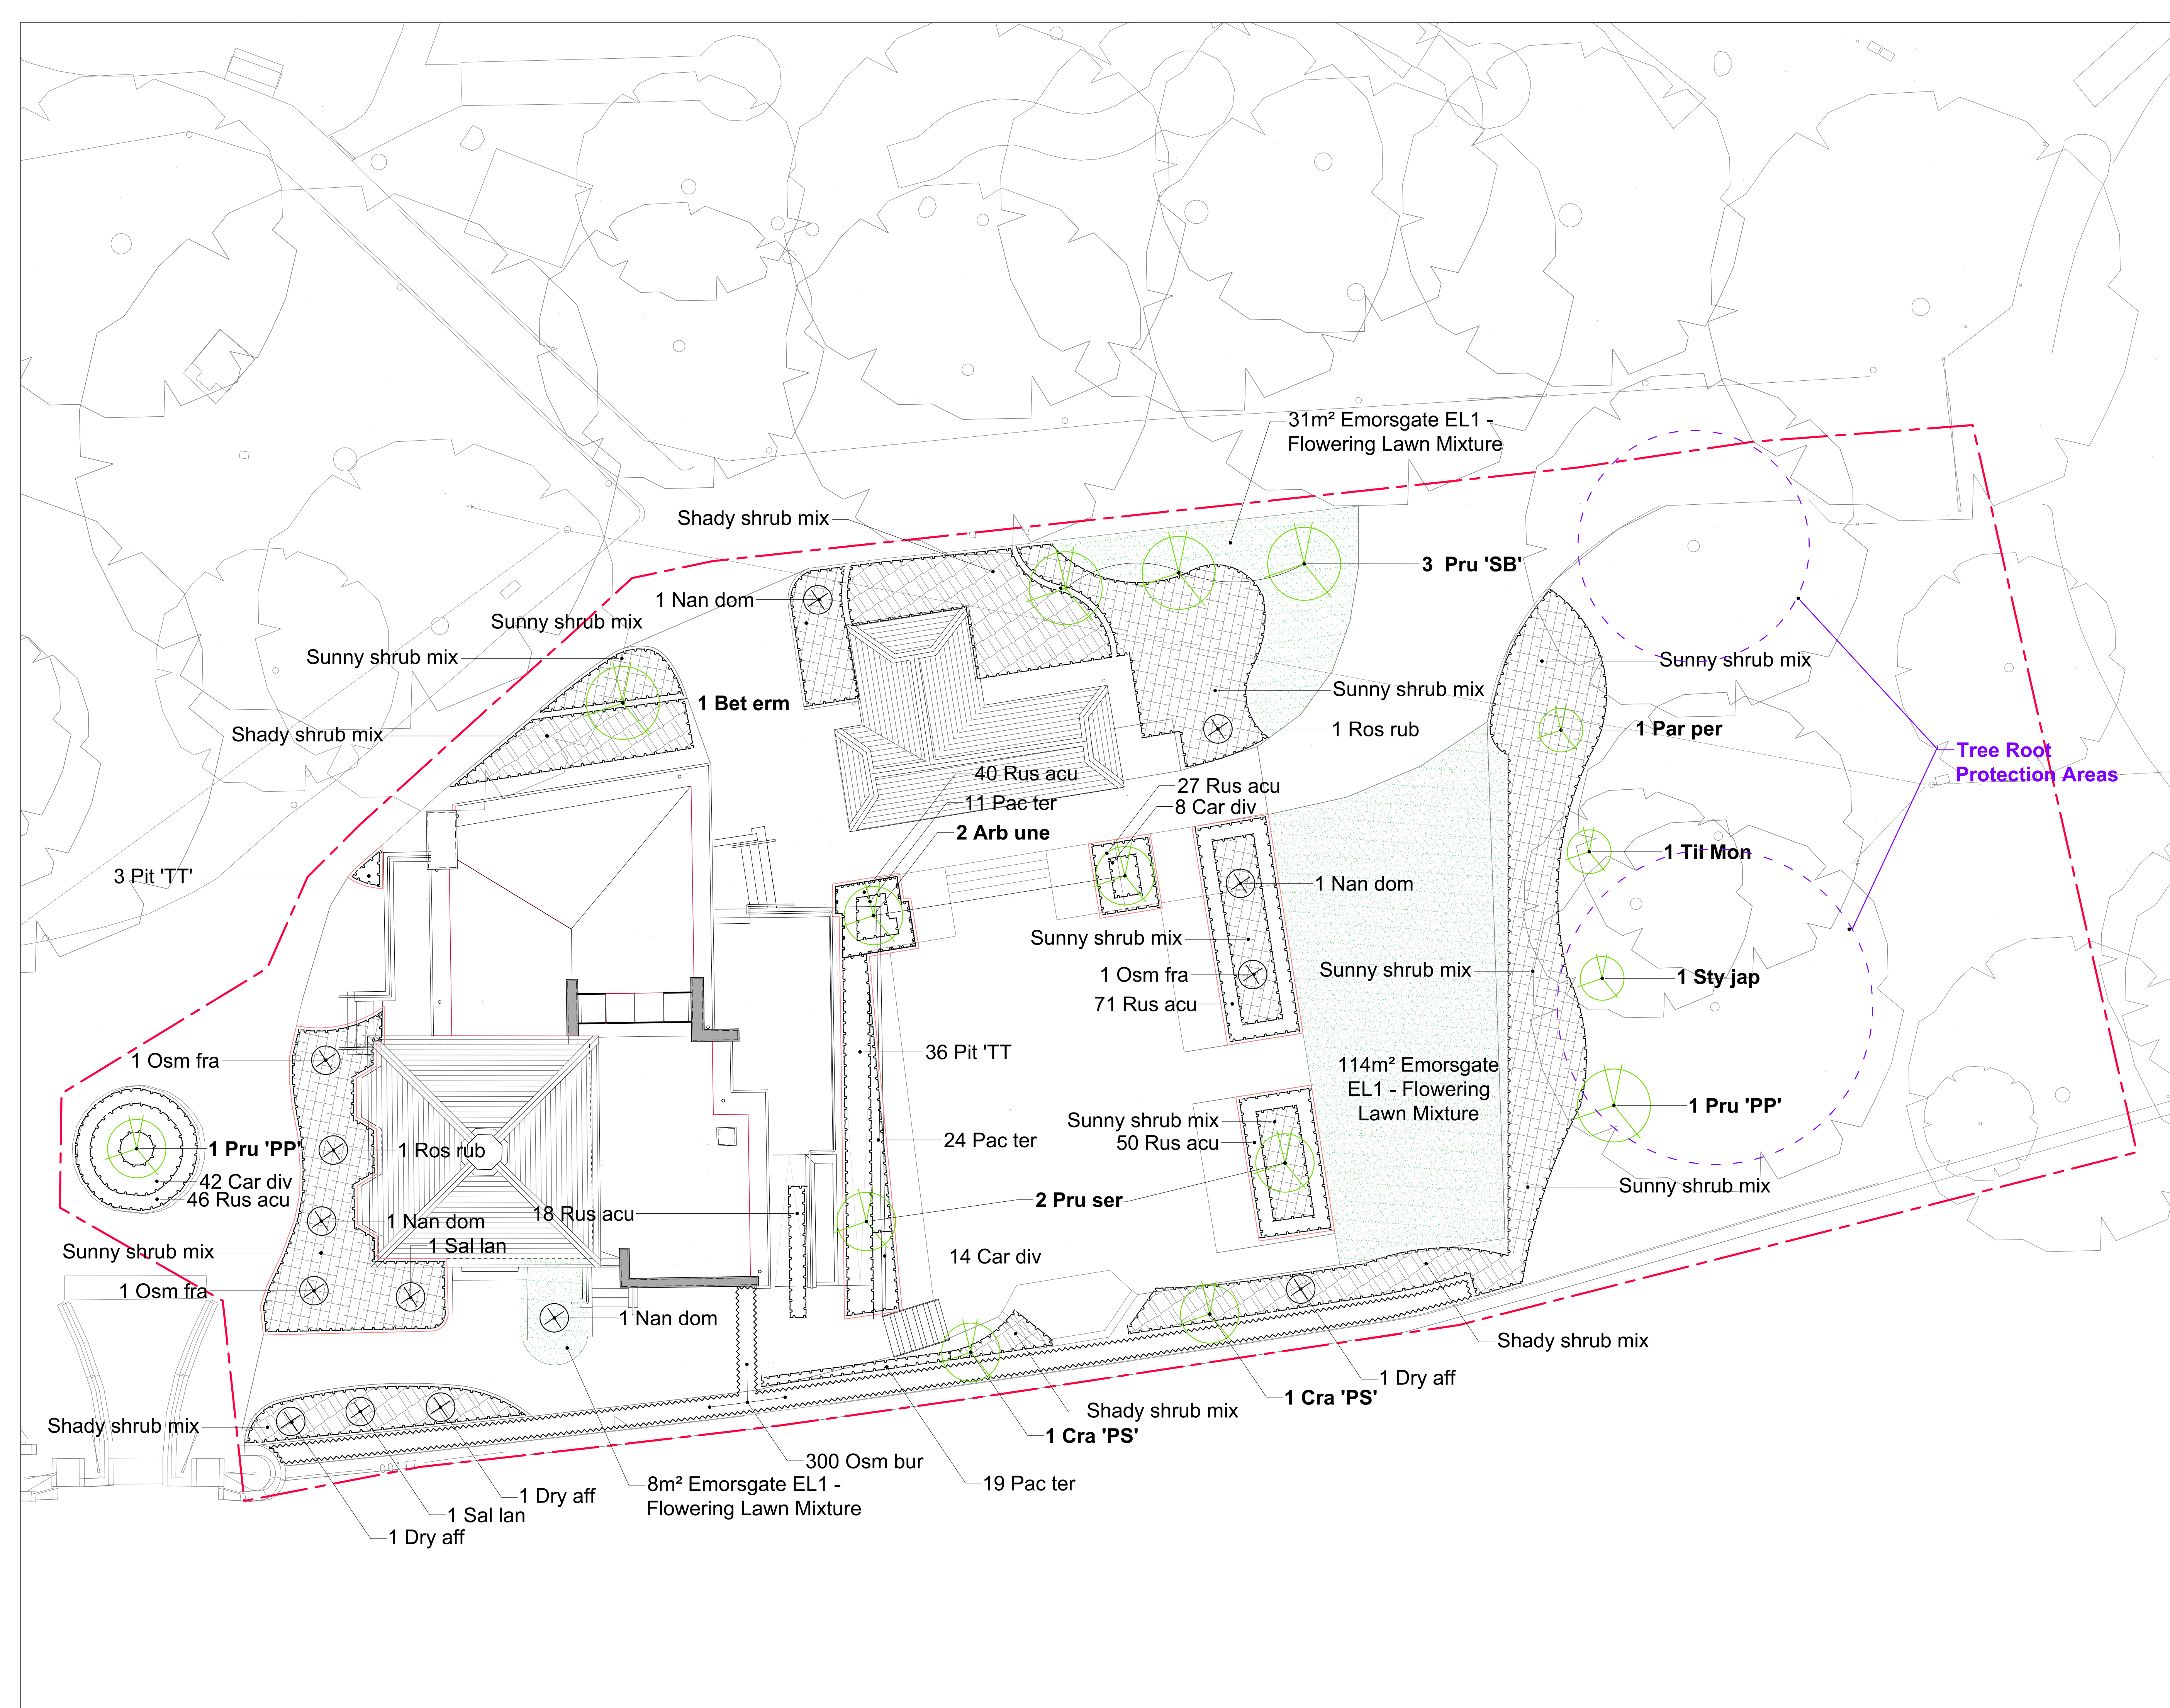
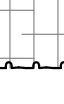


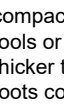

LEGEND

- | | |
|---|--|
|  | Red site/application/extent of works boundary. |
|  | Existing tree to be retained. |
|  | Proposed specimen standard tree. |
|  | Shady shrub mix |
|  | Sunny shrub mix |
|  | Emorsgate EL1 - Flowering Lawn Mix. |
|  | Proposed evergreen ornamental hedge; to be maintained at W1xH1.5m. |
|  | Existing asphalt paving to be retained in situ. |
|  | Proposed specimen shrub. |
|  | Tree Root Protection Area |

NOTES:

- Extreme care to be taken when planting within Tree Root Protection Area (RPA) to avoid severing structural roots or compacting the soil. Always excavate manually using hand tools or air-spades instead of heavy machinery, never cut roots thicker than 25mm without an arboriculturist, and keep exposed roots continuously covered.
- All proposed tree planting and positioning to be supervised by NCC Arboricultural and/or Landscape Officer.
- Tree and shrub watering for the first 2 years of establishment, and maintenance thereafter, to be undertaken by NCC Grounds Maintenance team.

REVISIONS:

REV	DATE	DESCRIPTION	DRAWN
P03	29/05/26	Osm bur hedge nos. reduced	GAM
P02	04/03/26	Reinforced grass area increased; sunny shrub mix decreased	GAM
P01	21/01/26	Planning issue	GAM
-	02/01/26	Draft Planning issue	GAM



Project Name and Address

TREDEGAR PARK CAFE GARDEN
 Tredegar Park,
 Cardiff Rd,
 Newport
 NP20 3AJ

Drawing Title
PLANTING PLAN

Project Tredegar Park Cafe	Sheet 2400-16
Date 01.2026	Revision P03
Scale 1:100 @ A1	Drawn By GAM