


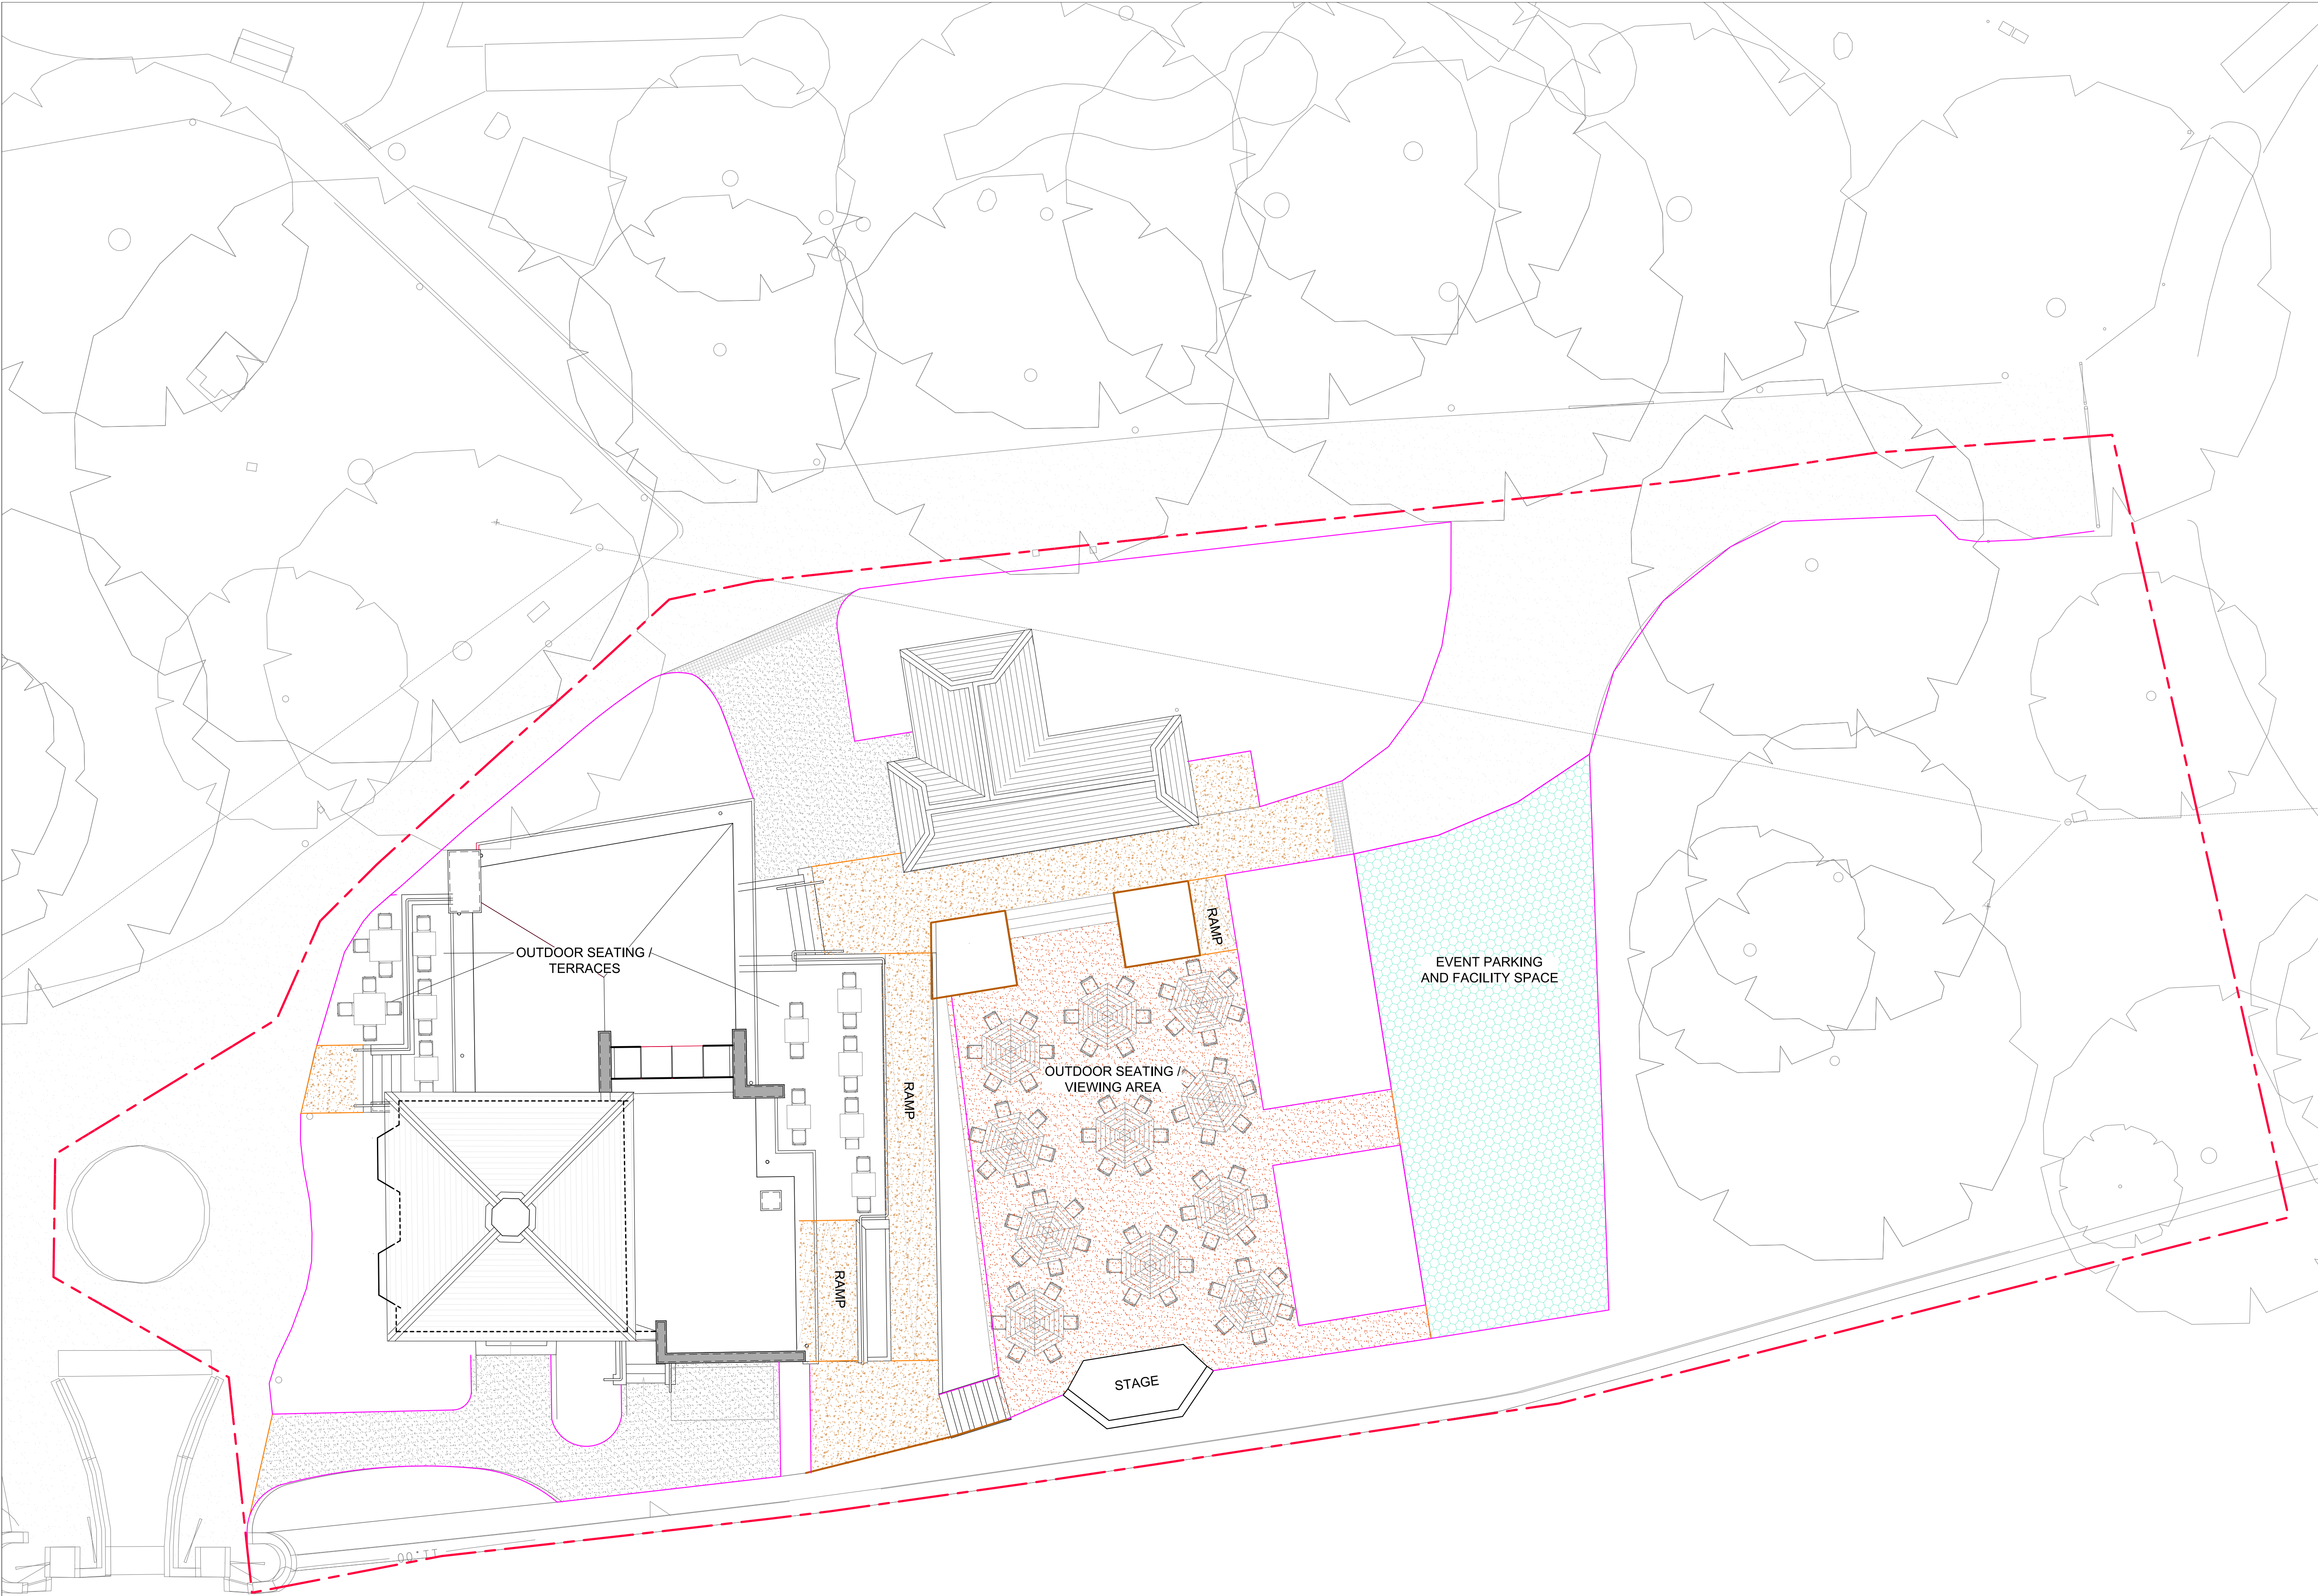

LEGEND

Red site/application/extent of works boundary.

Compacted stone paving; red colour; nom. Ø05-20mm aggregate. 'CEDEC Footpath Gravel' or similar.

Permeable resin bound gravel; red/black/grey colours; nom. Ø10mm agg. 'Brewers Malt' by Clearstone Paving or similar.

Proposed permeable black or buff asphalt (Specification TBC with Architect).

'Bodpave 40' Grass reinforced paving to be infilled with topsoil and seeded with Flowering Lawn Mix.

Existing asphalt paving to be retained in situ.

'EverEdge Titan' Corten steel edge; H150 x W4mm; with 50mm upstand; fixed with rods @1m centres to below ground spot concrete pads.

'EverEdge Titan' Corten steel edge; H150 x W4mm; laid flush between paving.

Low brick retaining wall to Architect's specification

Welsh Pennant stone setts (L200x W100xH100mm) cropped finish; base to engineer's specification; jointed with Parex 'Granatech, dark grey colour

- NOTES:**
- Street furniture to be constructed from materials from sustainable sources. Exact specification to be confirmed at tender stage.

REVISIONS:

REV	DATE	DESCRIPTION	DRAWN
C03	29/05/26	Minor amendments as per comments by DSA	GAM
C02	23/04/26	Minor amendments as per comments by DSA	GAM
C01	15/04/26	Draft construction detail for costing following Design Team site visit	GAM
P03	11/03/26	Amendments made following DT comments	GAM
P02	04/03/26	Grass reinforced paving increased	GAM
P01	21/01/26	Planning issue	GAM
-	02/01/26	Draft Planning issue	GAM



Project Name and Address

TREDEGAR PARK CAFE GARDEN
Tredegar Park,
Cardiff Rd,
Newport
NP20 3AJ

Drawing Title

HARD LANDSCAPE PLAN

Project	Sheet
Tredegar Park Cafe	2400-20
Date	Revision
04.2026	C03
Scale	Drawn By
1:100 @ A1	GAM