
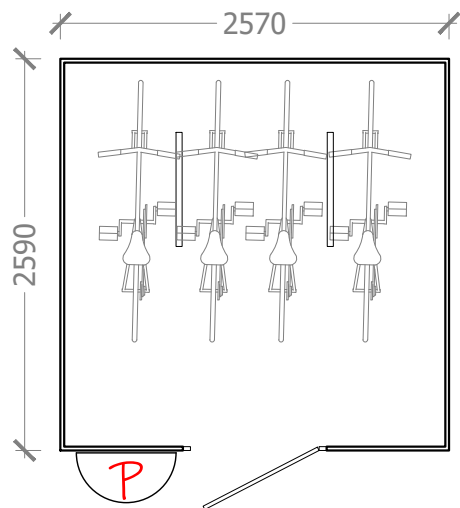
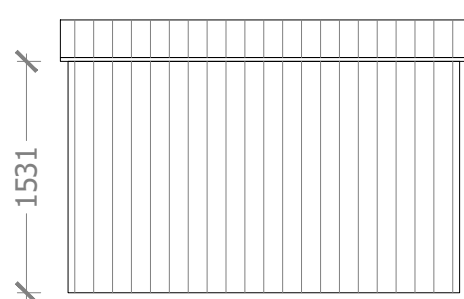
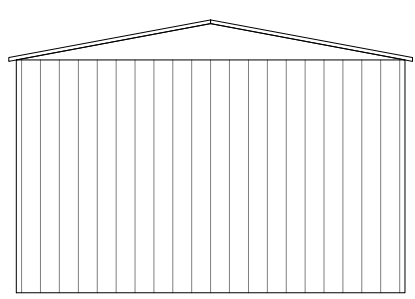
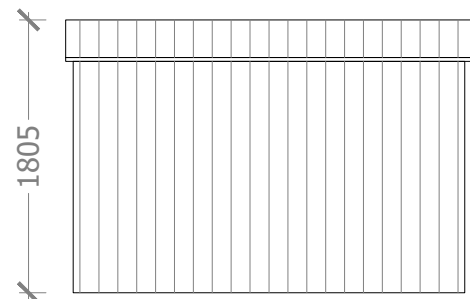
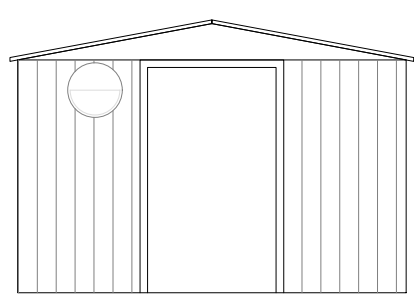
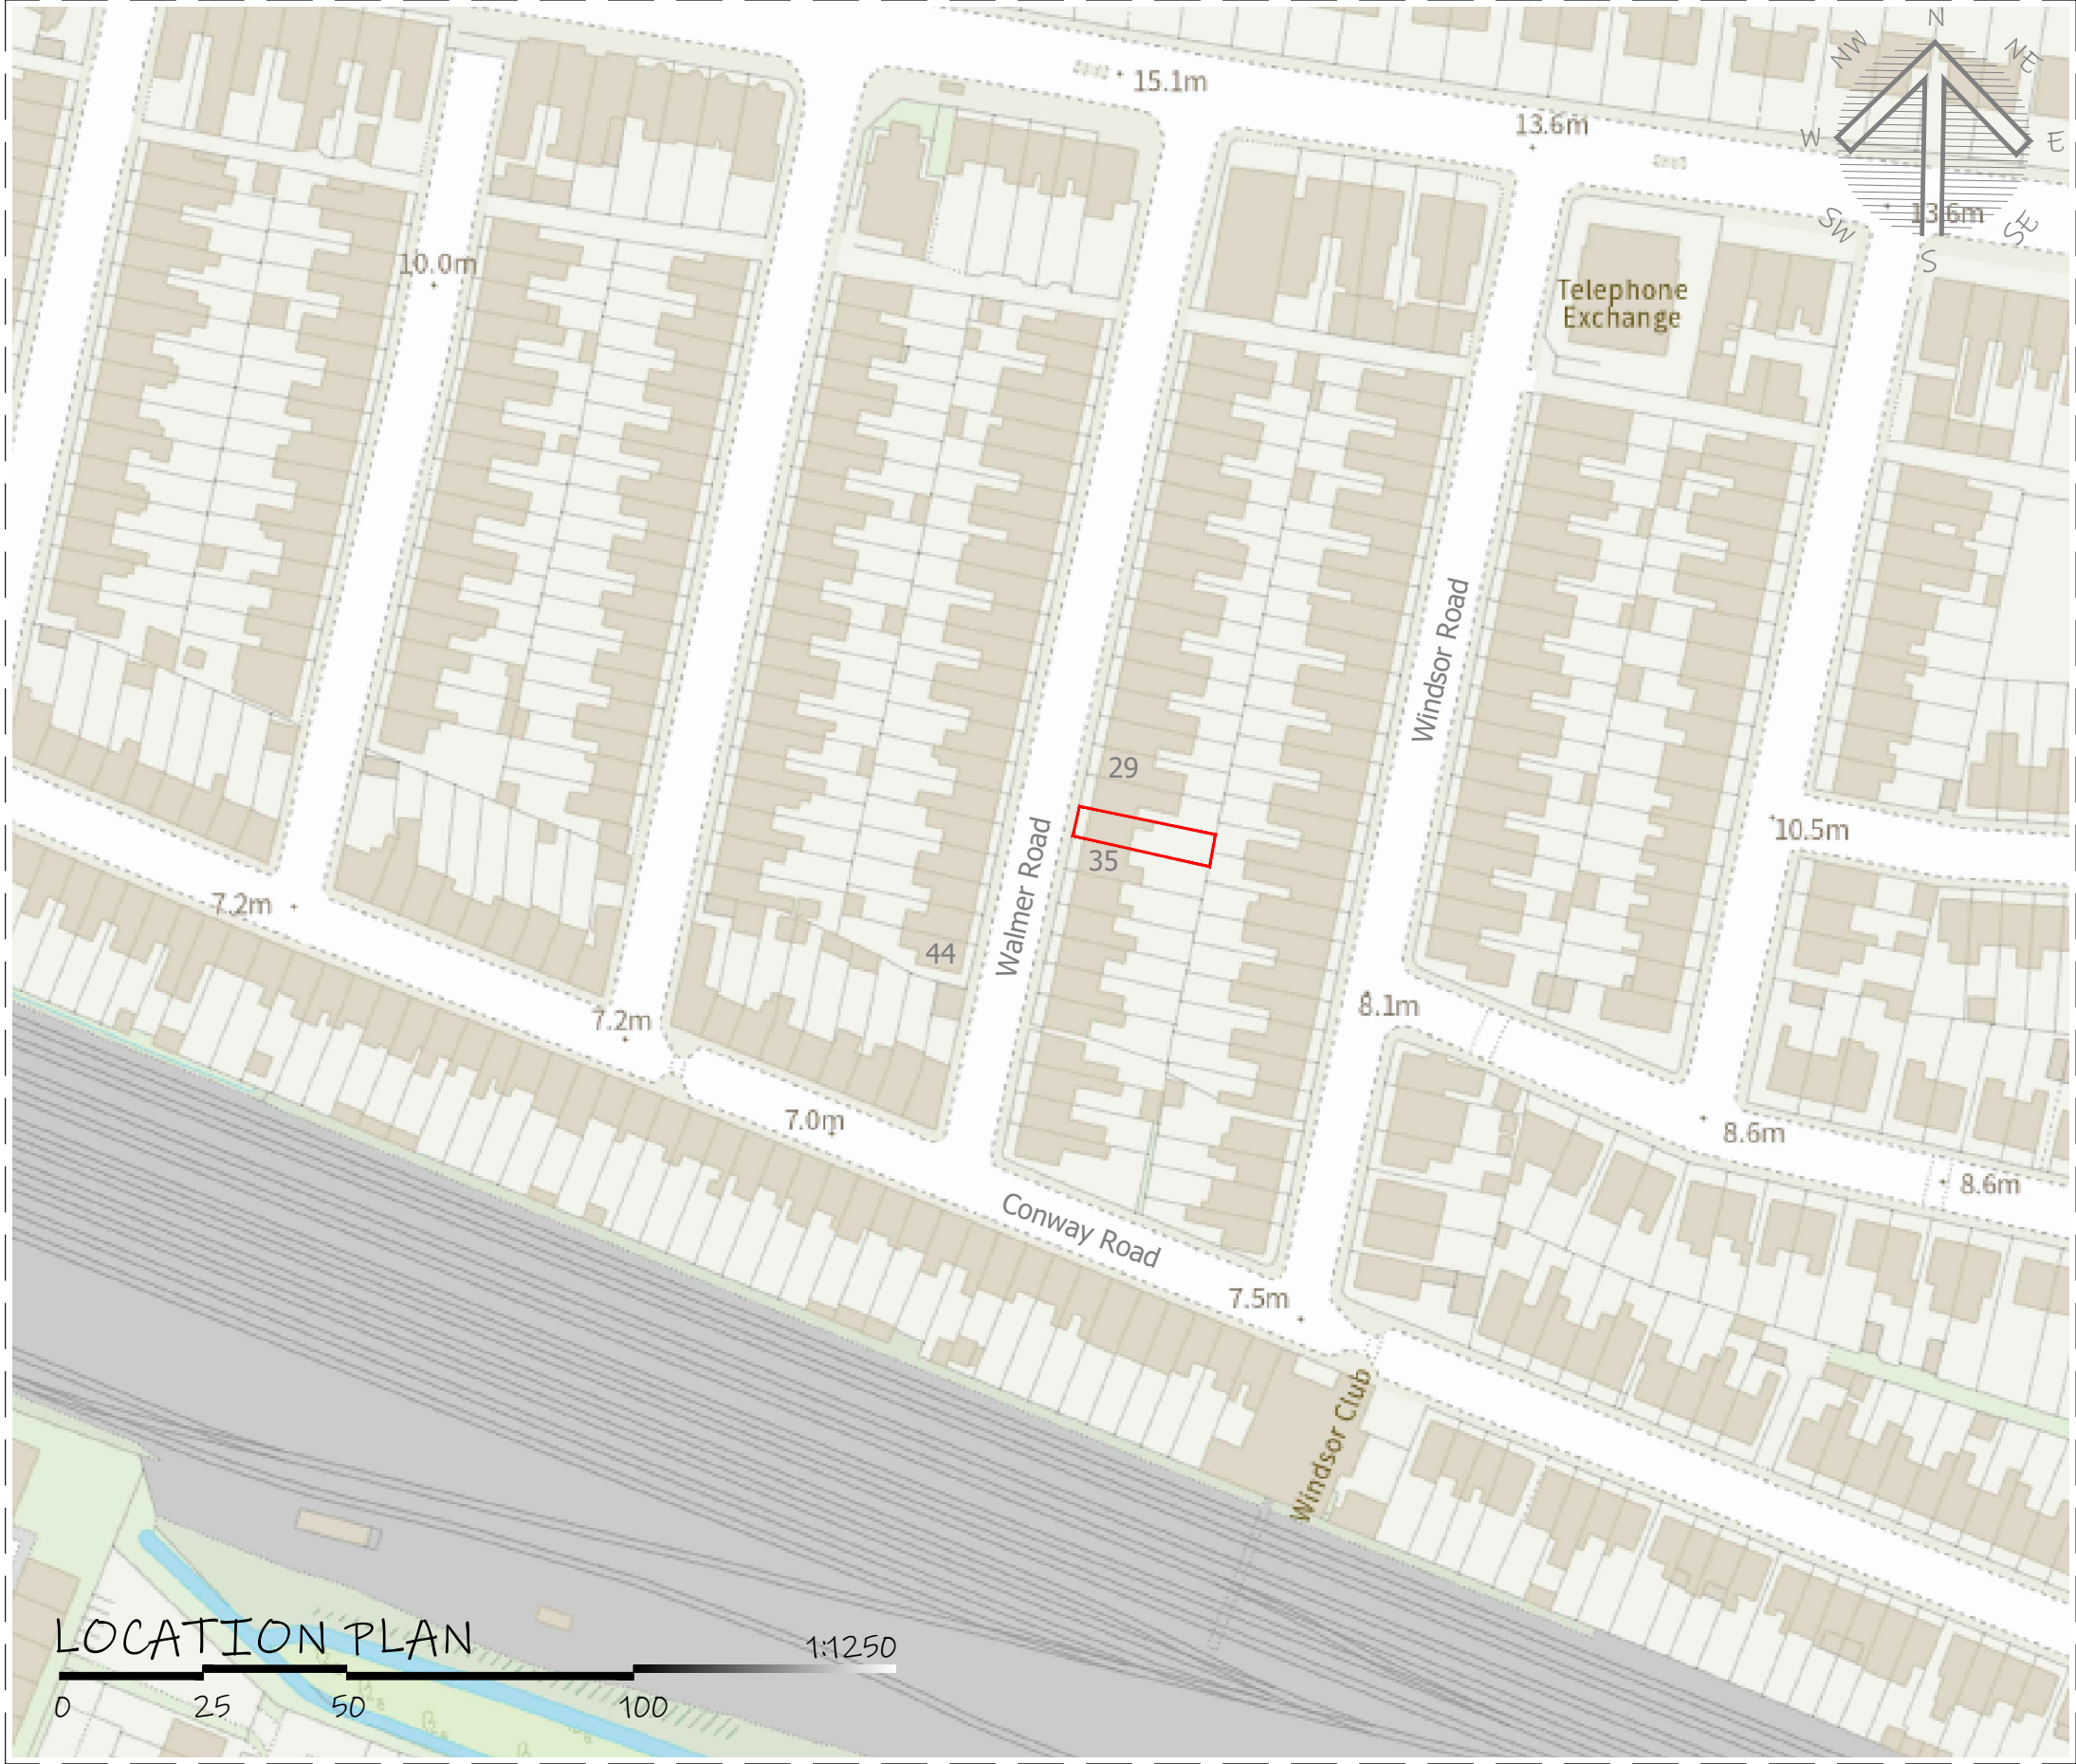


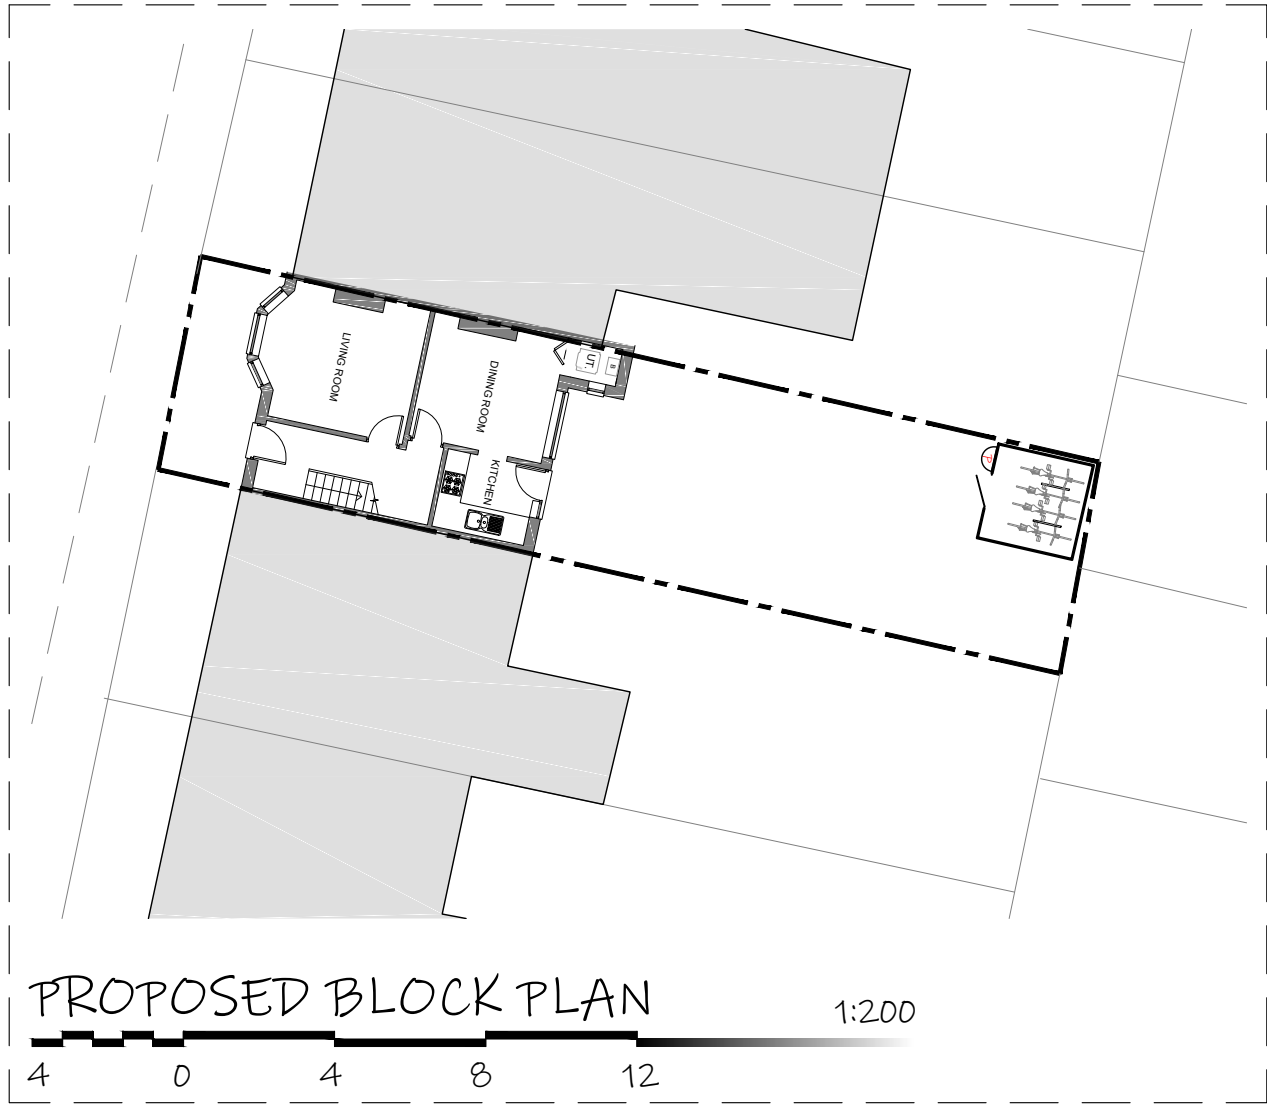

PROPOSED BICYCLE SHED 1:50

0 1 2 3 4 5

All dimension to be checked on site prior to construction. Dimensions are for planning purposes only. All landscaping indicative only and subject to full detailed site survey. This drawings remains the copyright of Tower Residential Design and no portion should be reproduced without permission of Tower Residential Design

DRAWINGS TO BE READ IN CONJUNCTION WITH ENGINEER SPECIFICATIONS AND DETAILS.

FOR ANY STRUCTURAL STEELWORK DETAILS PLEASE REFER TO STRUCTURAL ENGINEER DRAWINGS AND CALCULATIONS.

LRJ PLANNING.
<http://lrjplanning.co.uk/>
+447984 145 955
info@lrjplanning.co.uk
Newport, NP20 5AB, U. K.

LRJ PLANNING
Planning, Design and Development

TITLE:

PLANNING
PROPOSED
PLANS AND ELEVATIONS

33 Walmer Road
Newport
NP19 8NU

DRAWN: AAV **DATE** 26/03/2026

SCALES: A1 **PP# / BC#**

DRG No. TRD- 222546 - A1/01

Drawings by

