


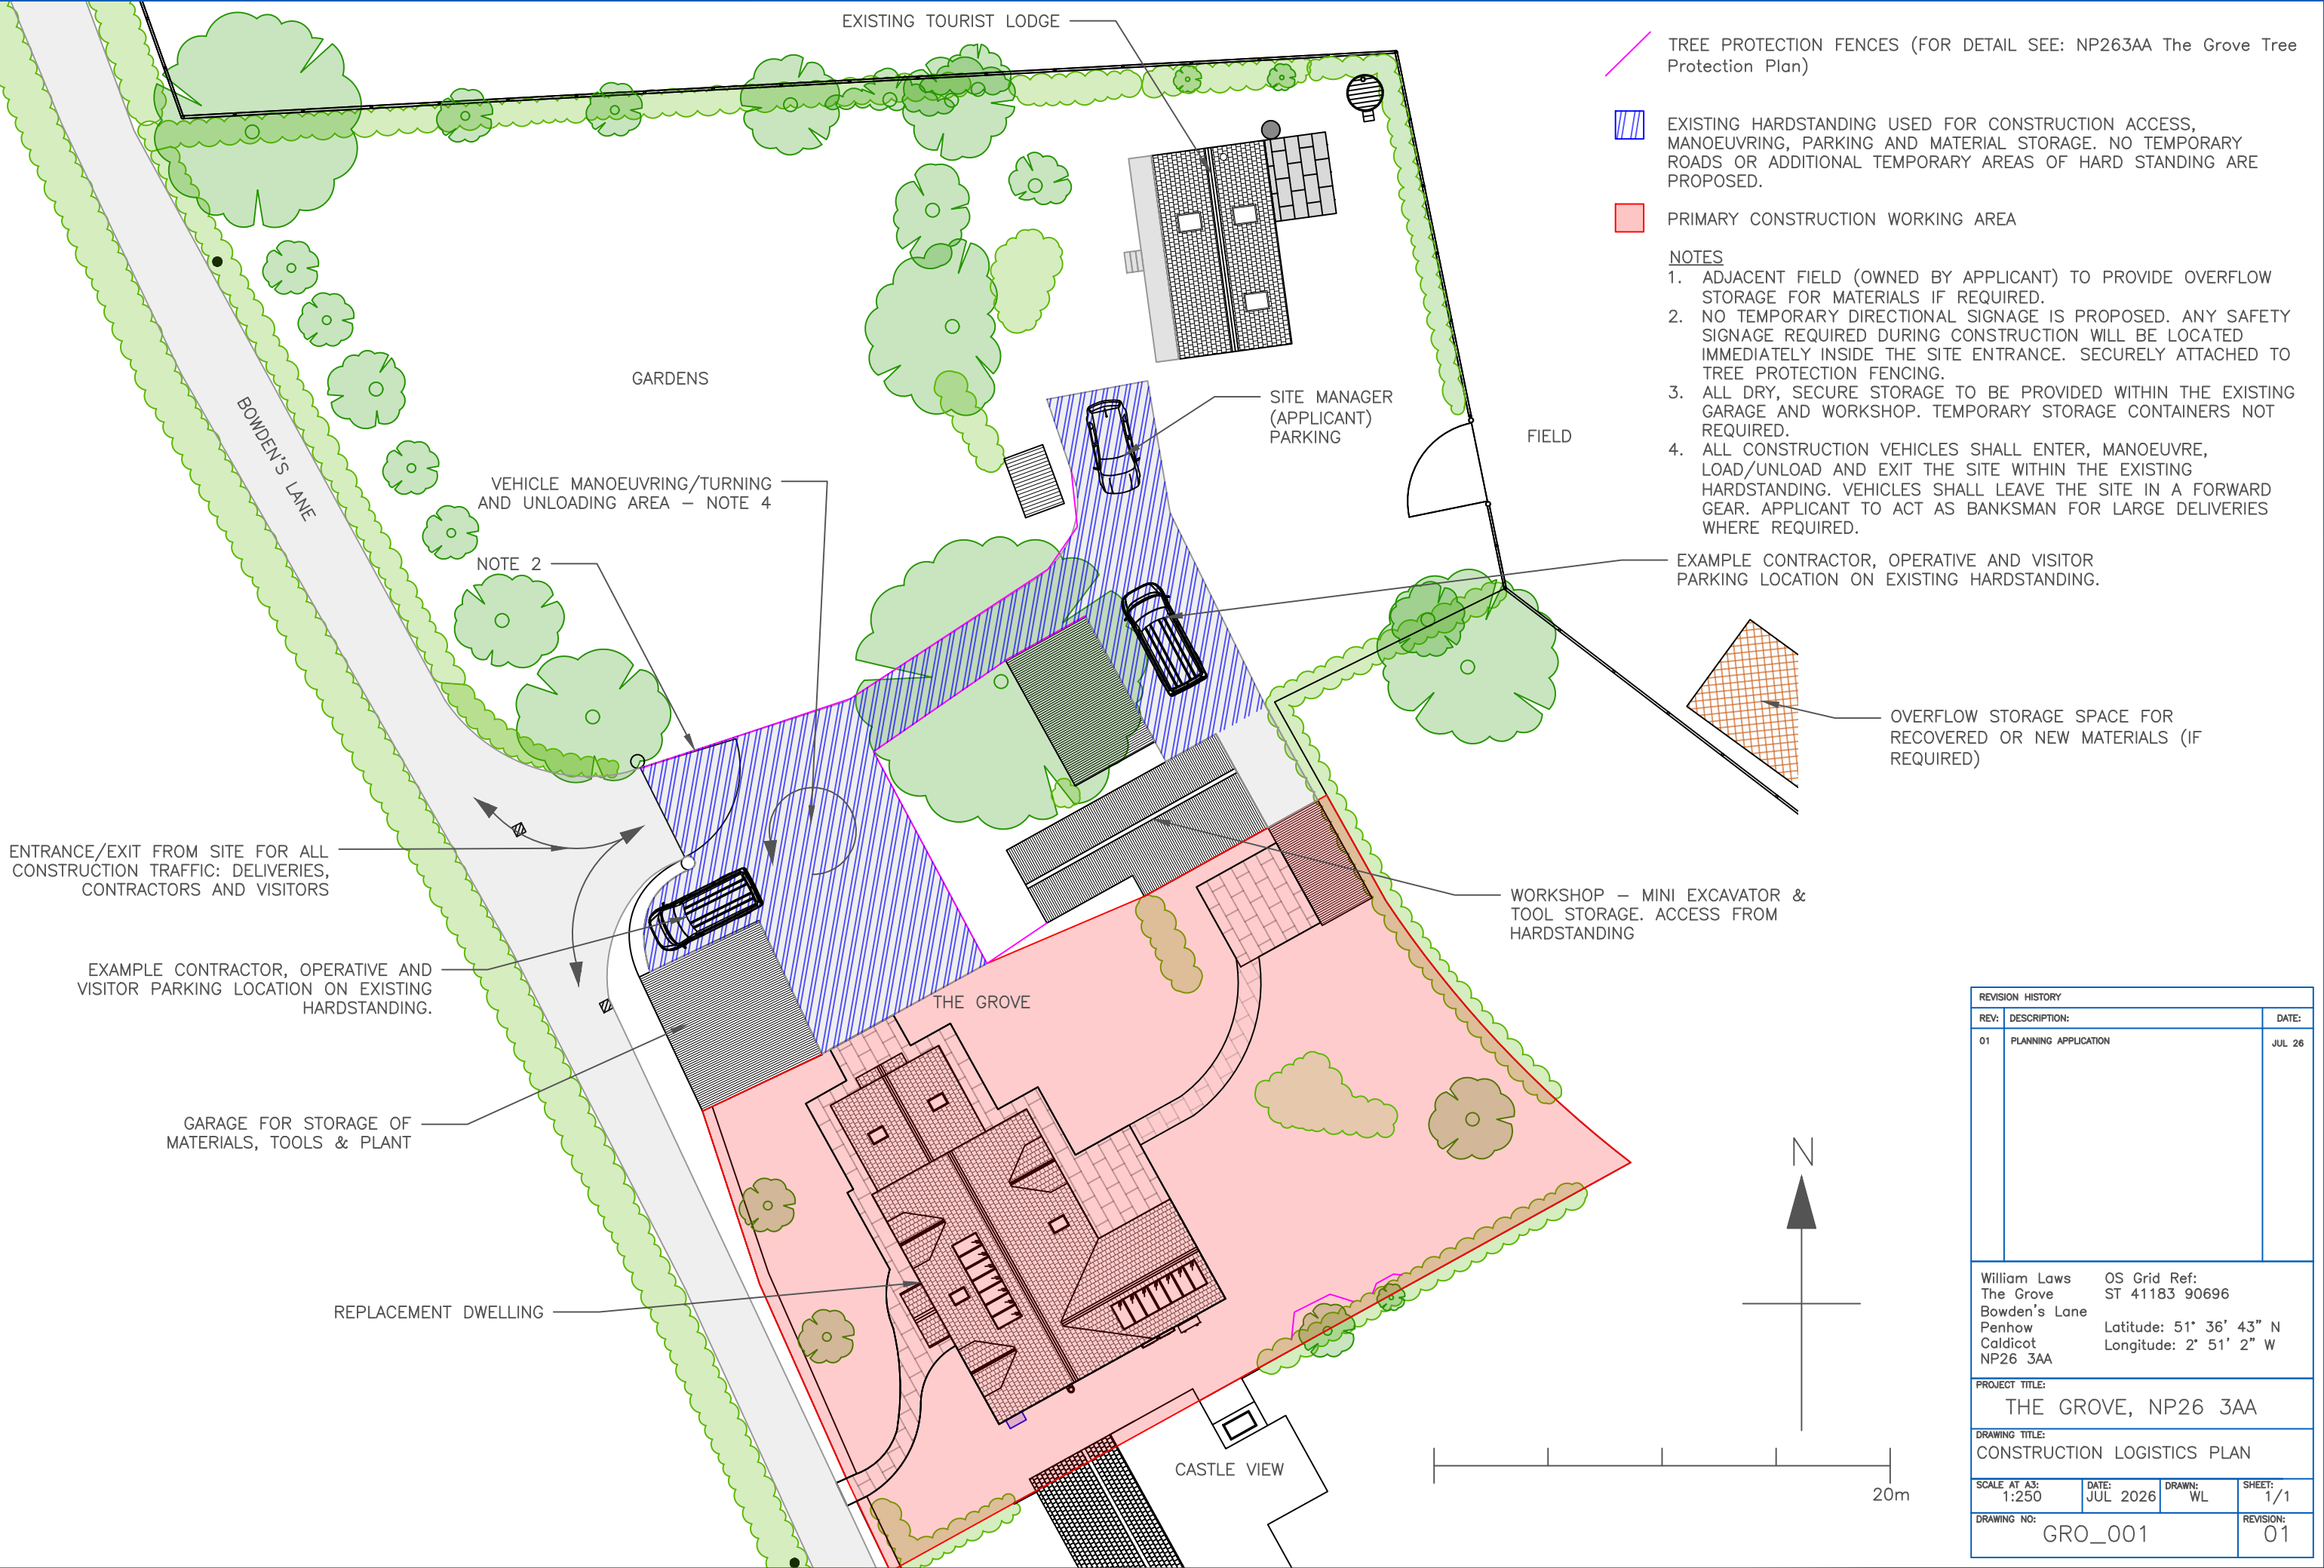

REVISION HISTORY		
REV:	DESCRIPTION:	DATE:
01	PLANNING APPLICATION	JUL 26
William Laws OS Grid Ref: The Grove ST 41183 90696 Bowden's Lane Penhow Latitude: 51° 36' 43" N Caldicot Longitude: 2° 51' 2" W NP26 3AA		
PROJECT TITLE: THE GROVE, NP26 3AA		
DRAWING TITLE: CONSTRUCTION LOGISTICS PLAN		
SCALE AT A3: 1:250	DATE: JUL 2026	DRAWN: WL
DRAWING NO: GRO_001		SHEET: 1/1
		REVISION: 01