


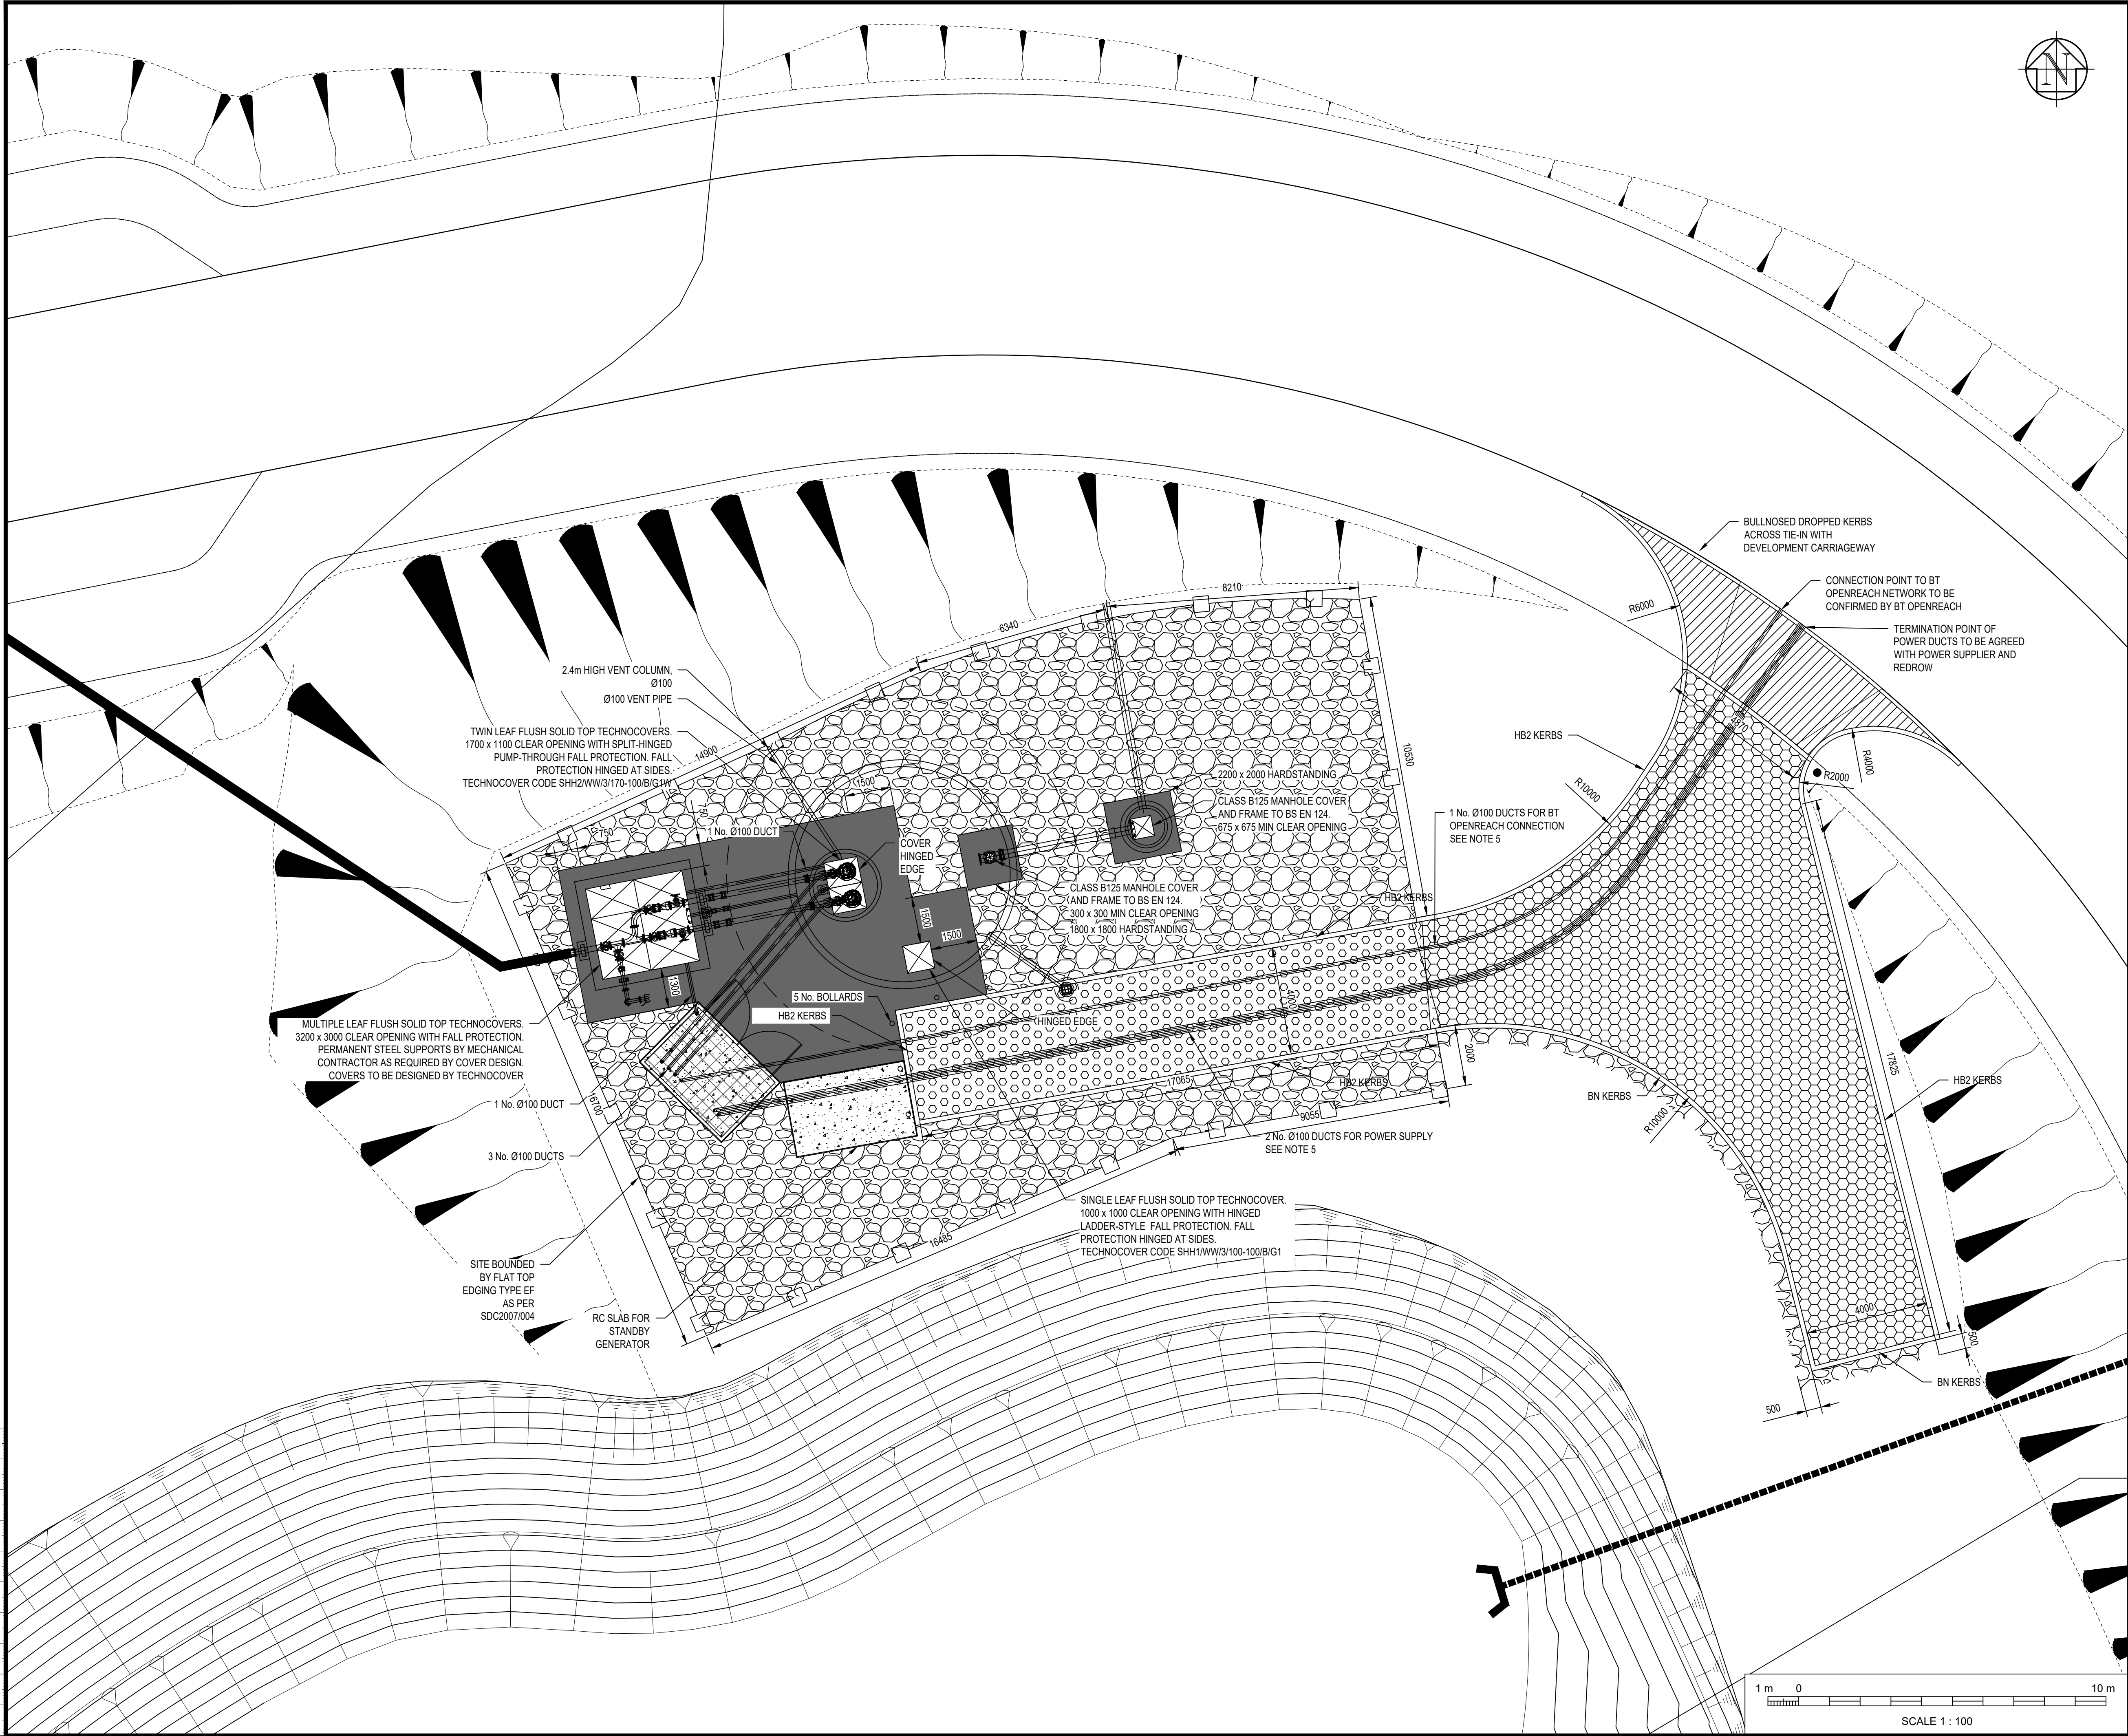

Notes

- ALL LEVELS IN METRES ABOVE ORDNANCE DATUM.
- ALL DIMENSIONS IN MILLIMETRES UNLESS OTHERWISE STATED.
- RISE SEALING TO BE USED FOR ALL DUCT ENDS RATHER THAN POLYURETHANE FOAM.
- THRUST BLOCK DIMENSIONS ARE INDICATIVE AND SHALL BE CONFIRMED ONCE ACTUAL GROUND CONDITIONS ARE ESTABLISHED.
- BT OPENREACH AND ESP UTILITIES DUCT ROUTES, SIZES AND NUMBER ARE INDICATIVE AND SUBJECT TO CHANGE ONCE WPD AND BT HAVE COMPLETED THEIR DESIGNS.
- BOLLARDS TO BE REMOVABLE, HEAVY DUTY SECURITY BOLLARDS IN BLACK WITH A SINGLE REFLECTIVE STRIP.

KEY:

	15 TO 40 CLEAN GRANULAR MATERIAL 150 THICK ON TERRAM 1000 FABRIC OR SIMILAR
	PEDESTRIAN HARDSTANDING TO DCWW STANDARD SDC2008/004
	TANKER HARDSTANDING TO SEWERS FOR ADOPTION CLAUSE D4.3.8
	RIGID ACCESS ROAD TO DCWW STANDARD SDC2006/001
	FLEXIBLE ROAD CONSTRUCTION TO DCWW STANDARD SDC2006/002
	INSITU REINFORCED CONCRETE SLAB
	GRP KIOSK

TO1	27/10/20	TENDER ISSUE	SEKT	SDG	MJG
Rev.	Date	Amendment Details	Orig	Chk'd	App'd
This drawing should not be relied on or used in circumstances other than those for which it was originally prepared and for which Sweco was commissioned. Sweco accepts no responsibility for this drawing to any party other than the person by whom it was commissioned. This drawing has been prepared for the titled project or named part thereof and should not be relied upon or used for any other project without an independent check being carried out as to its suitability and prior written authority of Sweco being obtained. Sweco accepts no responsibility or liability for the consequences of this drawing being used for a purpose other than the purposes for which it was commissioned. Any person using or relying on this drawing for such other purpose agrees, and will by such use or reliance be taken to confirm his agreement, to indemnify Sweco for all loss or damage resulting therefrom.					
Sweco 5th Floor, Programme All Saints Street Bristol BS1 2LZ Tel: +44 (0)117 332 1100 Web: www.sweco.co.uk					
Client REDROW PLC					
Drawing Status TENDER DRAWING					
Project Title LLANWERN VILLAGE DEVELOPMENT					
Drawing Title GROUND FINISH DETAILS AND DUCT LAYOUT					
Scale 1:100	Original Size A1	Original Date 13/10/20	Drawn Date 13/10/20	Checked Date 23/10/20	Approved Date 27/10/20
Drawing Number 115466-2015					Revision T01