

NOTES
Check all dimensions on site. Do not scale from this drawing.
Report any discrepancies and omissions to HLM Architects
This Drawing is Copyright ©

DESIGN/SKETCH DESIGN
Unless stated otherwise, the designs shown are subject to detailed site survey, investigations, and legal definition, the CDM Regulations, and the comments and / or approval of the various relevant Local Authority Officers, Statutory Undertakers, Fire Officers, Engineers and the like. They are copyright, project specific and confidential and no part is to be used or copied in any way without the express prior consent of HLM Architects.

PHOTOCOPIED/SCANNED INFORMATION
NB This drawing is based on photocopied / scanned information liable to distortion in scale.



AREA CALCULATIONS
NB The areas shown are approximate only and have been measured off preliminary drawings as the likely areas at the current state of design using the stated option from the Code of Measuring Practice, 4th edition. RICS/NSA. These may be affected by future design development and construction tolerances, or the result of surveys for existing buildings. Take account of these factors before planning any financial or property development purpose or strategy and seek confirmation of latest areas before decision making.

3RD-PARTY INFORMATION
NB This drawing includes information provided by independent surveyors and/or consultants, to whom all queries shall be made. HLM Architects can accept no liability for its content or accuracy.

THIS DRAWING IS TO BE USED FOR GA
DESIGN INTENT INFORMATION ONLY

- NOTES
- Drawing to be read in conjunction with NBS specification.
 - Refer to 60112 series C4 drawings for window hardware.
 - Refer to 25000+ series External Wall drawings for envelope information.
 - Drawing to be read in conjunction with the Fire Strategy Plans and Acoustic Report.
 - Refer to MEP Engineer's drawings for structural information.
 - Refer to MEP Engineer's drawings for potential AV, fire alarm, mechanical, and electrical installations.
 - Lower coordination to be completed in Stage 5 by specialist.
 - Final rooming to be selected during Stage 6 from proprietary range. Contractor to provide samples for review prior to the placing of any orders and in sufficient time so as not to affect critical programme.
 - Any rooming shown on elevations is to indicate typical.
 - Refer to MEP Engineer's drawings for structural information.
 - All opening furniture and signage is to contrast visually with the adjacent surface for visually impaired people.

MEP COORDINATION IS ONGOING
FINAL LOCATIONS TO BE CONFIRMED

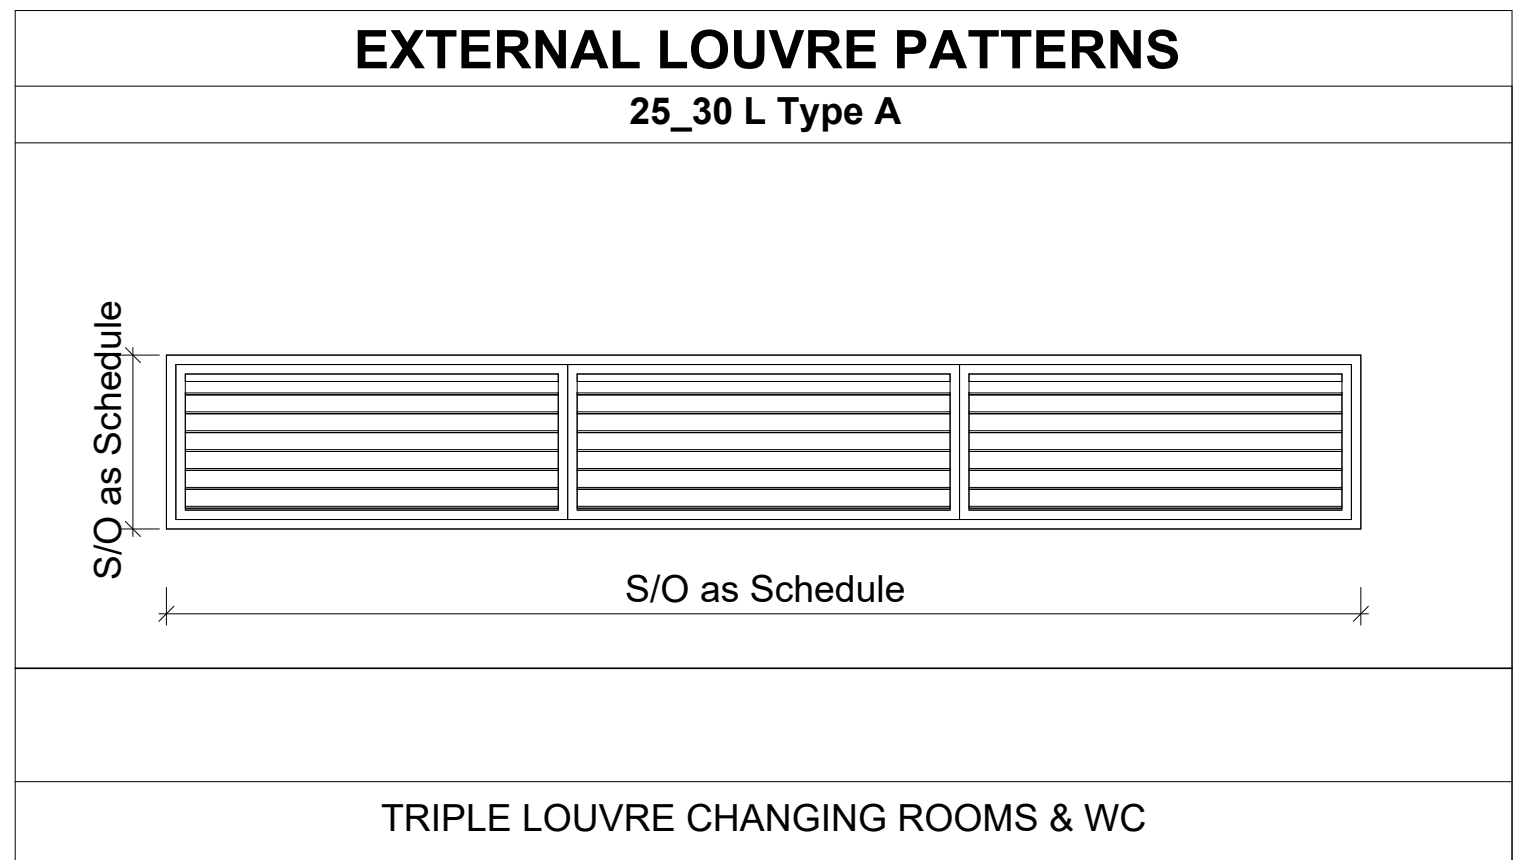
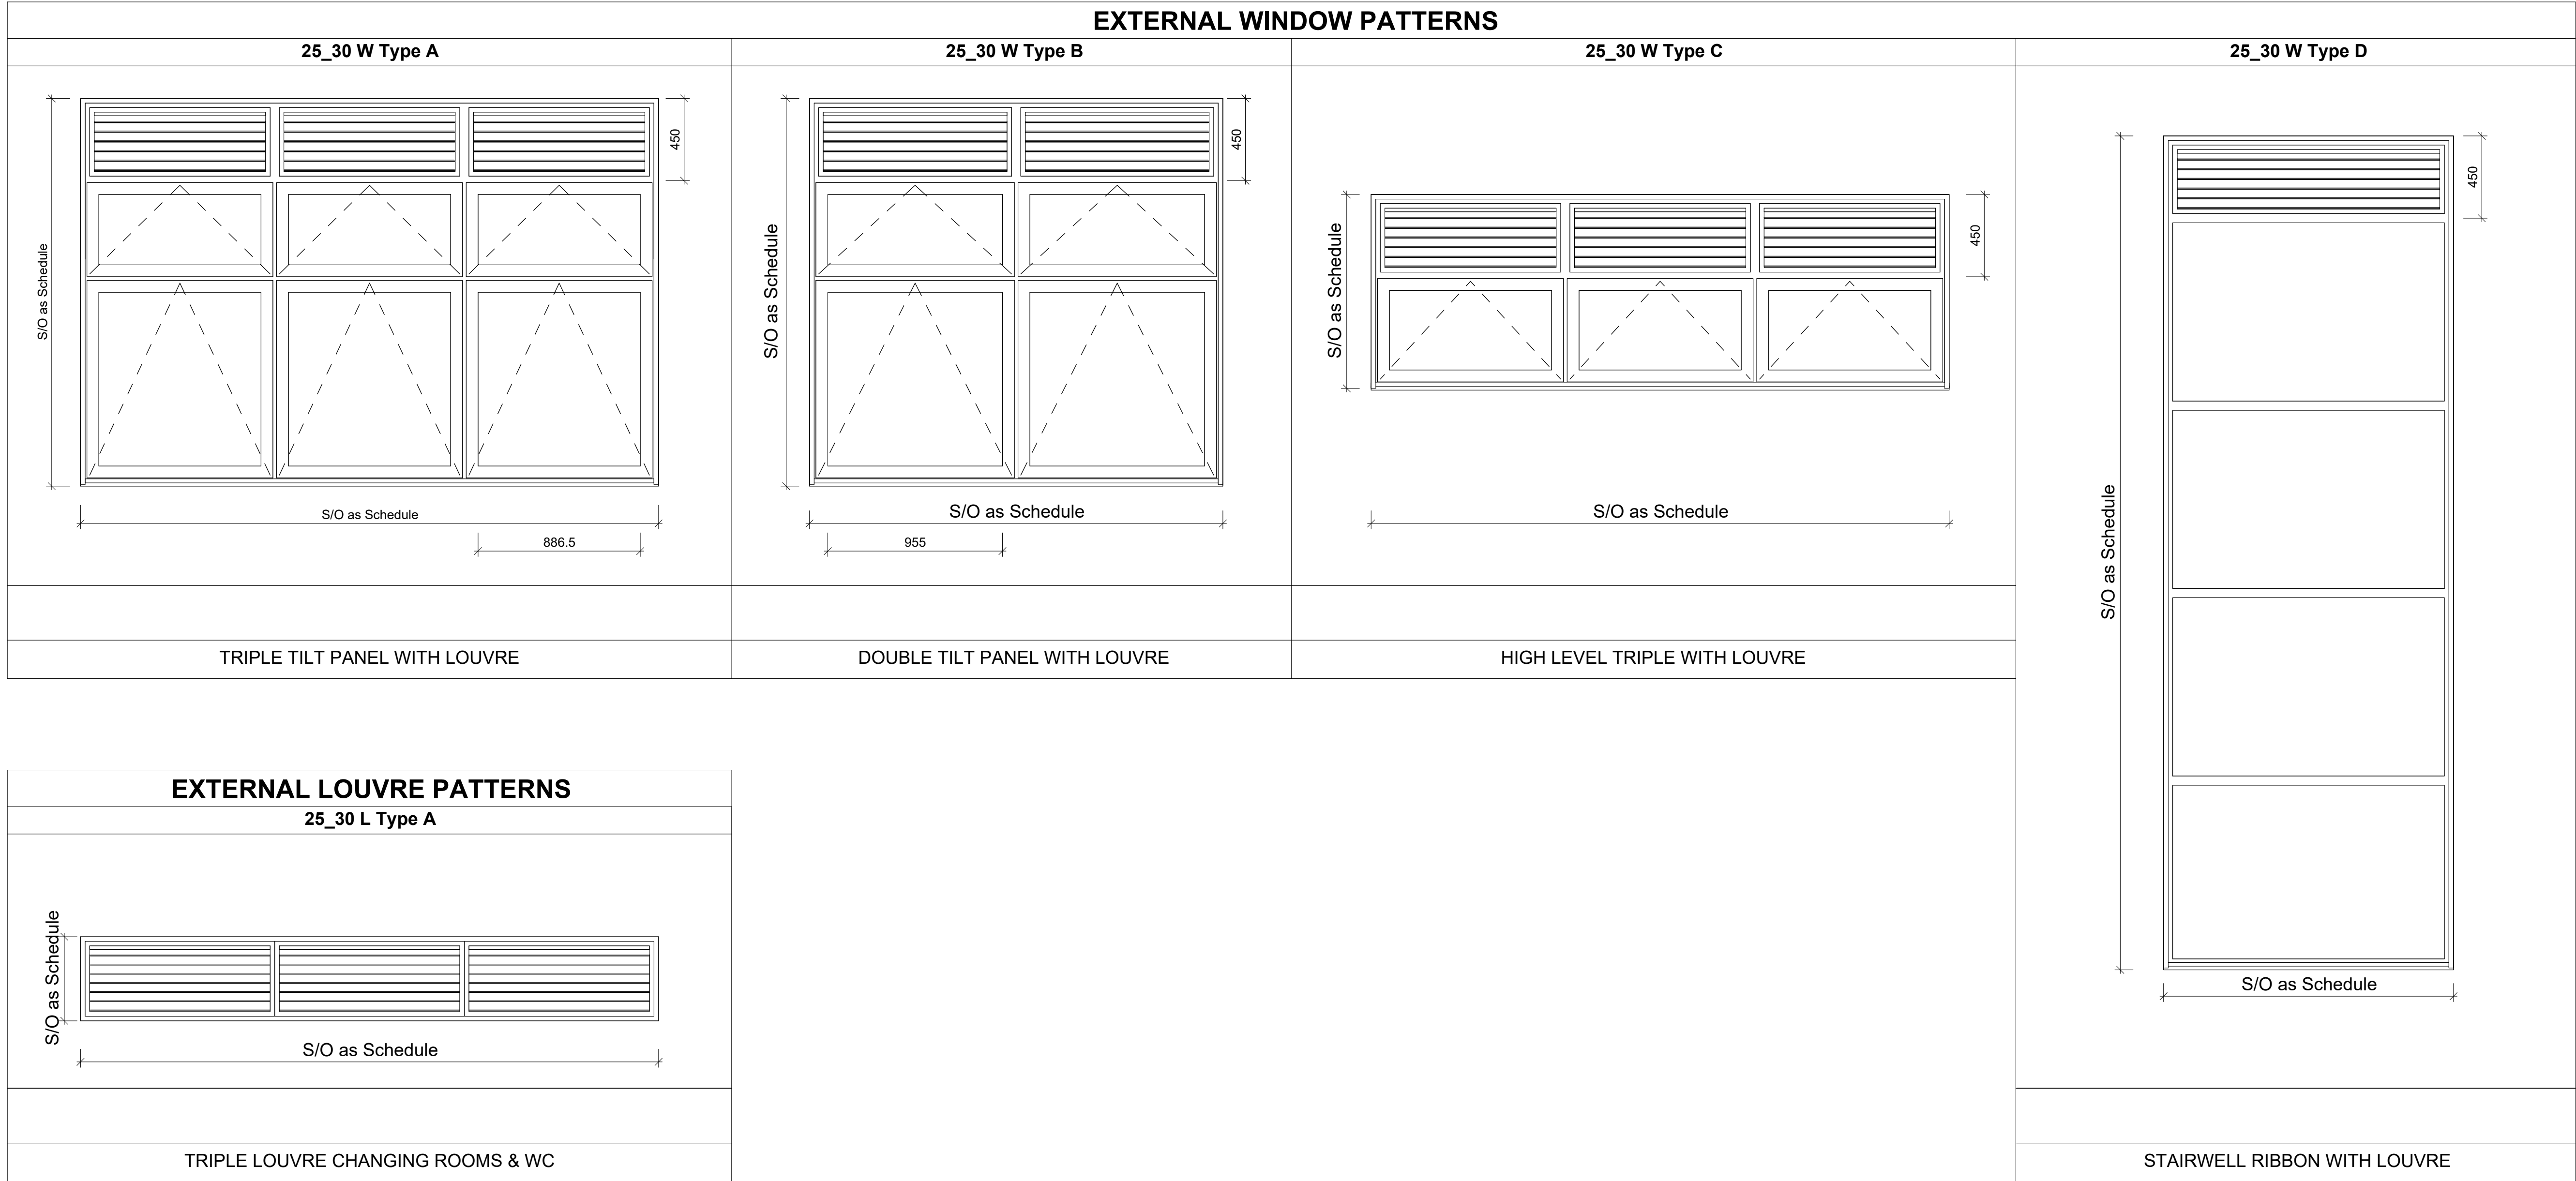


2500 External Window Schedule															
Window No.	Window Type	Room Name	Room Number	Structural Opening		Sill Height (mm from FFL)	Acoustic Rating (dB)	Fire Rating (Minutes)	Glazing G Value	Lintel Type	Teleflex	Tickle Vent (Y=Yes, N=No)	NBSDescription	NBSReference	Comments
				Height (mm)	Width (mm)										
00 Ground Floor															
W-00-001	W Type A	General Teaching - PE	N22	2110	3160	1050	n/a	TBC	0.35	STEEL	No	MEP to confirm	Aluminium Window System	Sa_25_30_95_95 (A)	
W-00-003	W Type B	General Teaching - PE	N22	2110	2260	1050	n/a	TBC	0.35	STEEL	No	MEP to confirm	Aluminium Window System	Sa_25_30_95_95 (B)	
W-00-004	W Type B	Fitness Suite	N24	2110	2260	1050	n/a	TBC	0.35	STEEL	No	MEP to confirm	Aluminium Window System	Sa_25_30_95_95 (B)	
W-00-005	W Type A	Fitness Suite	N24	2110	3160	1050	n/a	TBC	0.35	STEEL	No	MEP to confirm	Aluminium Window System	Sa_25_30_95_95 (A)	
W-00-006	W Type B	Fitness Suite	N24	2110	2260	1050	n/a	TBC	0.35	STEEL	No	MEP to confirm	Aluminium Window System	Sa_25_30_95_95 (B)	
W-00-007	W Type B	Fitness Suite	N24	2110	2260	1050	n/a	TBC	0.35	STEEL	No	MEP to confirm	Aluminium Window System	Sa_25_30_95_95 (B)	
W-00-008	W Type A	Office Base	N25	2110	3160	1050	n/a	TBC	0.35	STEEL	No	MEP to confirm	Aluminium Window System	Sa_25_30_95_95 (A)	
W-00-009	W Type A	Office	N28	2110	3160	1050	n/a	TBC	0.35	STEEL	No	MEP to confirm	Aluminium Window System	Sa_25_30_95_95 (A)	
W-00-010	W Type F	Star 01	N32b	3610	1585	3150	n/a	TBC	0.35	STEEL	No	MEP to confirm	Stairwell ribbon with louvre	Sa_25_30_95_95 (D)	Consider use of curtain walling system
W-00-011	W Type F	Star 02	N30a	3610	1585	3150	n/a	TBC	0.35	STEEL	No	MEP to confirm	Stairwell ribbon with louvre	Sa_25_30_95_95 (D)	Consider use of curtain walling system
01 First Floor															
W-01-001	W Type A	Drama Studio	N35	2110	3160	1050	n/a	TBC	0.35	STEEL	No	MEP to confirm	Aluminium Window System	Sa_25_30_95_95 (A)	
W-01-002	W Type A	Drama Studio	N35	2110	3160	1050	n/a	TBC	0.35	STEEL	No	MEP to confirm	Aluminium Window System	Sa_25_30_95_95 (A)	
W-01-003	W Type B	Recording / Control Rm	N38	2110	2260	1050	n/a	TBC	0.35	STEEL	No	MEP to confirm	Aluminium Window System	Sa_25_30_95_95 (B)	
W-01-004	W Type B	Performing Arts	N40	2110	2260	1050	n/a	TBC	0.35	STEEL	No	MEP to confirm	Aluminium Window System	Sa_25_30_95_95 (B)	
W-01-006	W Type A	Performing Arts	N40	2110	3160	1050	n/a	TBC	0.35	STEEL	No	MEP to confirm	Aluminium Window System	Sa_25_30_95_95 (A)	
W-01-007	W Type A	Music Classroom	N47	2110	3160	1050	n/a	TBC	0.35	STEEL	No	MEP to confirm	Aluminium Window System	Sa_25_30_95_95 (A)	
W-01-008	W Type B	Music Classroom	N47	2110	2260	1050	n/a	TBC	0.35	STEEL	No	MEP to confirm	Aluminium Window System	Sa_25_30_95_95 (B)	
W-01-009	W Type B	Music Classroom	N51	2110	2260	1050	n/a	TBC	0.35	STEEL	No	MEP to confirm	Aluminium Window System	Sa_25_30_95_95 (B)	
W-01-010	W Type A	Music Classroom	N51	2110	3160	1050	n/a	TBC	0.35	STEEL	No	MEP to confirm	Aluminium Window System	Sa_25_30_95_95 (A)	
W-01-011	W Type C	Sports Hall	N16	1060	3160	2100	n/a	TBC	0.35	STEEL	Yes	MEP to confirm	Aluminium Window System	Sa_25_30_95_95 (C)	
W-01-012	W Type C	Sports Hall	N16	1060	3160	2100	n/a	TBC	0.35	STEEL	Yes	MEP to confirm	Aluminium Window System	Sa_25_30_95_95 (C)	
W-01-013	W Type C	Sports Hall	N16	1060	3160	2100	n/a	TBC	0.35	STEEL	Yes	MEP to confirm	Aluminium Window System	Sa_25_30_95_95 (C)	
W-01-014	W Type C	Sports Hall	N16	1060	3160	2100	n/a	TBC	0.35	STEEL	Yes	MEP to confirm	Aluminium Window System	Sa_25_30_95_95 (C)	
W-01-015	W Type B	General Teaching - WBQ	N56	2110	2260	1050	n/a	TBC	0.35	STEEL	No	MEP to confirm	Aluminium Window System	Sa_25_30_95_95 (B)	
W-01-016	W Type A	General Teaching - WBQ	N56	2110	3160	1050	n/a	TBC	0.35	STEEL	No	MEP to confirm	Aluminium Window System	Sa_25_30_95_95 (A)	
W-01-017	W Type B	General Teaching - WBQ	N57	2110	2260	1050	n/a	TBC	0.35	STEEL	No	MEP to confirm	Aluminium Window System	Sa_25_30_95_95 (B)	
W-01-018	W Type A	General Teaching - WBQ	N57	2110	3160	1050	n/a	TBC	0.35	STEEL	No	MEP to confirm	Aluminium Window System	Sa_25_30_95_95 (A)	
W-01-019	W Type A	General Teaching - WBQ	N59	2110	3160	1050	n/a	TBC	0.35	STEEL	No	MEP to confirm	Aluminium Window System	Sa_25_30_95_95 (A)	
W-01-020	W Type B	General Teaching - WBQ	N59	2110	2260	1050	n/a	TBC	0.35	STEEL	No	MEP to confirm	Aluminium Window System	Sa_25_30_95_95 (B)	
W-01-021	W Type A	General Teaching	N60	2110	3160	1050	n/a	TBC	0.35	STEEL	No	MEP to confirm	Aluminium Window System	Sa_25_30_95_95 (A)	
W-01-022	W Type B	General Teaching	N60	2110	2260	1050	n/a	TBC	0.35	STEEL	No	MEP to confirm	Aluminium Window System	Sa_25_30_95_95 (B)	

2530 Louvre Schedule										
Window No.	Louvre Type	Room Name	Room Number	Structural Opening		Sill Height (mm from FFL)	Lintel Type	NBS Ref		Internal Treatment
				Height (mm)	Width (mm)					
00 Ground Floor										
L-00-001	L Type A	Changing 1	N09b	460	3160	2700	STEEL	Pr_30_56_48_04 (A)		Plenum
L-00-002	L Type A	Changing 2	N10b	460	3160	2700	STEEL	Pr_30_56_48_04 (A)		Plenum
L-00-003	L Type A	Changing 3	N11b	460	3160	2700	STEEL	Pr_30_56_48_04 (A)		Plenum
L-00-004	L Type A	Changing 4	N15b	460	3160	2700	STEEL	Pr_30_56_48_04 (A)		Plenum
01 First Floor										
L-01-005	L Type A	Pupil WCs	N63	460	3160	2700	STEEL	Pr_30_56_48_04 (A)		Plenum

2530 Rooflight Schedule										
Window No.	Window Type	Room Name	Room Number	Structural Opening		Glazing G value	NBSDescription	NBSReference		Comments
				Height (mm)	Width (mm)					
02 Roof										
RL-RF-001	RF Type A	Drama studio	N35	1000	1000	0.35	Rooflight System	Sa_30_30_72_72 (A)	Non-fragile	
RL-RF-002	RF Type A	Drama studio	N35	1000	1000	0.35	Rooflight System	Sa_30_30_72_72 (A)	Non-fragile	

NOTE: extended window profile design to achieve expressed reveals

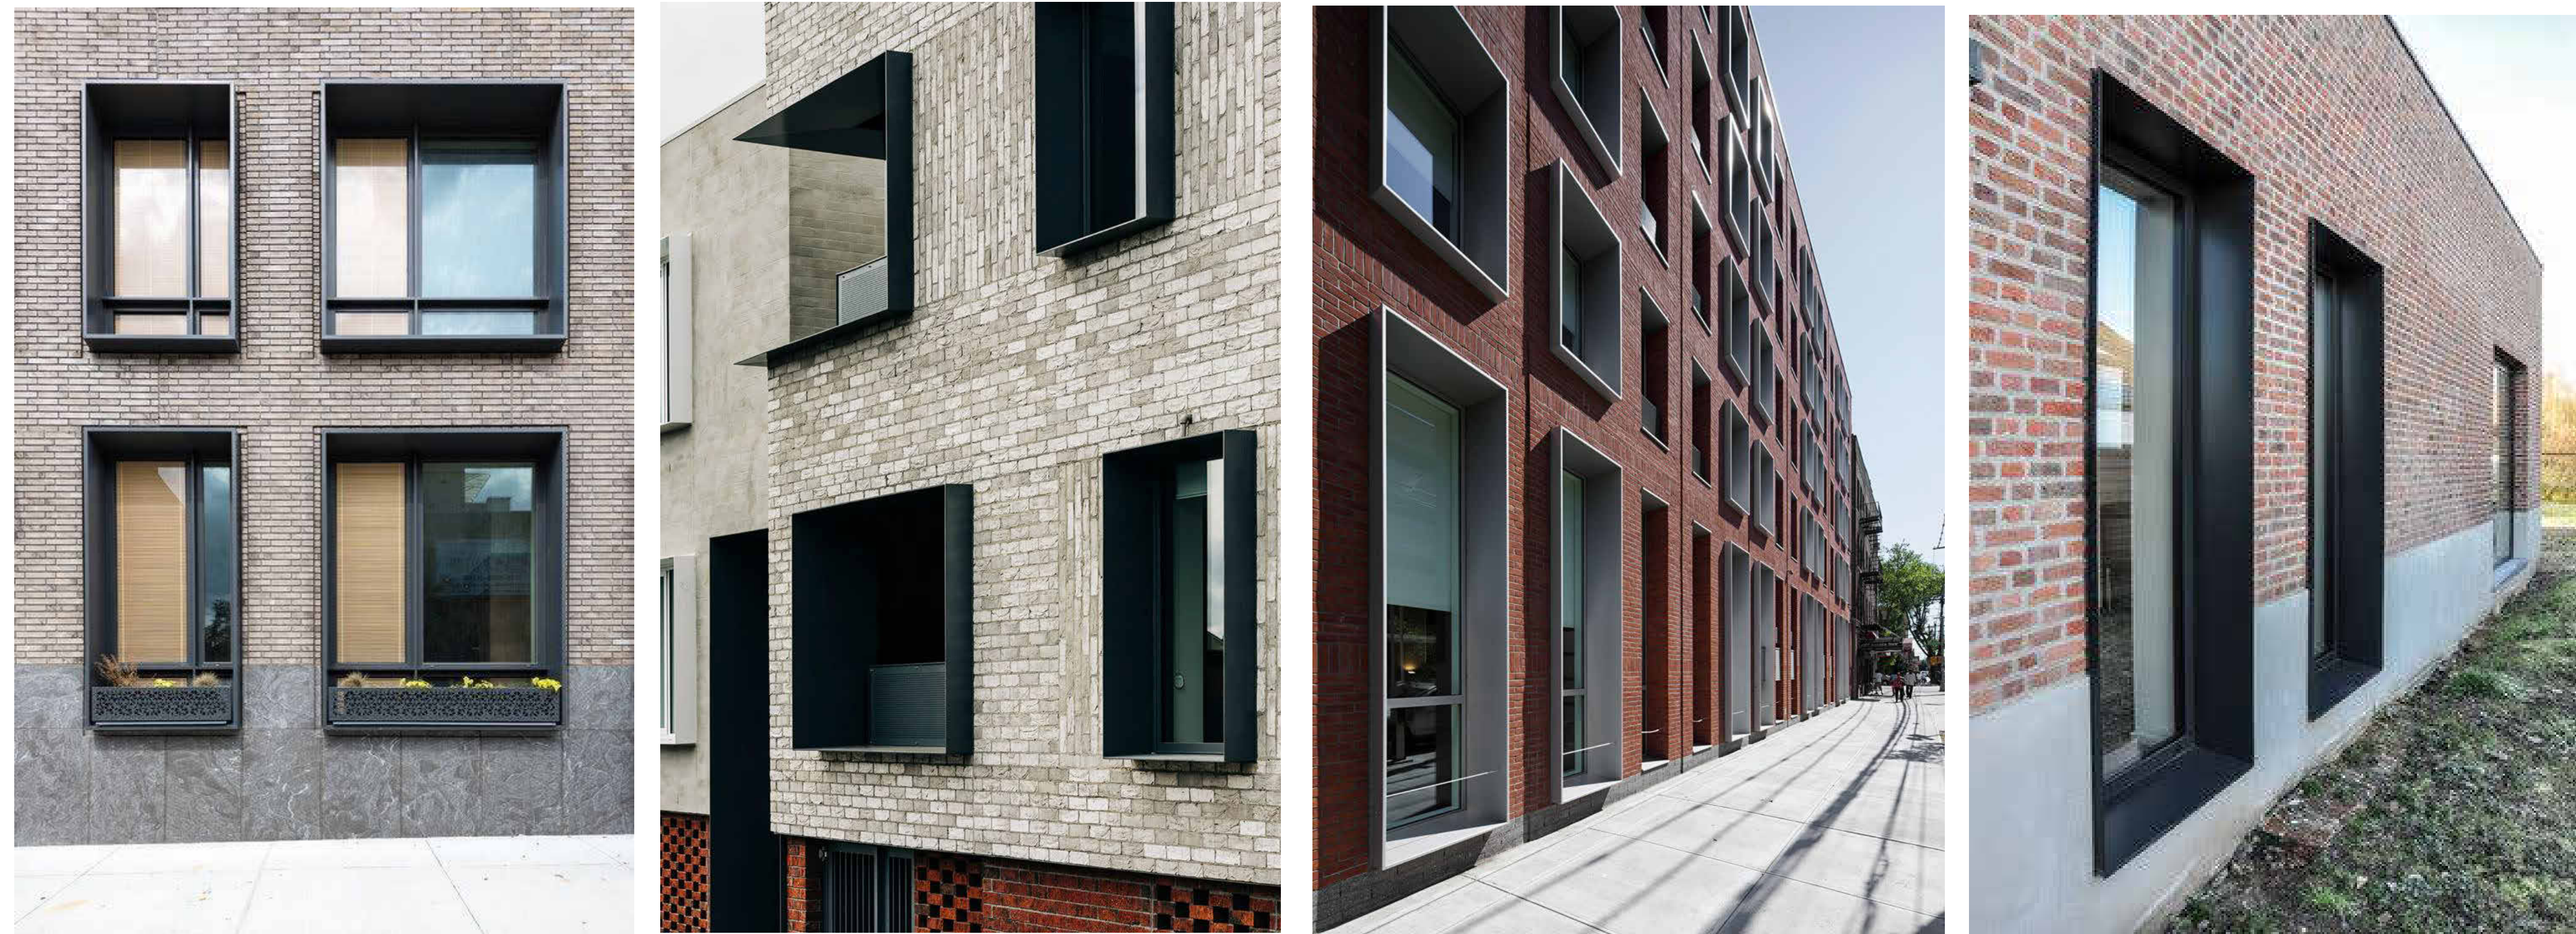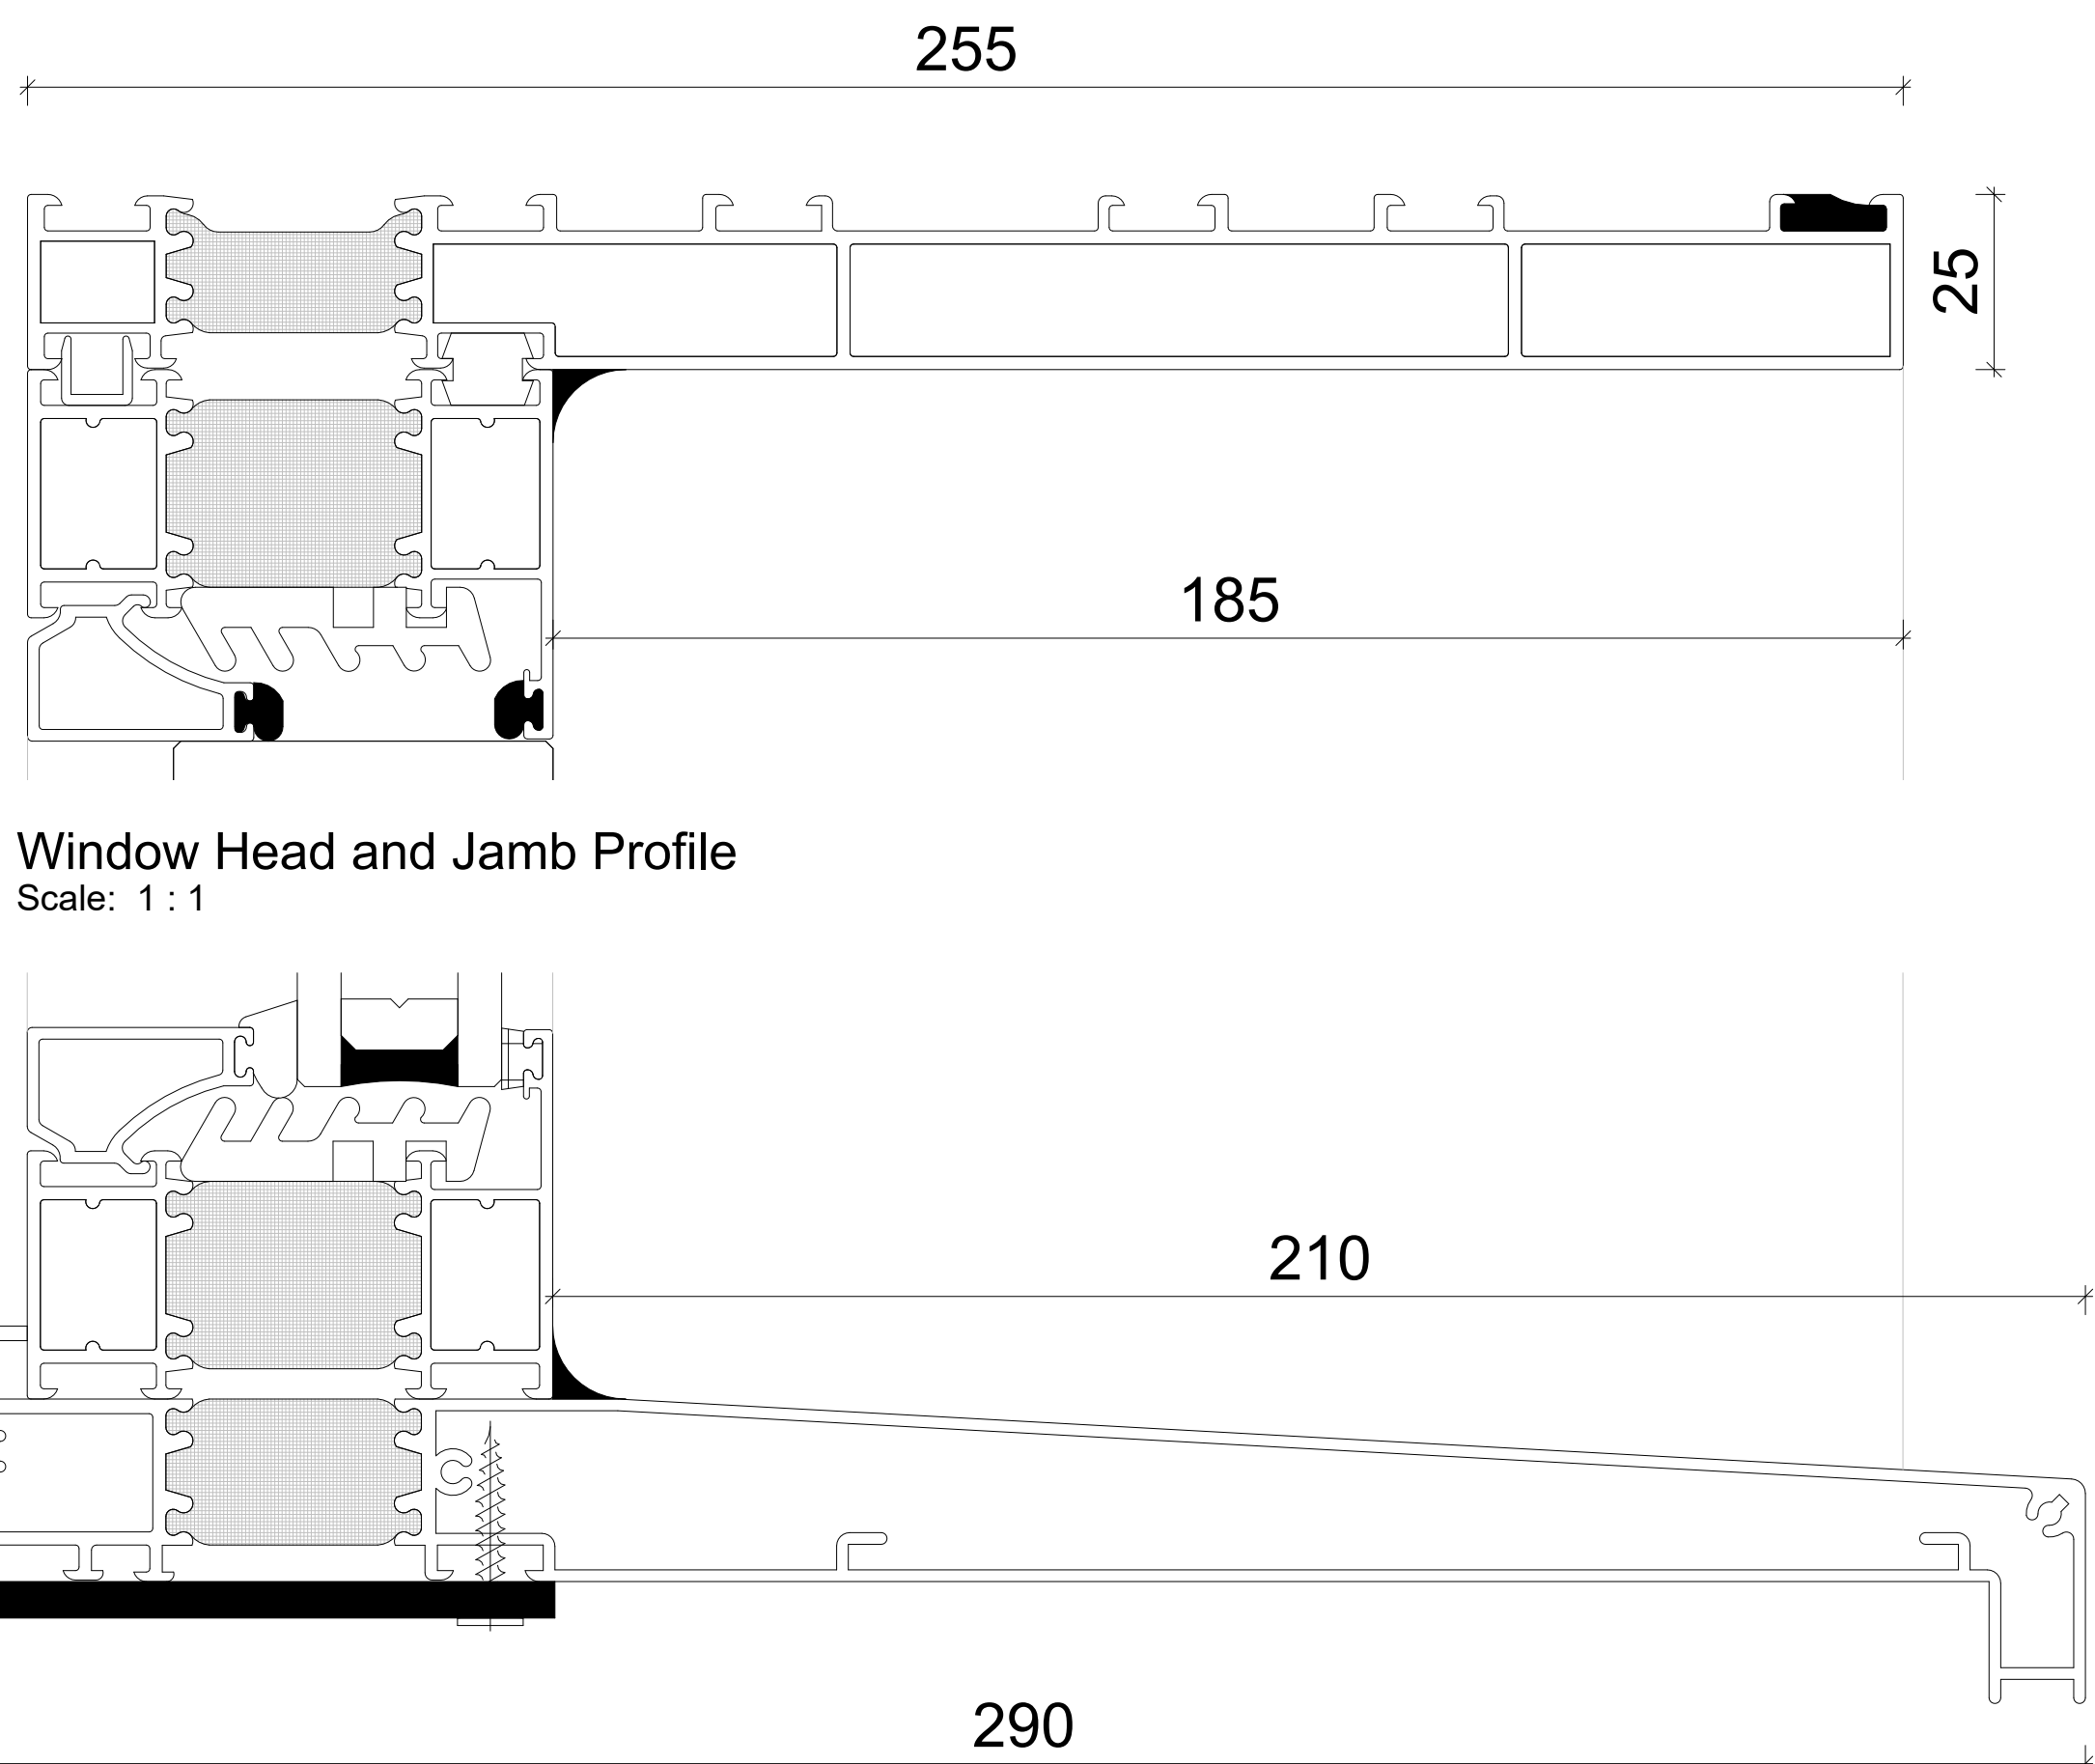

PG: STAGE 4 ISSUE
Rev Description
Revisions
Project
Title

Caerleon
Comprehensive School
- New Building

Client
NEWPORT CITY
COUNCIL / NEWPORT
NORSE

External Window,
Louvre, Rooflight
Types Schedules

Drawing No.
CCS-HLM-NN-XX-SH-A-25502

Scale
As indicated @A0

Drawn
GC

Date
02/18/21

Checked
HLM

HLM
Architects

© HLMarchitects
Suite 104, The Creative
Quartier
Morgan Arcade, The Hayes
Cardiff, CF10 1AF

www.hlmarchitects.com
T. +44 (0) 29 2039 6070
cardiff@hlmarchitects.com
Cardiff, CF10 1AF