


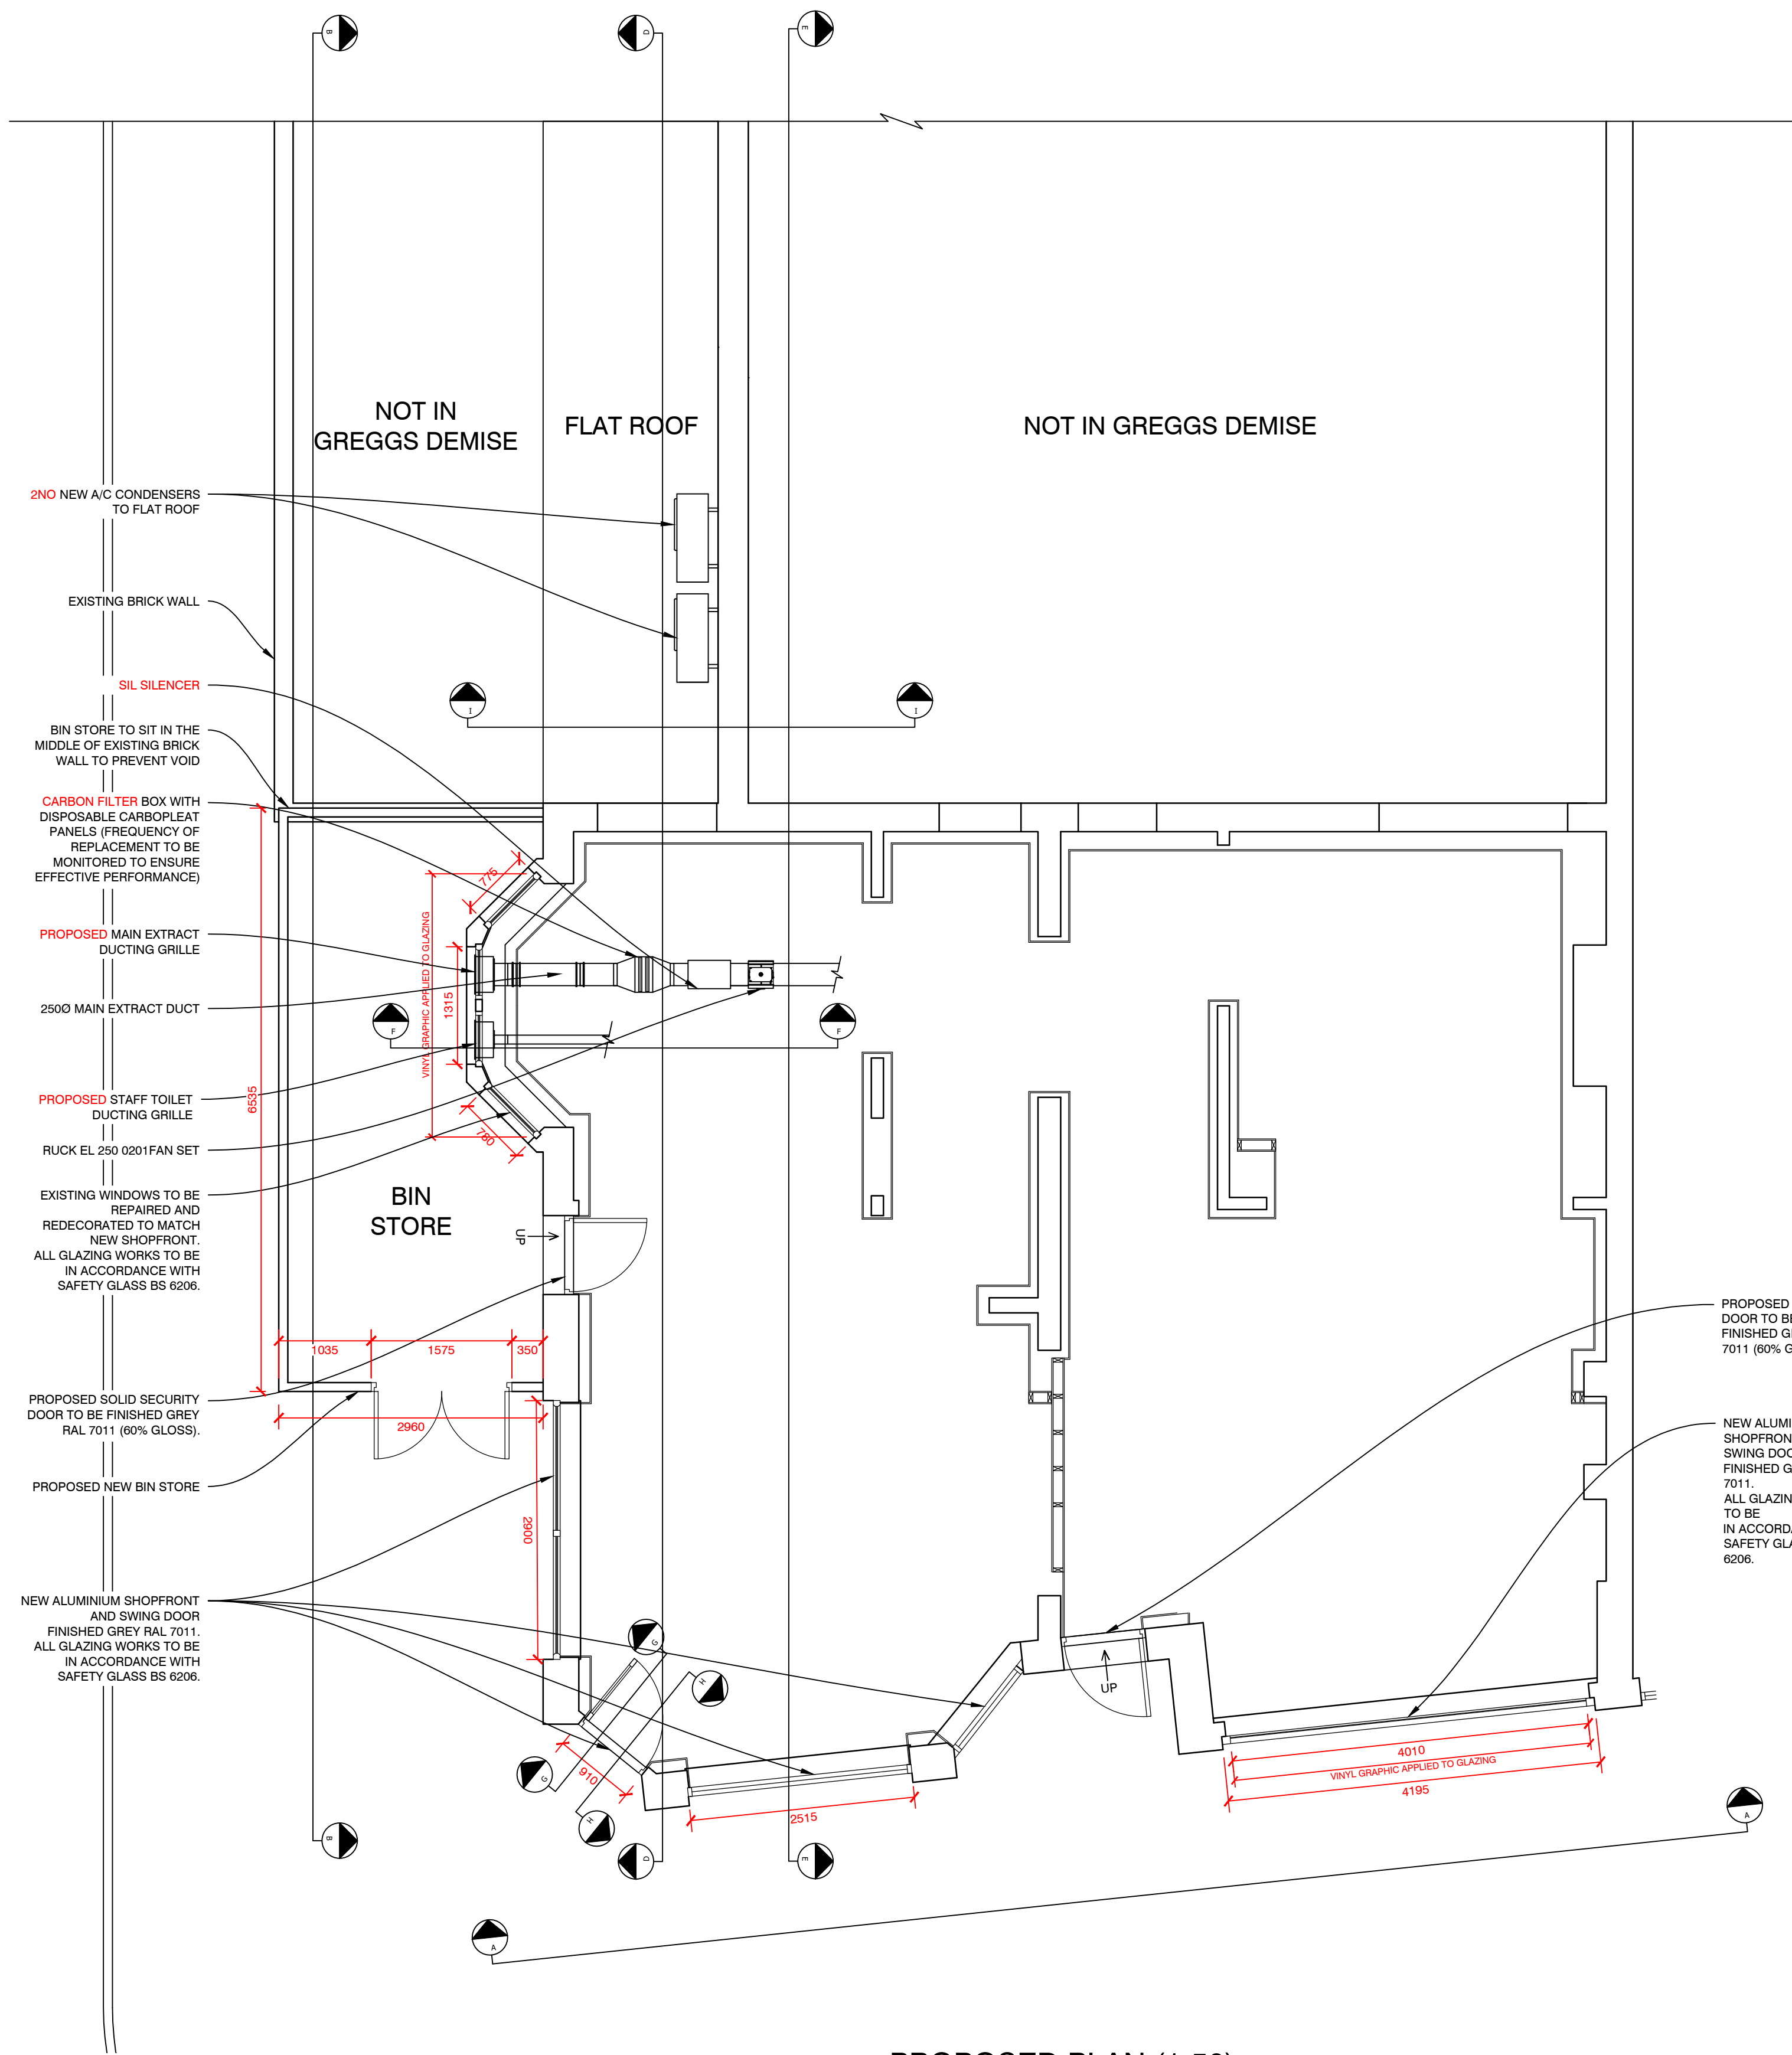


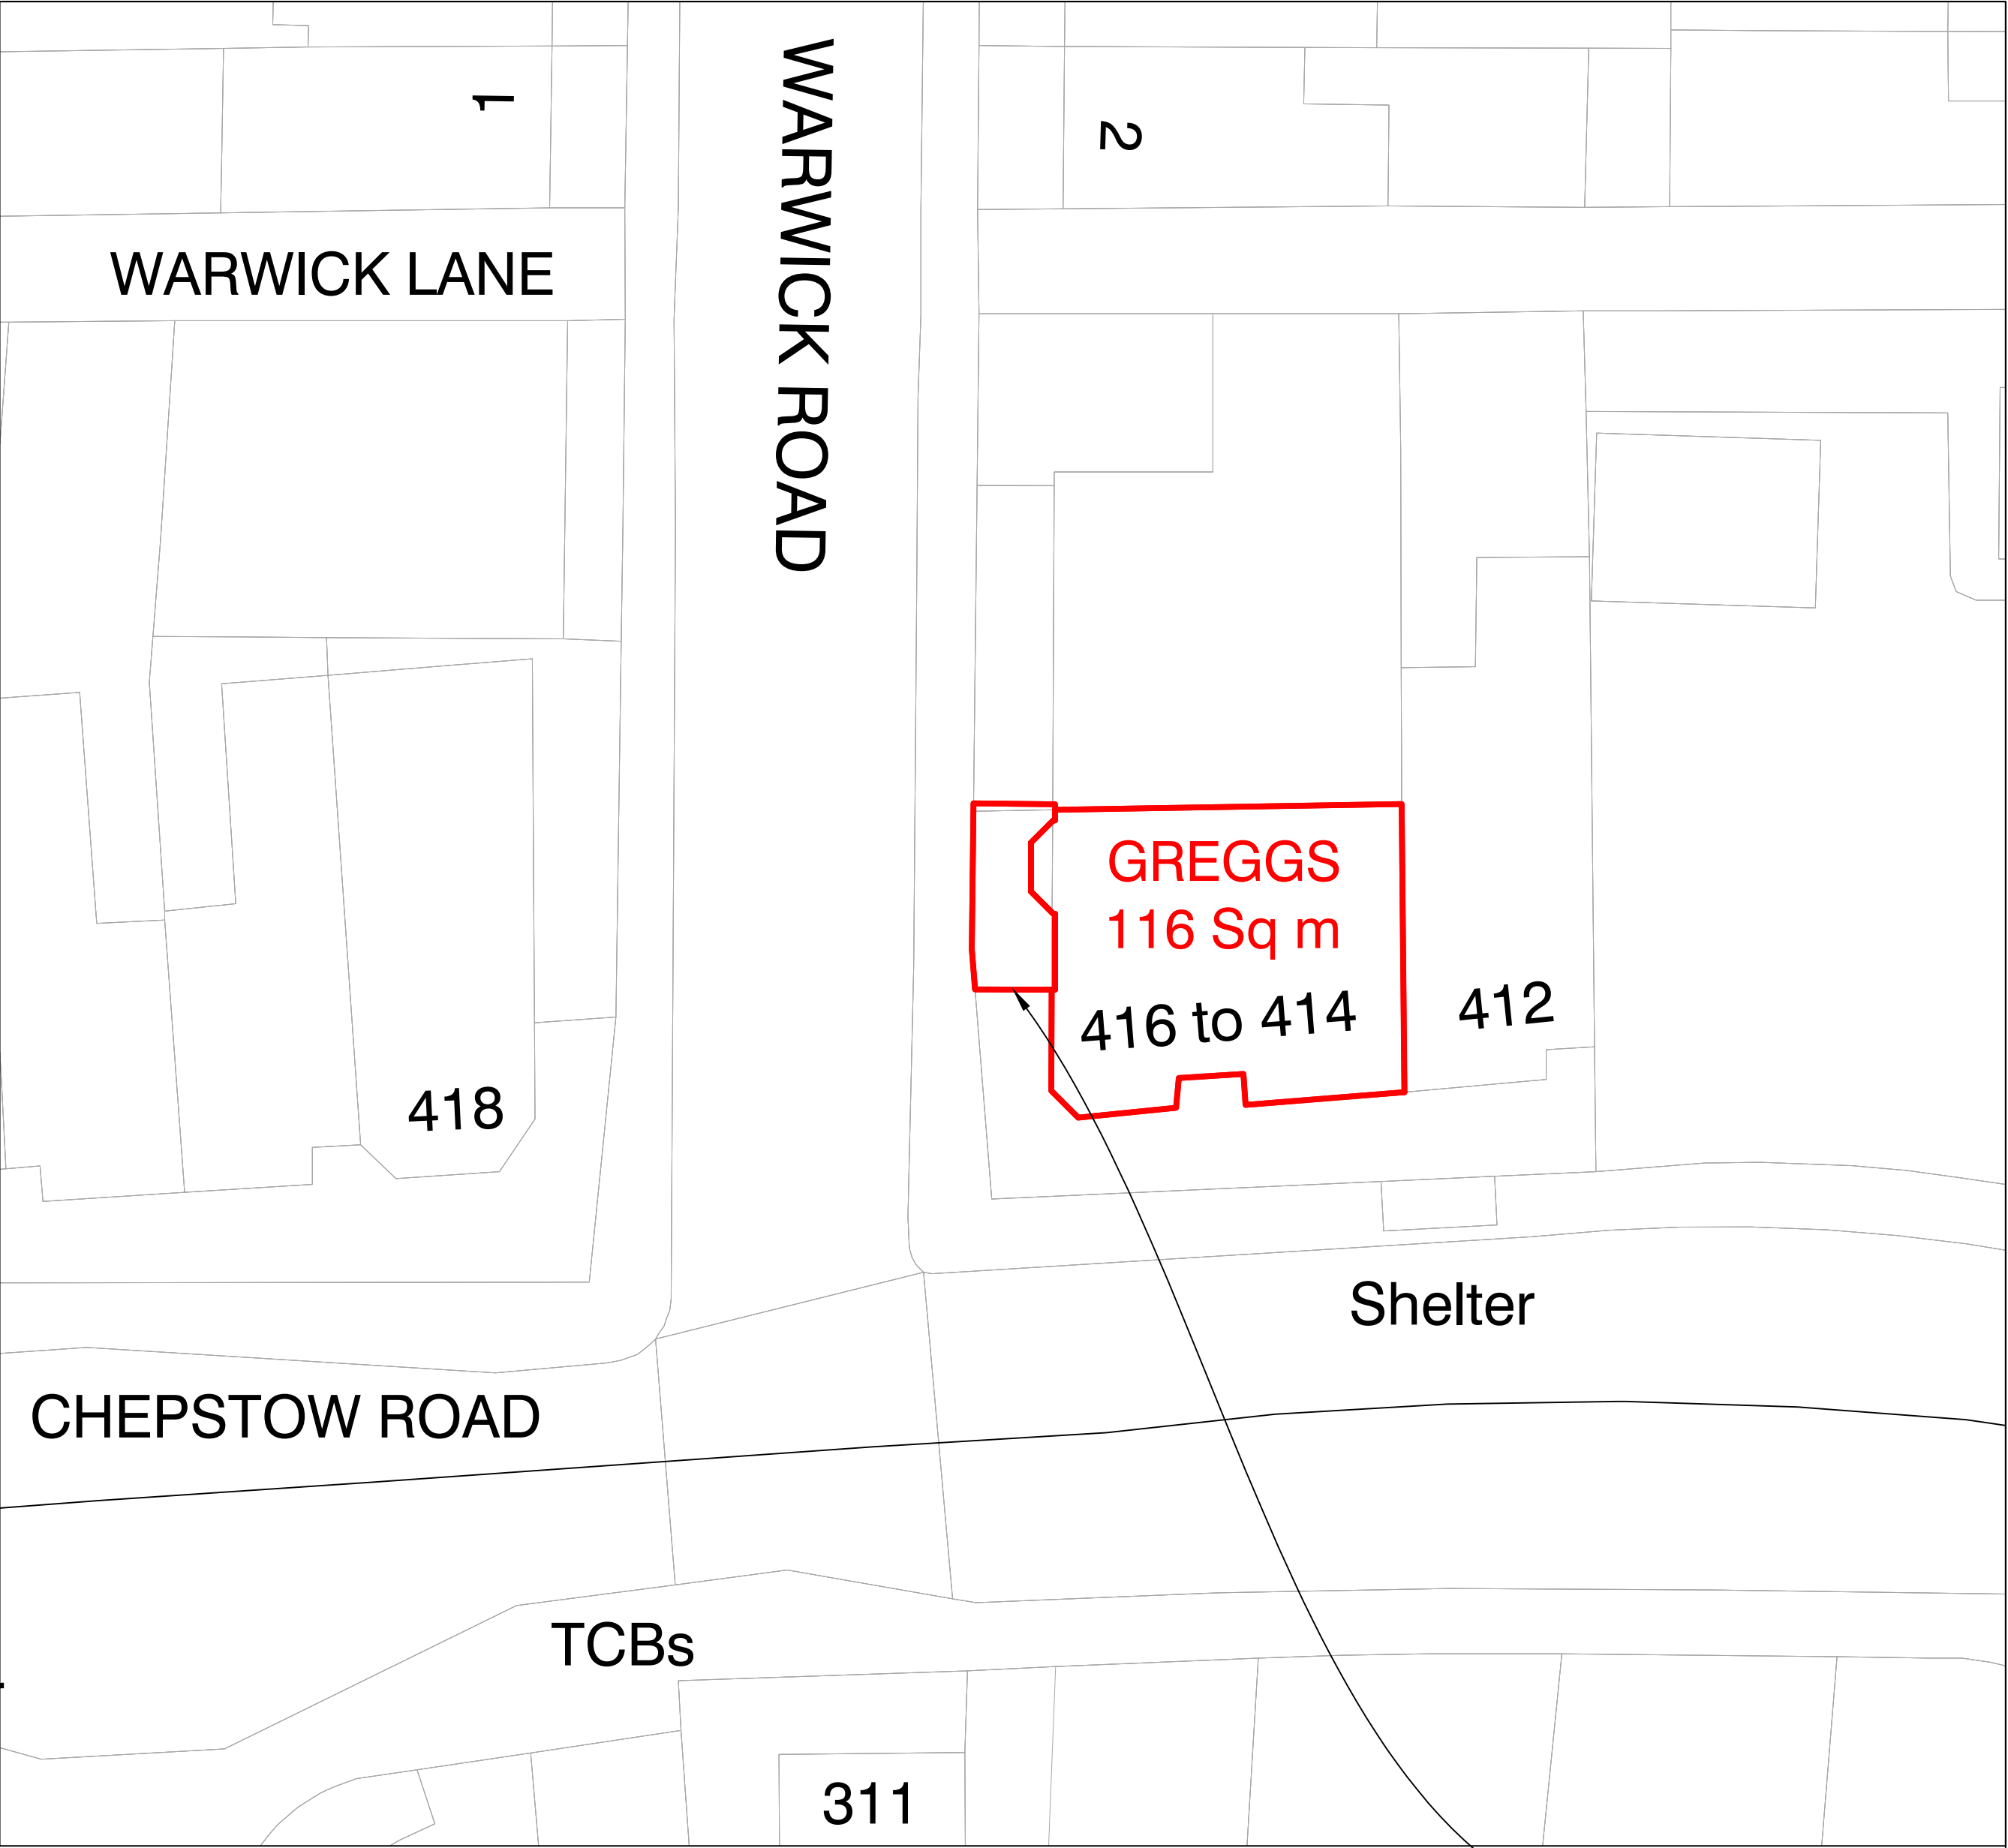

PROPOSED PLAN (1:50)

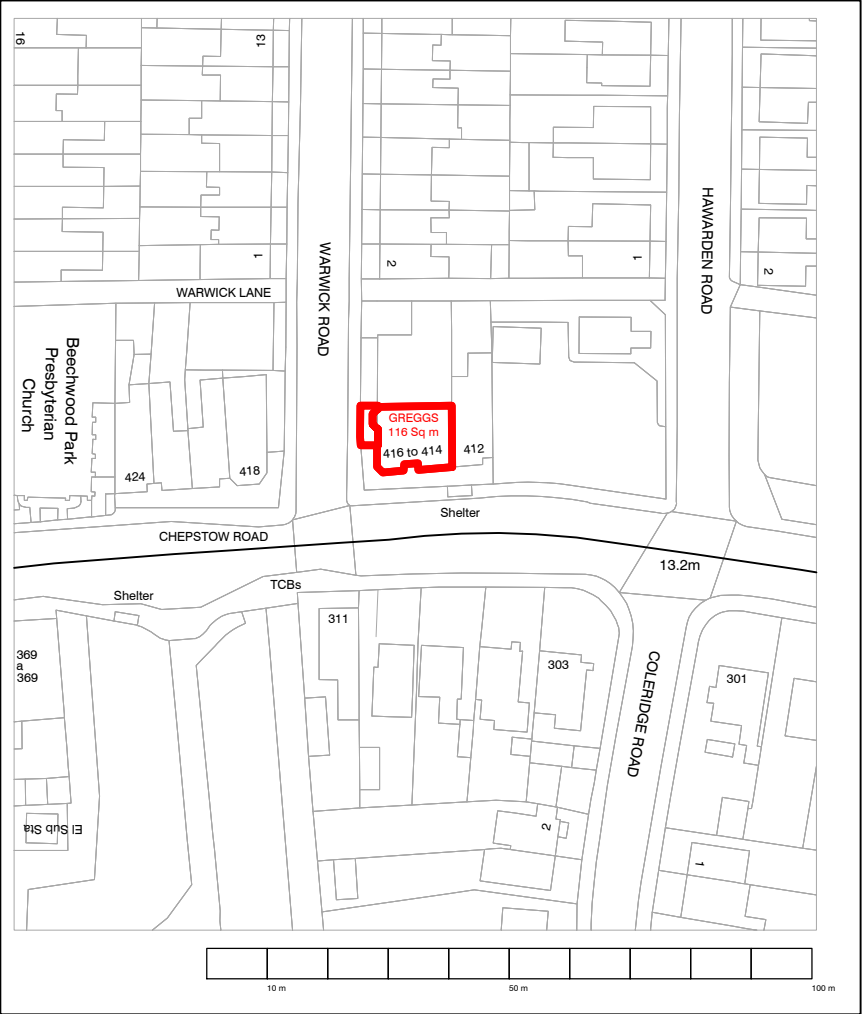

PROPOSED BLOCK PLAN (1:200)
SCALE 1:200

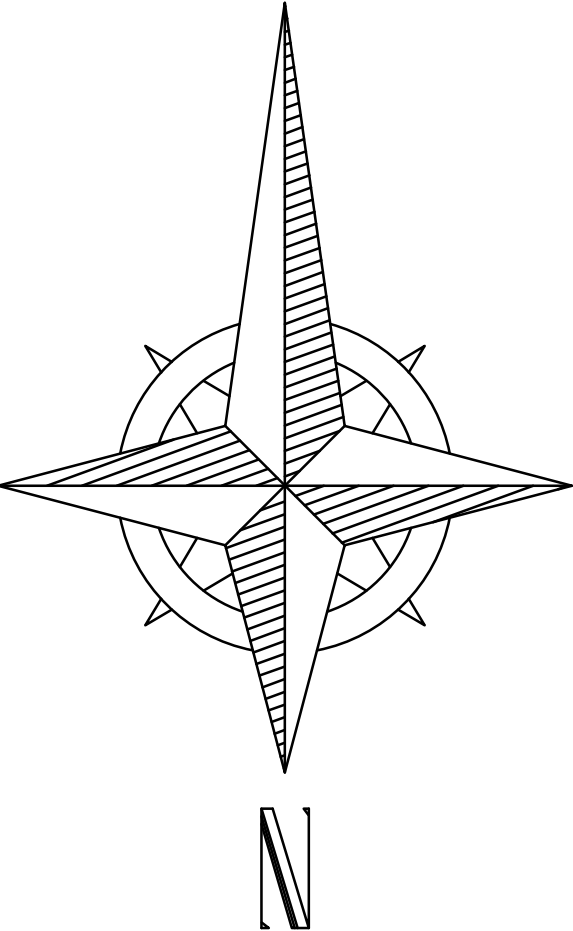

PROPOSED LOCATION PLAN (1:1250)

	UPDATED MAIN & WC DUCTWORK LOCATIONS AS PER PM FEEDBACK		12.08.26	TH
REV	DESCRIPTION		DATE	NAME
GREGGS GREGGS Plc (WEST) MAINSTREAM WAY SALTLEY BIRMINGHAM B7 4SN Tel: (0121) 605 1122 Shop S Number & Name S7081 NEWPORT, CHEPSTOW ROAD OUTLET Title PROPOSED PLAN Site Address 414 CHEPSTOW ROAD, NEWPORT, NP19 8JH				
Gross Building Area 116 Sq m			Gross Sales Area N/A	
Drawing No. RWST/S7081/11			Rev. A	
Date 07.05.26		Scale 1:50	@ A1	
Drawn by EG	Scale Bar 0 500 1000 1500 2000 2500mm SCALE 1:50			
Issued 12-Jun-26				