

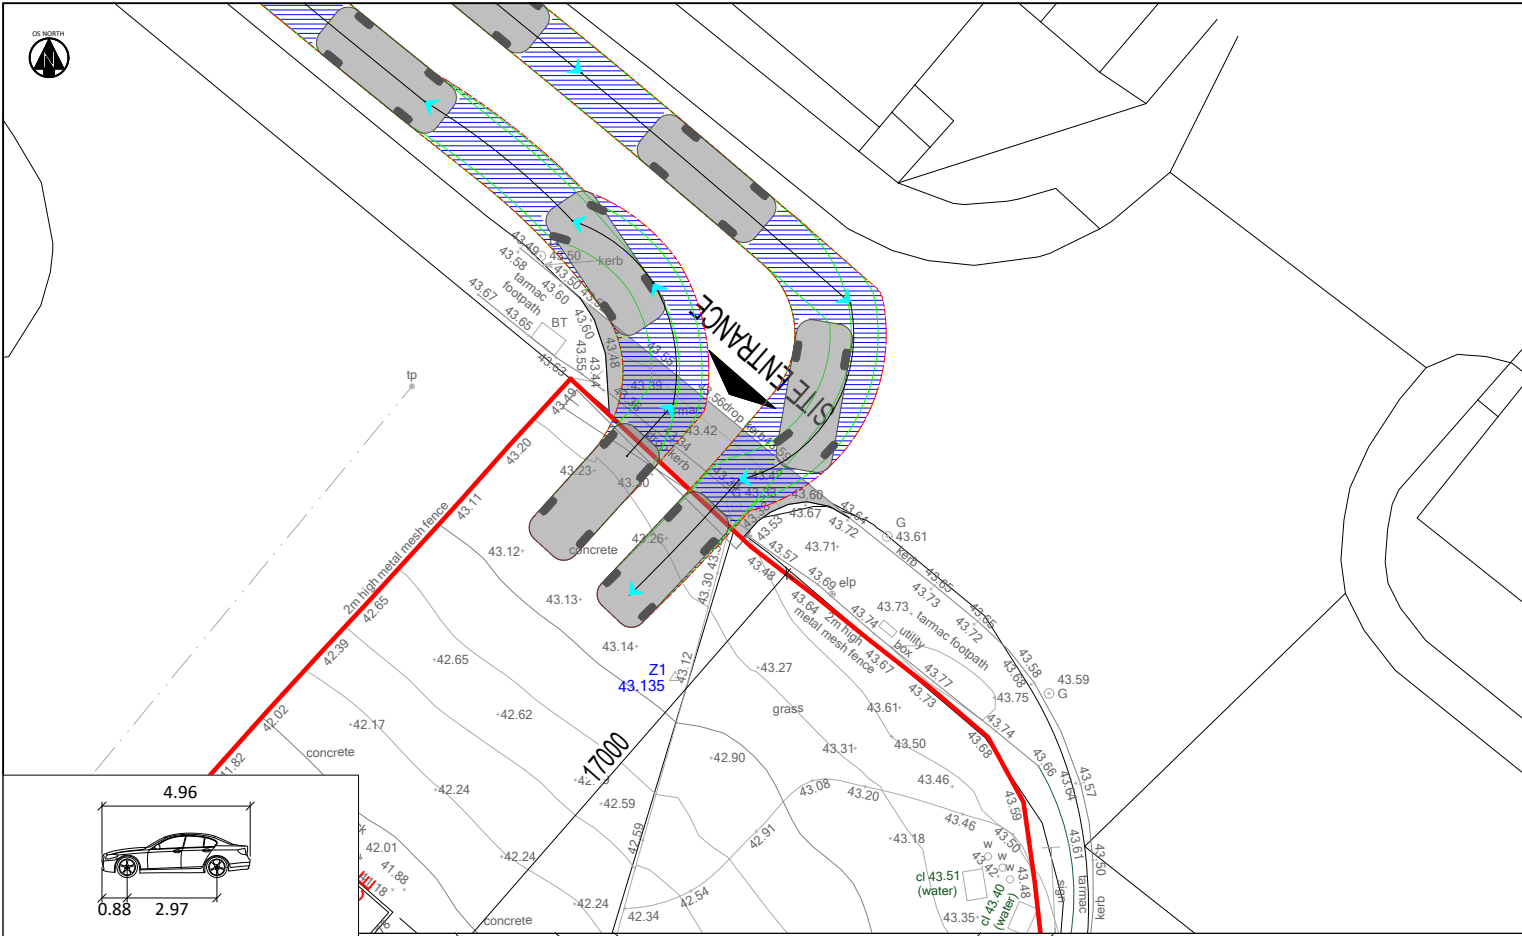
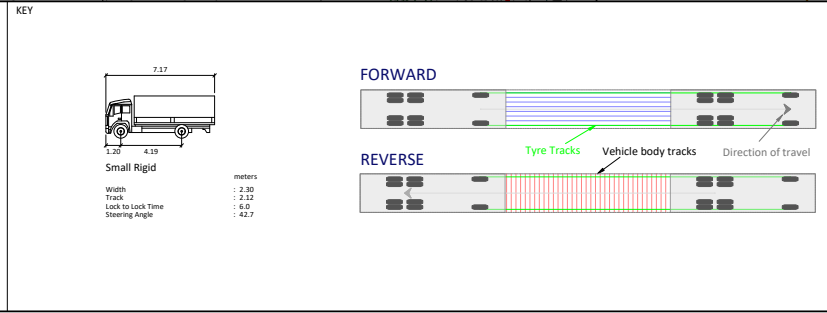


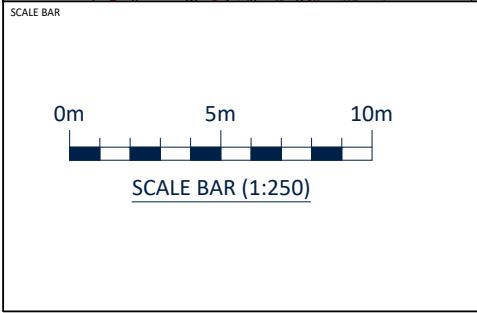


BMW 5 SERIES SALOON

Width : 1.87
Track : 1.87
Lock to Lock Time : 6.0
Steering Angle : 36.9

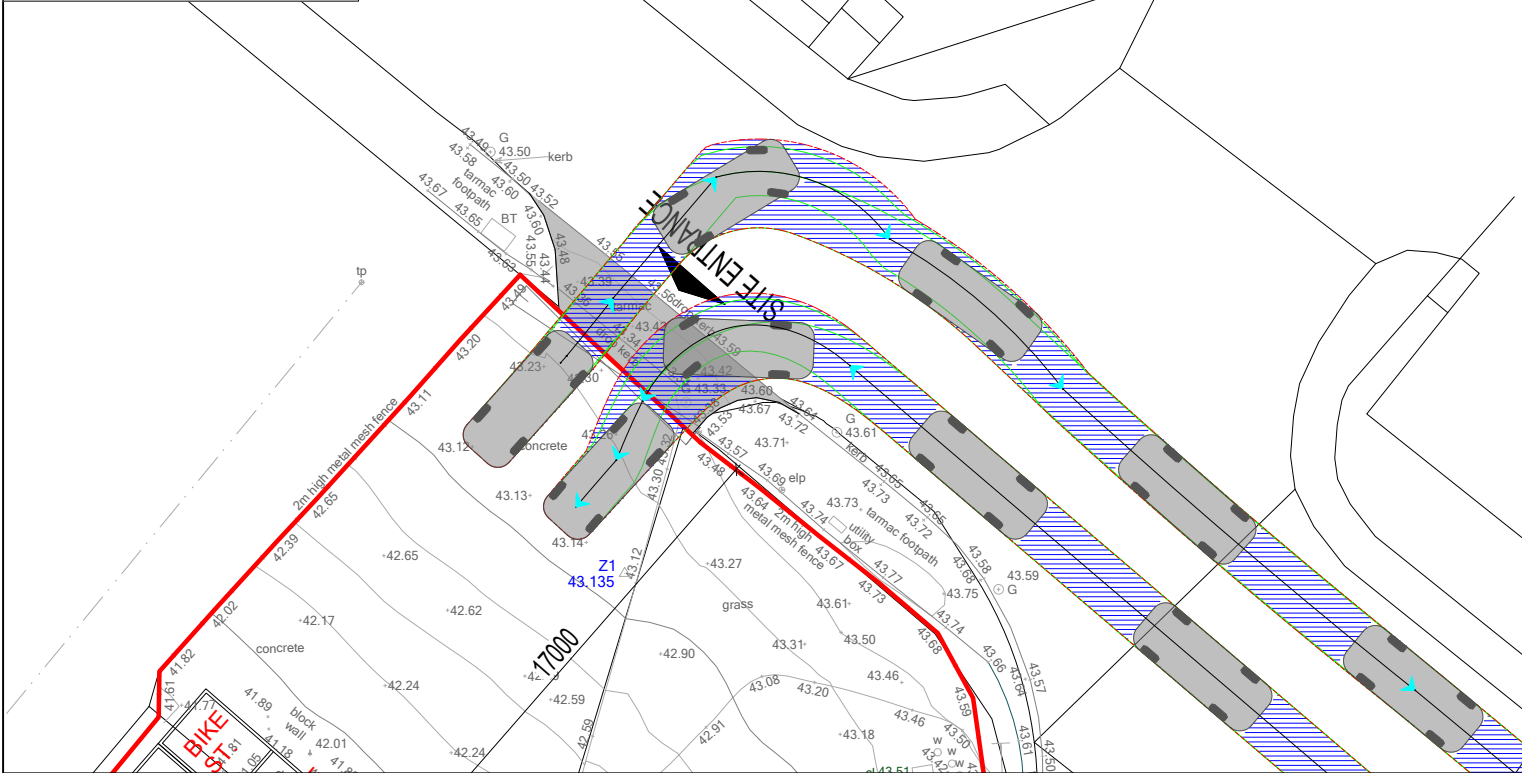

REVISIONS (CONTINUED)

Rev	Date	Description	By	App
P01	17/06/25	First Issue	SD	DC

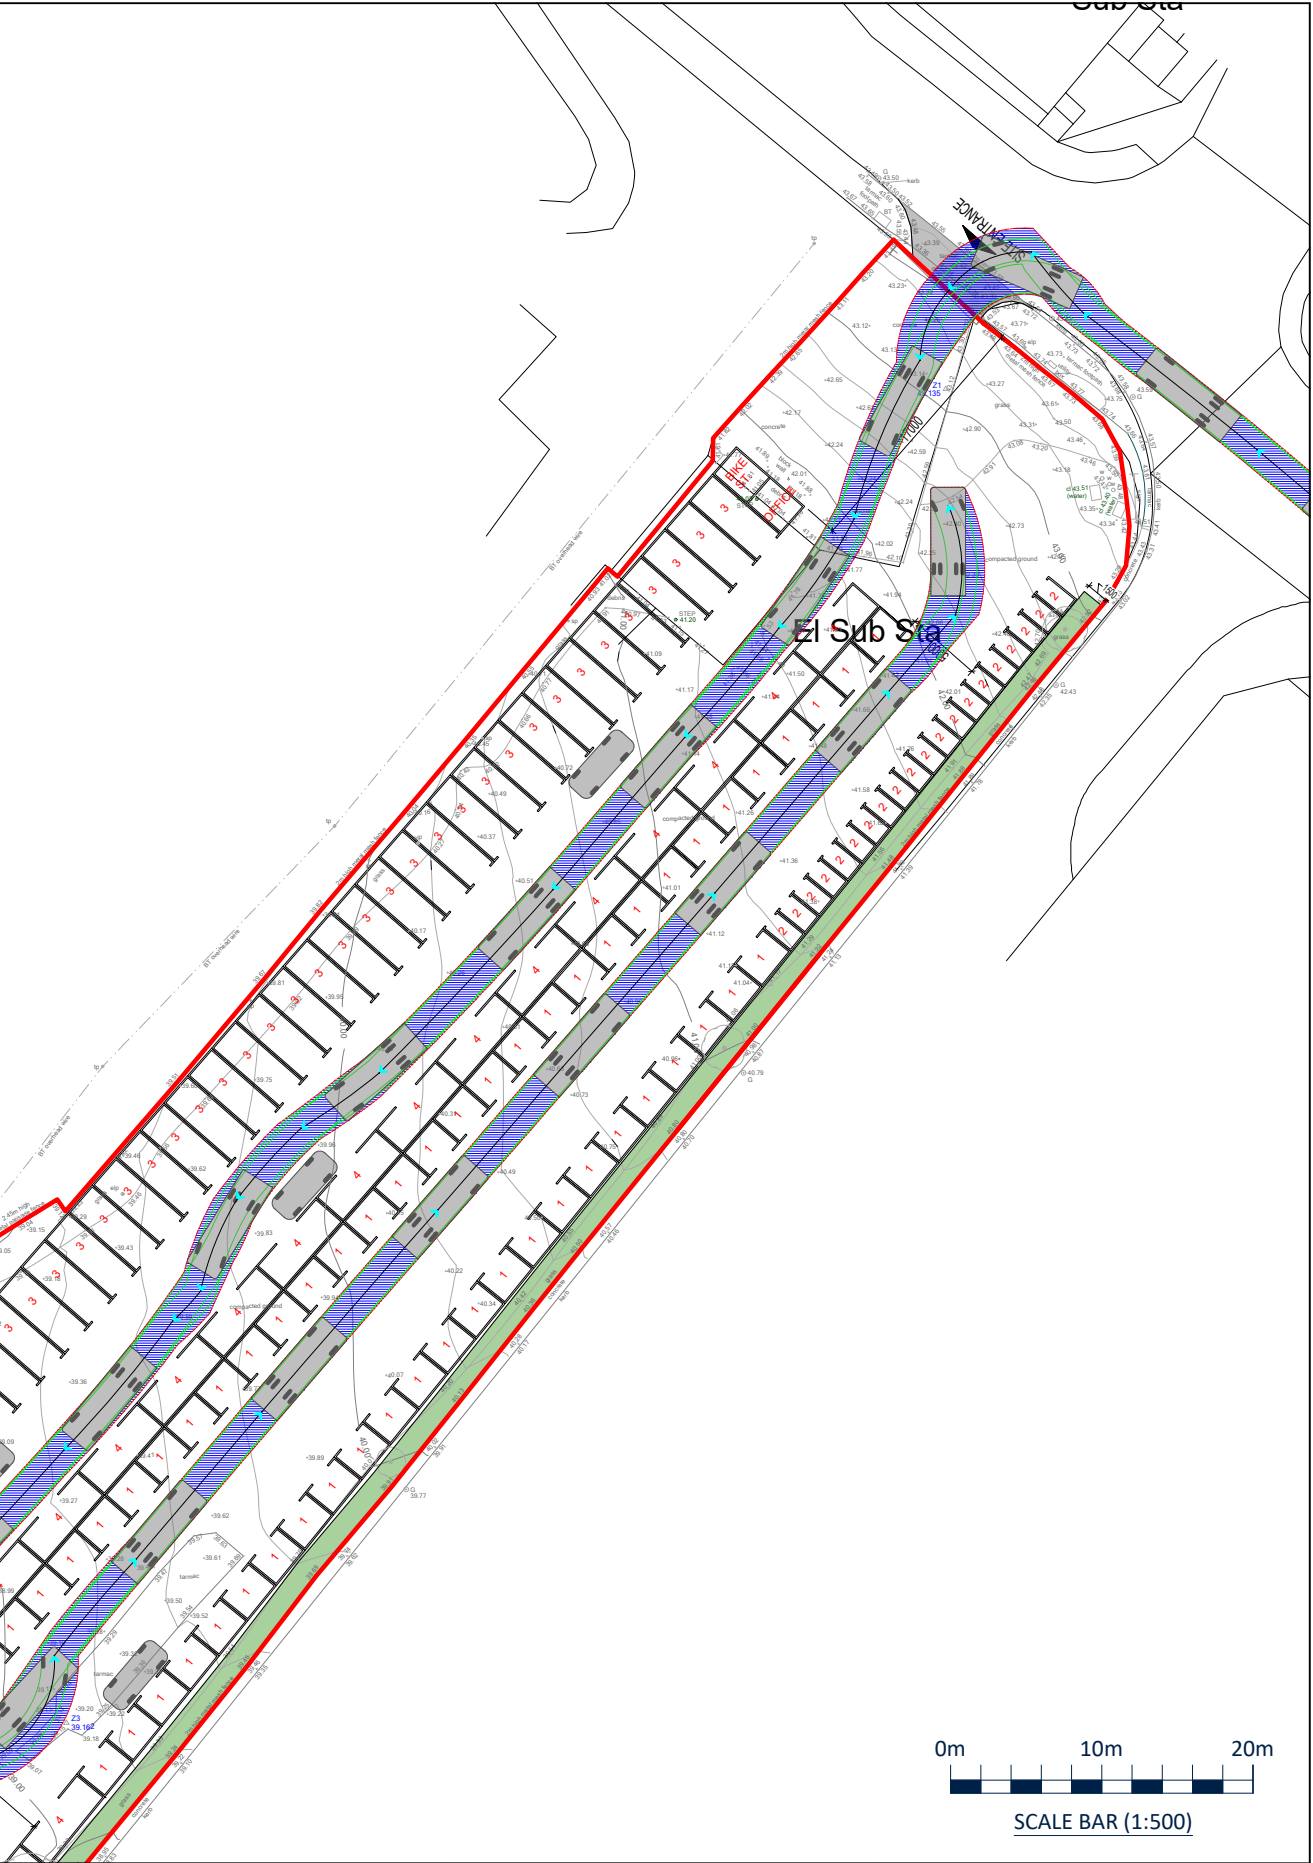

REVISIONS

Rev	Date	Description	By	App
P01	17/06/25	First Issue	SD	DC

Apex
TRANSPORT PLANNING

CLIENT
BLUE SELF STORAGE LTD

PROJECT
LYTE BUILDINGS, WERN INDUSTRIAL ESTATE

CLOCKWISE
BRUNEL HOUSE
CARDIFF
CF24 0HA
t: 02920 619 361
e: cardiff@apexp.co.uk

RUNWAY EAST
101 VICTORIA STREET
BRISTOL
BS1 6PU
t: 0117 427 0414
e: bristol@apexp.co.uk

TITLE
SWEEP PATH ANALYSIS - LARGE CAR AND BOX VAN

PROJECT NO.
C25-052

SCALE @ A3
1:250 UNLESS STATED

STATUS DESCRIPTION
INFORMATION

DRAWING NO.
C25052-ATP-DR-TP-002

STATUS
S2