


Health & Safety Information Key:

- H&S-INFO
- H&S-PREVENT
- H&S-WARN
- H&S-ACTION

GENERAL NOTES

NO DIMENSIONS TO BE SCALED OFF THIS DRAWING.
THIS DRAWING TO BE READ IN CONJUNCTION WITH ALL RELEVANT ARCHITECTS AND ENGINEERS DRAWINGS.
ALL DIMENSIONS ARE IN MILLIMETRES UNLESS NOTED OTHERWISE.
ALL LEVELS ARE IN METRES UNLESS NOTED OTHERWISE.
ANY DISCREPANCIES NOTED ON SITE ARE TO BE REPORTED TO THE ENGINEER IMMEDIATELY.

SUBJECT TO CHANGE
AT DETAIL DESIGN

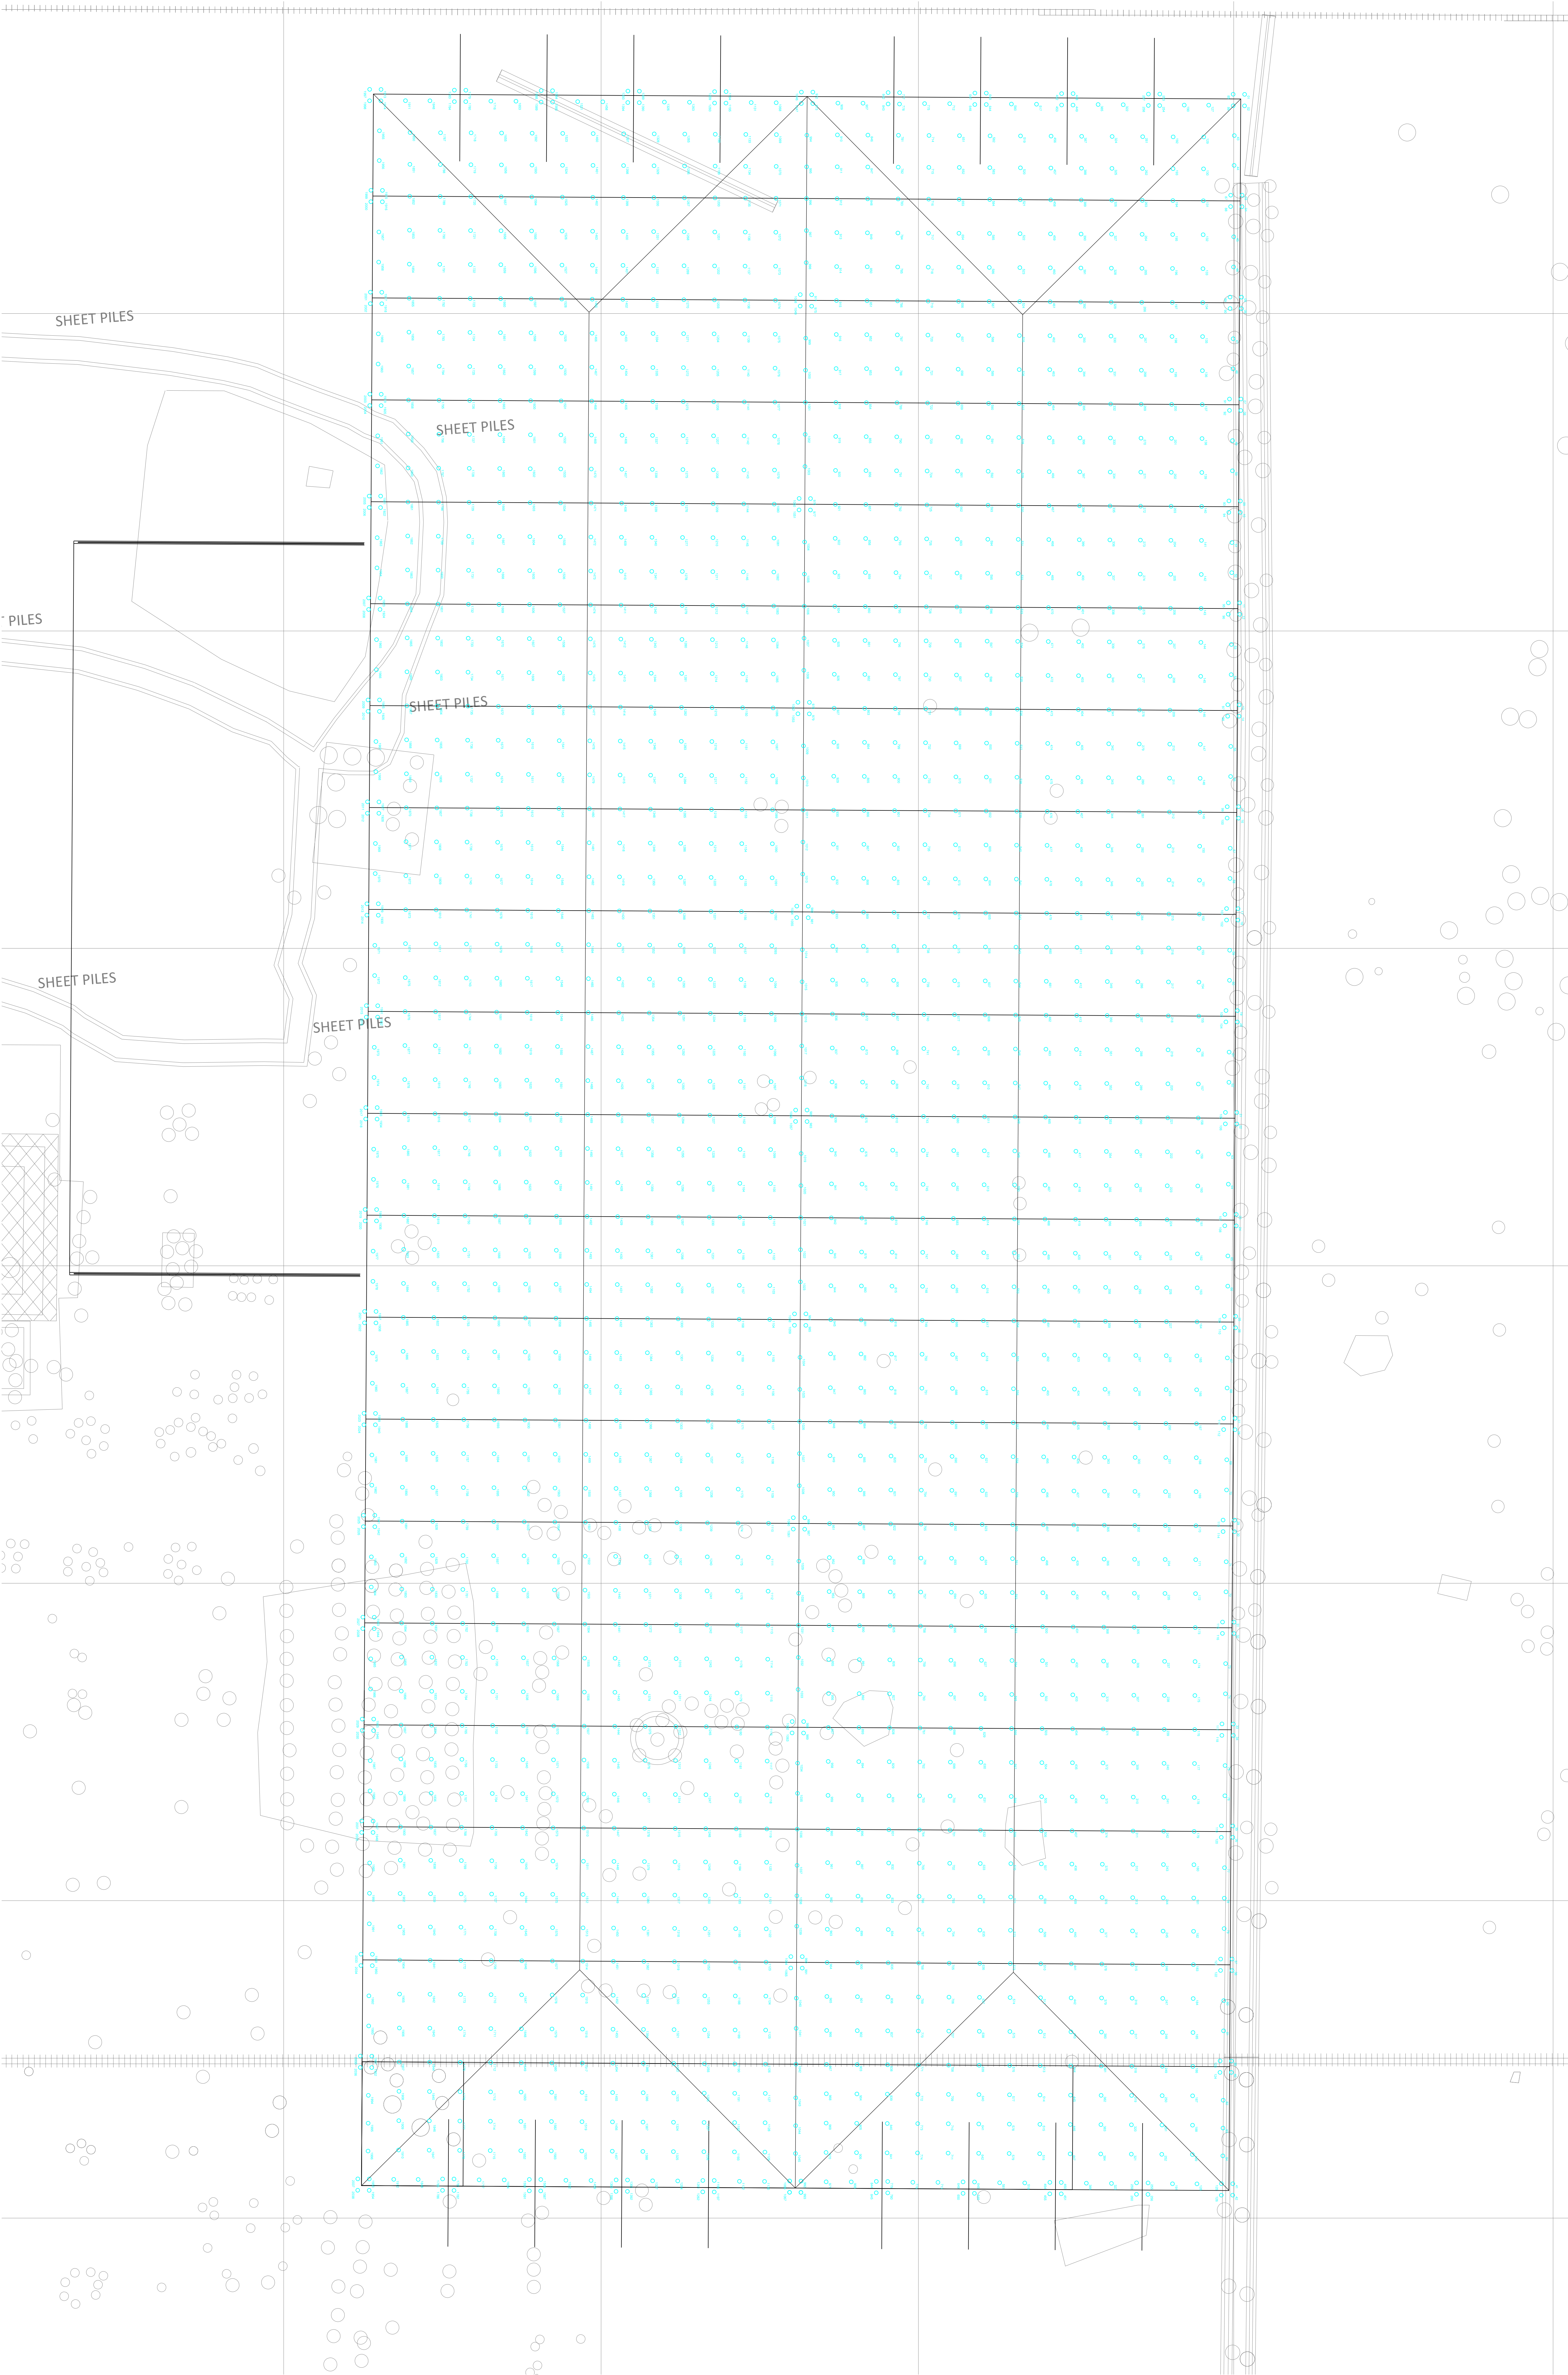

- EXISTING CONCRETE INCLUSION
- NEW CMC PILE

P1 FEB 25 PRELIMINARY ISSUE S.M. R.C.
Rev. Date Amendments By Cnk-by



Client
INDURENT
Project
INDURENT PARK NEWPORT
Drawing Title
UNIT 18 PILE LAYOUT

Status
PRELIMINARY
Scale
A0 @ 1:175 S.M. R.C. FEB 25
Project No. Drawing No. Rev.
P24/054-RL-25-ZZ-DR-S-1003 P1
File Path: