


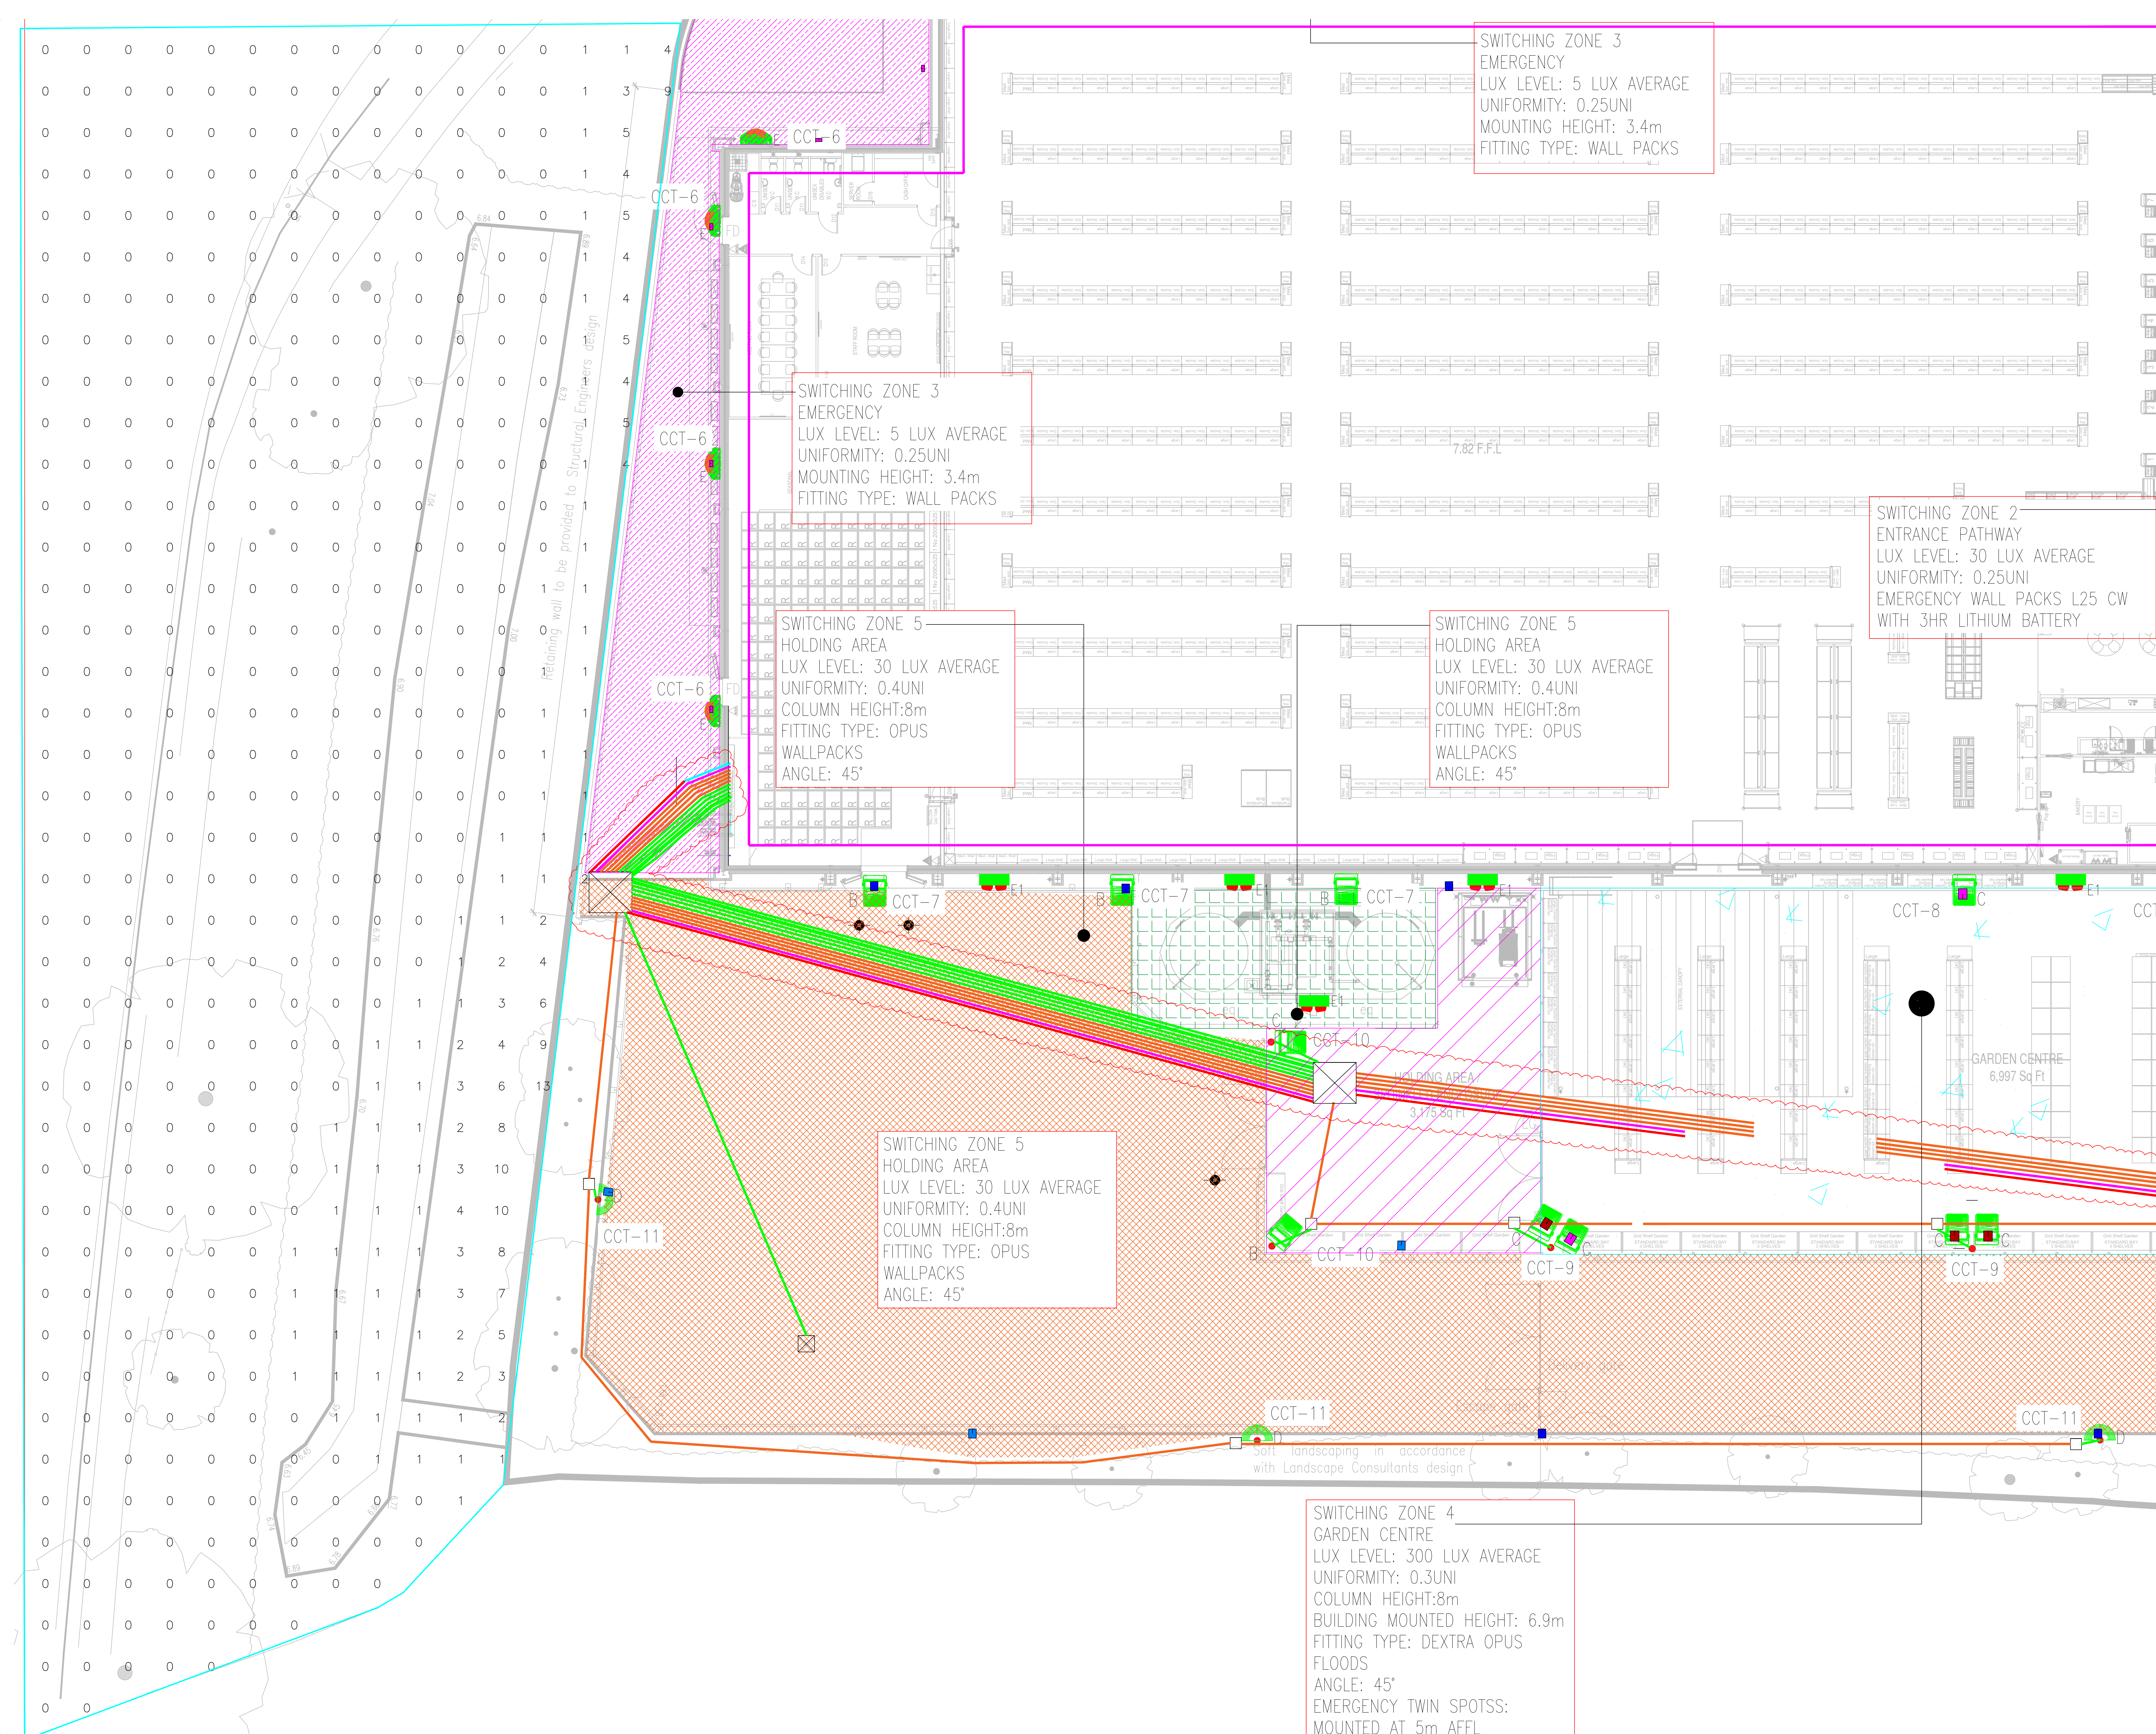

SWITCHING ZONE 3
EMERGENCY
LUX LEVEL: 5 LUX AVERAGE
UNIFORMITY: 0.25UNI
MOUNTING HEIGHT: 3.4m
FITTING TYPE: WALL PACKS

SWITCHING ZONE 3
EMERGENCY
LUX LEVEL: 5 LUX AVERAGE
UNIFORMITY: 0.25UNI
MOUNTING HEIGHT: 3.4m
FITTING TYPE: WALL PACKS

SWITCHING ZONE 5
HOLDING AREA
LUX LEVEL: 30 LUX AVERAGE
UNIFORMITY: 0.4UNI
COLUMN HEIGHT:8m
FITTING TYPE: OPUS
WALLPACKS
ANGLE: 45°

SWITCHING ZONE 5
HOLDING AREA
LUX LEVEL: 30 LUX AVERAGE
UNIFORMITY: 0.4UNI
COLUMN HEIGHT:8m
FITTING TYPE: OPUS
WALLPACKS
ANGLE: 45°

SWITCHING ZONE 2
ENTRANCE PATHWAY
LUX LEVEL: 30 LUX AVERAGE
UNIFORMITY: 0.25UNI
EMERGENCY WALL PACKS L25 CW
WITH 3HR LITHIUM BATTERY

SWITCHING ZONE 5
HOLDING AREA
LUX LEVEL: 30 LUX AVERAGE
UNIFORMITY: 0.4UNI
COLUMN HEIGHT:8m
FITTING TYPE: OPUS
WALLPACKS
ANGLE: 45°

SWITCHING ZONE 4
GARDEN CENTRE
LUX LEVEL: 300 LUX AVERAGE
UNIFORMITY: 0.3UNI
COLUMN HEIGHT:8m
BUILDING MOUNTED HEIGHT: 6.9m
FITTING TYPE: DEXTRA OPUS
FLOODS
ANGLE: 45°
EMERGENCY TWIN SPOTSS:
MOUNTED AT 5m AFFL

REV.	DATE	AMENDMENT
		
WPL Consulting LLP 1 Airport West, Lancaster Way, Leeds, LS19 7ZA Tel: 0113 202 9444 Fax: 0113 202 9333 E-mail: mail@wplconsulting.co.uk		
PROJECT TITLE PROPOSED RETAIL LAYOUT MAESGLAS RETAIL PARK DOCKS WAY NEWPORT NP20 2NS		
DRAWING TITLE EXTERNAL LIGHTING LUX LEVELS SOUTH & WEST OVERSPILL		
PROJECT No: 8658	DRAWING No: ME6003	REVISION: TENDER
SCALE: 1:200@A0	DATE: MAY 2025	DRAWN BY: CH
CHECKED BY:	DATE:	