


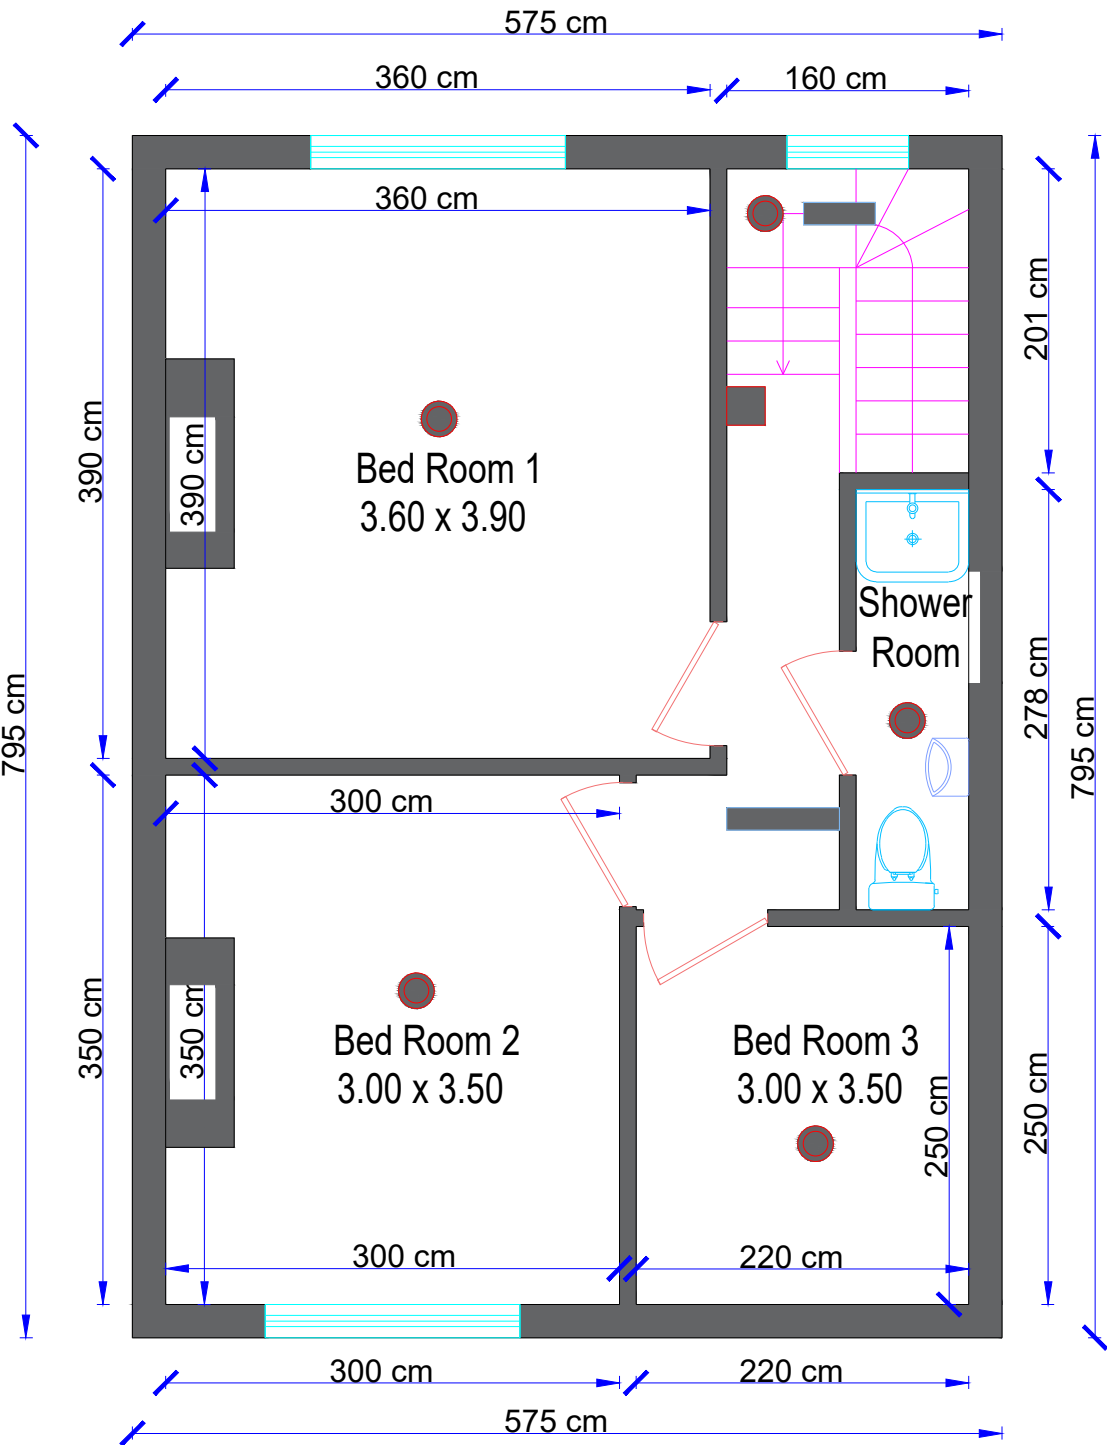

FIRST FLOOR




SCALE 1:50
PRINT SIZE: A4

PLEASE NOTE:- ALL DIMENSIONS ARE IN FEET

DATE: 24-04-2025

GROUND FLOOR

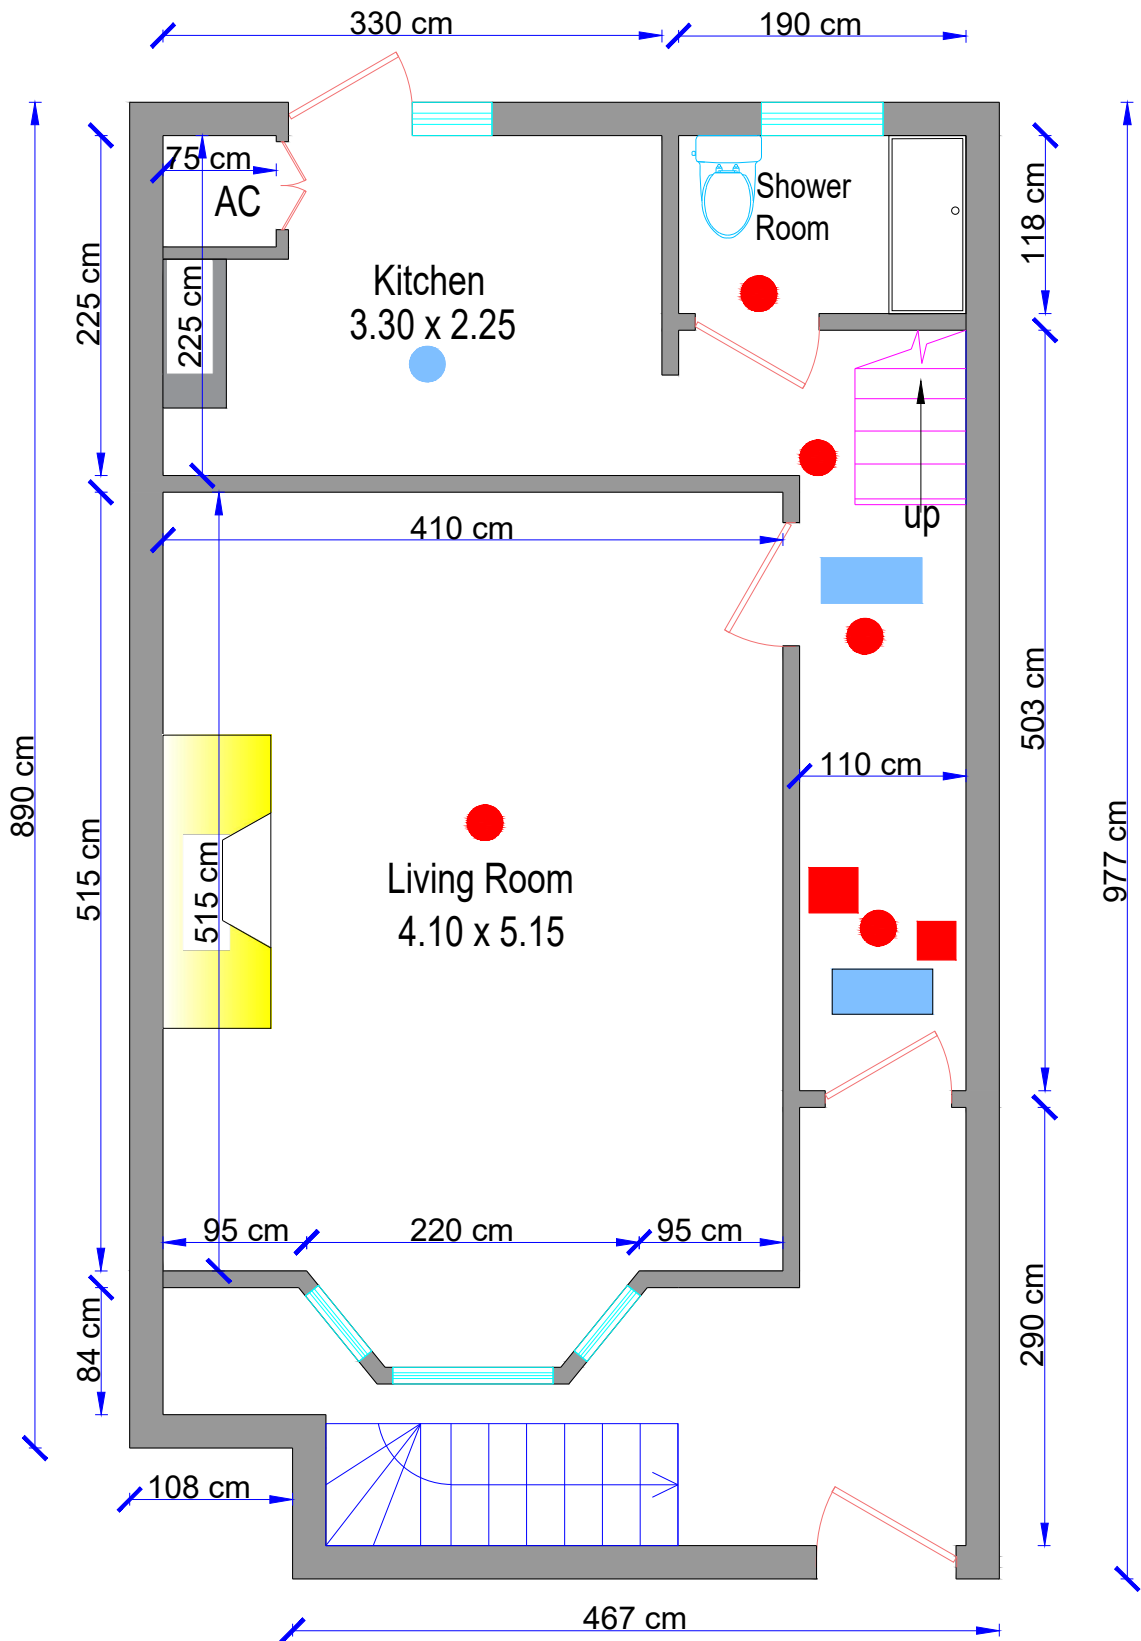


SCALE 1: 50
PRINT SIZE: A4

PLEASE NOTE:- ALL DIMENSIONS ARE IN FEET

DATE: 24-04-2025

BASEMENT

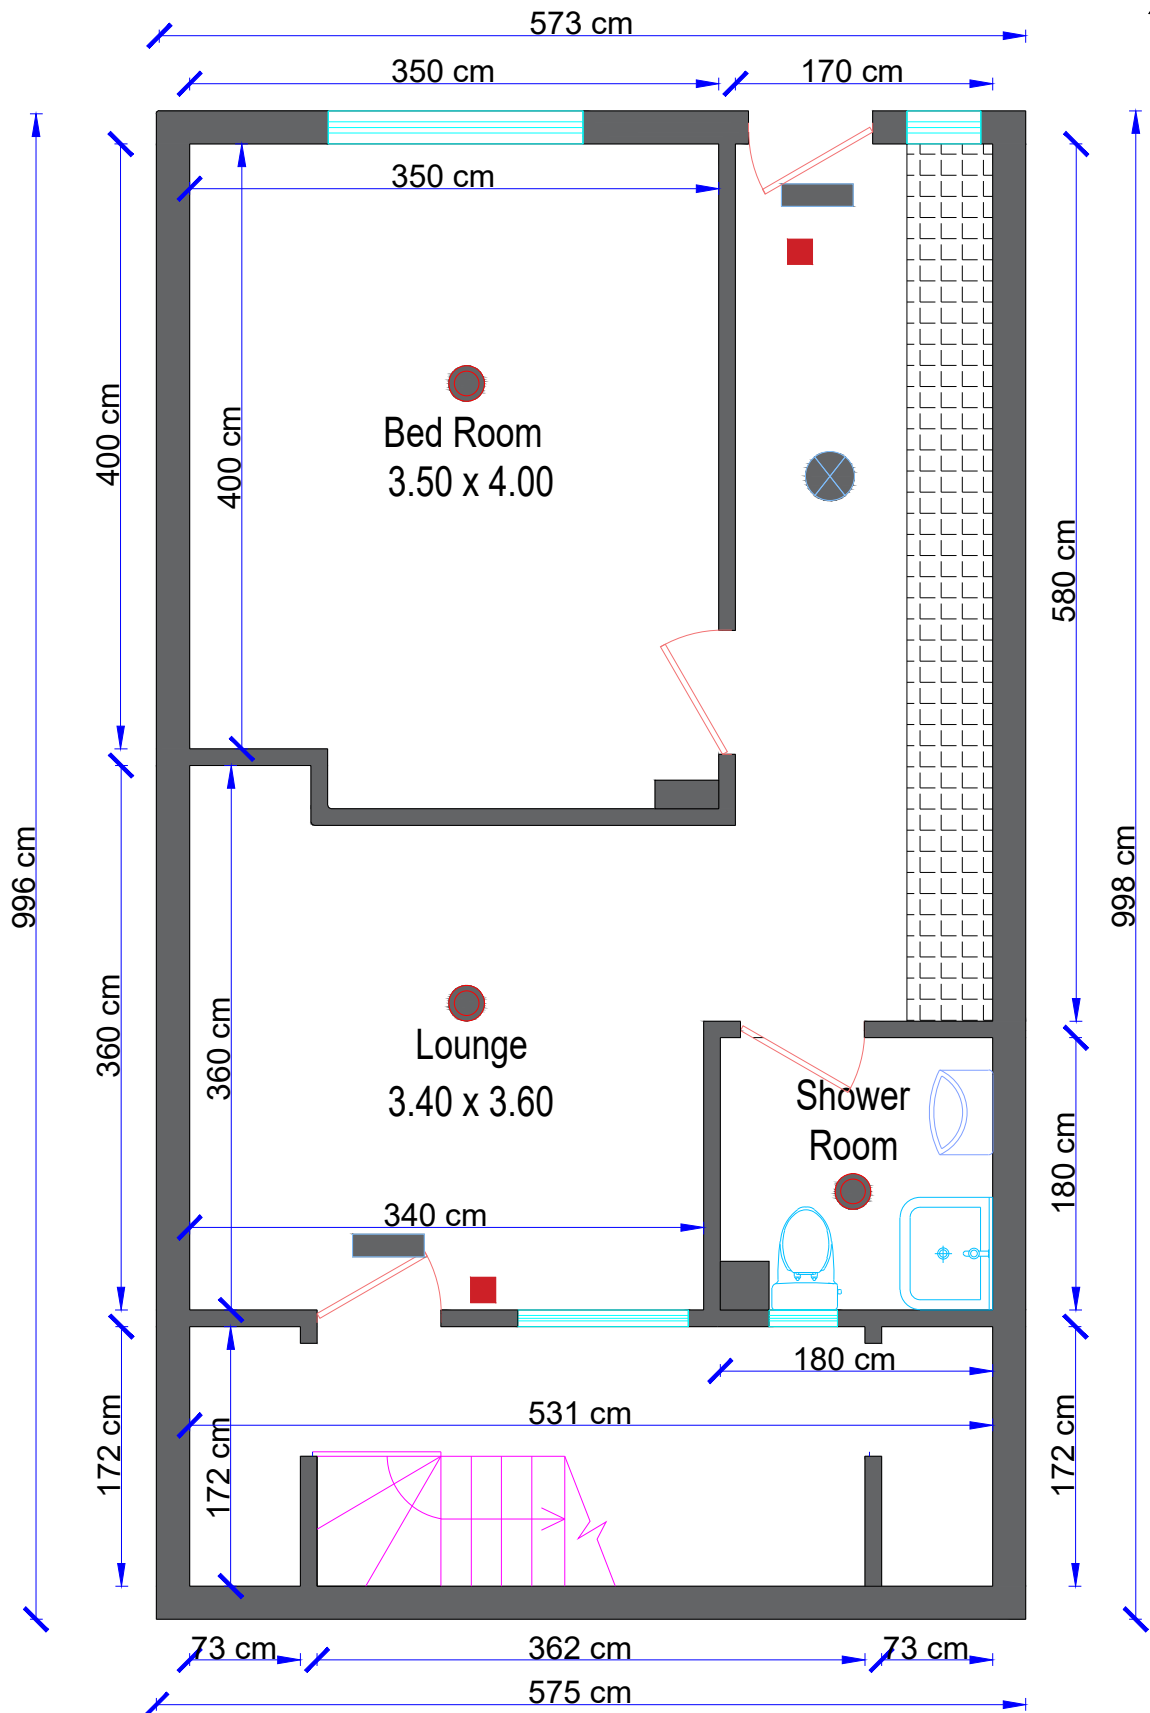

SCALE 1:50
PRINT SIZE: A4

PLEASE NOTE:- ALL DIMENSIONS ARE IN FEET