


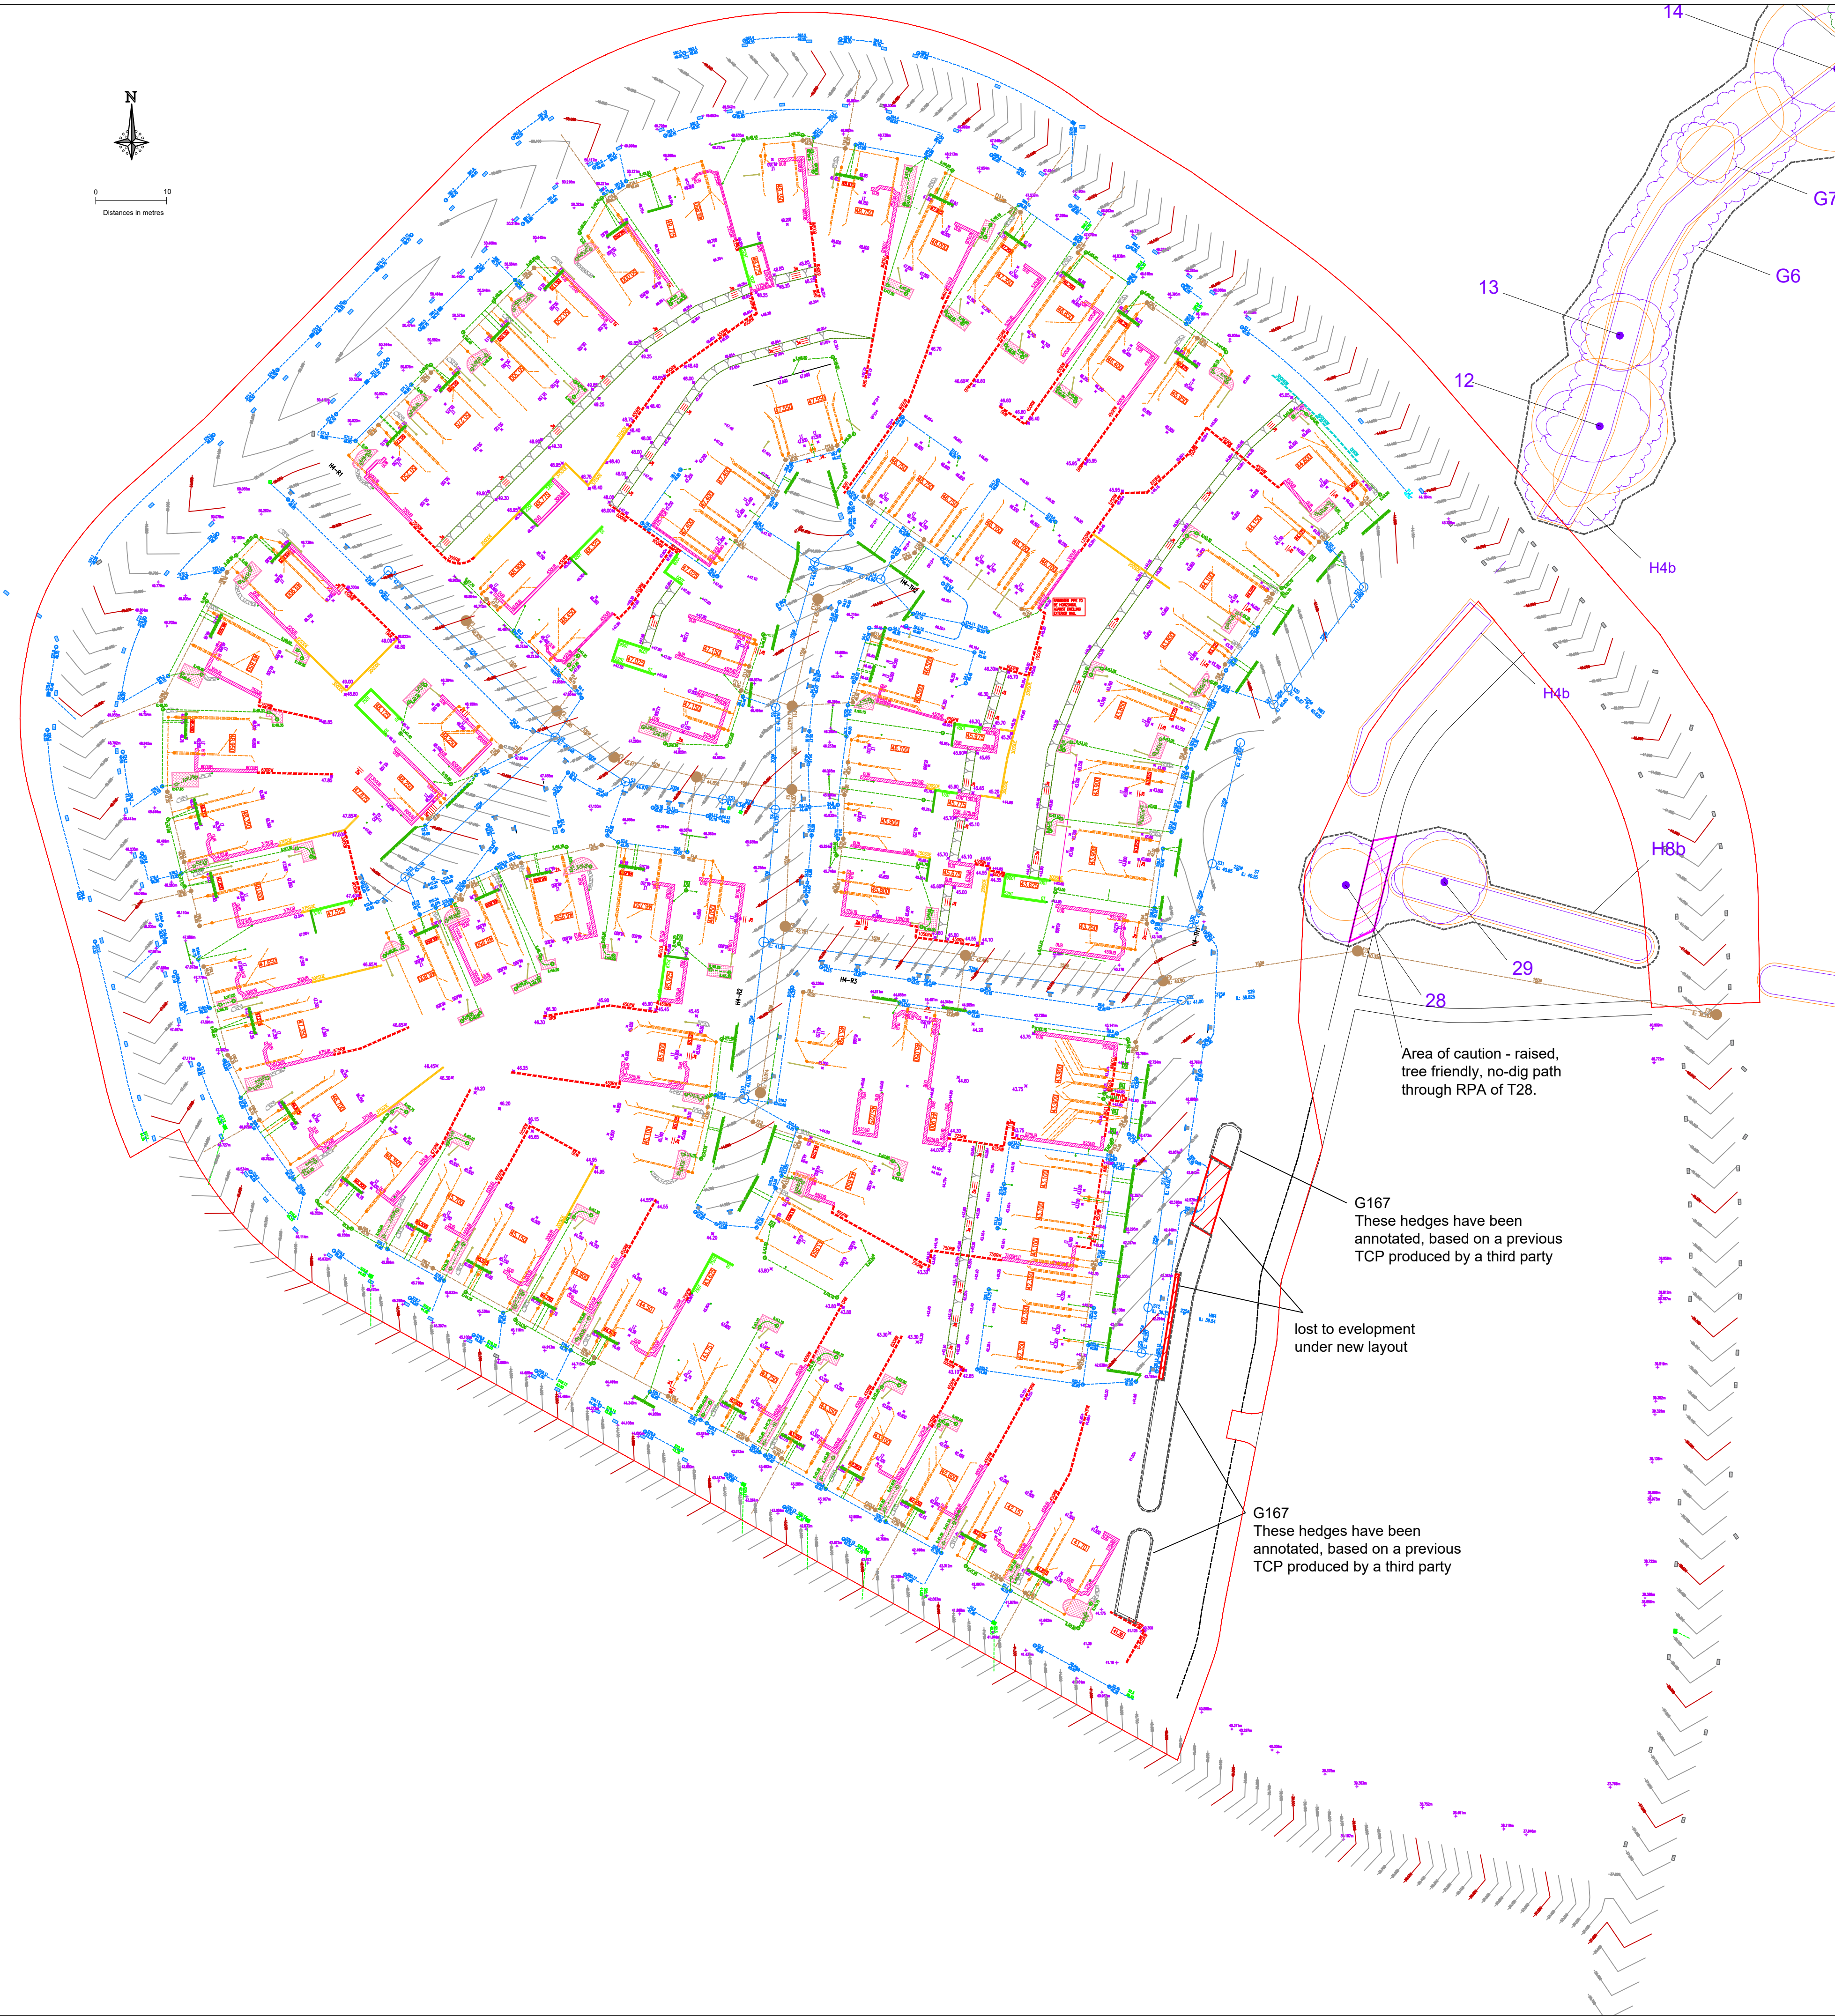


Tree Number	Tree Tag	Species	Height (m)	Effectual Diameter (mm)	Remaining Contribution (years)	Retention Category	Root Protection Area (m²)	Root Protection Radius (m)
H4a	NA	Blackthorn, hawthorn, ash, goat willow	5	200	40+	B 2,3	18	2.4
H4b	NA	Blackthorn, hawthorn, ash, goat willow, wild privet, dog rose, field maple	6	200	40+	B 2,3	18	2.4
G6	NA	Ash, hawthorn, field maple, crab apple	11	275	40+	B 2,3	34	3.3
12	569	Pedunculate oak	18	775	40+	B 2,3	272	9.3
28	NA	Ash	15	425	20-40	B 2,3	82	5.1
29	581	Ash	17	500	40+	B 2,3	113	6
G167 (Hedges)	NA	Hawthorn, Ash, Field rose, Wild privet, Elder and Blackthorn	/	/	40+	/	/	/

- Key
- Trees to be considered for retention.
- A – High
 - B - Moderate
 - C - Low
 - Root Protection Area
- Trees unsuitable for retention.
- U - Fell
 - Barrier Fencing
 - Trees Lost to Development
 - Area of Caution

- Tree Key
- Crown Spread
Measured in North, South, East and West side of tree.
- T1 Trees Number
(T - Individual Tree, G - Group, A - Tree area, W - Woodland, H - Hedgerow)
- Root Protection Area (RPA)
A layout design tool indicating the minimum area around a tree deemed to contain sufficient roots and rooting volume to maintain the tree's viability, and where the protection of the roots and soil structure is treated as a priority.

Figure 5 Examples of above-ground stabilising systems

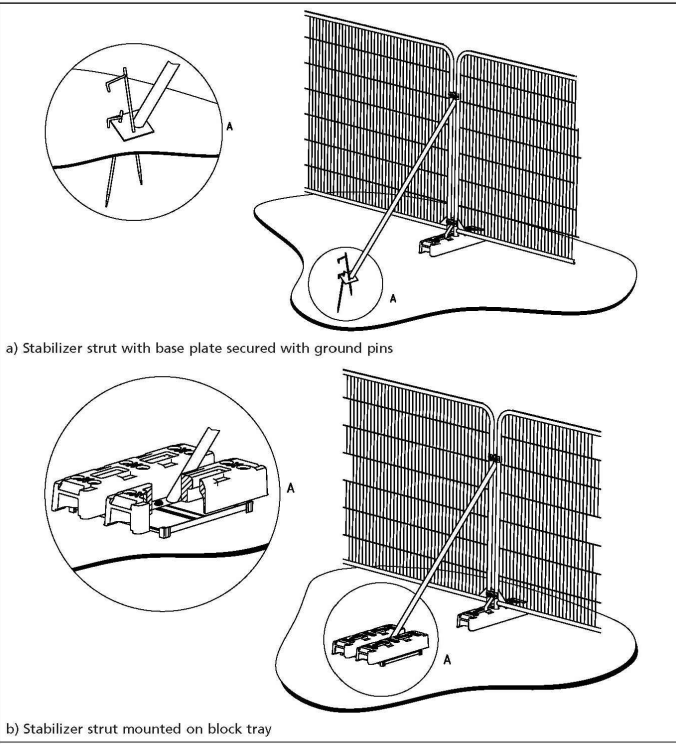

This plan should be read in conjunction with the 22-036a Great Milton Park, Hollies 4, AMS

July 2025 (Ambler SJ.)

The root protection area and crown spread as shown, are a constraint to development and both should form part of the construction exclusion zone (Construction Exclusion Zone)

The original of this drawing was produced in colour. A monochrome copy should not be relied upon.



Steve Ambler & Sons Tree Specialists Ltd
Tec.Arbor.A., Dip.Arb.(RFS)., F.ARBOR.A.

Mob: 07961 322908
Email: vaughan@steveambler-trees.com

Client	Redrow Home Ltd
Surveyed by	VL
Date surveyed	July 2025
Drawn by	LP
Scale	1:500 when printed at A1
OS Grid Ref	336450 (E), 188796 (N)

INDICATIVE ONLY.
PLEASE REFER TO ROOT PROTECTION TABLE.
DO NOT SCALE FROM THIS DRAWING
CHECK ALL DIMENSIONS ON SITE

REF. DRAWINGS 10275 - 300 - 01	Engineering Plan
-----------------------------------	------------------

TITLE

Tree Protection Plan
Great Milton Park - Hollies 4

DRAWING No:

22-036a