


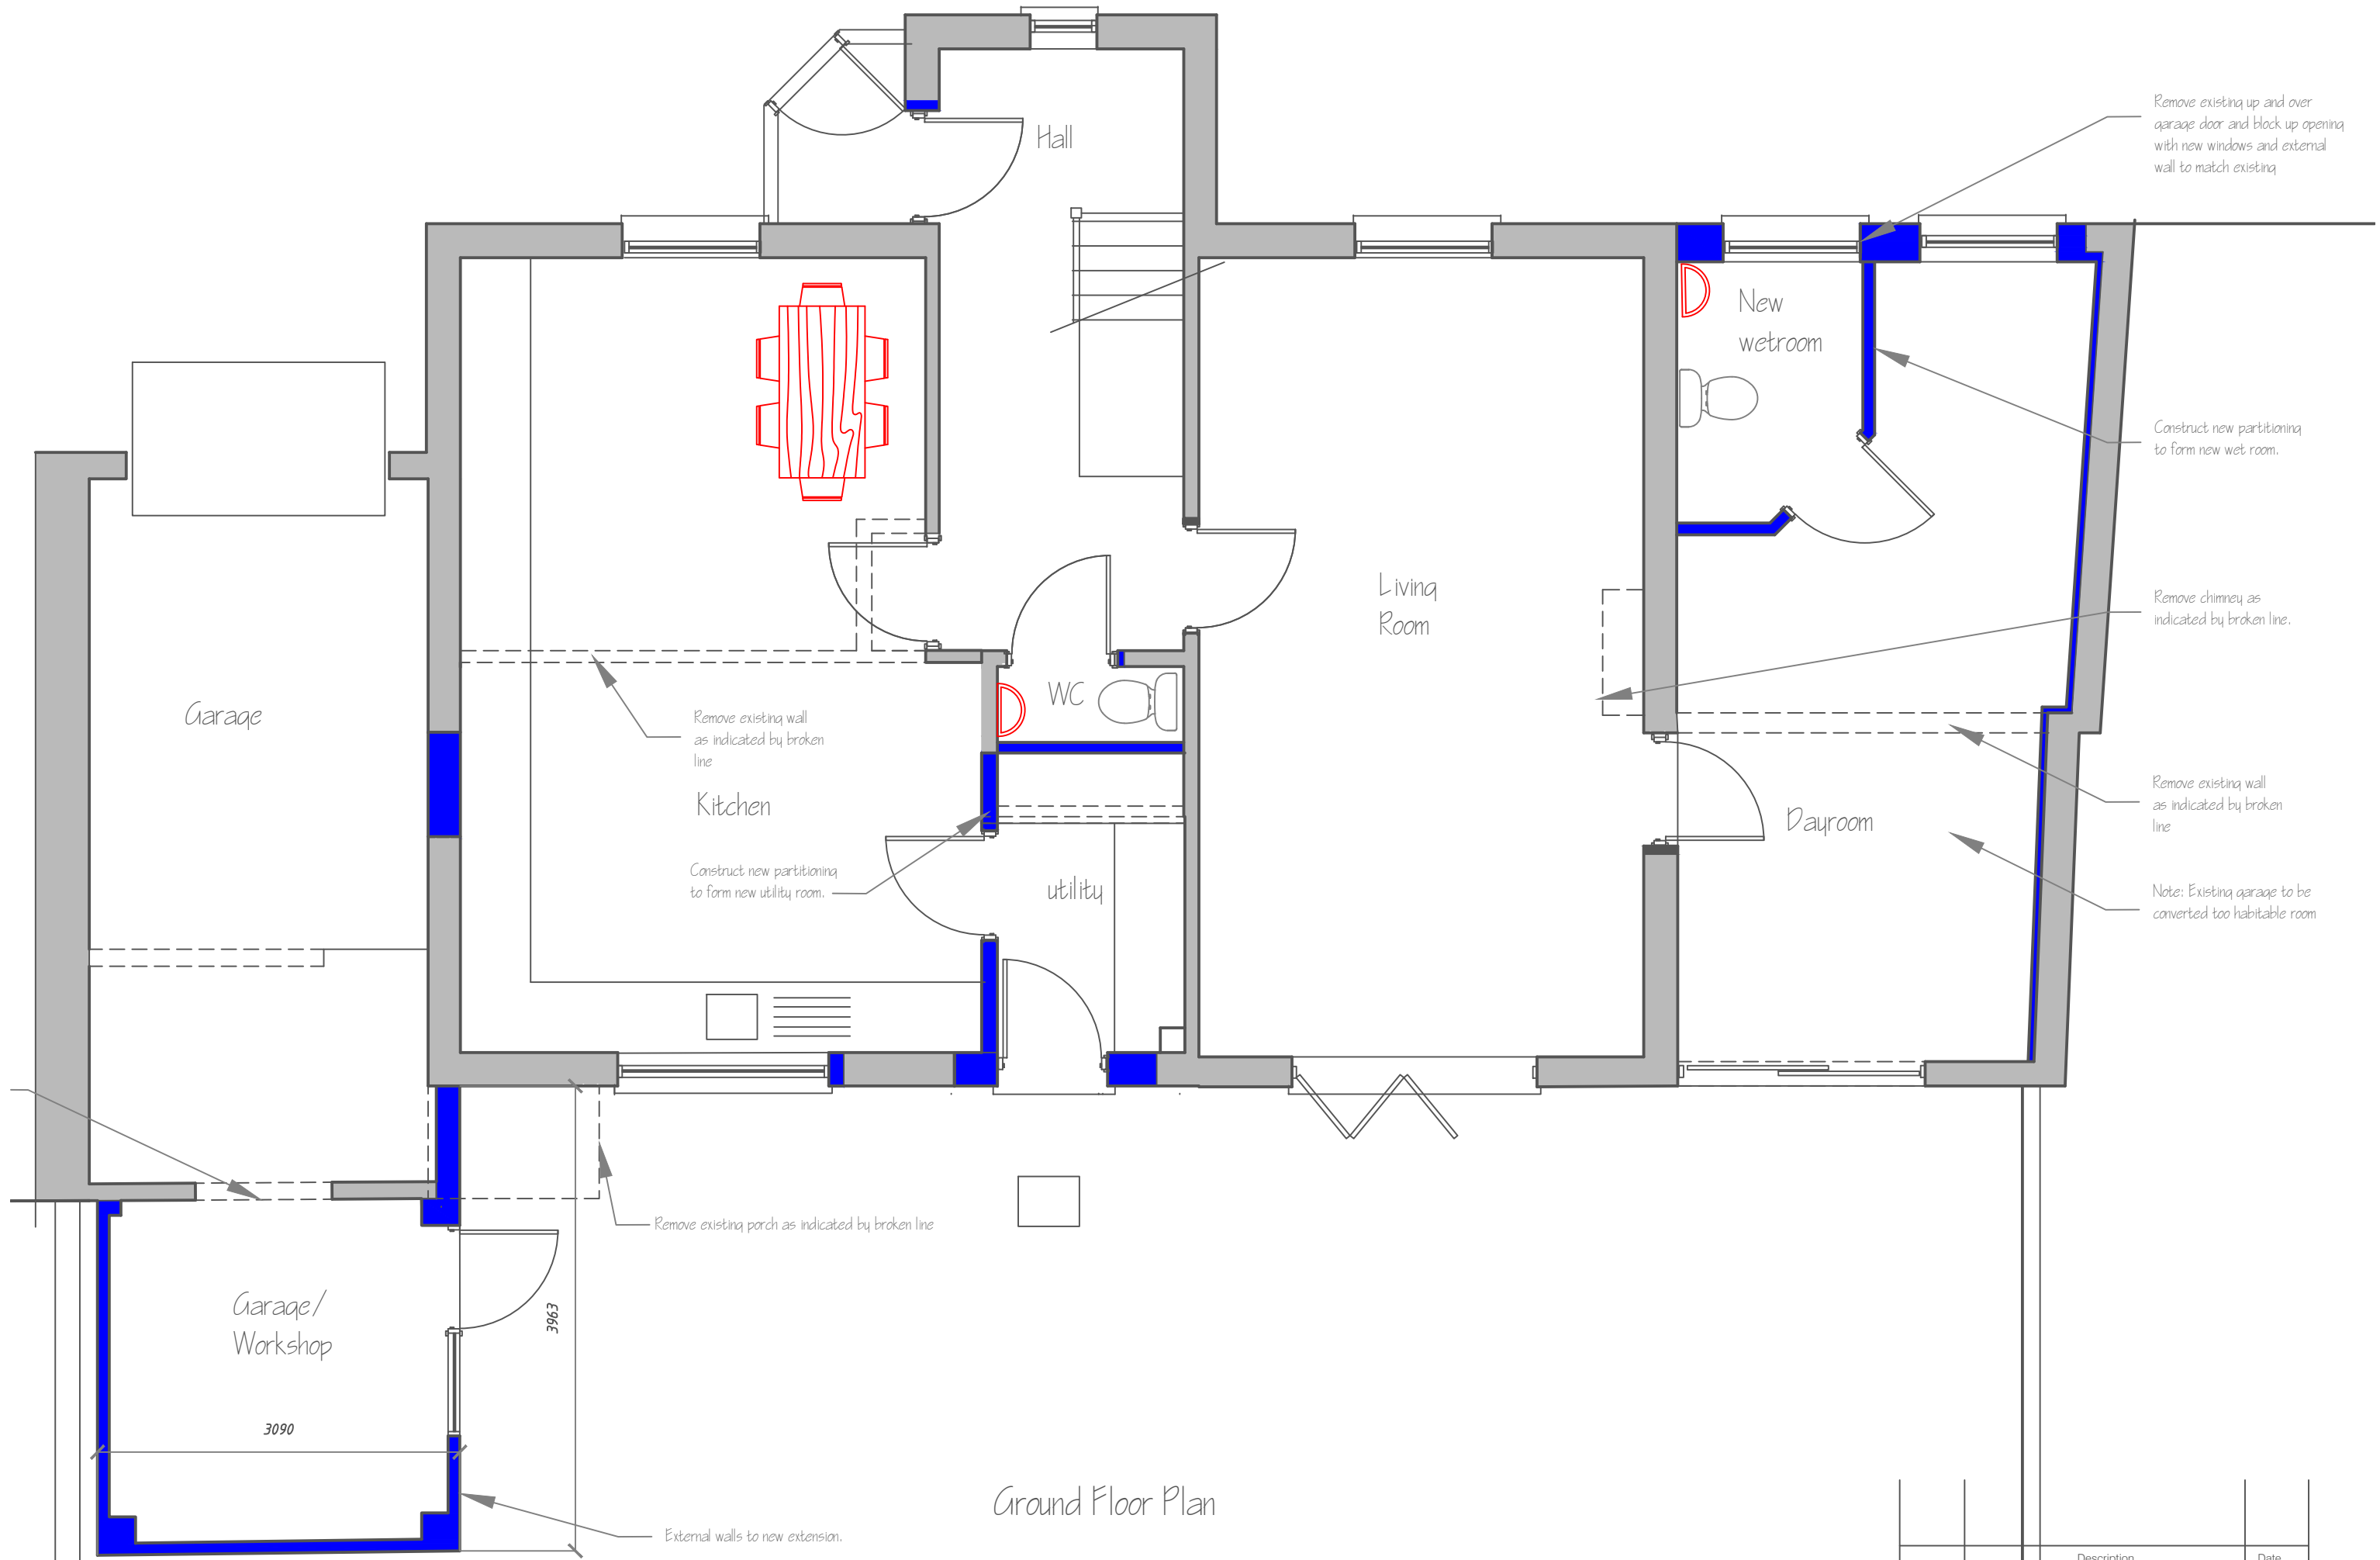

Project Client		Project Title		Drawing Title		Scale		Date	Drawing No.	Job No.	Howard Hicks Design
Mr and Mrs Mc Intyre		Extension to Sarilla, Cold Bath Road, Caerleon, Newport		Proposed Layout ground floor.		1:50			PL05	2208	
				THIS DRAWING IS COVERED BY COPYRIGHT WHICH REMAINS WITH HOWARD HICKS DESIGN AND MUST NOT BE REPRODUCED IN ANY FORM WITHOUT THEIR EXPRESS PERMISSION.		Drawn by		Checked	Status	Rev.No.	Architectural Designers. Technologists . Building Surveyors . Project Management 21 East Road, Oakfield, Torfaen, Cwmbran, Torfaen, Wales NP44 3DW Tel 01633 527159, Mob 07984 971763
						HH			Planning		