



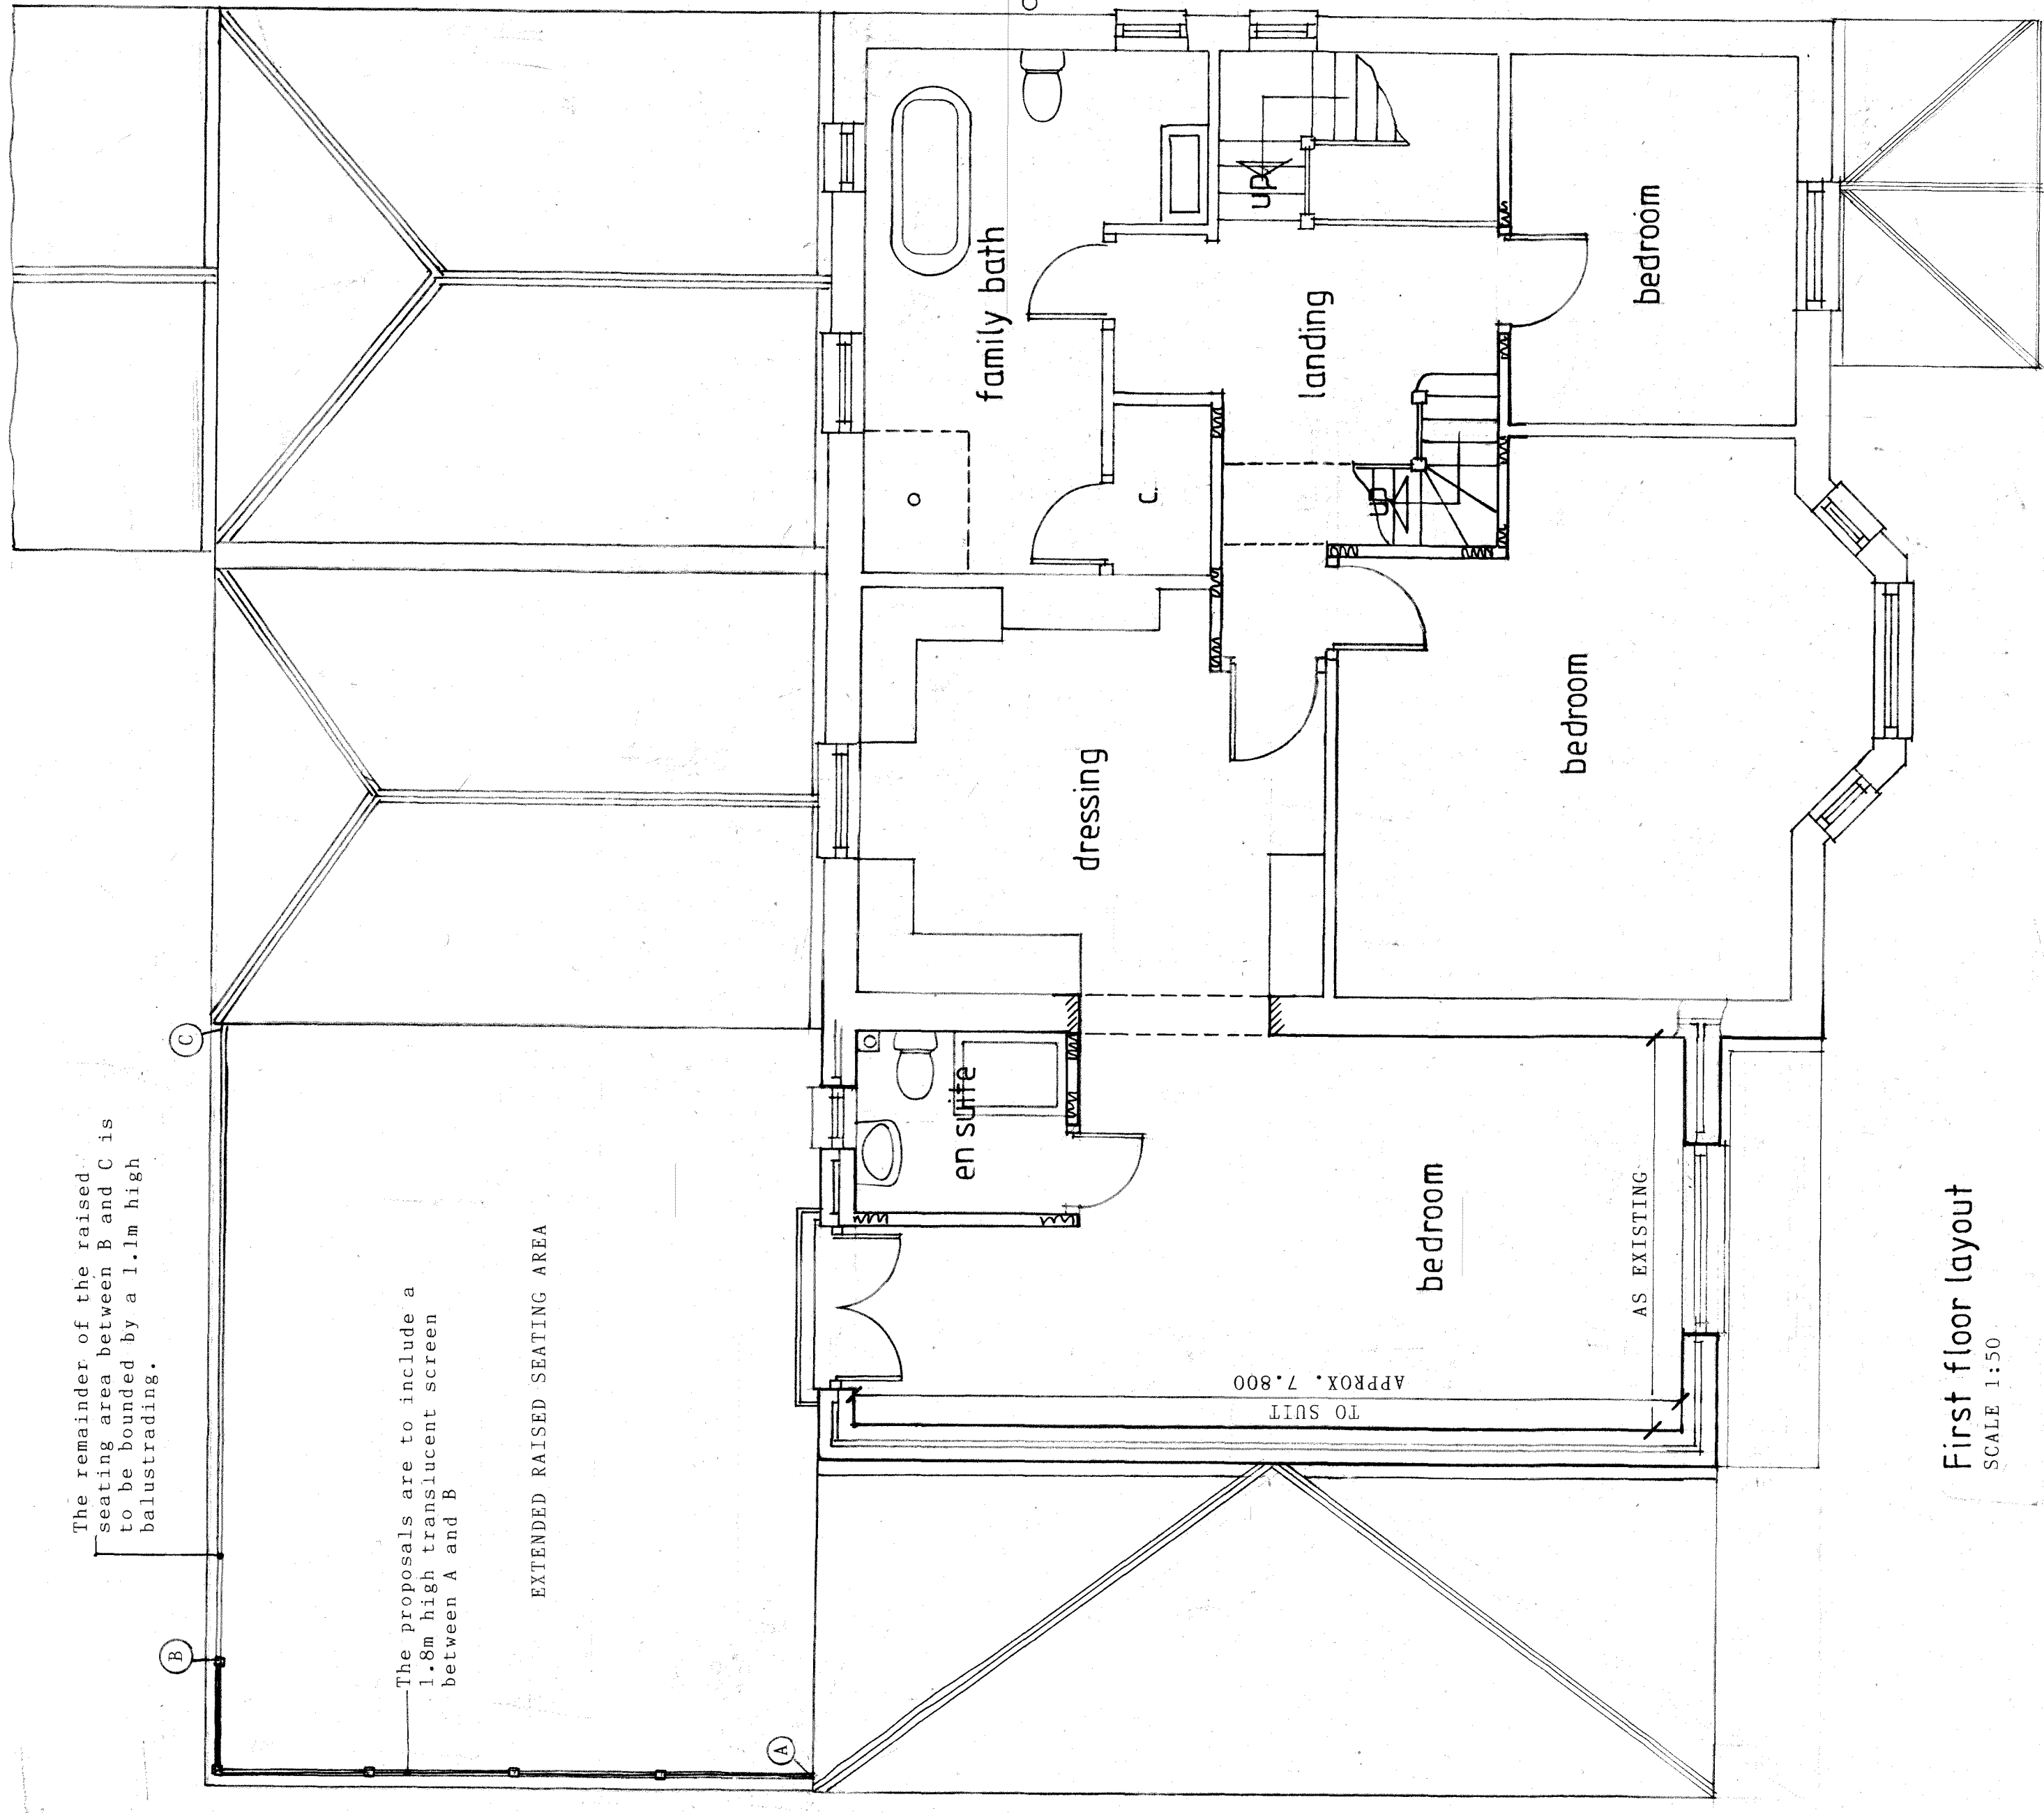

First floor layout
SCALE 1:50

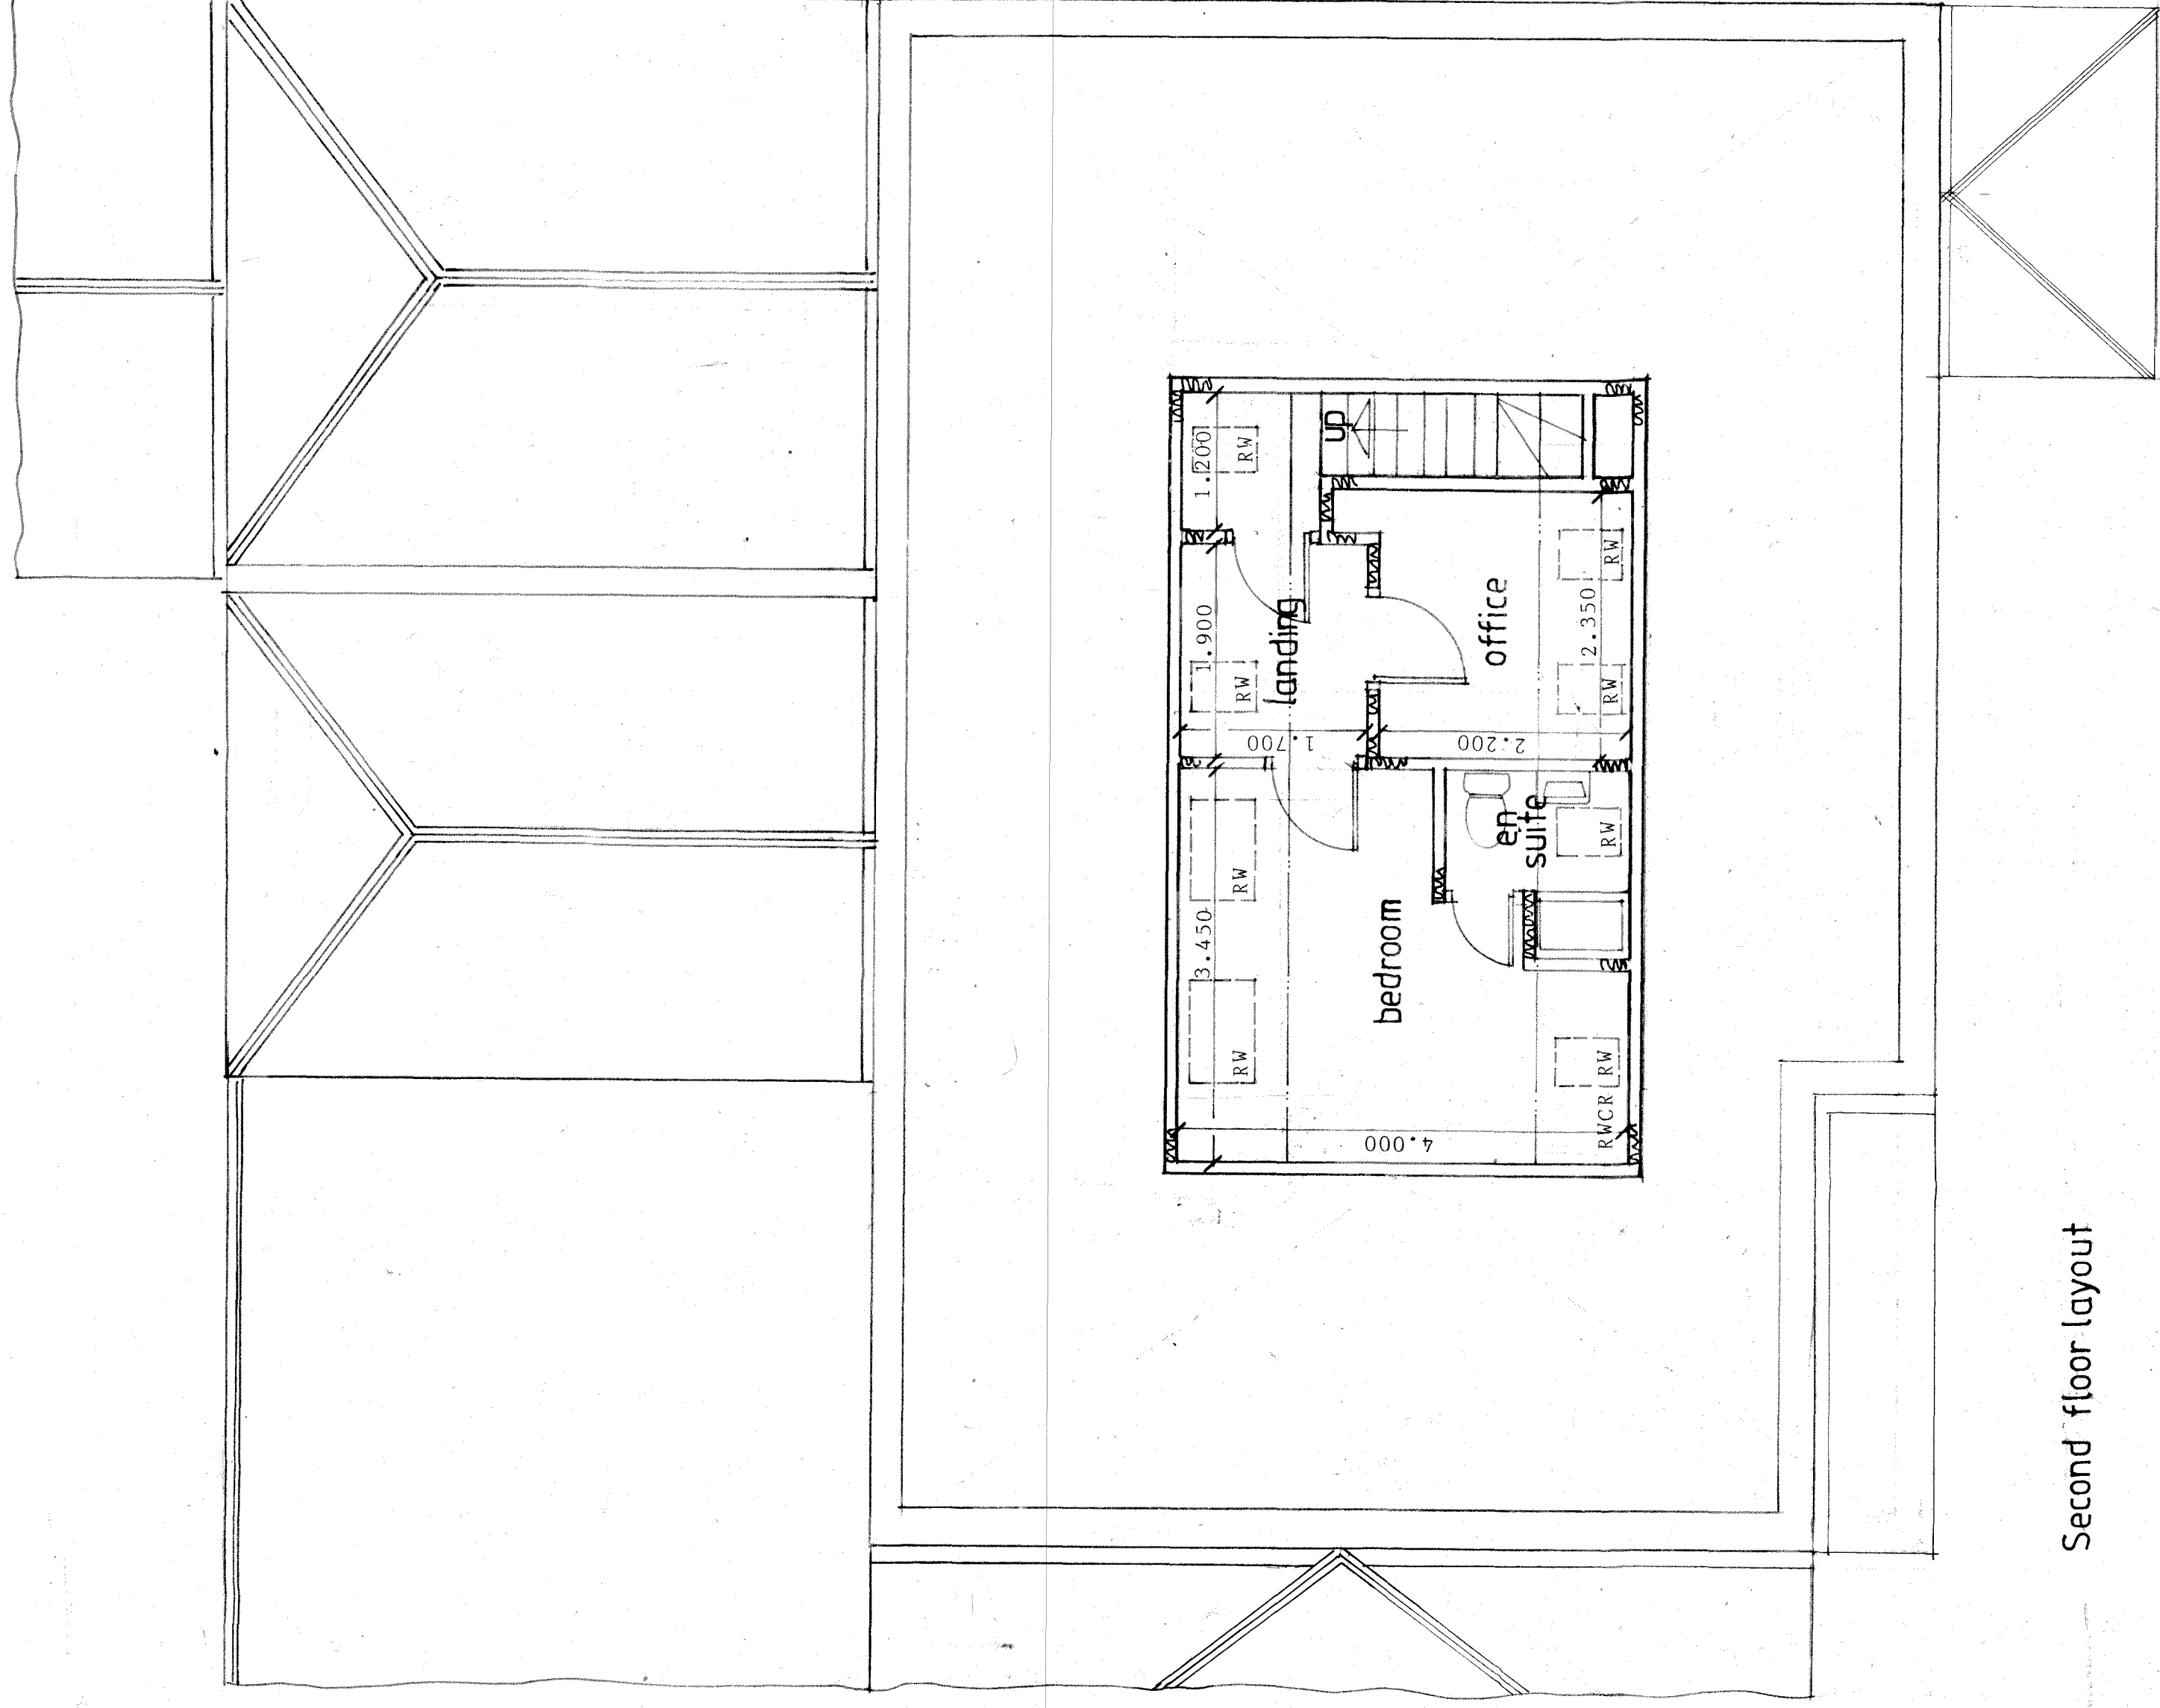

Second floor layout

Specification for building works
Numbered notes indicated thus (3) refer to sections in the Specification for Building Works that is to be read in conjunction with the working drawings.

Revisions
Revision A July 2025
Two/three storey side extension
set back 1.0m.

Proposal

Alterations and extensions

Address

612 Chepstow Road

Newport

Classification

Proposed first and second floor layouts

Drawing number

1612(06)25

REV A