

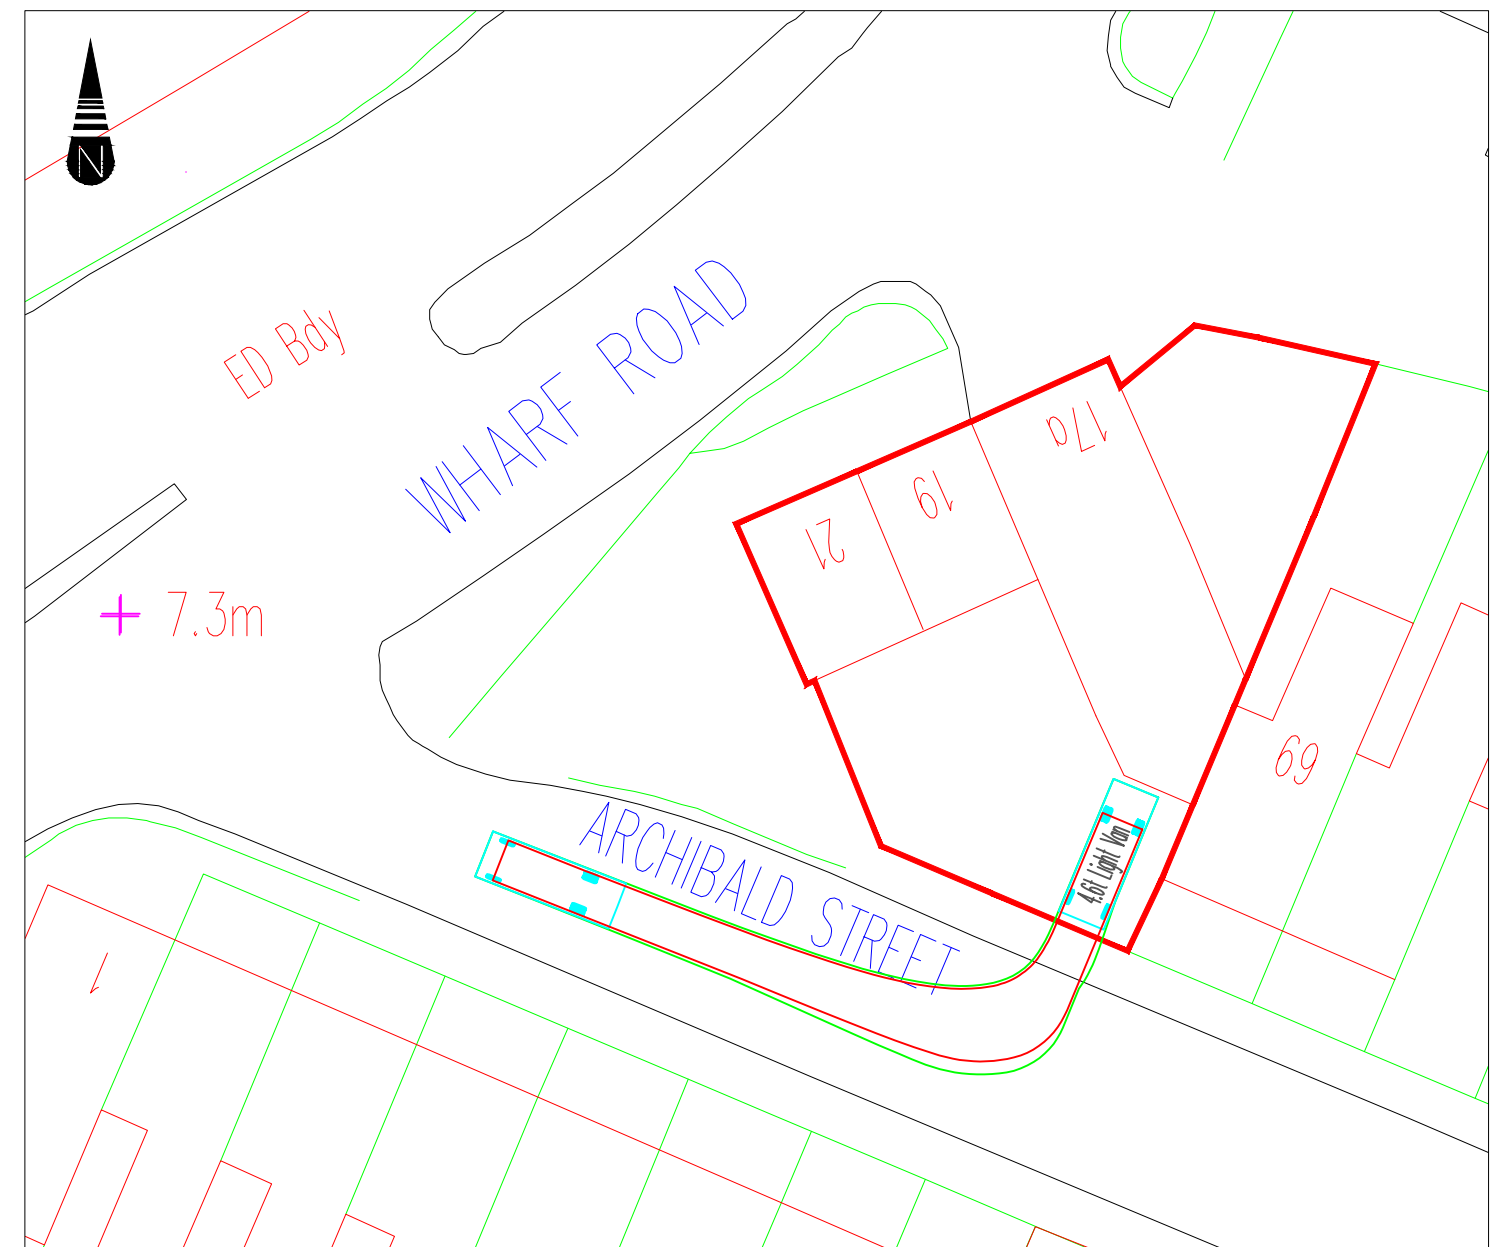


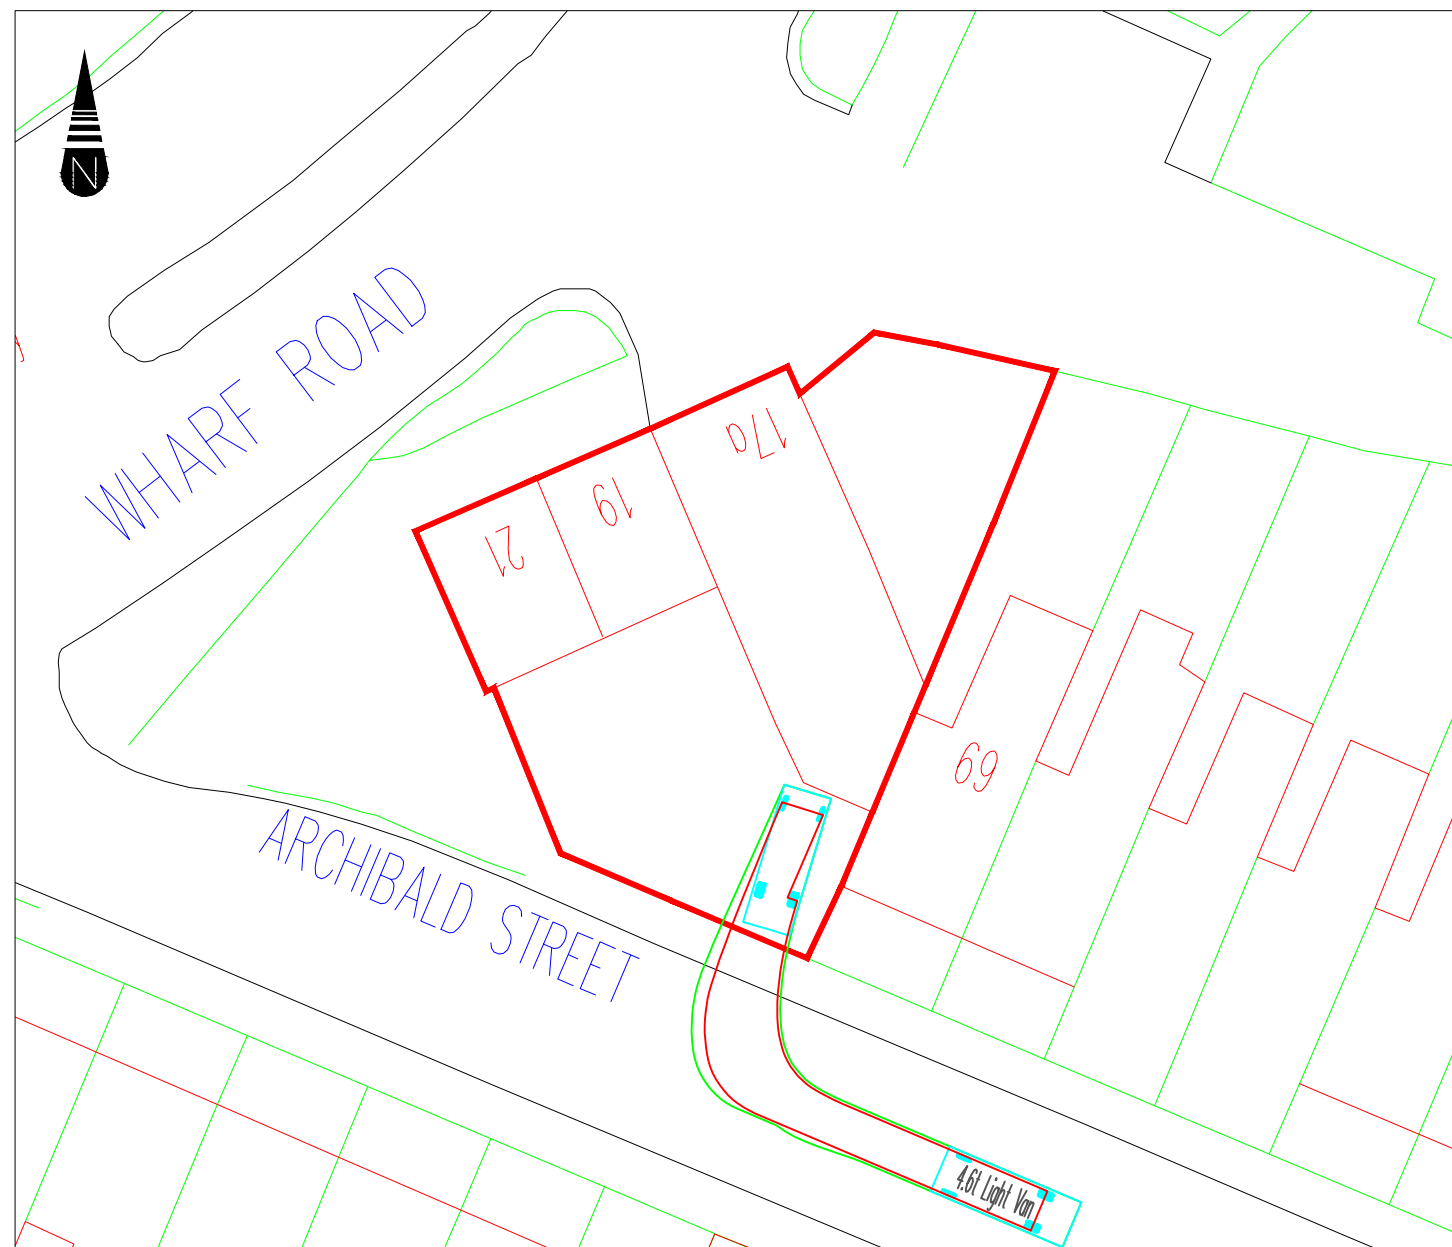

SWEPT PATH ANALYSIS AT PROPOSED ACCESS

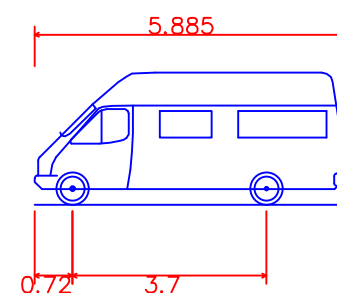

4.6t Light Van	
Overall Length	5.885m
Overall Width	2.000m
Overall Body Height	2.526m
Min Body Ground Clearance	0.299m
Track Width	1.765m
Lock to lock time	4.00s
Kerb to Kerb Turning Radius	6.000m

- Notes:
1. Do not scale from this drawing.
 2. Site verify all dimensions prior to construction
 3. Report all discrepancies to the Drawing Originator immediately
 4. This drawing is to be read in conjunction with all relevant documents and drawings

Sheet Size	Drawn by	SN
A3	Drawn Date	05/02/2026

DRAWING NUMBER: SPA 01