


KD1989/1C

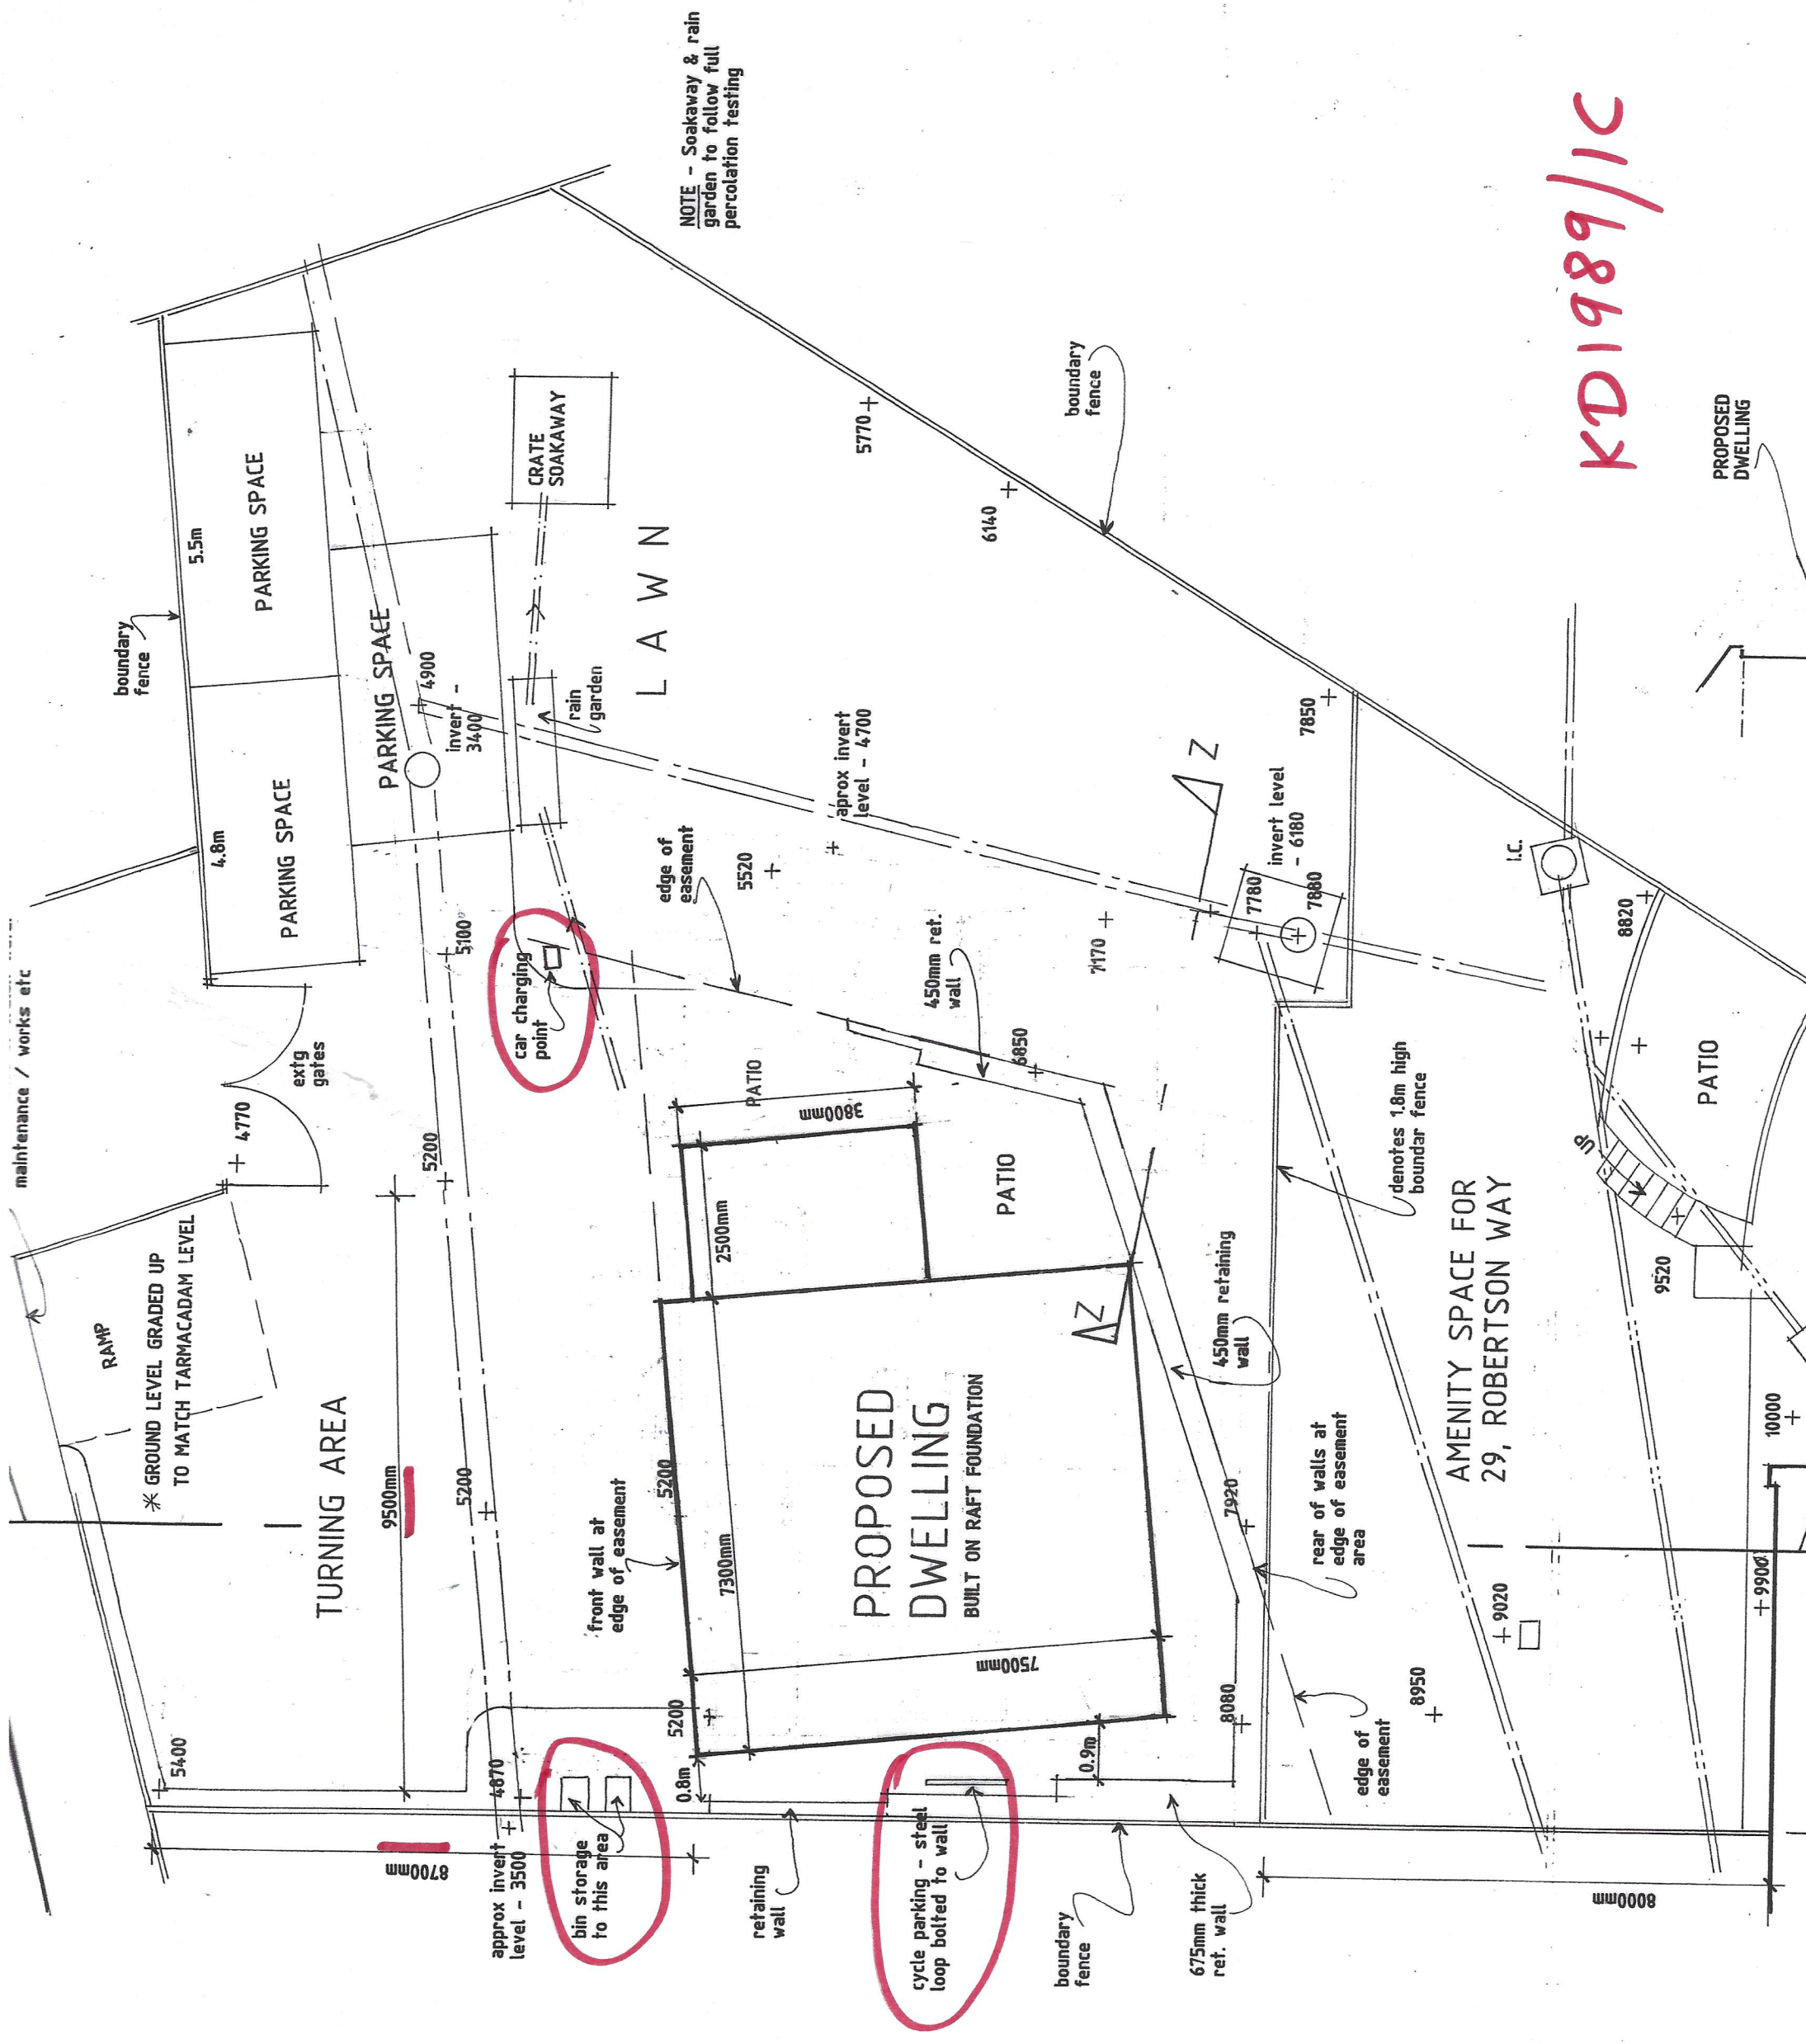

NOTE - Soakaway & rain garden to follow full percolation testing