


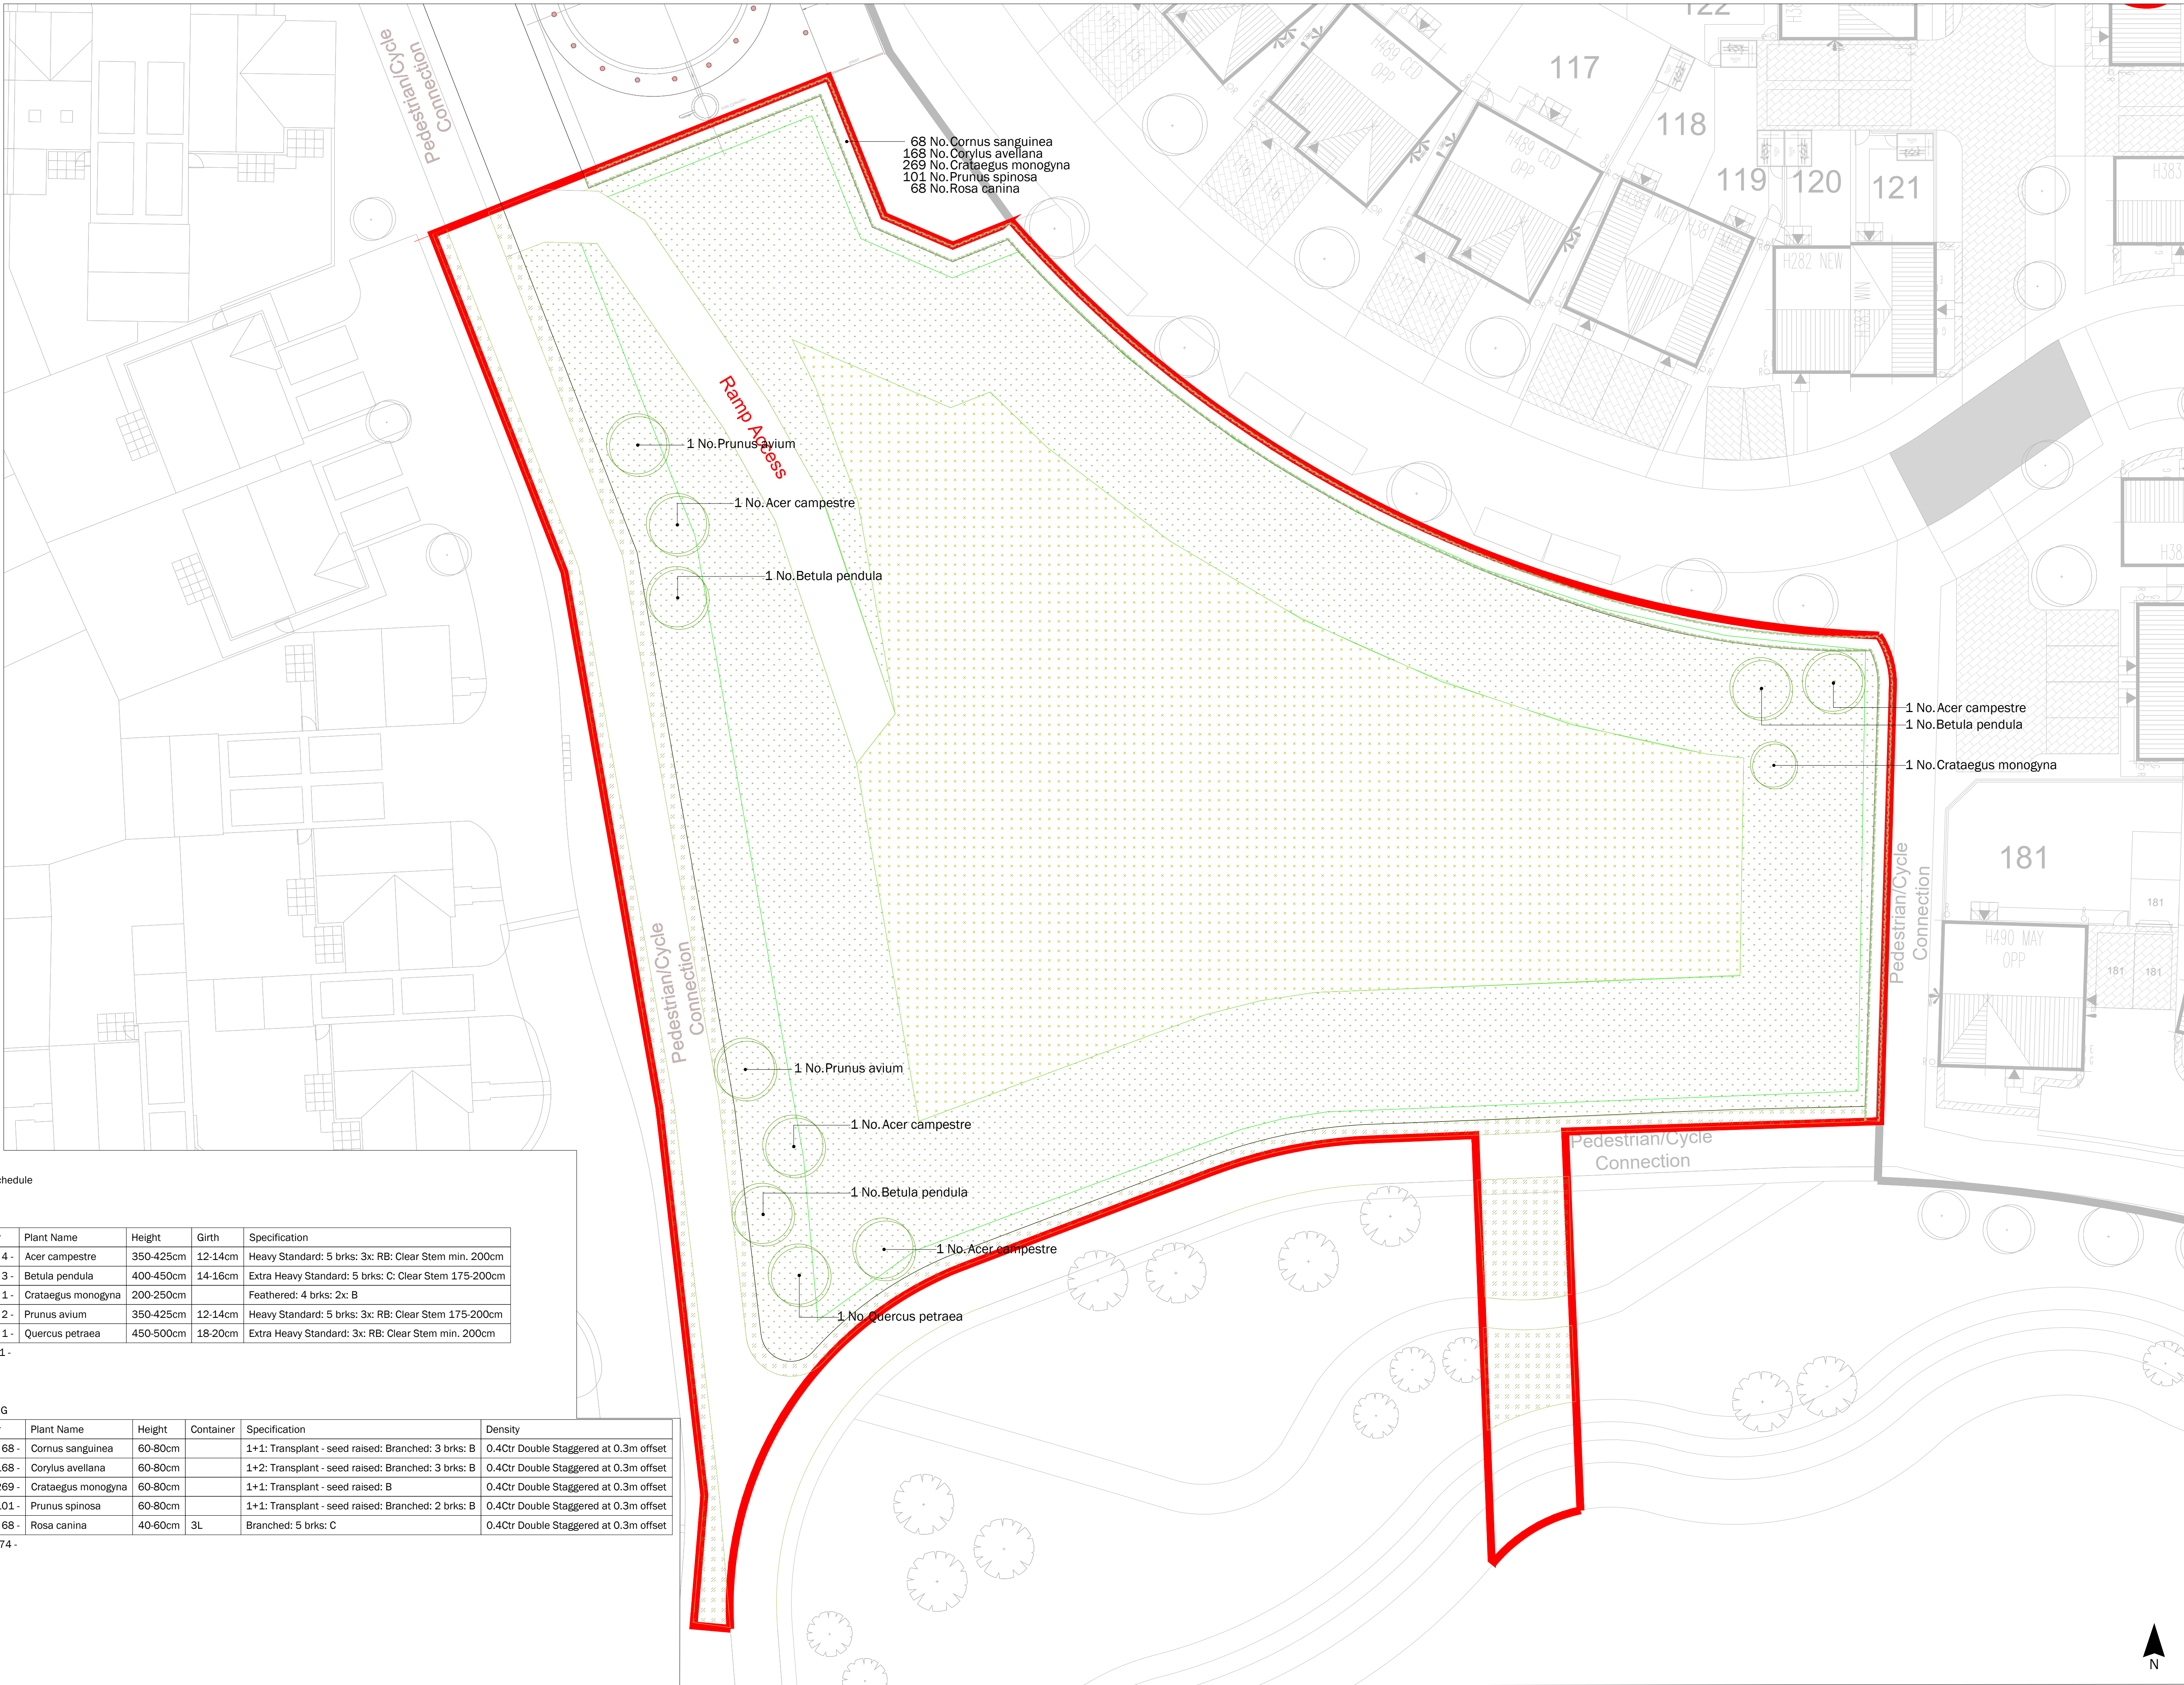

Plant Schedule

| TREES  |                    |           |         |                                                       |
|--------|--------------------|-----------|---------|-------------------------------------------------------|
| Number | Plant Name         | Height    | Girth   | Specification                                         |
| 4 -    | Acer campestre     | 350-425cm | 12-14cm | Heavy Standard: 5 brks: 3x: RB: Clear Stem min. 200cm |
| 3 -    | Betula pendula     | 400-450cm | 14-16cm | Extra Heavy Standard: 5 brks: C: Clear Stem 175-200cm |
| 1 -    | Crataegus monogyna | 200-250cm |         | Feathered: 4 brks: 2x: B                              |
| 2 -    | Prunus avium       | 350-425cm | 12-14cm | Heavy Standard: 5 brks: 3x: RB: Clear Stem 175-200cm  |
| 1 -    | Quercus petraea    | 450-500cm | 18-20cm | Extra Heavy Standard: 3x: RB: Clear Stem min. 200cm   |

Total :11 -

| HEDGING |                    |         |           |                                                    |                                        |
|---------|--------------------|---------|-----------|----------------------------------------------------|----------------------------------------|
| Number  | Plant Name         | Height  | Container | Specification                                      | Density                                |
| 68 -    | Cornus sanguinea   | 60-80cm |           | 1+1: Transplant - seed raised: Branched: 3 brks: B | 0.4Ctr Double Staggered at 0.3m offset |
| 168 -   | Corylus avellana   | 60-80cm |           | 1+2: Transplant - seed raised: Branched: 3 brks: B | 0.4Ctr Double Staggered at 0.3m offset |
| 269 -   | Crataegus monogyna | 60-80cm |           | 1+1: Transplant - seed raised: B                   | 0.4Ctr Double Staggered at 0.3m offset |
| 101 -   | Prunus spinosa     | 60-80cm |           | 1+1: Transplant - seed raised: Branched: 2 brks: B | 0.4Ctr Double Staggered at 0.3m offset |
| 68 -    | Rosa canina        | 40-60cm | 3L        | Branched: 5 brks: C                                | 0.4Ctr Double Staggered at 0.3m offset |

Total :674 -

LEGEND

- Red line boundary
- Proposed trees
- Proposed double staggered hedging
- Proposed single row hedging
- Proposed planting
- Proposed specimen
- Proposed mown grass
- Proposed wildflower grassland. Ref: 'EM2' Standard general purpose meadow mixture by Emorsgate Seeds; or similar approved
- Proposed Wetland wildflower grassland. Ref: 'EM8' Meadow mixture for wetlands by Emorsgate seeds; or similar approved

All dimensions in millimetres

This drawing is to be used for planting information only

Any species substitution must be verified with the project Landscape Architect


This layout must be checked in accordance with NMB Standards 2025 (Chapter 4.2 - Building Near Trees, and Chapter 10.2 - Drives, Paths and Landscaping) by the project engineer prior to implementation

Excavations: Contractors must ensure they have full information relating to service and drainage positions before undertaking any excavations

Root barriers to be used in association with tree planting adjacent to kerbs, services, highways etc.

All irrigation by specialists

For CDM information refer to Designers Risk Assessment

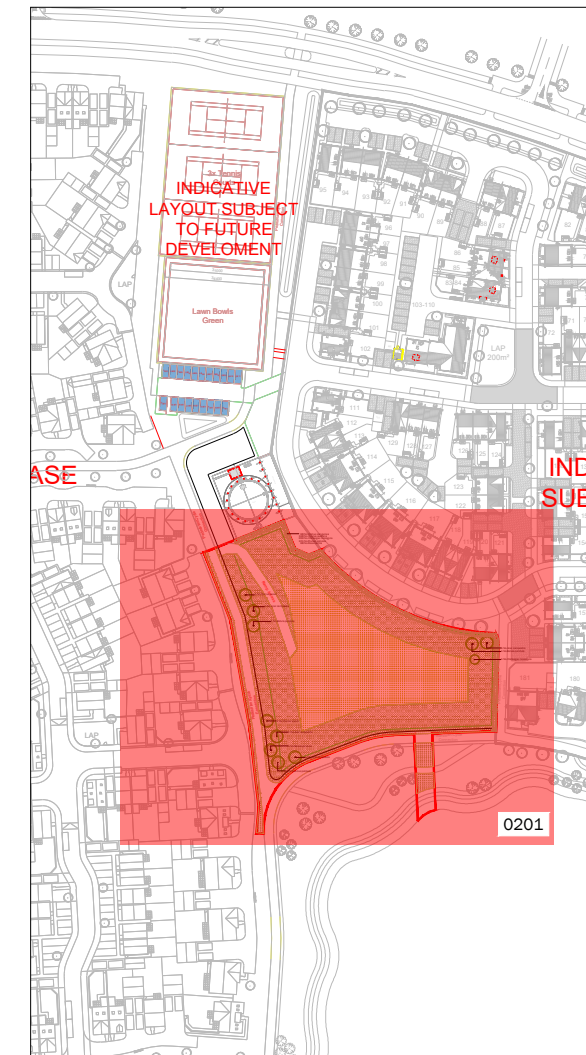

Location Plan - Not to Scale



| P03                                      | 25.09.25 | Amended to comments              | IM | SV  |
|------------------------------------------|----------|----------------------------------|----|-----|
| P02                                      | 19.09.25 | Amended to new red line boundary | IM | SV  |
| P01                                      | 15.08.25 | First issue                      | IM | SV  |
| Rev                                      | Date     | Description                      | Dm | Chk |
| Title: Detailed Soft Landscape Proposals |          |                                  |    |     |
| Project: Leisure Hub, Llanwrn            |          |                                  |    |     |
| Client: Miller Homes                     |          |                                  |    |     |
| Date: August 2025                        |          |                                  |    |     |
| Scale: 1:200@ A1                         |          |                                  |    |     |
| Drawing No: 1562A11-LLA-ZZ-XX-D-L-0201   |          |                                  |    |     |
| Revision: P03                            |          |                                  |    |     |
| Suitability: S2                          |          |                                  |    |     |
| Project No: 1562A11                      |          |                                  |    |     |