


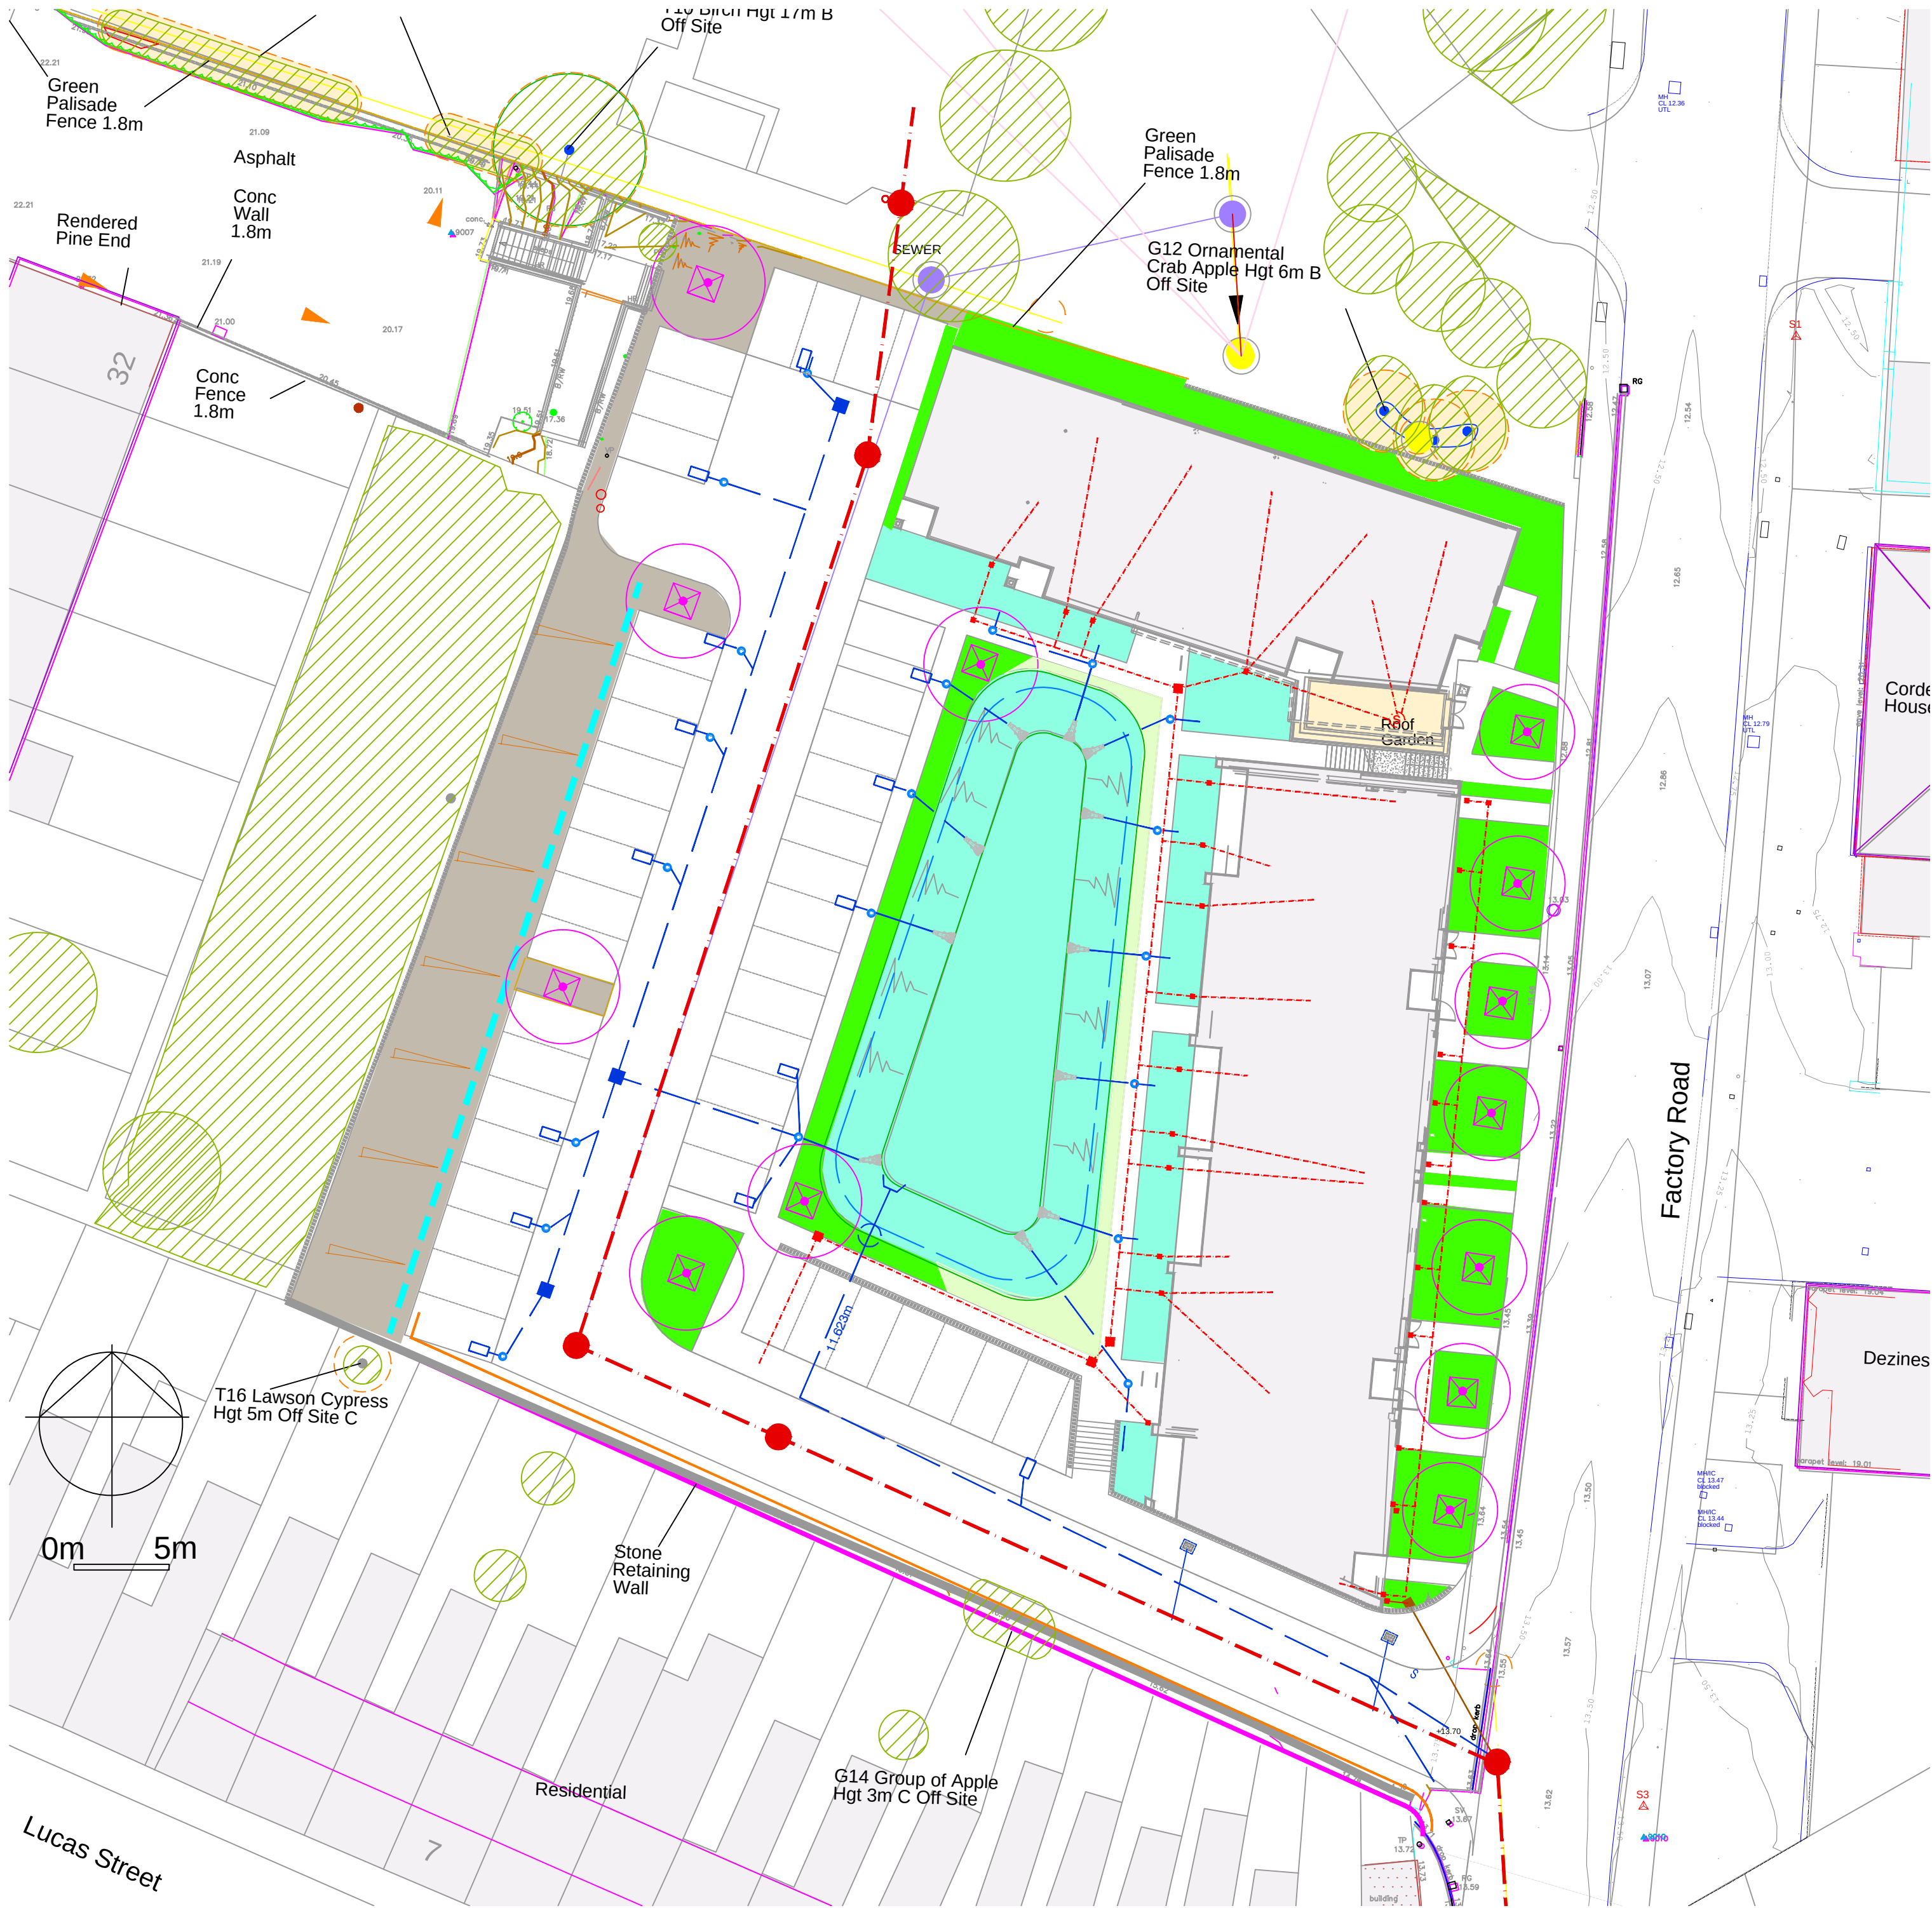

Existing Trees and Vegetation

Amenity Grass Area

Green Roof

Rain Garden and Attenuation Basin

Planting Beds

Native Block

Hedge

Proposed Tree Planting

NOTE Refer to Engineer's drawings for levels and services. All level and service information notional on this drawing.

CA 2023-FR-03 Rev D
23 October 2025
Revised Layout
Trees retainedadjusted

Corscadden Associates
77 Fairleigh Road
Cardiff. CF11 9JW
Tel 07966 423074
email ca@corscaddenassociates.com

Project
**NEWPORT EXPORT PACKING
QUEEN'S HILL. NEWPORT
HOUSING PROPOSALS**
Drawing Title
**LANDSCAPE
PROPOSALS OVERALL**

Scale
1:250 at A2

Date
22 Oct 2025

Drawing No
291

CA 2023-FR -03 Rev D