


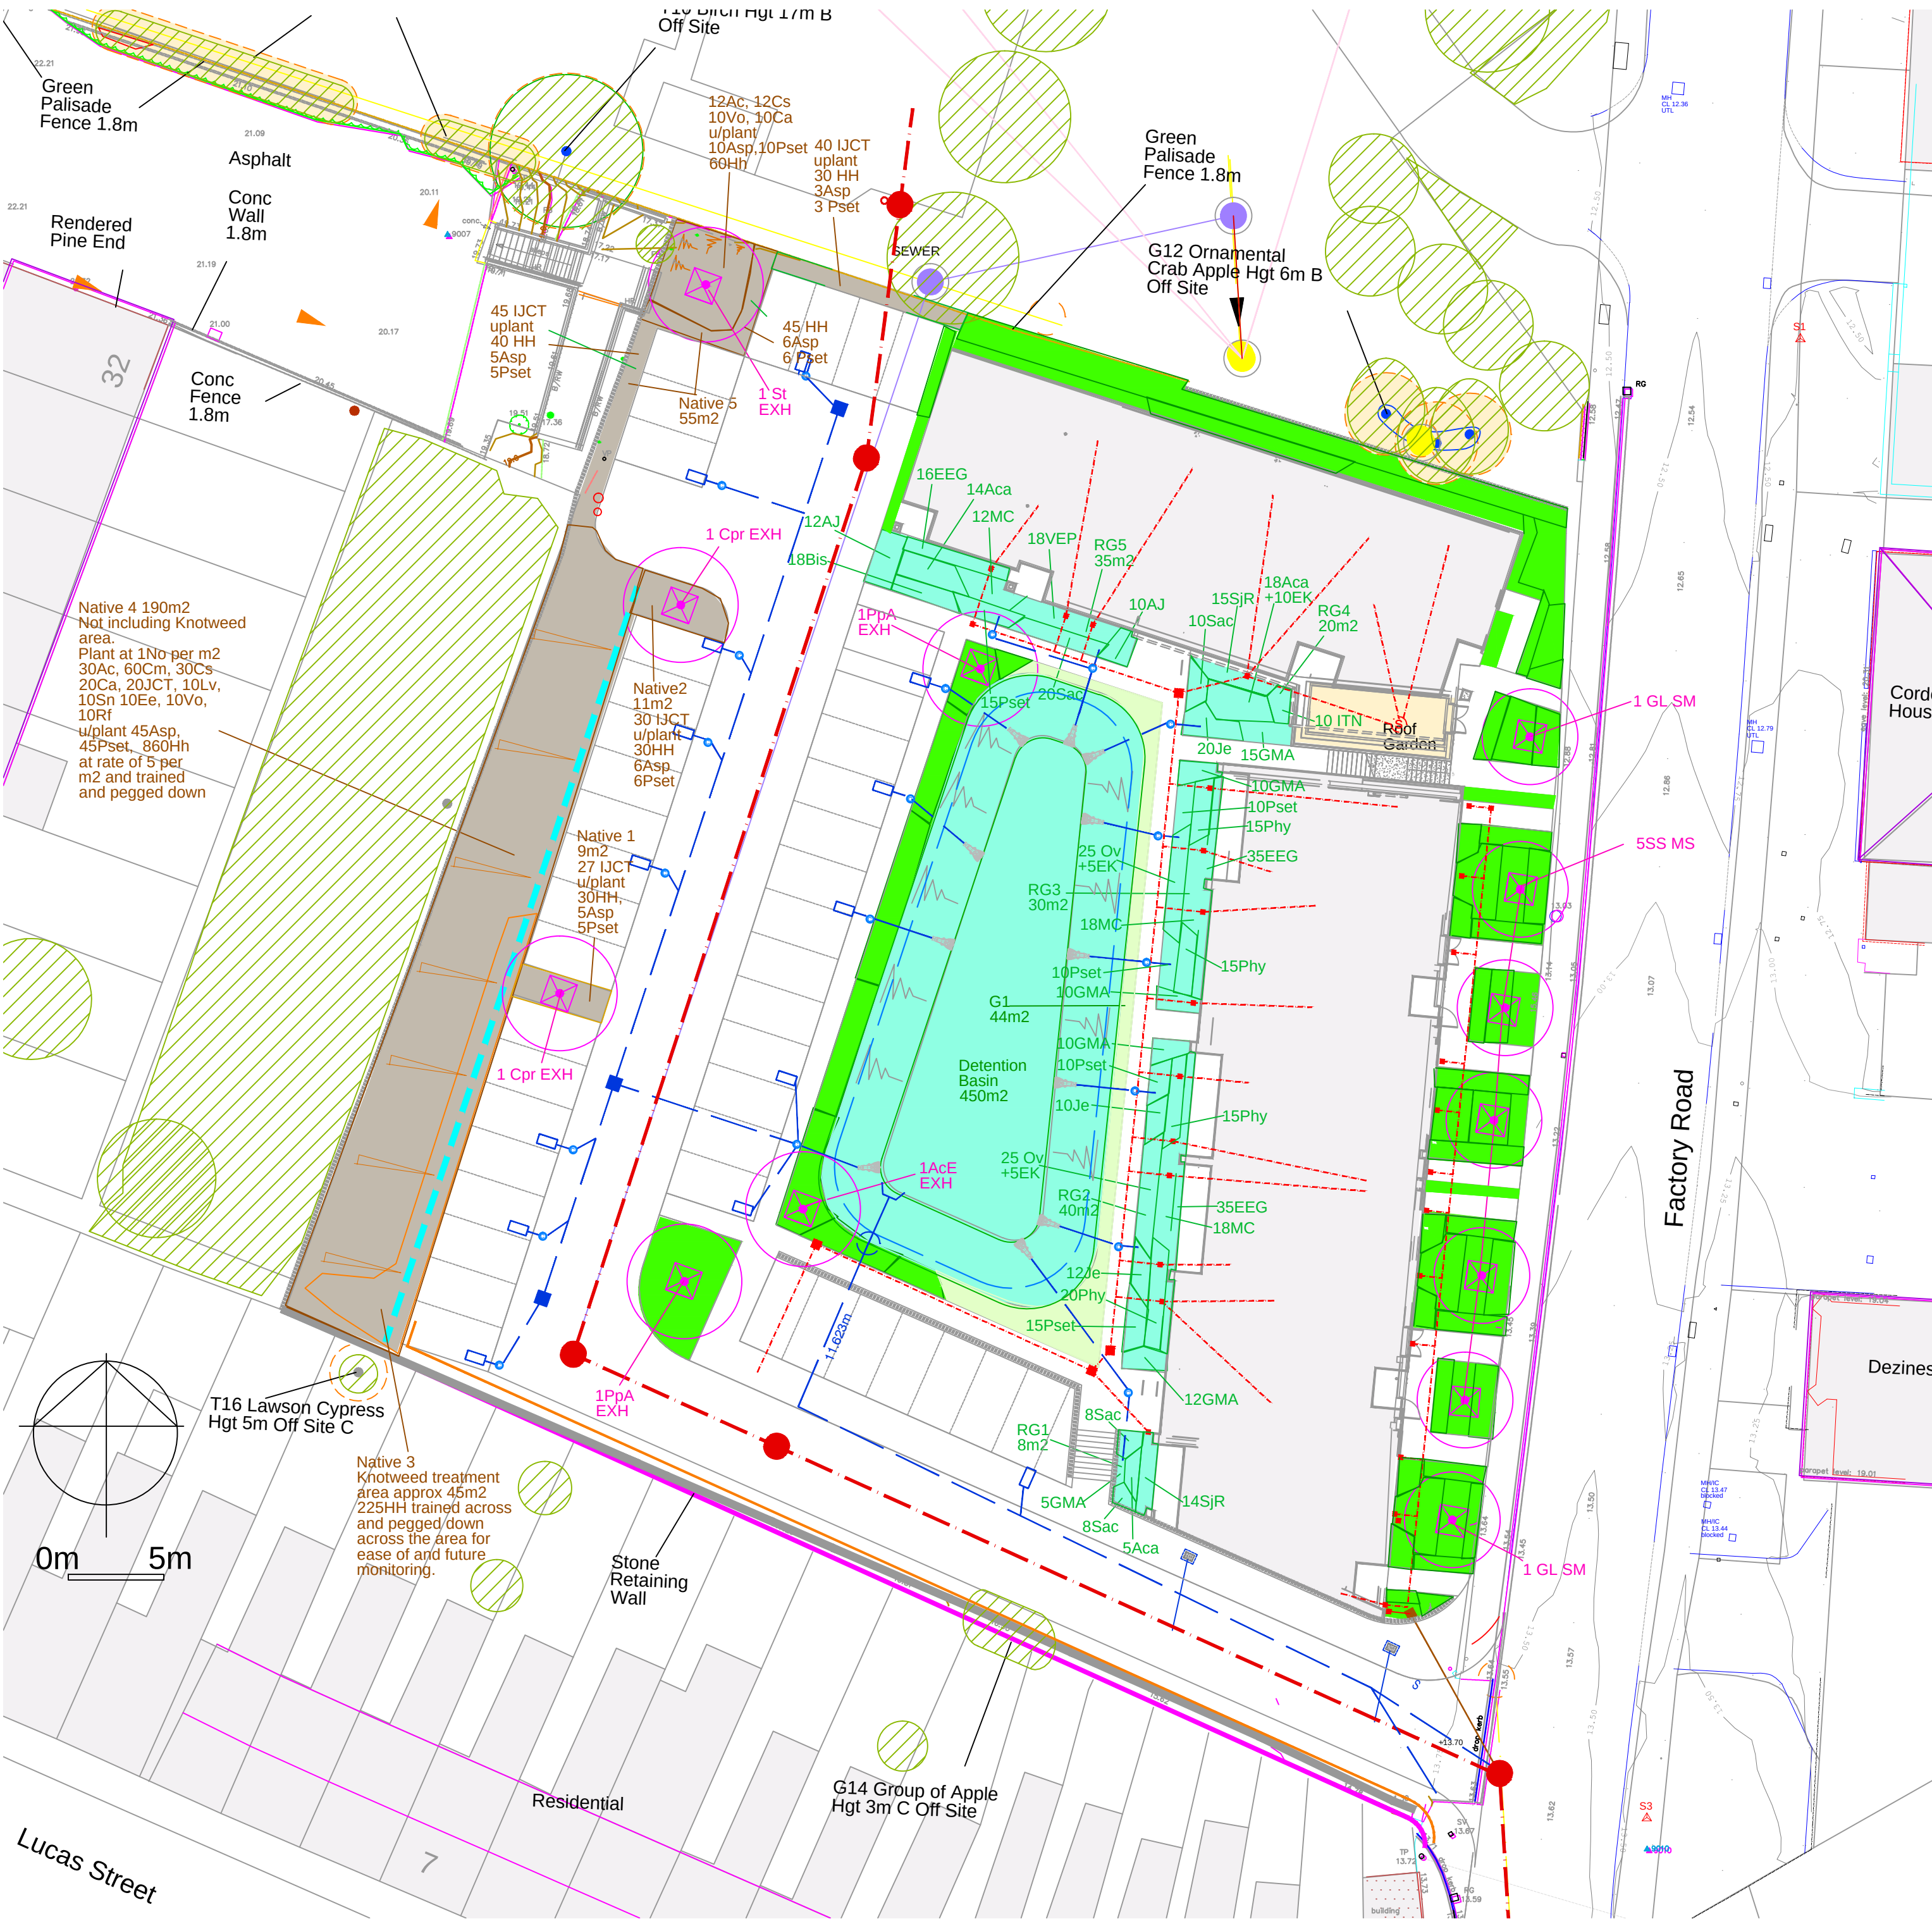

Existing Trees and Vegetation

Amenity Grass Area

Green Roof

Rain Garden and Attenuation Basin

Planting Beds

Native Block

Hedge

Proposed Tree Planting

NOTE Refer to Engineer's drawings for levels and services. All level and service information notional on this drawing.

FACTORY ROAD : NEWPORT		Rev 23 October 2025 rev 18 July 2025		rev 12 November 2023	
TREE PLANTING					
KEY	SPECIES		NAME	SIZE	QTY
GL SM	SEMI-MATURE TREES:- Rootballed				
SS SM	Ginkgo biloba Lakeview	P	Ginkgo	16-18cm Semi-Mature	2 No
	Sorbus aucuparis Sheerwater Seedling	P	Form of Rowan	16-18cm Semi-Mature	5 No
Cpr EXH	Crataegus prunifolia	P	Cocksbur Thorn	14-16cm Extra Hwy Standard	2 No
St EXH	Sorbus terminalis	P	Checker Tree	14-16cm Extra Hwy Standard	1 No
AcE EXH	Acer campestre Elsrijk	P	Field Maple	14-16cm Extra Hwy Standard	1 No
PpA EXH	Prunus padus Albertii	P	Form of Cherry	14-16cm Extra Hwy Standard	2 No
	TOTAL				13 No
AMENITY GRASS AREAS					
CONSERVATION GRASS MIX				G1	44 m2
Phoenix Amenity Supplies support@phoenixamenity.co.uk 01684 212020			Slender Creeping Red Fescue		20 %
			Creeping Red Fescue		40 %
			Smooth Stalked Meadow Grass		7 %
			Hard Fescue		10 %
			Chewings Fescue		20 %
			Browntop Bent		3 %
Seed at rate of 30 gms per sqm or similar turf to be used					100 %
ATTENUATION BASIN					450 m2
EMORGATE SEEDS : MEADOW MIX FOR WETLANDS : EM8					
Ref EM8 Tel 01553 829028					
RAIN GARDEN				RG1-RG5	133 m2
Aca	Amelanchier canadensis		Snowy Melipus	40-60cm 3Lpot	37 No
AJ	Aucuba japonica	P	Aucuba	40-60cm 3Lpot	22 No
Bis	Bistorta affinis Red Darjeeling	P	E Indian Knotweed	2Lpot	18 No
EK	Erigeron karwinskianus		Type of Daisy	20-30cm 2Lpot	20 No
EEG	Euonymus Emerald Galety		Dwarf Euonymus	20-30cm 2Lpot	86 No
GMA	Geranium macrorrhizum Album		Geranium	2Lpot	62 No
Ger	Geranium Rozanne	P	Hebe	20-30cm 2Lpot	22 No
Je	Juncus effusus		Soft Rush	2Lpot	20 No
ITN	Iris sibirica Tropic Night		Blue Iris	2Lpot	10 No
MC	Mahonia Caress		Oregon Grape	40-60cm 3Lpot	48 No
Ov	Origanum vulgare	P	Marjoram	2Lpot	50 No
Phy	Physocarpus Diabolo		Physocarpus	40-60cm 3Lpot	65 No
Pset	Polystichum setiferum		Soft Shield Fern	2Lpot	60 No
SJR	Skimmia japonica Rubella	P	Skimmia	40-60cm 3Lpot	29 No
Sac	Stachys byzantina		Lambs Ears	2Lpot	42 No
VEP	Viburnum tinus Gwenlain	P	Viburnum	40-60cm 3Lpot	18 No
	TOTAL				591 No
NATIVE BLOCK 1-5				BLOCKS 1-5	312 m2
Ac	Acer campestre	P	Plant at 1.00m spacing	60-90cm 1+1	42 No
Cm	Crataegus monogyna	P	Field Maple	60-90cm 1+1	60 No
Ca	Corylus avellana	P	Hawthorn	60-90cm 1+1	30 No
Cs	Cornus sanguinea	P	Hazel	60-90cm 1+1	42 No
Ee	Euonymus europaeus	P	Dogwood	60-90cm 1+1	10 No
IJCT	Ilex aquifolium JC Van Tol	P	Spindle	60-90cm 1+1	162 No
Lv	Ligustrum vulgare	P	Holly	40-45cm 3Lpot	10 No
Rf	Rhamnus frangula	P	Wild Privet	60-90cm 1+1	10 No
Sn	Sambucus nigra	P	Alder Buckthorn	60-90cm 1+1	10 No
Vo	Viburnum opulus	P	Elder	60-90cm 1+1	10 No
			Guelder Rose	60-90cm 1+1	20 No
Hh	Hedera Hibernica	P	Ivy	60-90cm 2Lpot	1317 No
ASP	Asplenium scolopendrium		Harts Tingle Fern	2Lpot	80 No
Pset	Polystichum setiferum		Fern	2Lpot	80 No
	TOTAL				1873 No

Corscadden Associates
77 Fairleigh Road
Cardiff. CF11 9JW
Tel 07966 423074
email ca@corscaddenassociates.com

Project
**NEWPORT EXPORT PACKING
QUEEN'S HILL. NEWPORT
HOUSING PROPOSALS**
Drawing Title
**LANDSCAPE PROPOSALS
TREES-NATIVE-GRASS
RAIN GARDEN**

CA 2023-FR-13 Rev C
23 October 2025
Revised Layout
Trees retainedadjusted

Scale
1:250 at A2
Date
22 Oct 2025