
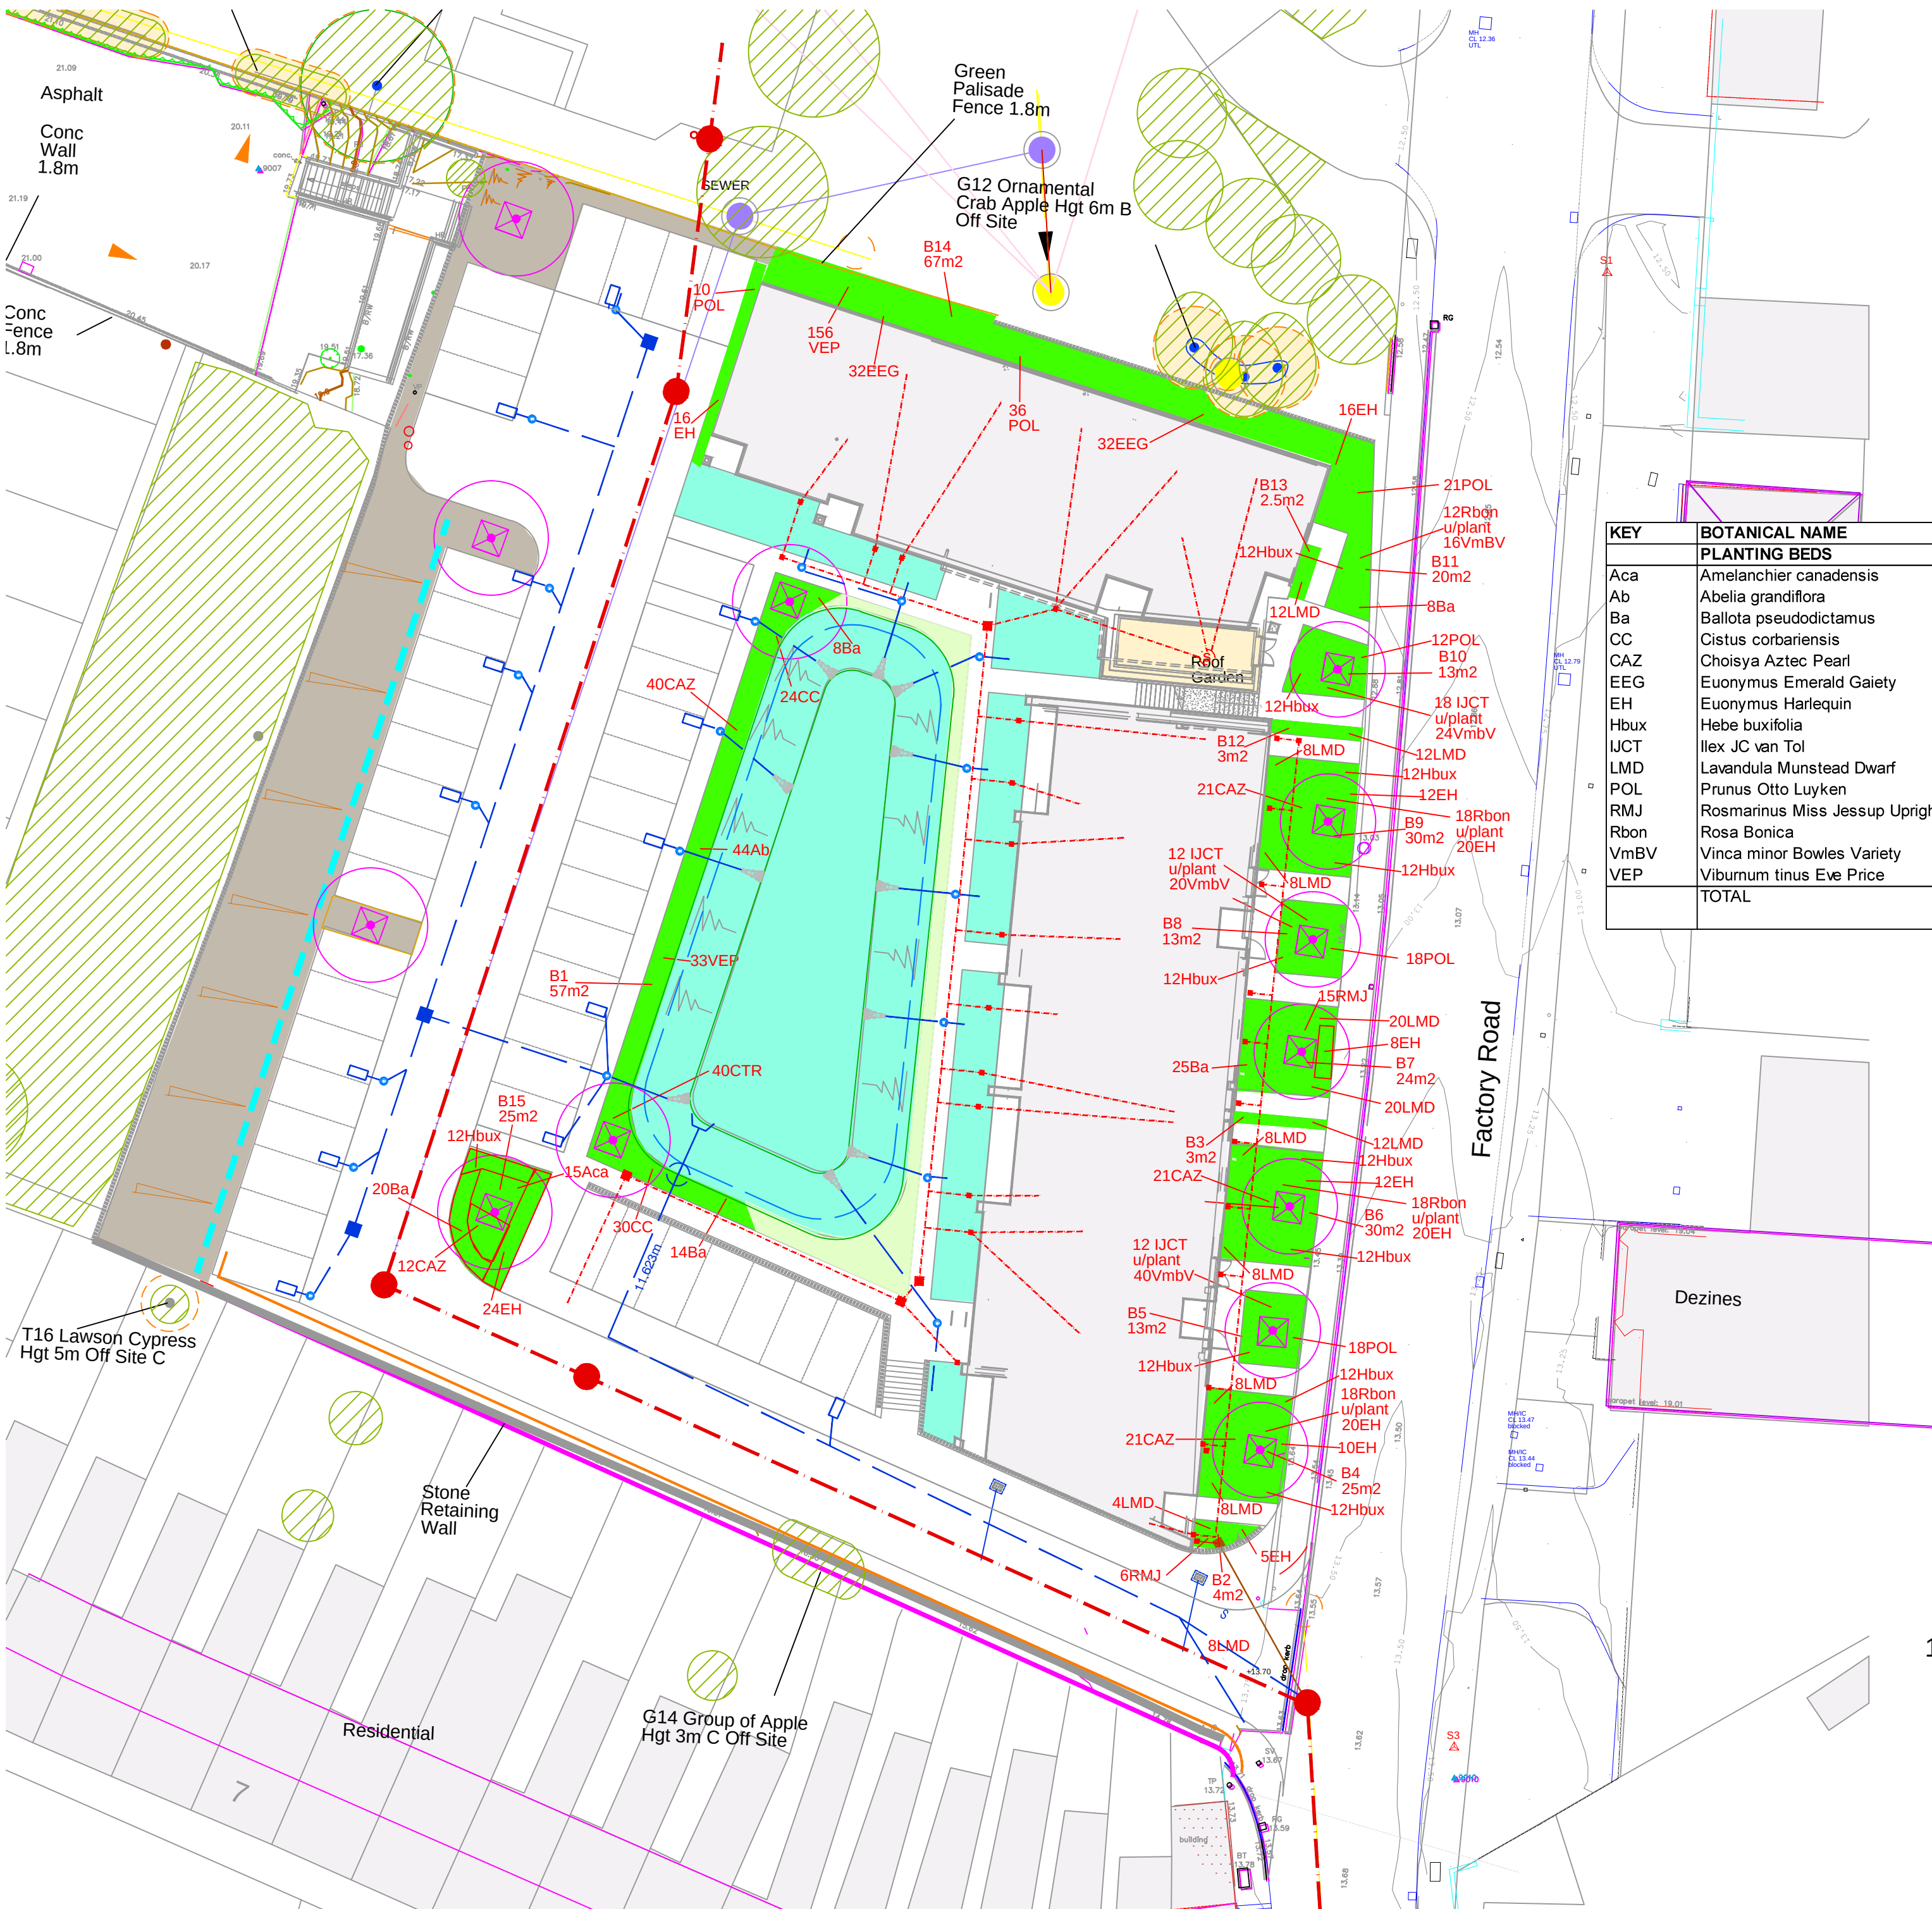
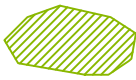
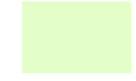


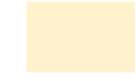

Existing Trees and Vegetation

Amenity Grass Area

Green Roof

Rain Garden and Attenuation Basin

Planting Beds

Native Block

Hedge

Proposed Tree Planting

NOTE Refer to Engineer's drawings for levels and services. All level and service information notional on this drawing.

KEY	BOTANICAL NAME		COMMON NAME	SIZE	QTY
				B1-B15	329.50 m2
Aca	Amelanchier canadensis	P	Snowy Melipus	40-60cm 3Lpot	15 No
Ab	Abelia grandiflora	P	Abelia	40-60cm 3Lpot	44 No
Ba	Ballota pseudodictamus	P	False Dittany	30-40cm 2Lpot	75 No
CC	Cistus corbariensis		Rock Rose	40-60cm 3Lpot	54 No
CAZ	Choisya Aztec Pearl		Mexican Orange	40-60cm 3Lpot	94 No
EEG	Euonymus Emerald Gaiety		Dwarf Euonymus	20-30cm 2Lpot	88 No
EH	Euonymus Harlequin		Dwarf Euonymus	20-30cm 2Lpot	139 No
Hbux	Hebe buxifolia	P	Hebe	20-30cm 2Lpot	132 No
IJCT	Ilex JC van Tol	P	Holly	40-60cm 3Lpot	42 No
LMD	Lavandula Munstead Dwarf	P	Lavender	20-30cm 2Lpot	128 No
POL	Prunus Otto Luyken	P	Dwarf Laurel	40-60cm 2Lpot	115 No
RMJ	Rosmarinus Miss Jessup Upright	P	Rosemary	40-60cm 3Lpot	21 No
Rbon	Rosa Bonica	P	Pink Rose	40-60cm 3Lpot	66 No
VmBV	Vinca minor Bowles Variety		Periwinkle	20-30cm 2Lpot	40 No
VEP	Viburnum tinus Eve Price	P	Viburnum	40-60cm 3Lpot	229 No
	TOTAL				1282 m2

CA 2023-FR-14 Rev D
23 October 2025
Revised Layout
Trees retainedadjusted

Corscadden Associates
77 Fairleigh Road
Cardiff, CF11 9JW
Tel 07966 423074
email ca@corscaddenassociates.com

Project
**NEWPORT EXPORT PACKING
QUEEN'S HILL. NEWPORT
HOUSING PROPOSALS**
Drawing Title
**LANDSCAPE PROPOSALS
PLANTING BEDS**

Scale
1:250 at A2

Date
22 Oct 2025

Drawing No
291 CA 2023-FR -14 Rev D