
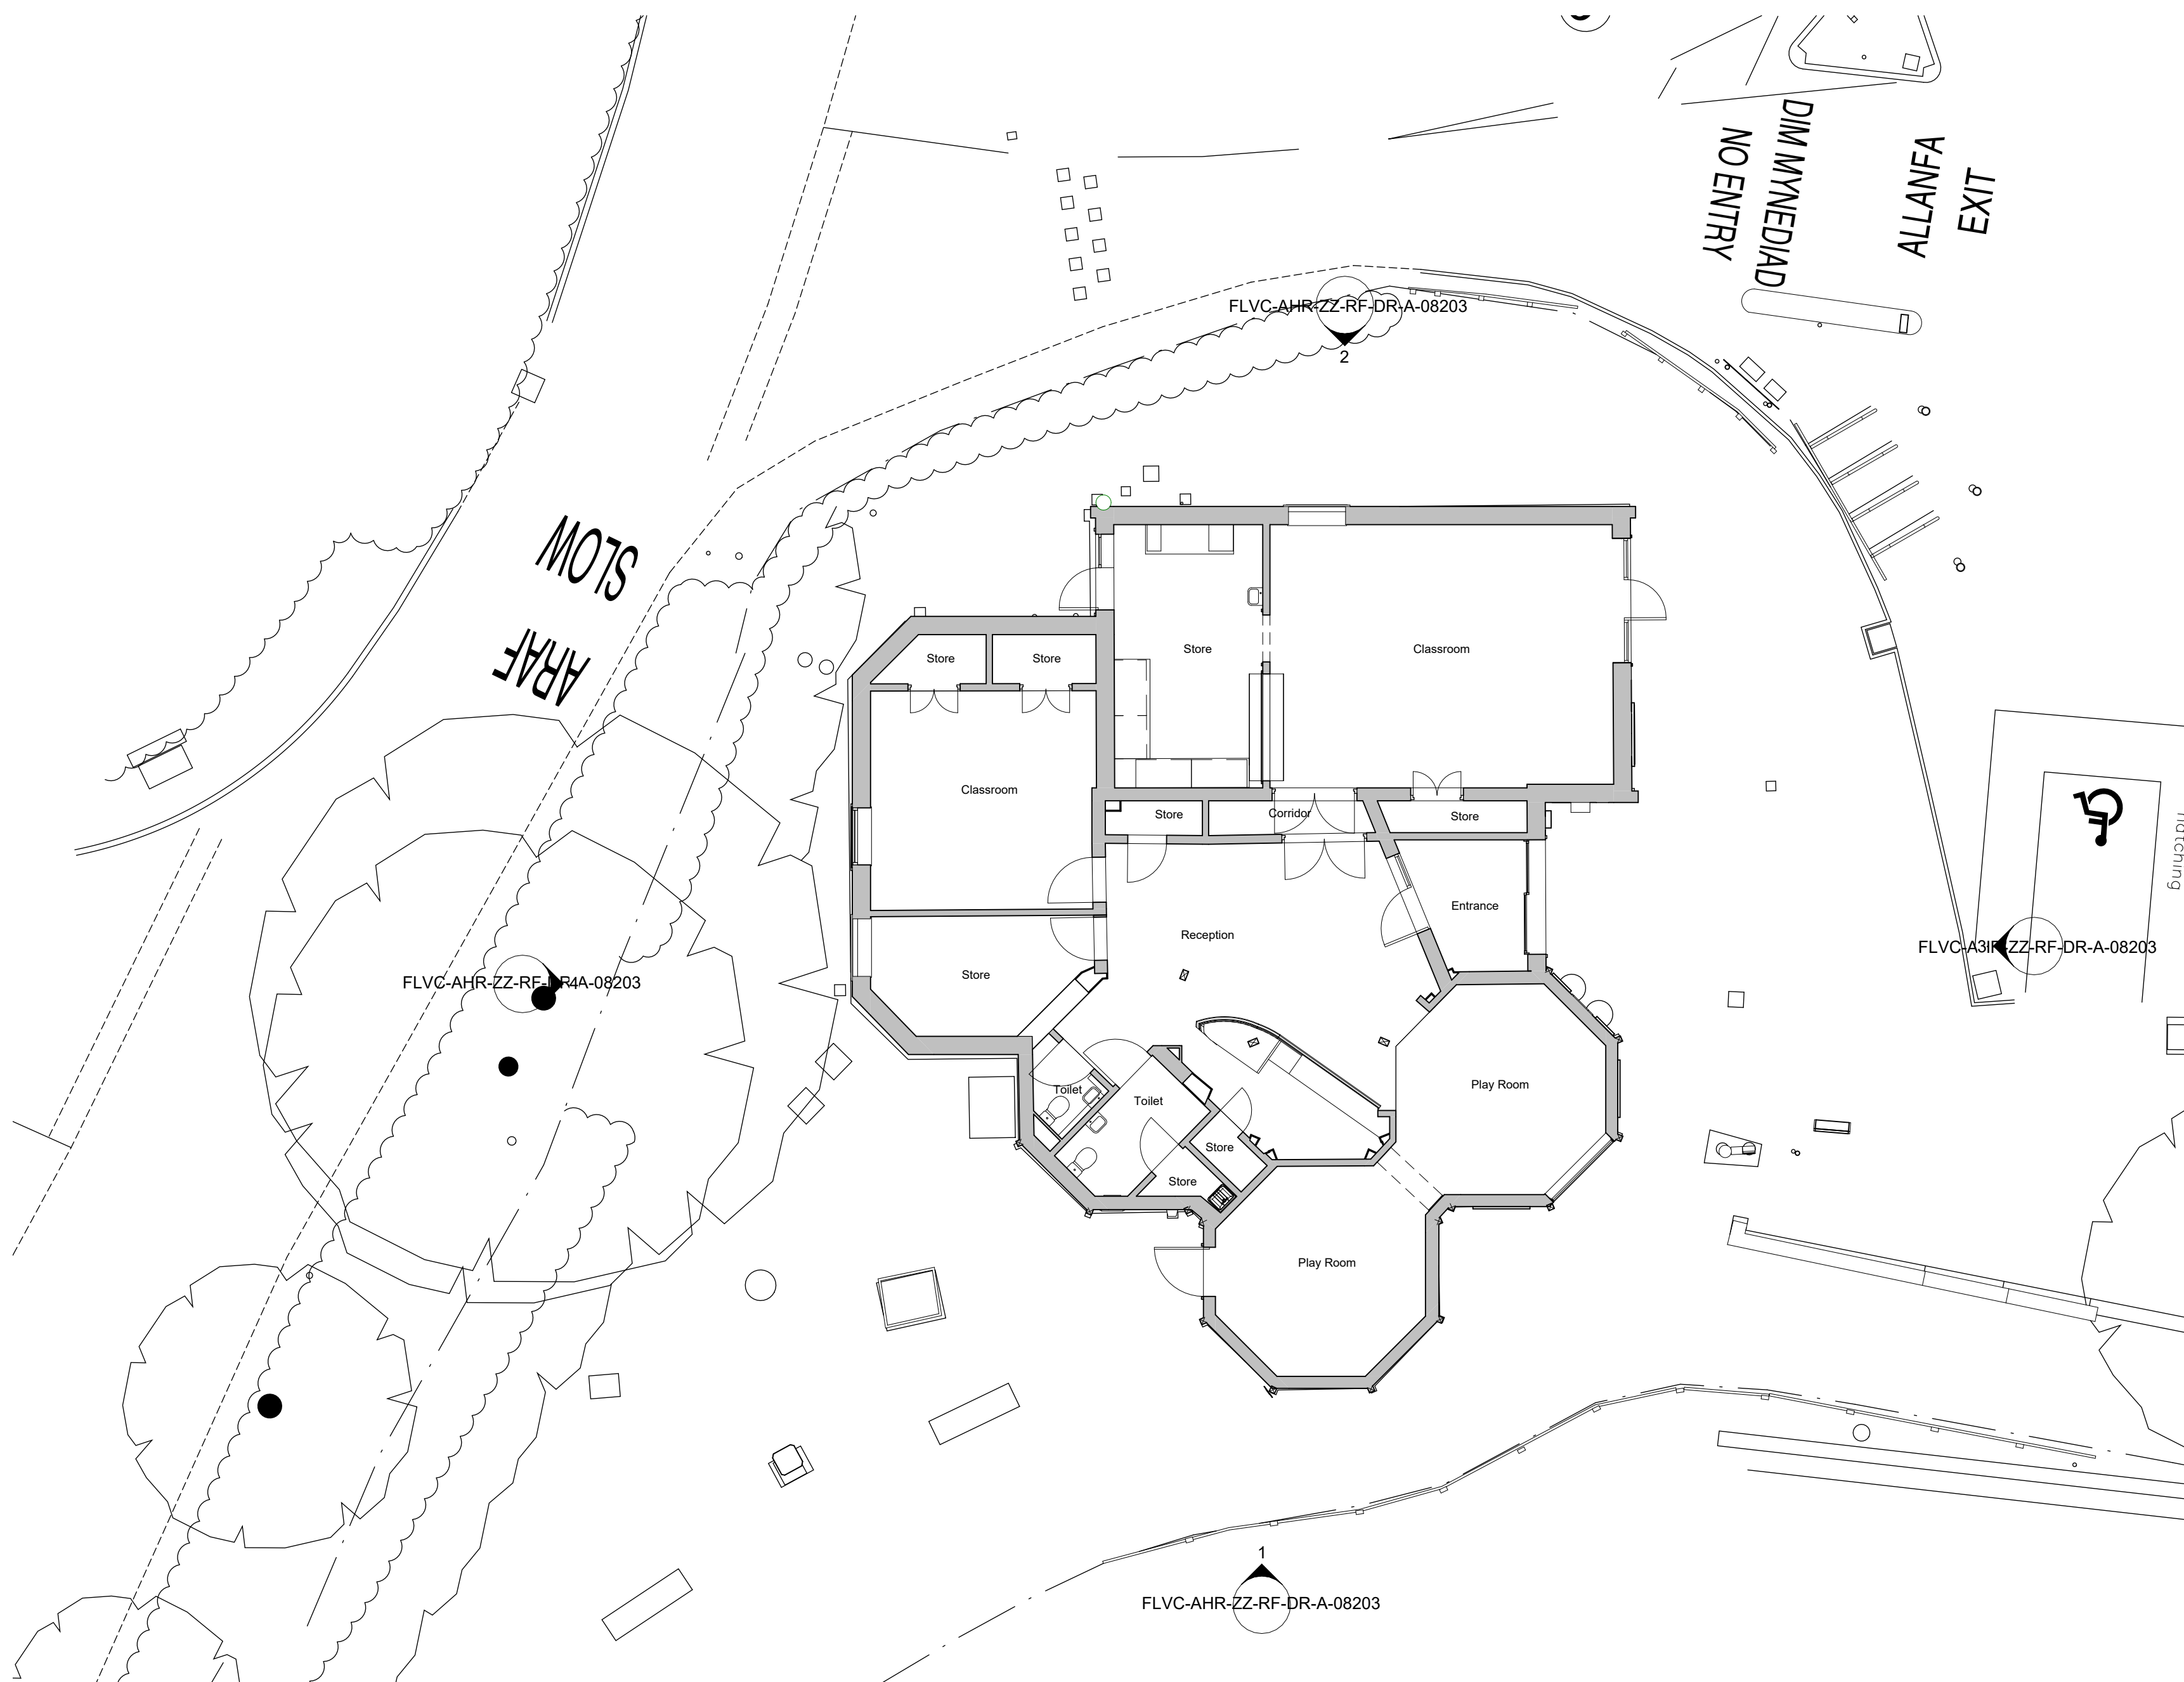


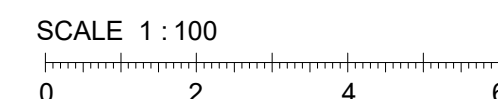

1	Issued for Planning	24.03.2025	VS	H
Rev	Description	Date	Dr by	App
original by Author	date created 03/08/24	approved by Approver		

AHR AHR Architects Ltd
Vintry Building
Wine Street
Bristol
BS1 2BD
United Kingdom

T +44(0)117 9299146
E bristol@ahr.co.uk
www.ahr.co.uk

client name		www.mhcc.co.uk	
Newport City Council			
project			
Fourteen Locks Visitor Centre			
drawing			
Existing Ground Floor			
computer file		plot date	
j:\w4\14locks\20020303\20020303-14 locks Visitor Centre\0_Survey\20240126_ Existing revit. model and 2023\2023-04-02-Corner Centre 3D Model.rvt			
project number		scale	
2023.00612.000		1 : 100	@
drawing number		rev	issue status
FLVC-AHR-ZZ-RF-DR-A-08202 1			

This drawing is to be read in conjunction with all related drawings. All dimensions must be checked and verified on site before commencing any work or producing shop drawings. The originator should be notified immediately of any discrepancy. This drawing is copyright and remains the property of AHR.

1

Existing Ground Floor

1 : 100