


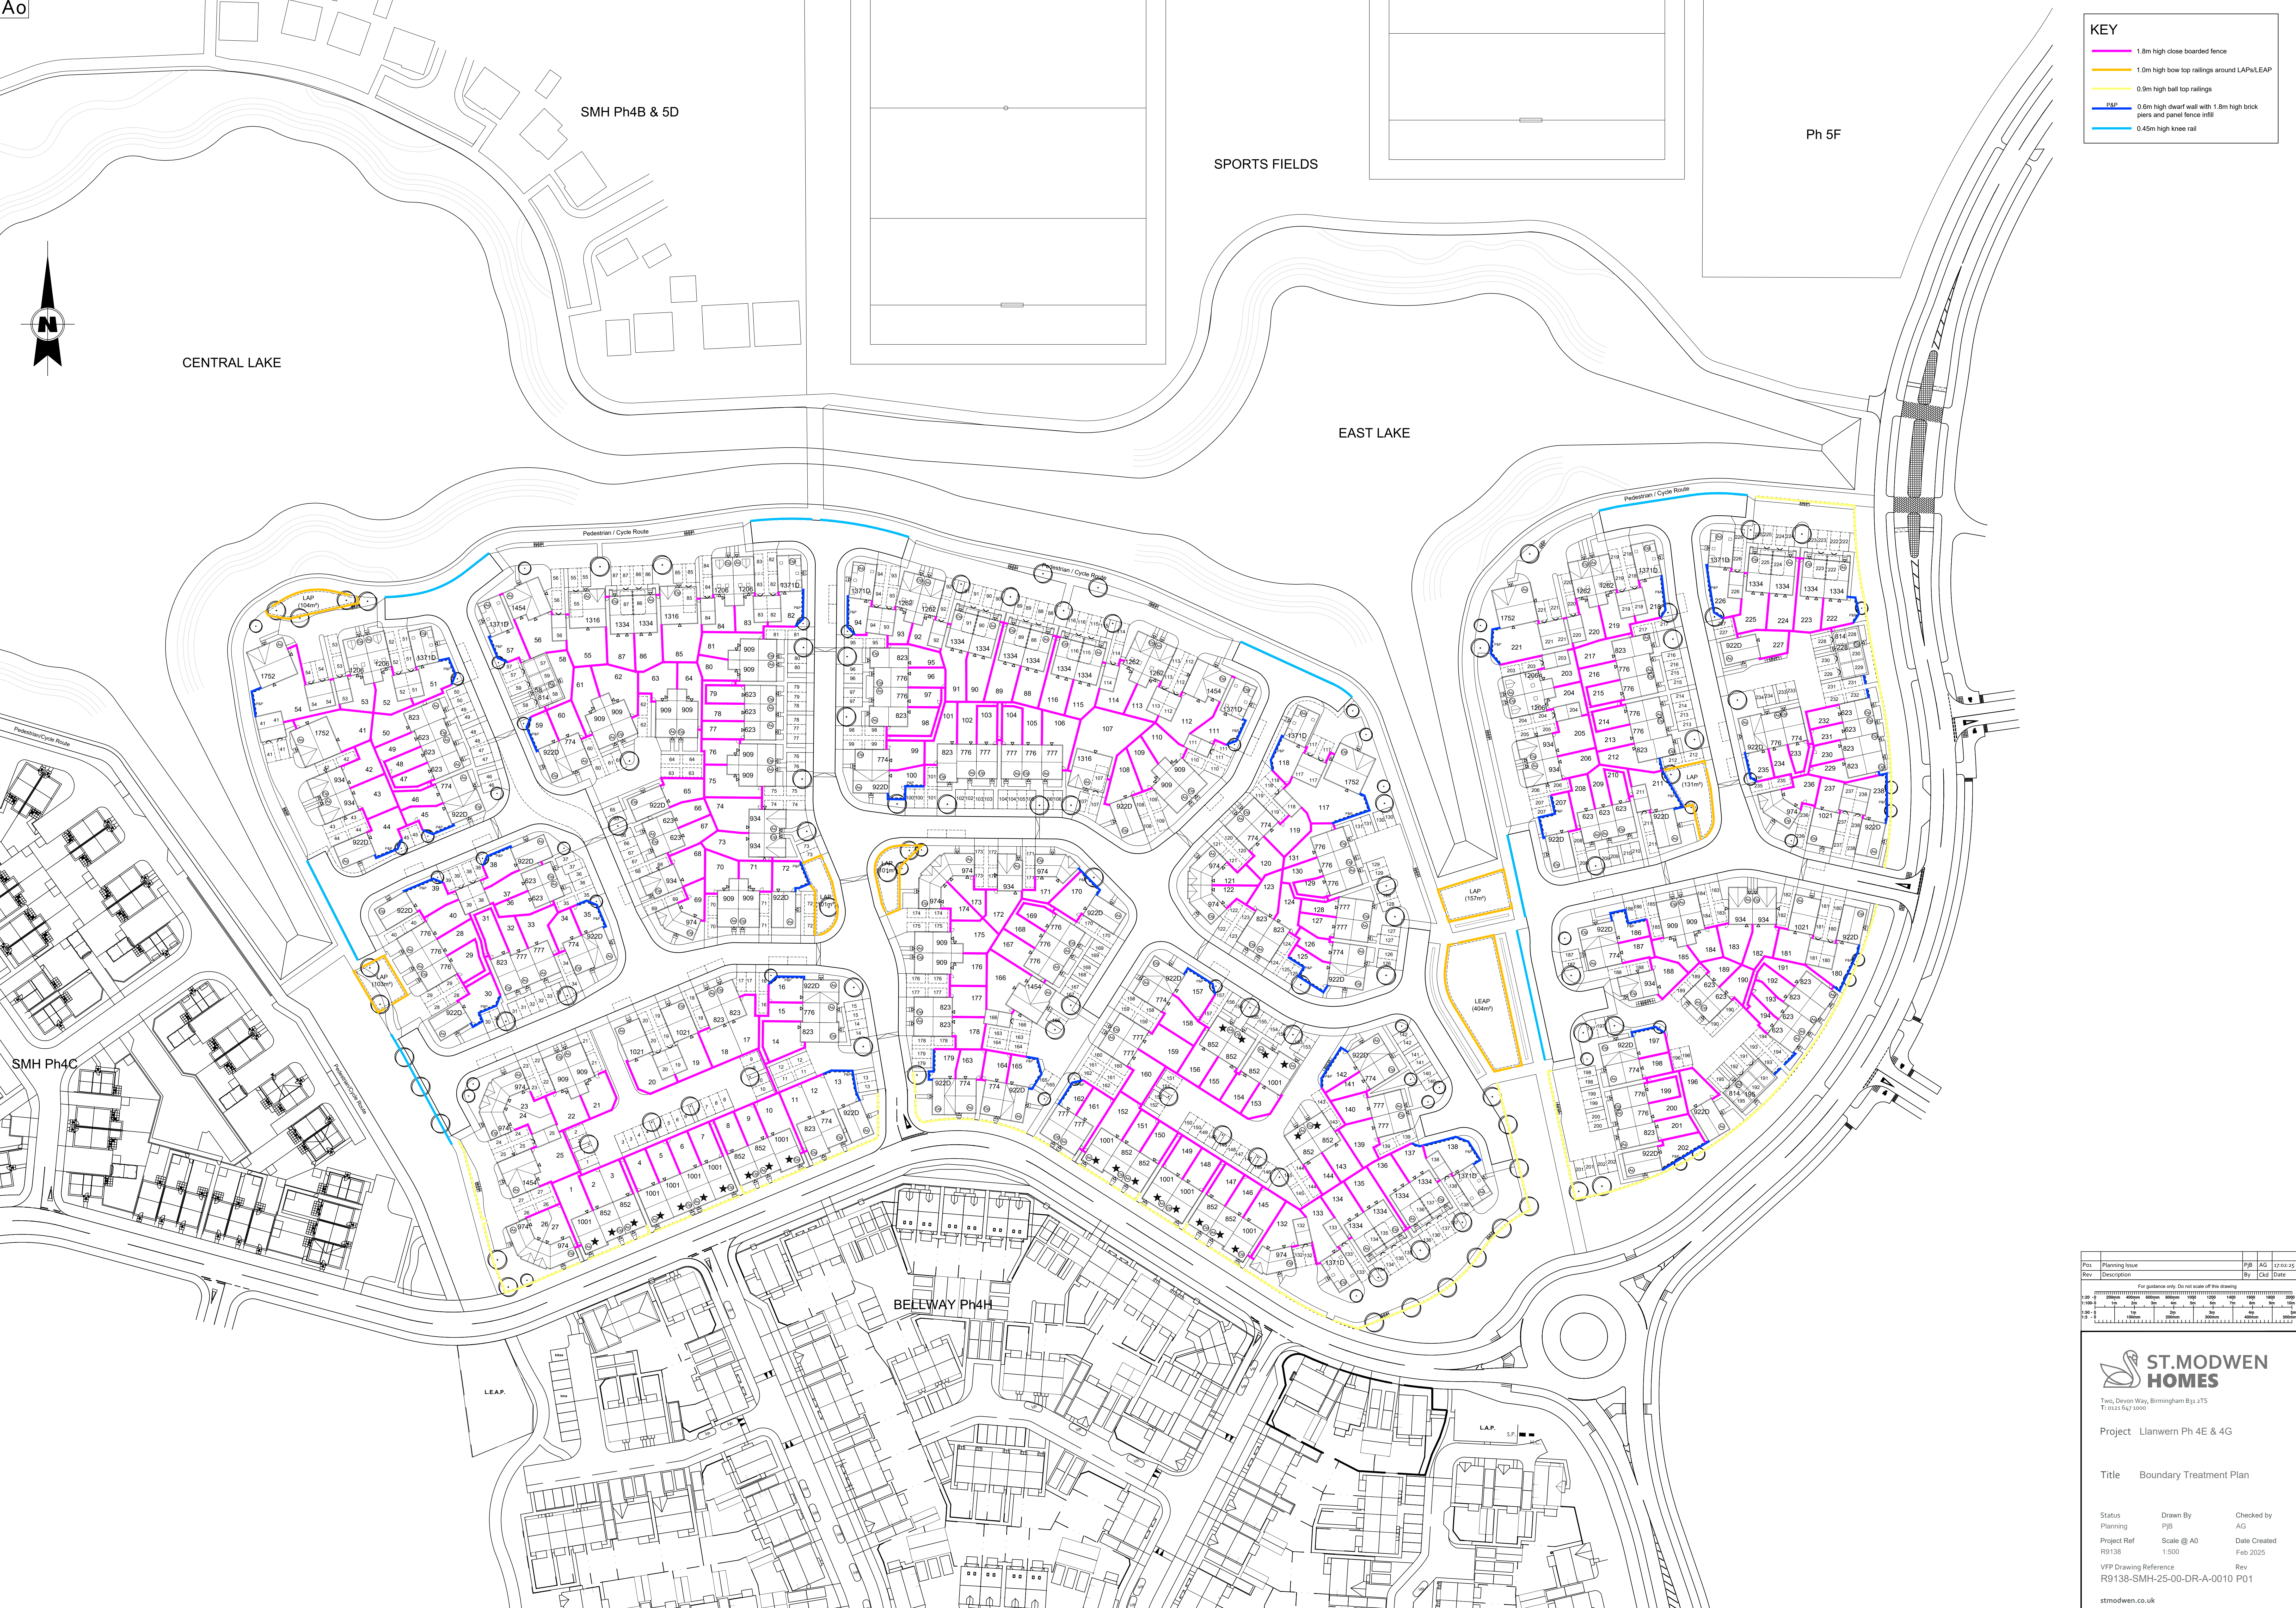

KEY

- 1.8m high close boarded fence
- 1.0m high bow top railings around LAPs/LEAP
- 0.9m high ball top railings
- P&P 0.6m high dwarf wall with 1.8m high brick piers and panel fence infill
- 0.45m high knee rail

Pos	Planning Issue	FJB	AG	17/02/25
Rev	Description	By	Ckd	Date

ST.MODWEN HOMES

Two, Devon Way, Birmingham B31 2TS
T: 0121 647 1000

Project Llanwern Ph 4E & 4G

Title Boundary Treatment Plan

Status Planning Drawn By PJB Checked by AG

Project Ref R9138 Scale @ A0 Date Created Feb 2025

VFP Drawing Reference R9138-SMH-25-00-DR-A-0010 P01 Rev

stmodwen.co.uk