



Street Scene A-A



Street Scene B-B




Street Scene C-C




Street Scene D-D



Street Scene E-E

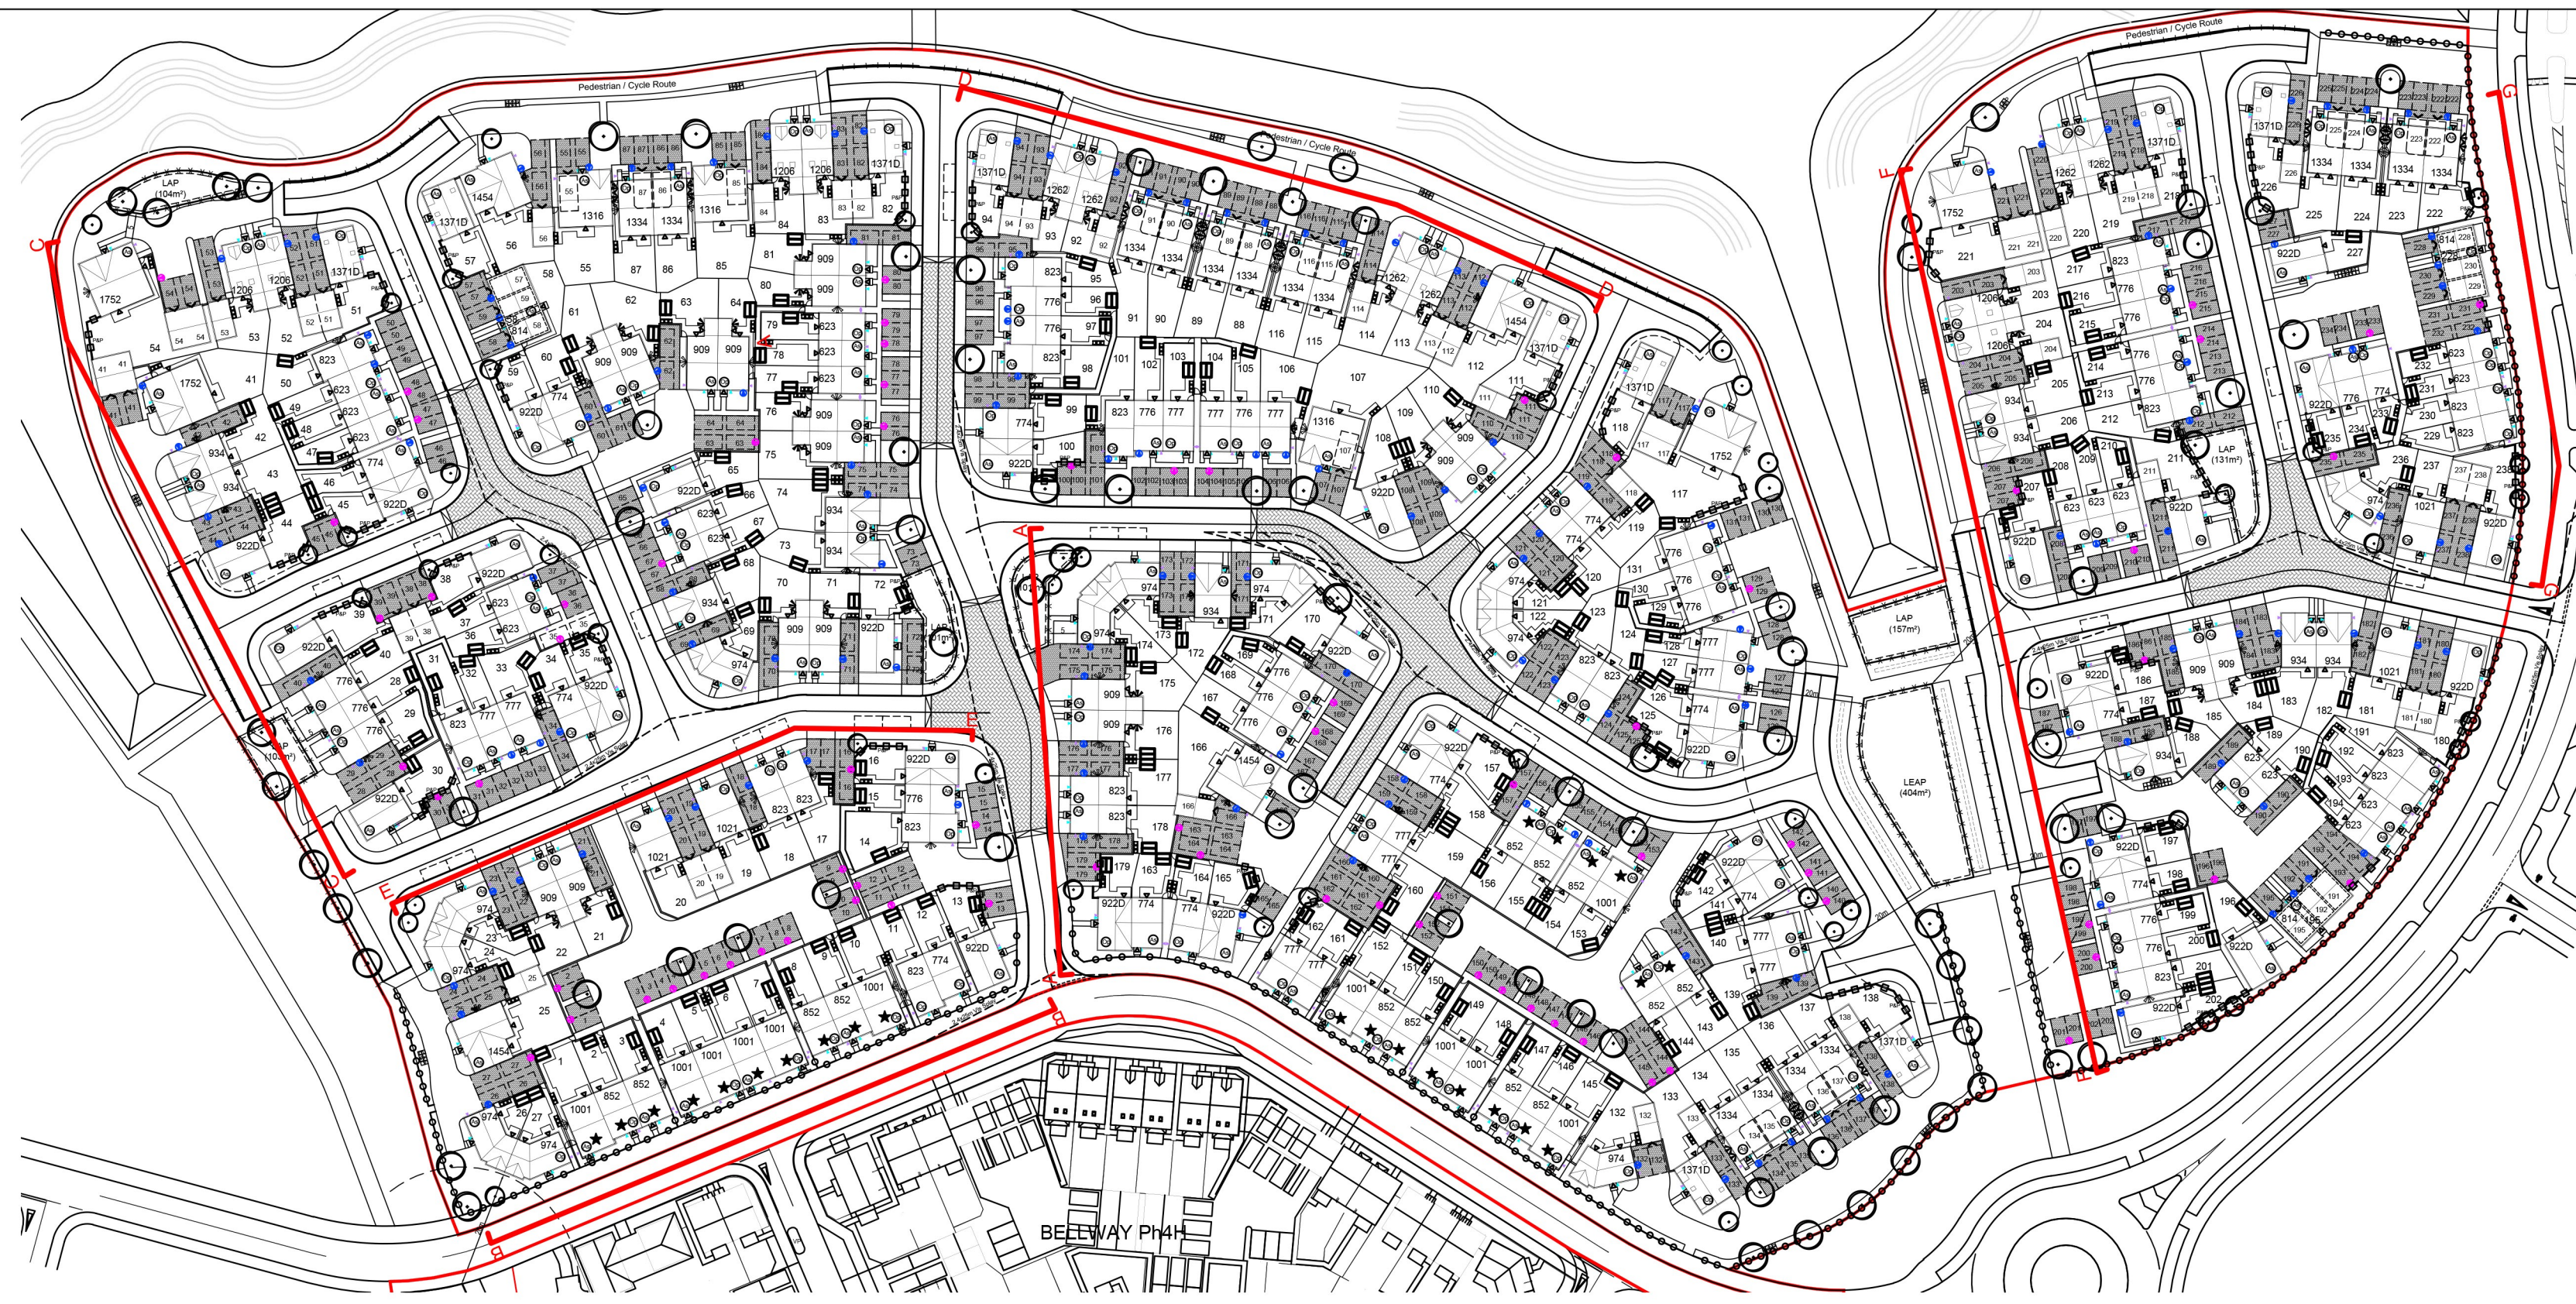

Key Plan 1:1000

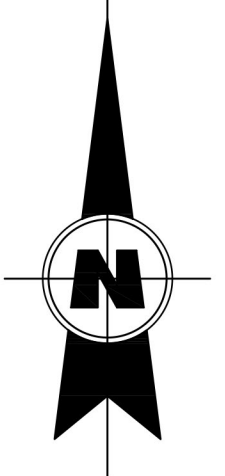

HT 1371D
Plot 111

HT 1454
Plot 112

Twin Garage
Plots 112-113

HT 1262
Plot 113

HT 1262
Plot 114

Garage
Plot 114

HT 1334
Plot 115

HT 1334
Plot 116

HT 1334
Plot 88

HT 1334
Plot 89

HT 1334
Plot 90

HT 1334
Plot 91

Garage
Plot 92

HT 1262
Plot 92

HT 1262
Plot 93

Twin Garages
Plots 93-94

HT 1371D
Plot 94