
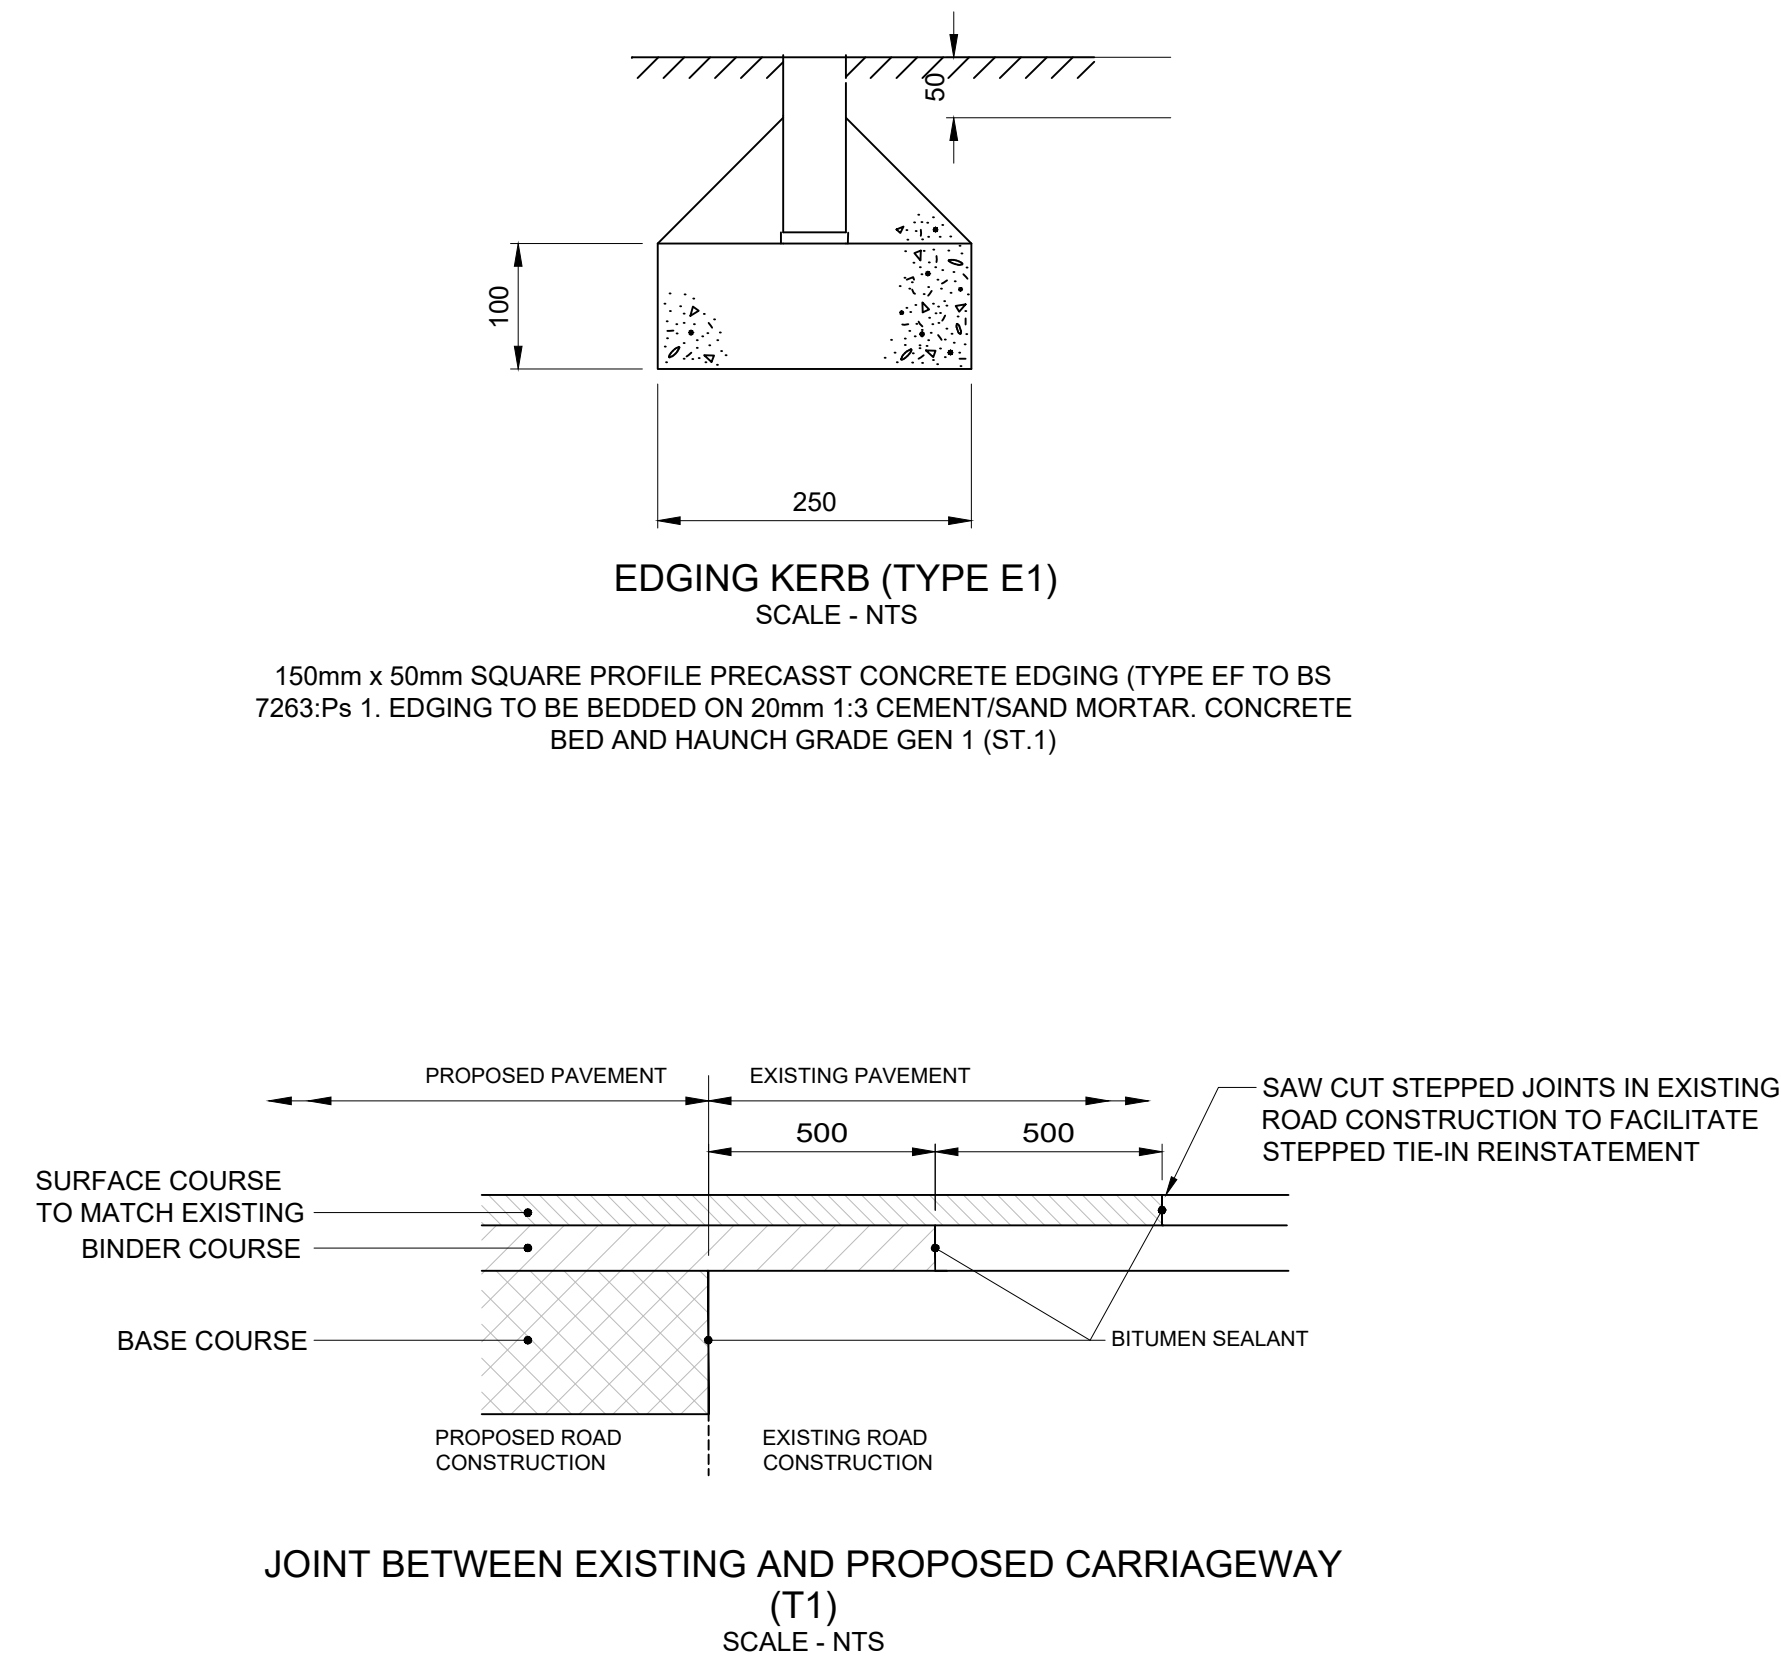
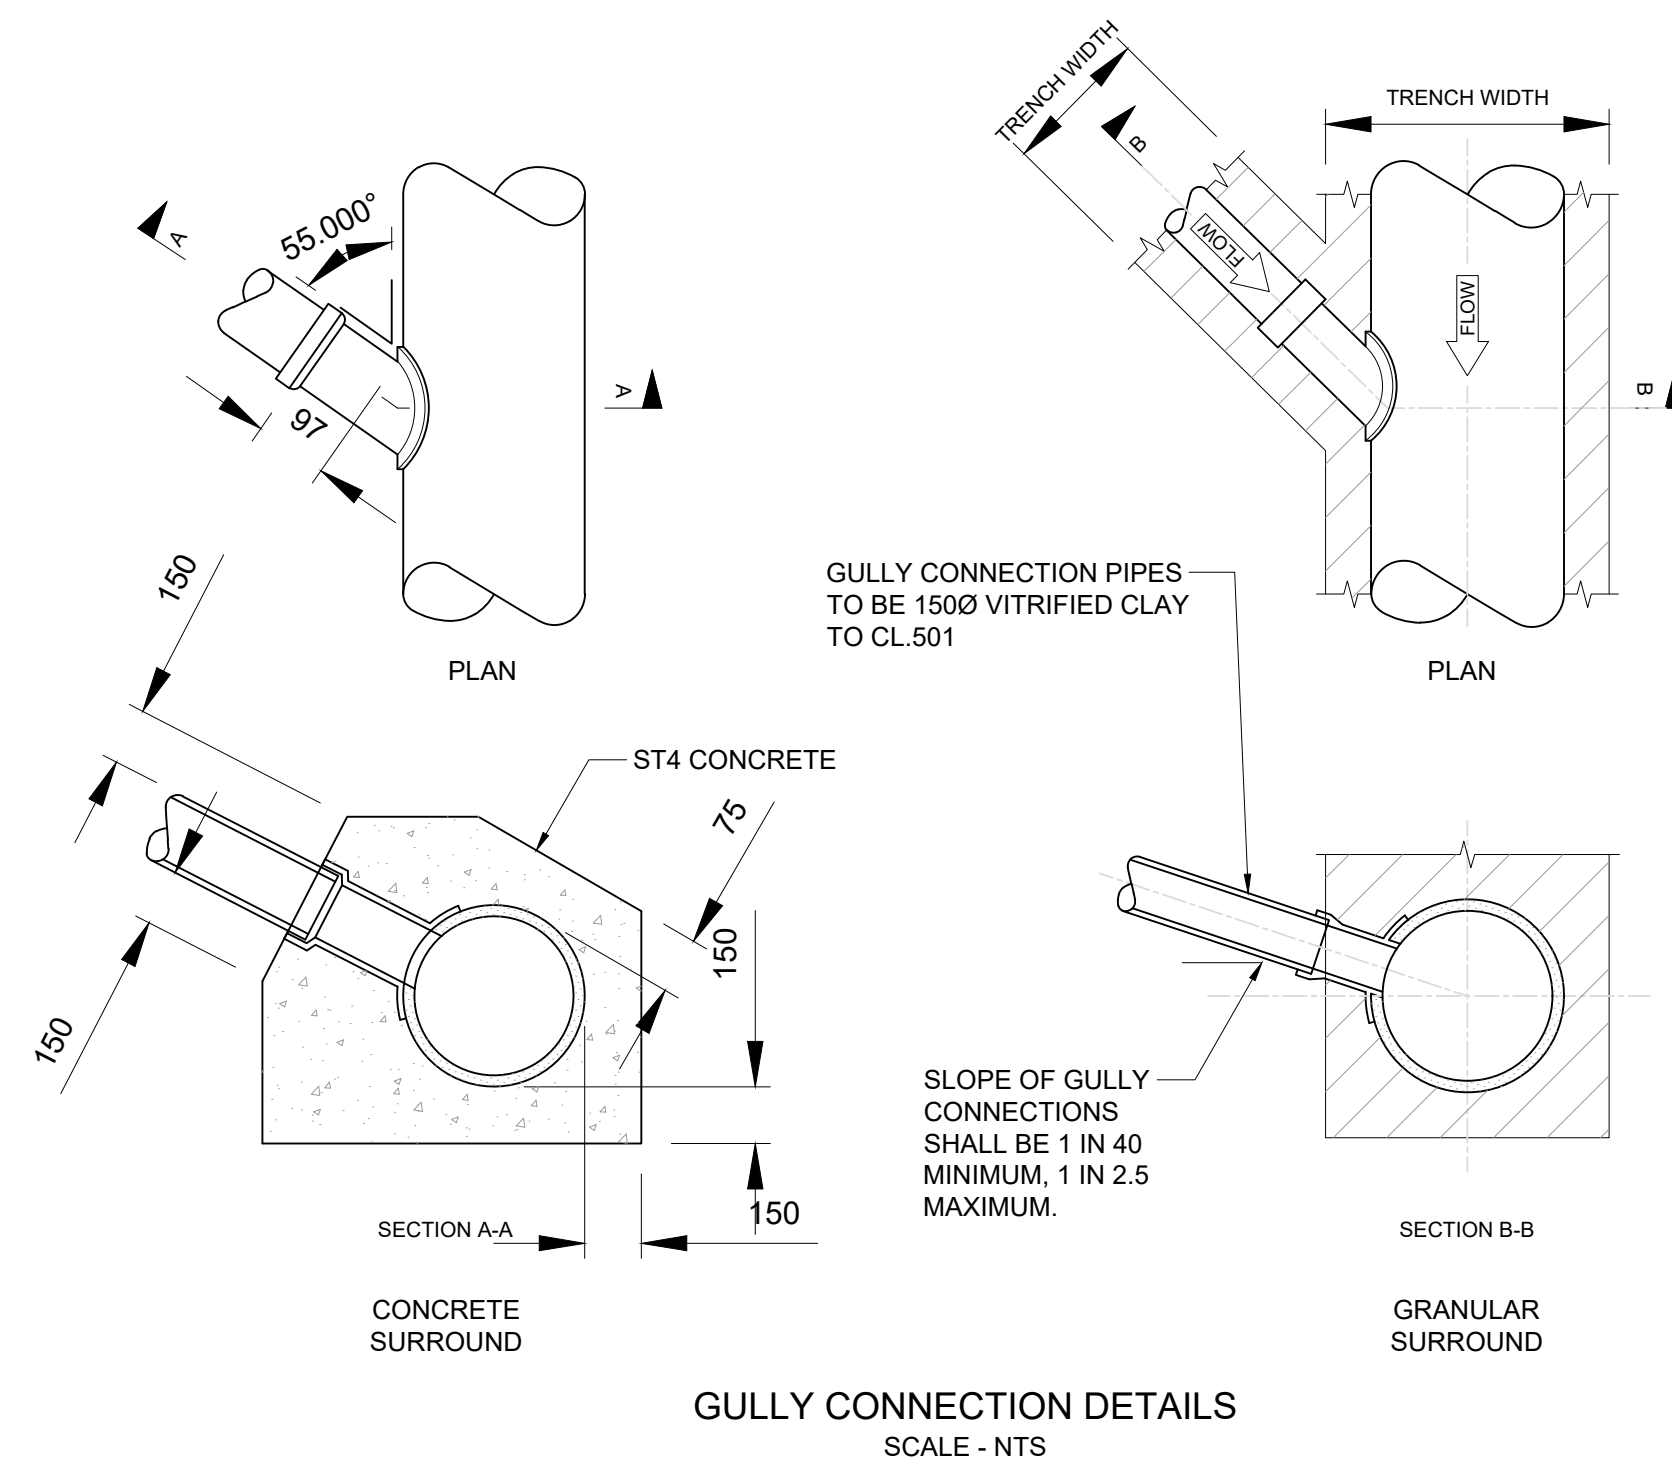
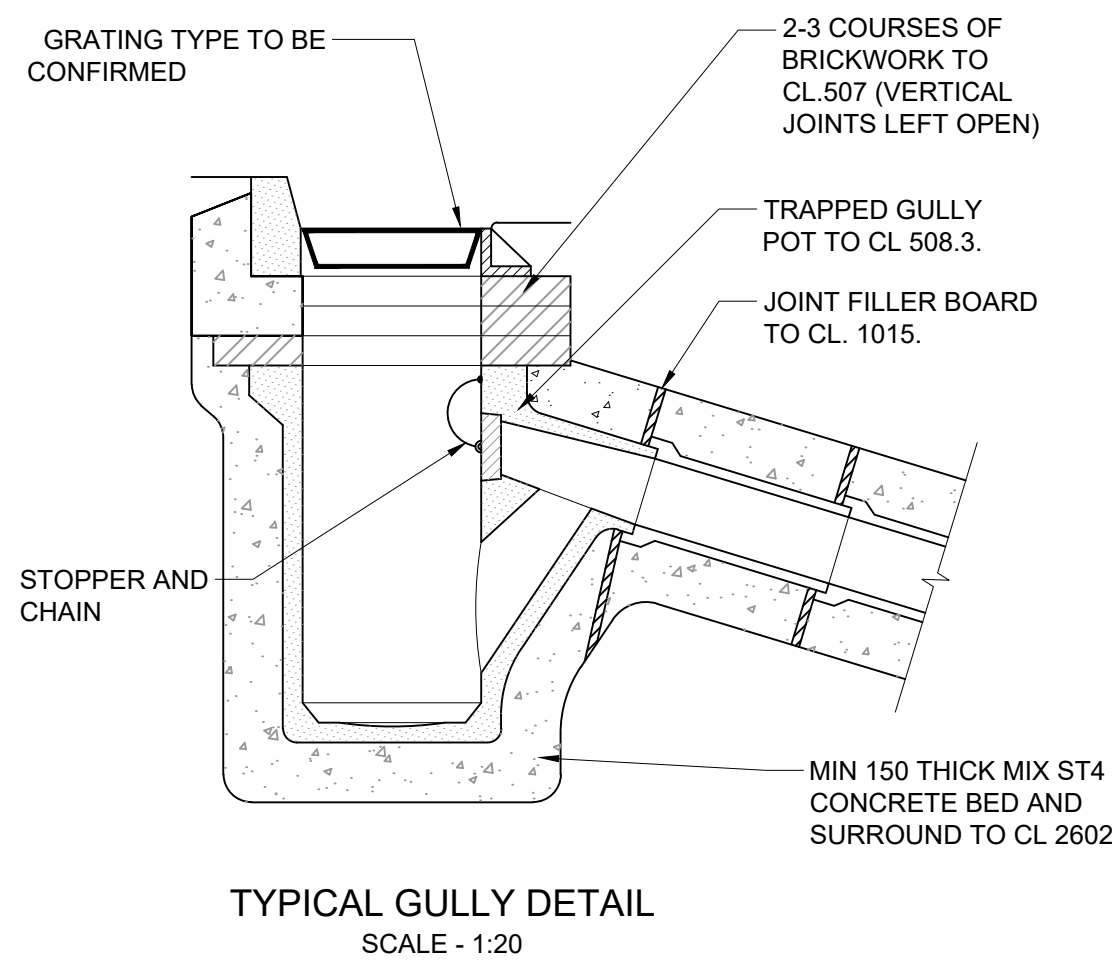
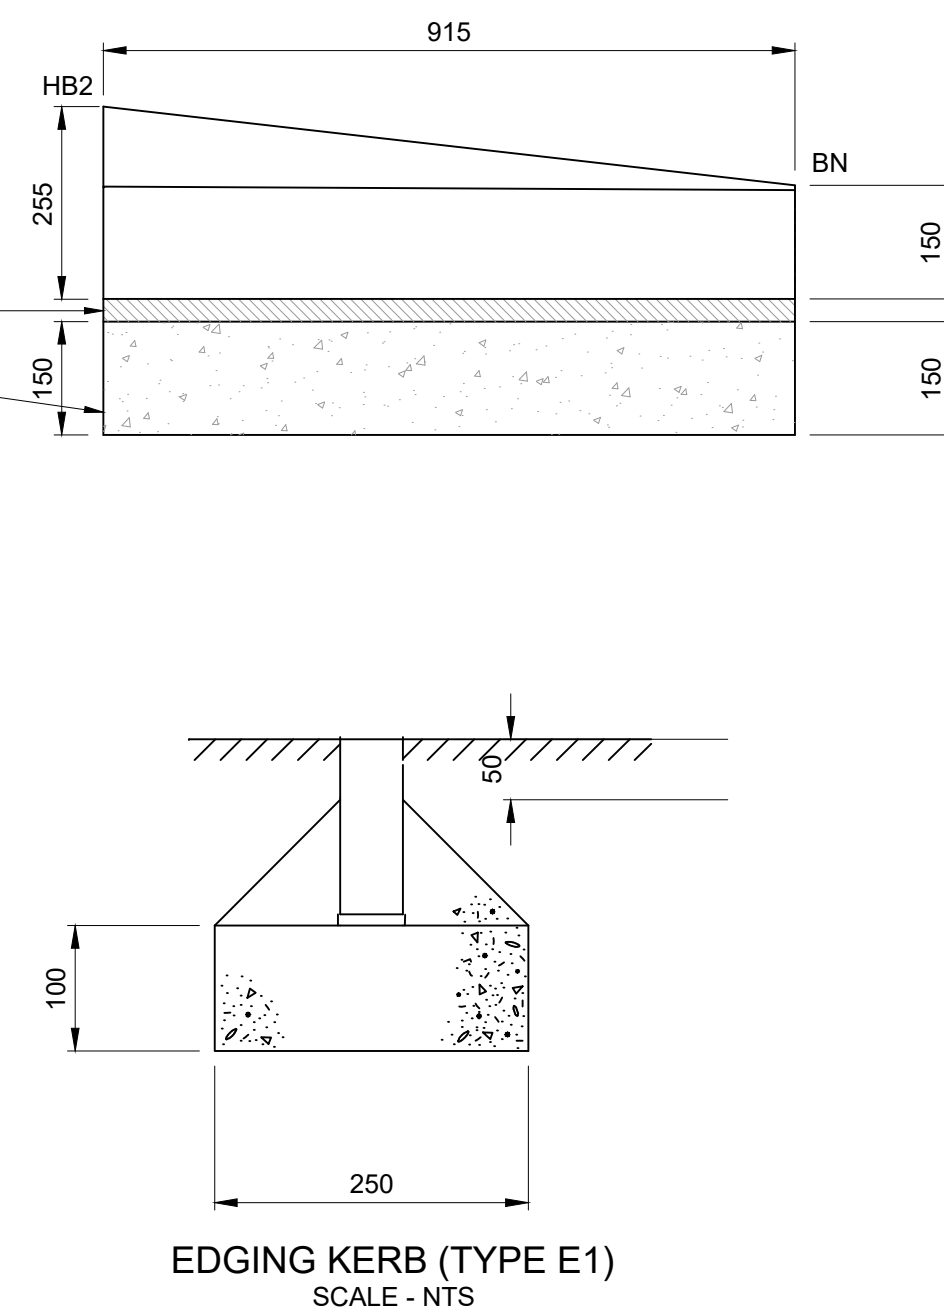
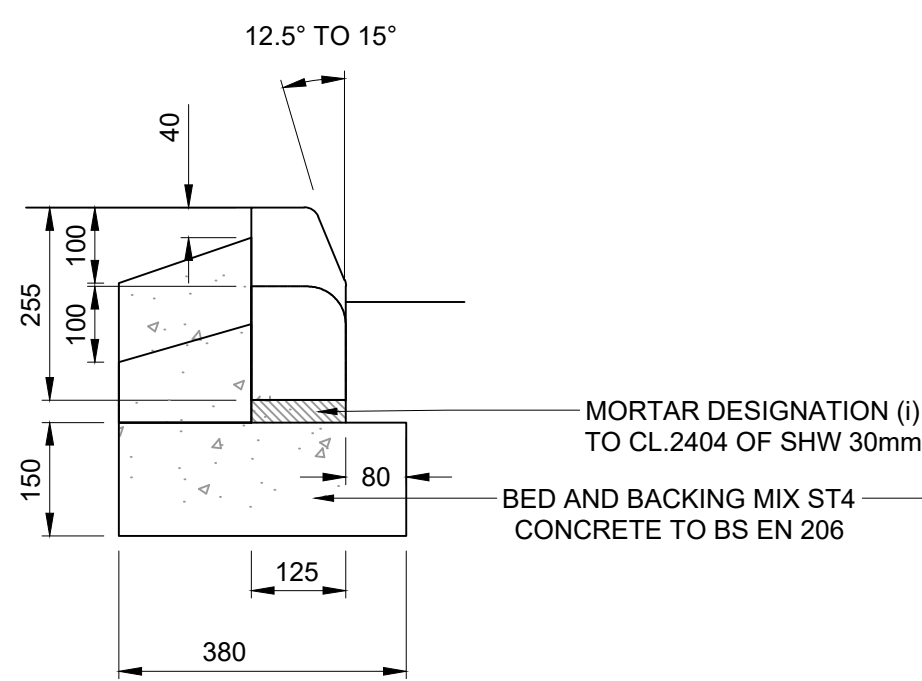
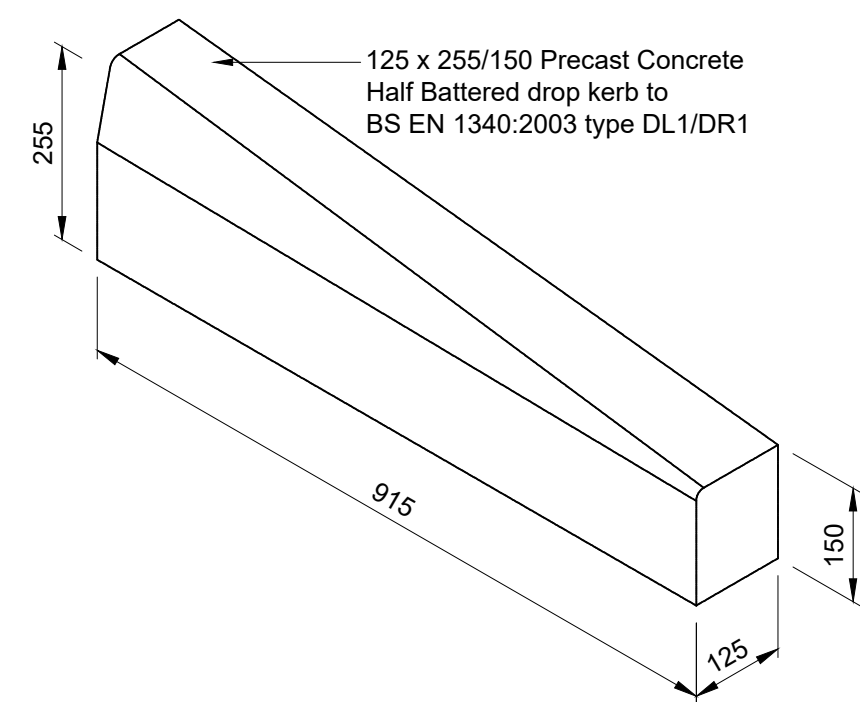
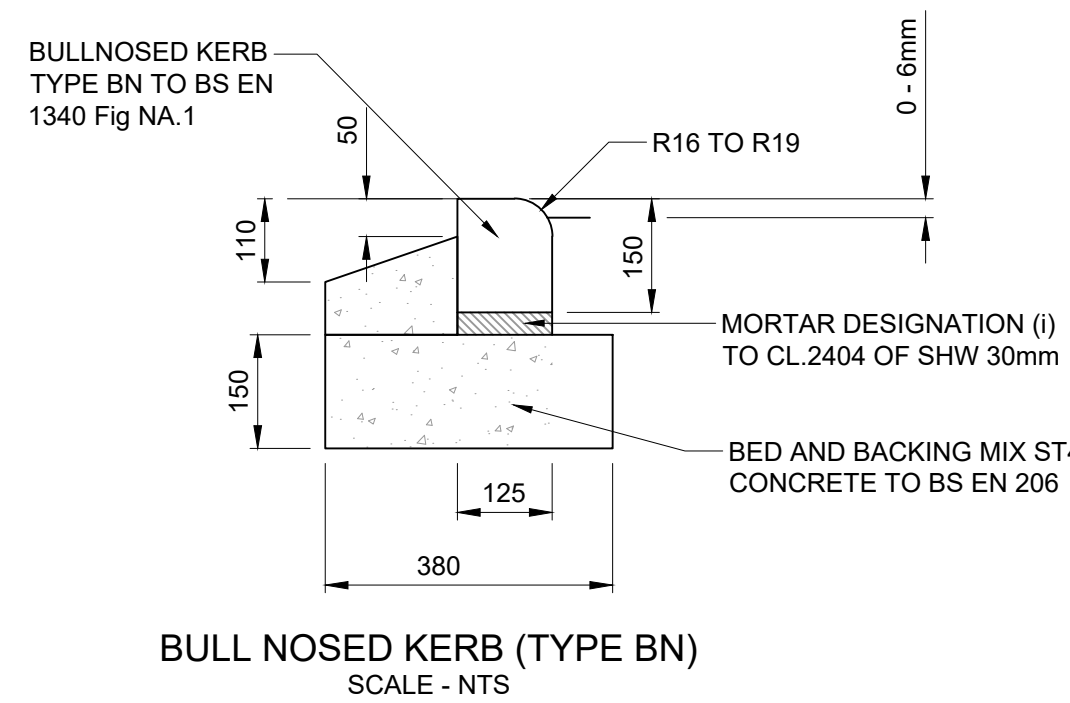
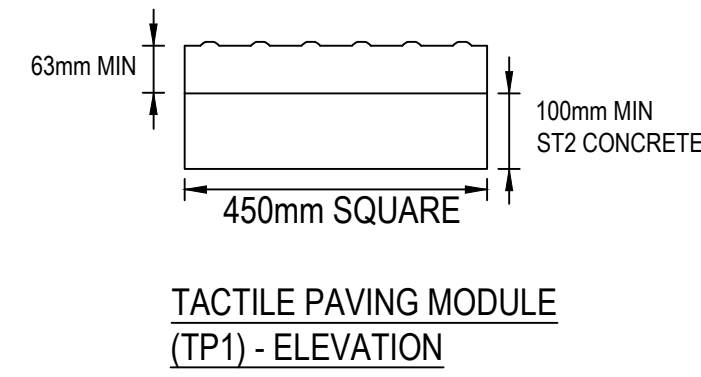
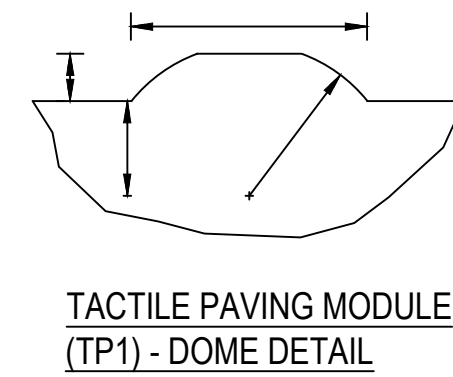
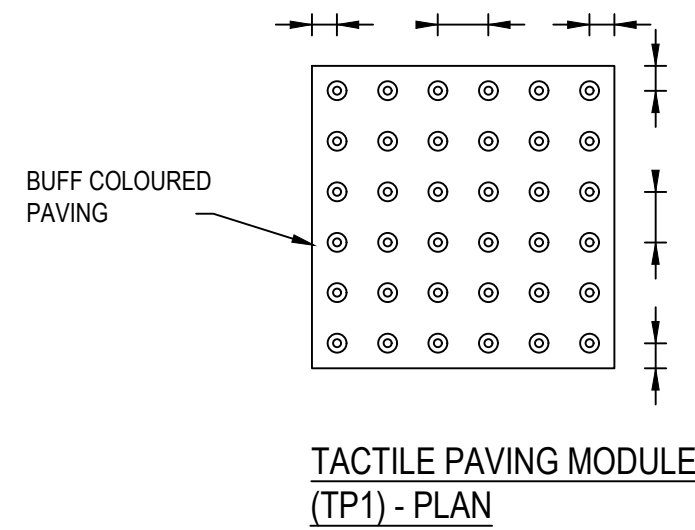
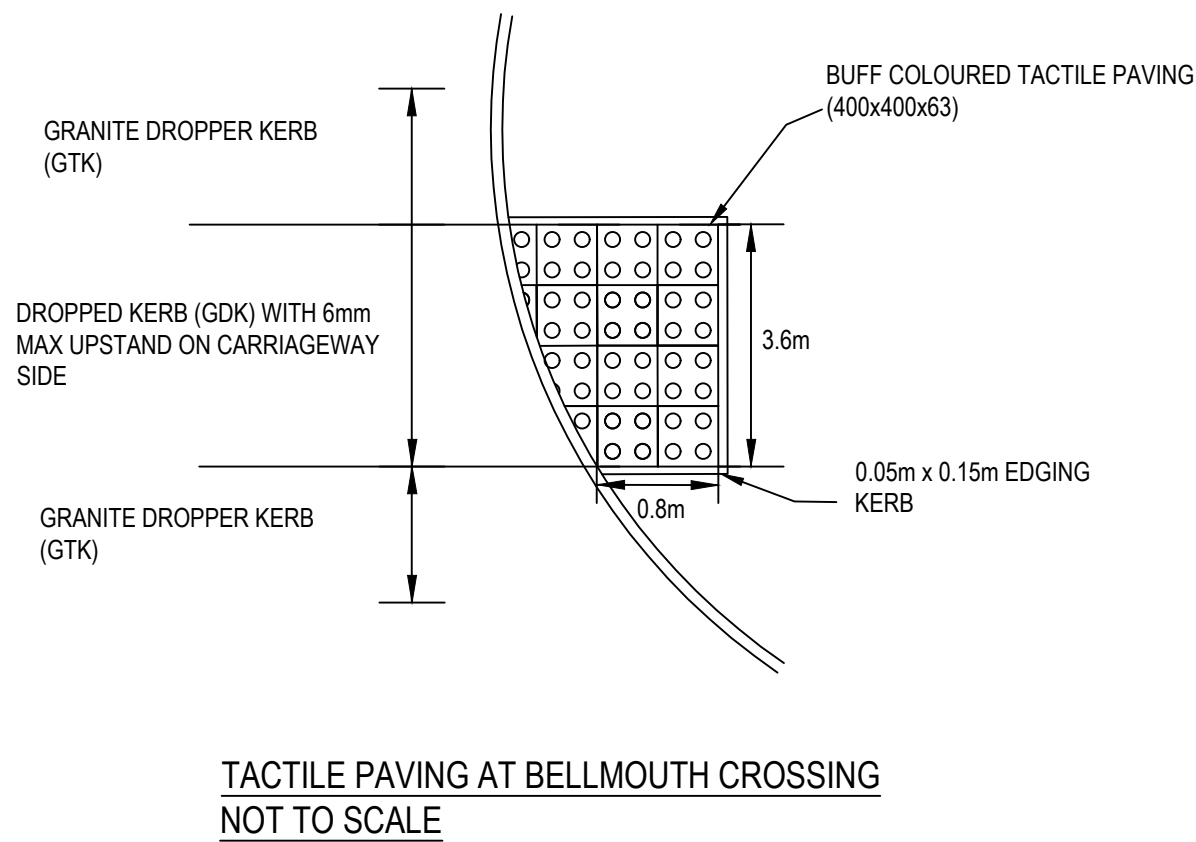


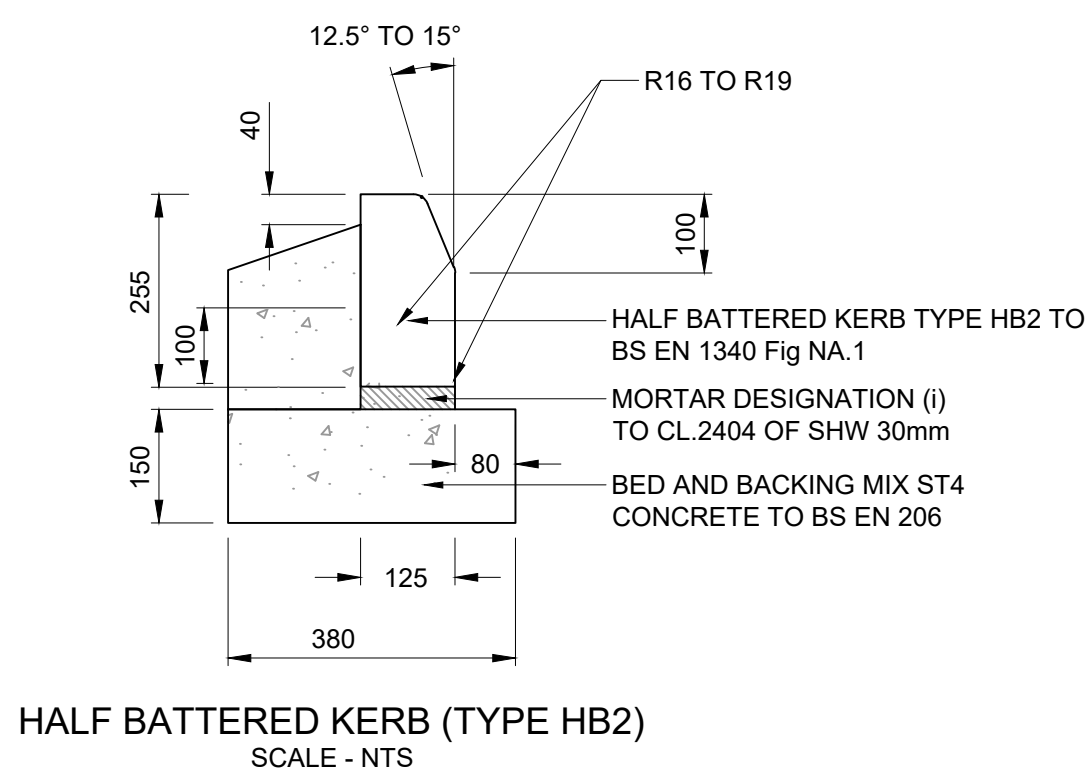

- NOTES
- 1) ALL DIMENSIONS ARE IN MILLIMETERS UNLESS STATED OTHERWISE
 - 2) ALL WORK HAS BEEN CARRIED OUT IN ACCORDANCE WITH THE SPECIFICATION FOR HIGHWAY WORKS AND LOCAL AUTHORITY GUIDANCE
 - 3) UNDERGROUND SERVICES ARE PRESENT IN THE AREA.
 - 4) IT IS ASSUMED THAT ALL WORKS ON THIS DRAWING WILL BE CARRIED OUT BY A COMPETENT CONTRACTOR WORKING, WHERE APPROPRIATE, TO AN APPROPRIATE METHOD STATEMENT.
 - 5) THIS DRAWING IS TO BE READ IN CONJUNCTION WITH ALL OTHER RELEVANT DRAWINGS. ANY DISCREPANCIES, ERRORS OR OMISSIONS ARE TO BE BROUGHT TO THE ATTENTION OF SCP.

REVISIONS			
REV	DESCRIPTION	DATE	BY
-	FIRST ISSUE	05.06.25	BT

SCP
Transportation Planning : Infrastructure Design
Colwyn Chambers, 19 York Street, Manchester, M2 3BA, Tel 0161 832 4400,
www.scptransport.co.uk, Email info@scptransport.co.uk

Client Name: **LIDL**

Project Title: **LIDL GLAN LLYN**

Drawing Title: **SECTION 278
STANDARD DETAILS**

Date:	05/06/2025	Drawn By:	BT
Scale:	AS SHOWN @ A1	Checked:	EM
Status:	DETAILED DESIGN	Approved:	NC

Drawing No.	250487-4000-001	Rev.	-
-------------	-----------------	------	---