
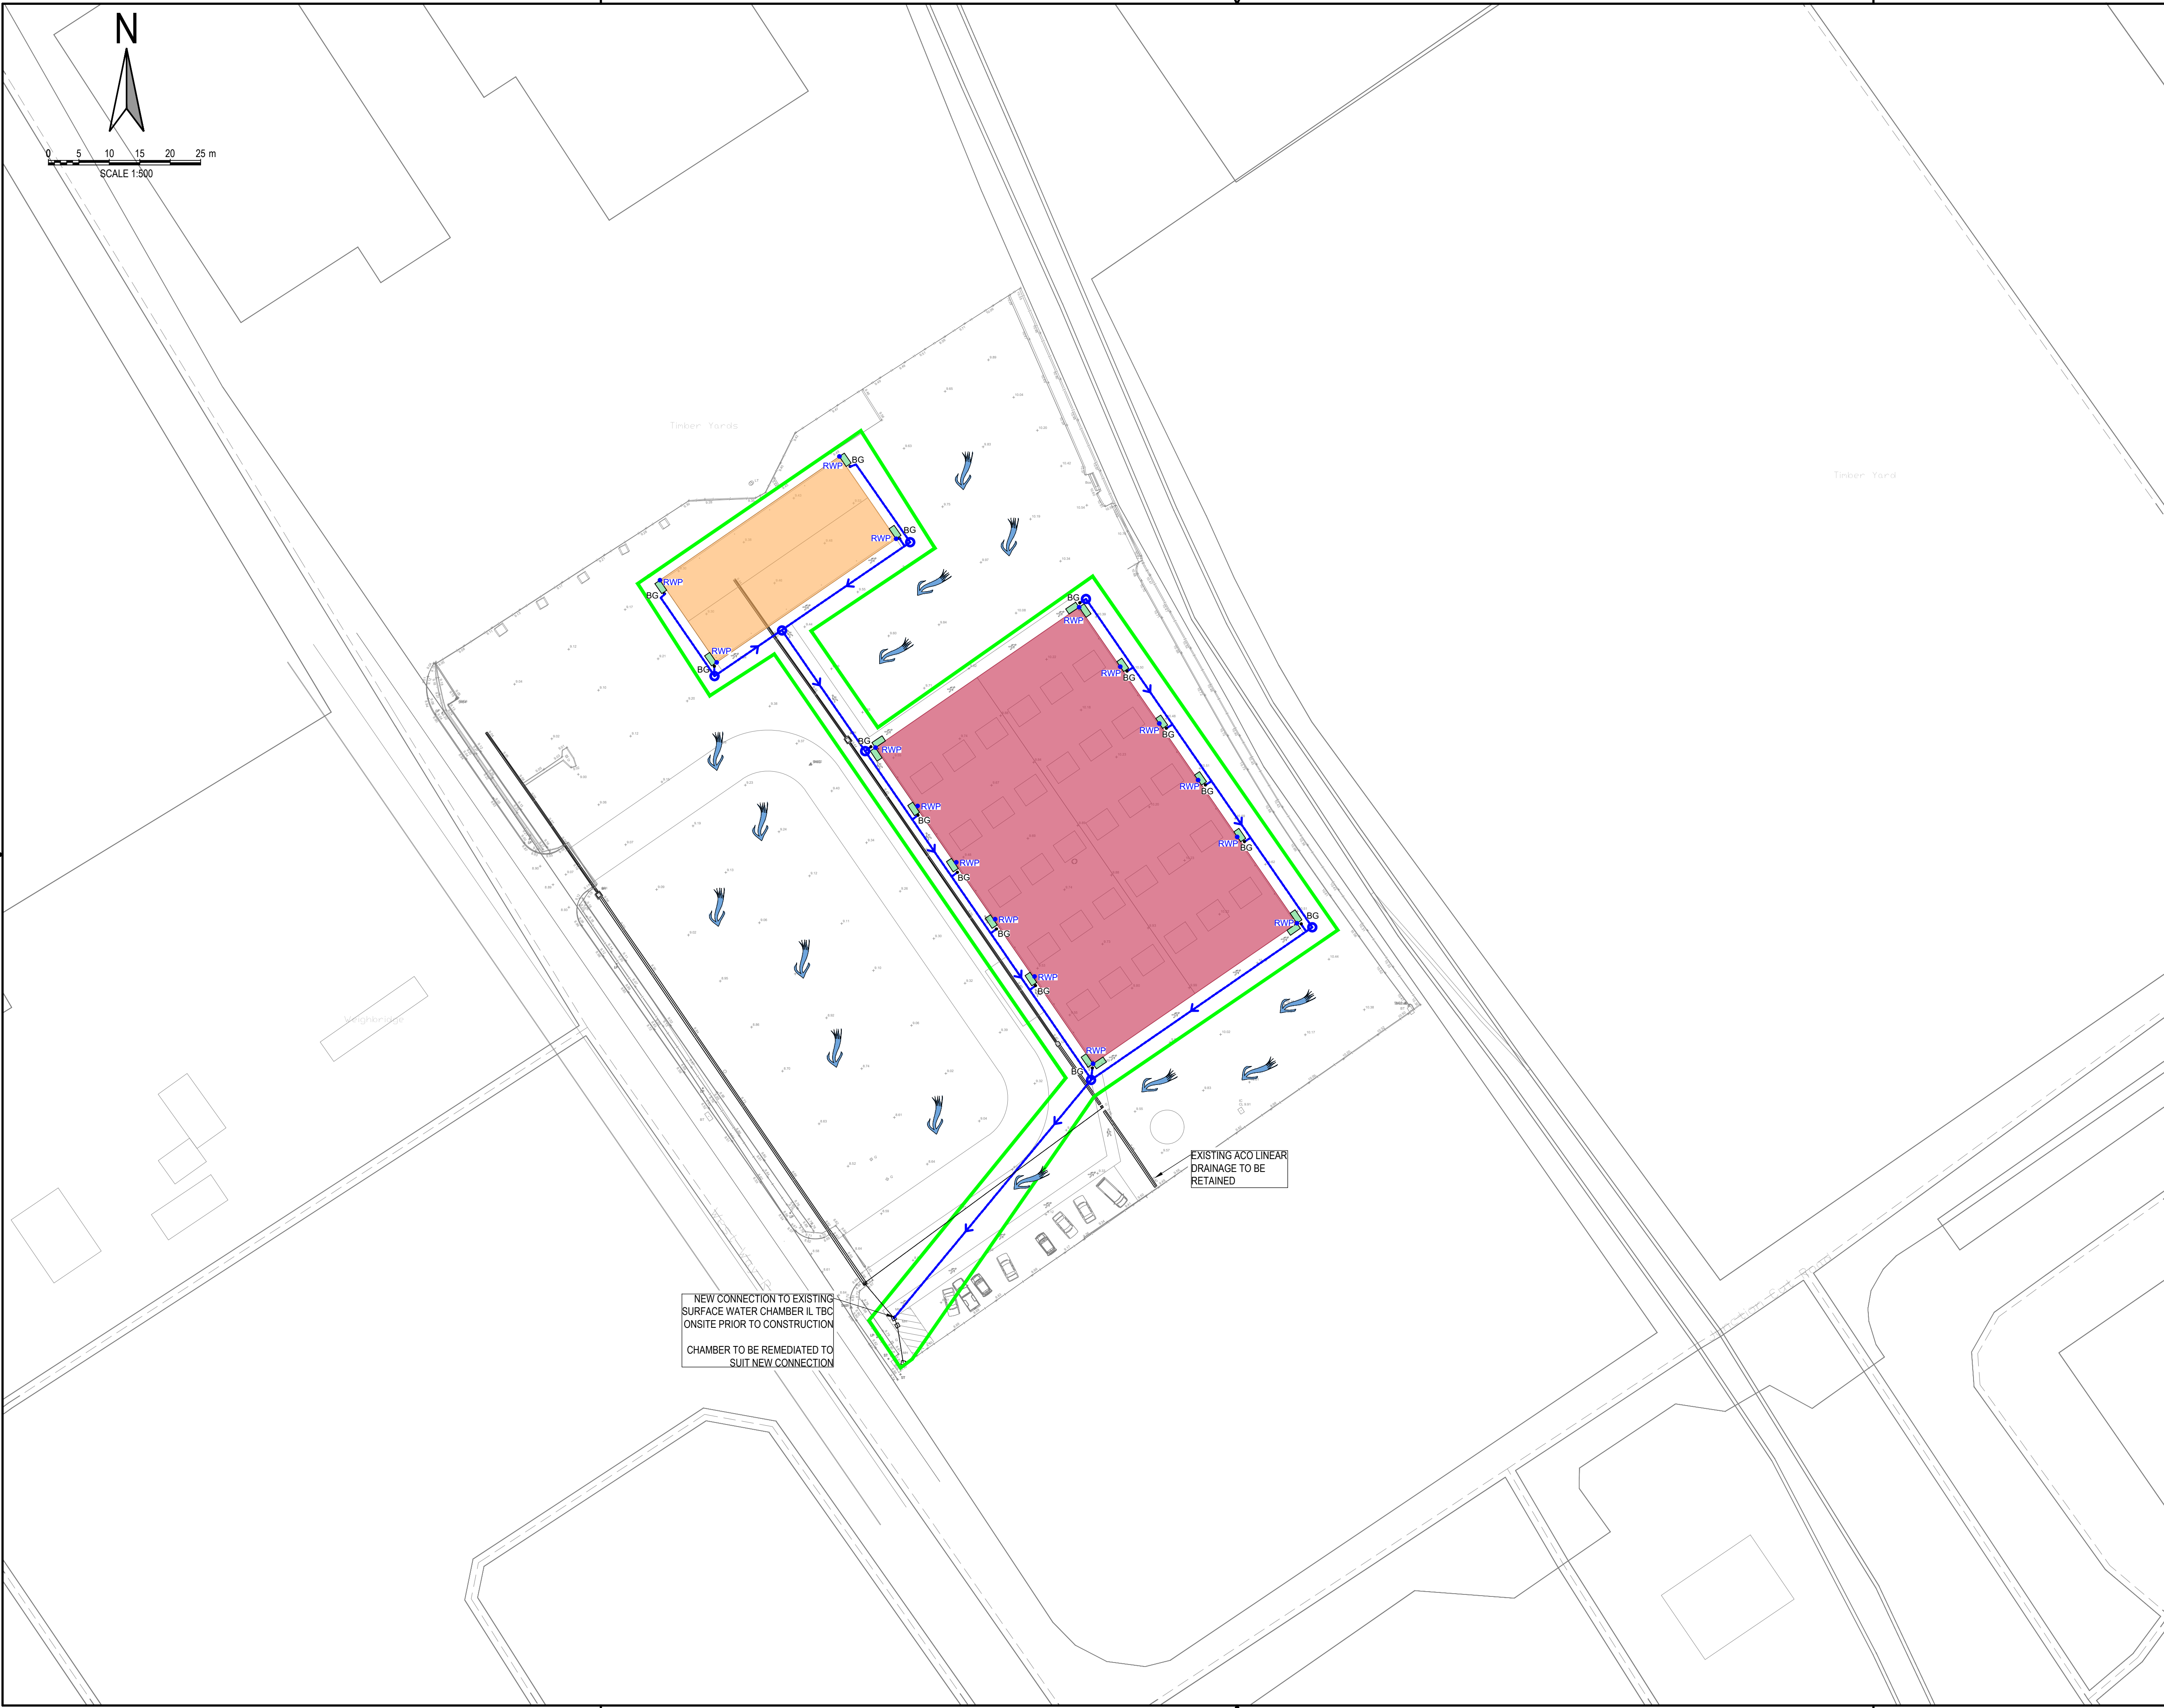


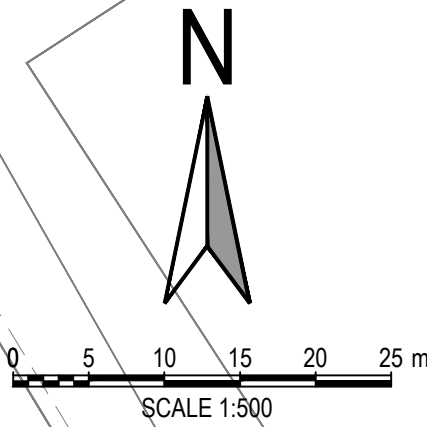

- NOTES:
1. ALL DIMENSIONS ARE IN MILLIMETRES UNLESS NOTED OTHERWISE.
 2. ALL LEVELS ARE SHOWN IN METRES UNLESS NOTED OTHERWISE.
 3. DO NOT SCALE FROM THE DRAWING. USE FIGURED DIMENSIONS ONLY.
 4. ANY DISCREPANCIES TO BE REPORTED IMMEDIATELY TO THE ENGINEER.
 5. THIS DRAWING TO BE READ IN CONJUNCTION WITH ALL RELEVANT ARCHITECTS, ENGINEERS, SUBCONTRACTORS AND SPECIALISTS DRAWINGS AND SPECIFICATIONS.
 6. EXISTING SERVICES HAVE NOT BEEN SHOWN BUT ARE PRESENT - THE CONTRACTOR IS TO LIAISE WITH ALL STATUTORY AUTHORITIES PRIOR TO THE COMMENCEMENT OF ANY WORKS.

LEGEND

-  CATCHMENT AREA A = 2506m²
-  CATCHMENT AREA B = 525m²

 SAB BOUNDARY

PRELIMINARY

rev.	drawn	chkd.	SM	DR	MJ	08.04.26	PRELIMINARY ISSUE	
							description	
client								
ASR								
project								
PORTAL FRAMES PALLET RECYCLING CENTRE NEWPORT								
title								
EXCEEDANCE FLOW & CATCHMENT AREA PLAN								
								
Vale Consultancy CONSULTING CIVIL & STRUCTURAL ENGINEERS								
29 Bocam Park, Old Field Road, Pencoed, Bridgend CF35 5LJ. Phone: 01656 863794 Email: enquiries@vale-consultancy.co.uk								
date		drawn		checked		approved		
08.04.26		SM		DR		08.04.26		MJ
scale @ A1				project no.		08.04.26		
1:500				23171				
status		drg. no.						rev.
P		23171_501						01