



FORMER CAERLEON CAMPUS

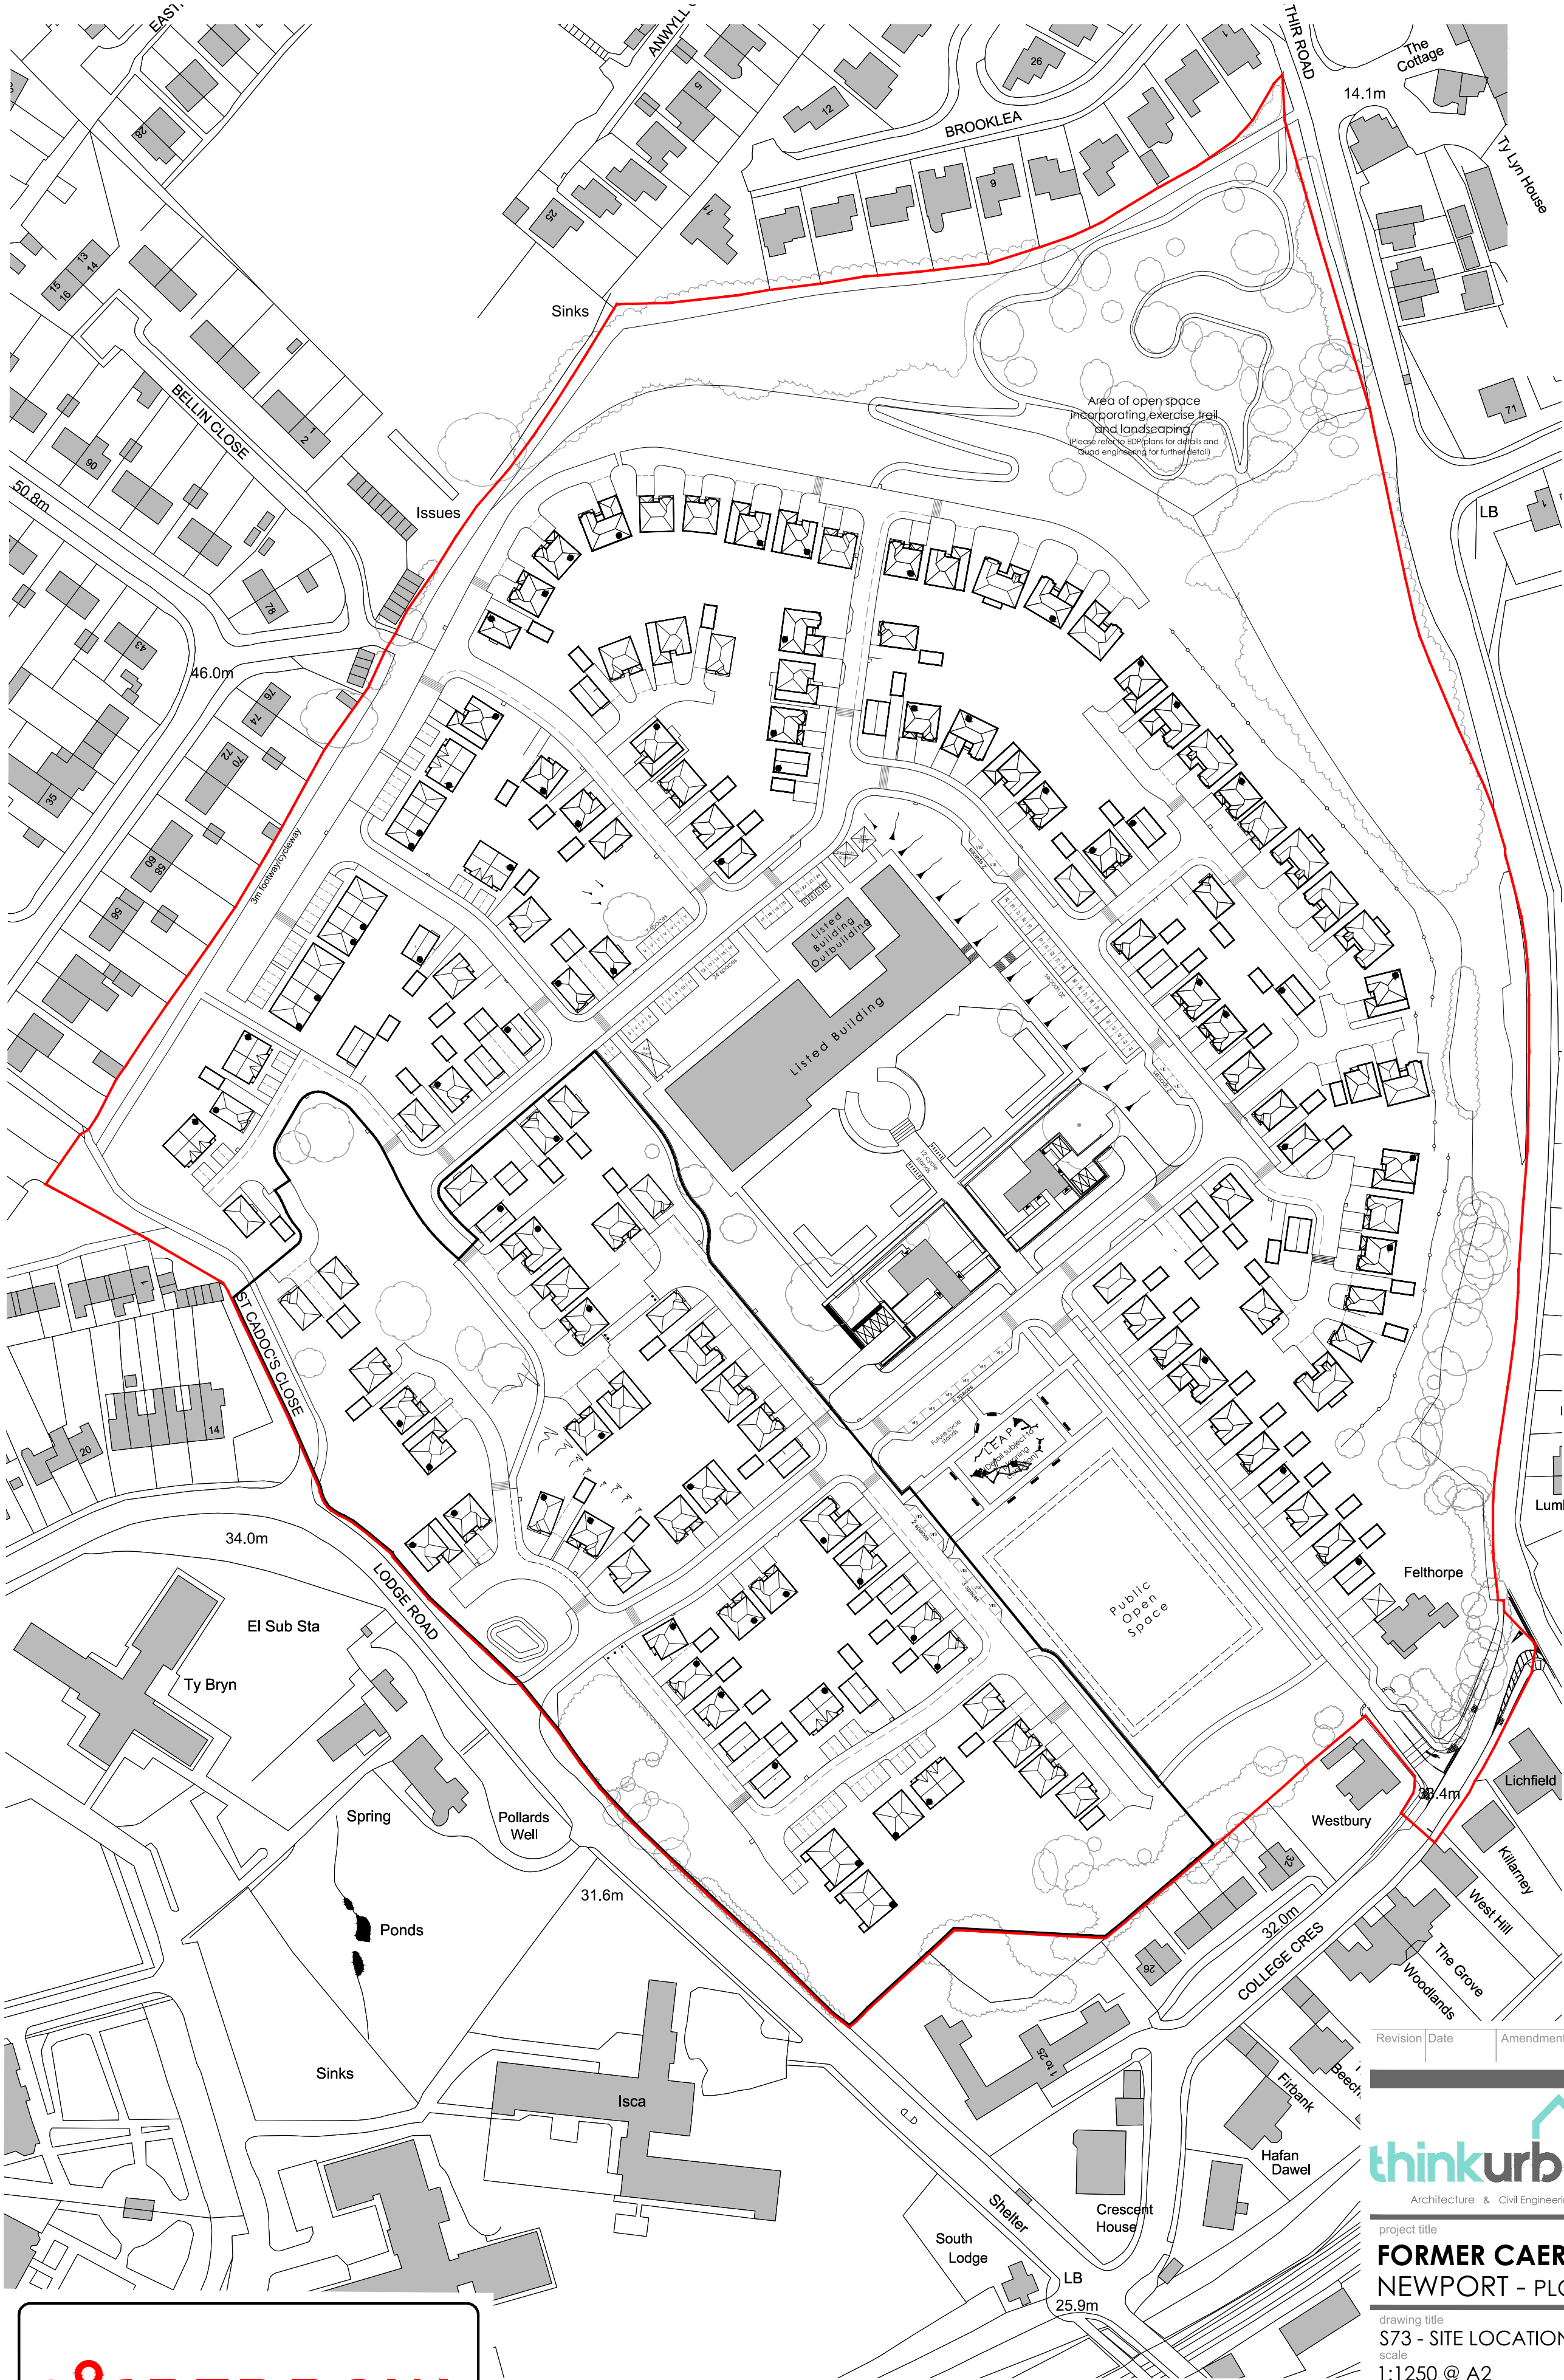

Revision	Date	Amendment	Initials

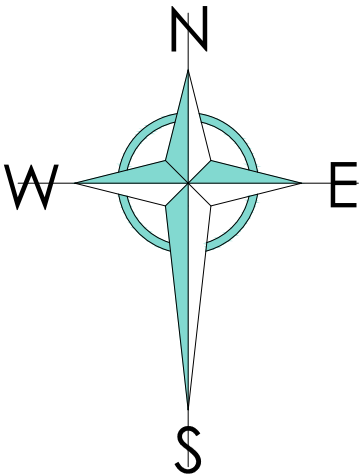

Quest House
St Mellons Business Park
Fortran Road
Cardiff CF3 0EY

Architecture & Civil Engineering

project title
**FORMER CAERLEON CAMPUS
NEWPORT - PLOTS 112-170**

drawing title
S73 - SITE LOCATION PLAN

scale
1:1250 @ A2

date
17.12.25

drawn by
PT

status	drawing number	revision
	CAE12-01-25-1000	-

Do NOT scale off this drawing. Check dimensions before use and notify Think Urban Design Ltd. of any discrepancies immediately. Contractors, subcontractors and suppliers must verify all dimensions supplied on the drawings and on site before commencing works. Check the contents of this drawing and any tabular information before ordering materials. © Think Urban Design Ltd.



Redrow Homes (South Wales) Limited

Redrow House, Copse Walk, Cardiff Gate Business Park, Cardiff Gate, Cardiff, CF23 8RH
Tel: 02920 549103 Fax: 02920 541540 Web: www.redrow.co.uk