


N:\51021-100 NGED PRIMARY SUBSTATION, ALEXANDRA DOCKS\01 PRODUCTION FORM\01 DRAWINGS\02 CIVIL\51021-BUR-XX-XX-D-C-10101 EXISTINGS\ELAYOUT.DWG
ALL CIVIL DIMENSIONS ARE IN METRES - ALL STRUCTURAL DIMENSIONS ARE IN MILLIMETRES - ALL LEVELS ARE IN METRES.
10 cm - Caution as distortion can occur.

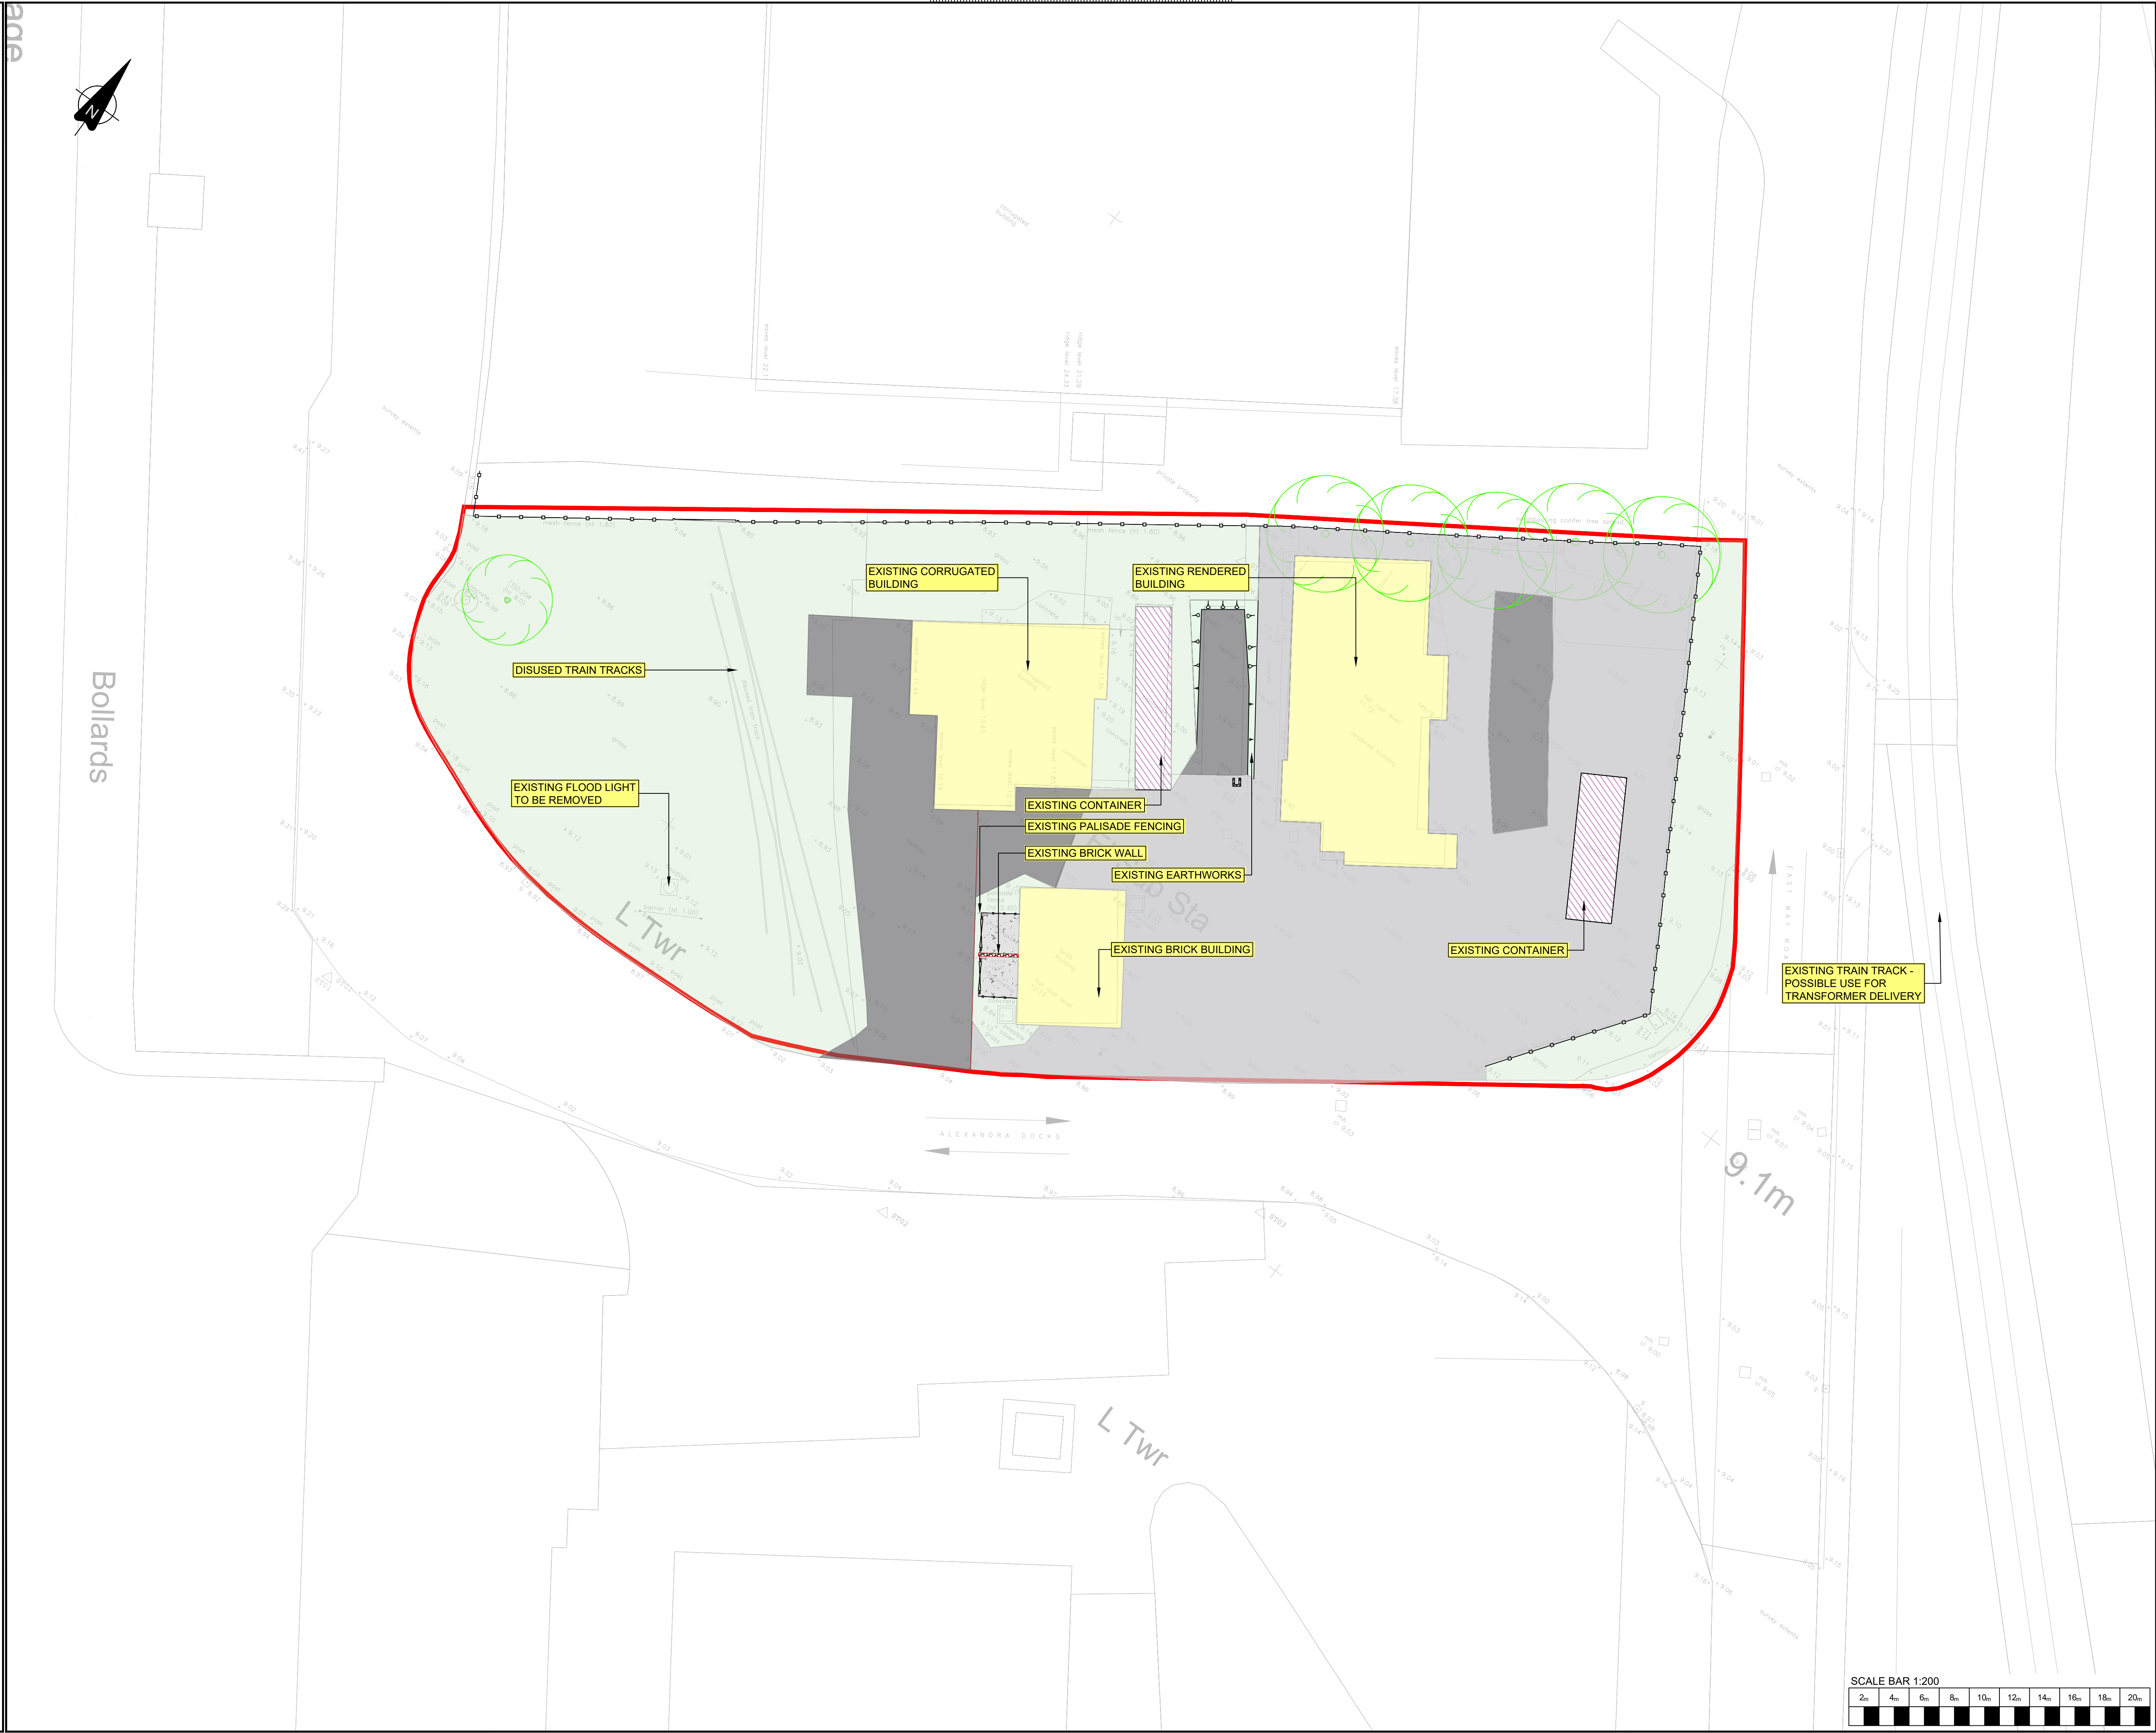

- THIS DRAWING IS TO BE READ IN CONJUNCTION WITH ALL RELEVANT ARCHITECTS AND ENGINEERS DRAWINGS AND SPECIFICATIONS.
- DO NOT SCALE FROM THIS DRAWING. ANY AMBIGUITIES, OMISSIONS AND ERRORS ON DRAWINGS SHALL BE BROUGHT TO THE ENGINEER'S ATTENTION IMMEDIATELY. ALL DIMENSIONS MUST BE CHECKED AND VERIFIED ON SITE.
- ALL DIMENSIONS ARE IN METERS UNLESS OTHERWISE NOTED.
- FOR GENERAL NOTES, REFER TO DRAWING:

Project:
NGED PRIMARY SUBSTATION,
ALEXANDRA DOCKS

- DRAWING NOTES:**
- ANY DISCREPANCIES BETWEEN SITE FINDINGS AND DRAWING INFORMATION MUST BE REPORTED IMMEDIATELY TO THE ENGINEER.
 - TOPOGRAPHIC INFORMATION IS BASED ON THE SURVEY PROVIDED; BURROUGHS ACCEPTS NO LIABILITY FOR OMISSIONS OUTSIDE THE SURVEYED EXTENTS.
 - BOUNDARY FEATURES, KERBS, AND STREET FURNITURE HAVE BEEN PLOTTED FROM SURVEY AND ARE TO BE VERIFIED ON SITE PRIOR TO SETTING OUT.
 - CONTRACTOR TO LIAISE WITH ALL STATUTORY UNDERTAKERS AND LOCAL AUTHORITY BEFORE WORKS PROCEED.
 - SITE CLEARANCE TO BE COMPLETED BY OTHERS.
 - ALL FEATURES IDENTIFIED ARE INDICATIVE AND ARE TO BE CONFIRMED BY A CONTRACTOR ON SITE.
 - EXISTING BUILDINGS TO BE DEMOLISHED

- LEGEND:**
- SITE BOUNDARY
 - EXISTING BUILDINGS
 - EXISTING CONTAINER
 - EXISTING TREES
 - EXISTING FENCING
 - EXISTING GRAVEL AREA
 - EXISTING TARMAC AREA
 - EXISTING BRICK WALL
 - EXISTING CONCRETE AREA
 - EXISTING GRASSED AREA

P2.0	EXISTING LIGHT ANNOTATION AMENDED	06/05/26	JAH	SB
P1.0	ORIGINAL ISSUE	25/03/26	JAH	SB
REV.	DESCRIPTION	DATE	DRW	CHK

Drawing Title:
**SERIES 100 - PRELIMINARY
EXISTING SITE LAYOUT**

Burroughs Project No.: 51021-00
Scale: 1:200
Original Paper Size: A1

Drawing Number:
51021-BUR-XX-XX-D-C-10101

Status: S2
Status Description: SUITABLE FOR INFORMATION

This document is copyright of Burroughs Ltd. Use figured measurements only! DO NOT SCALE FROM DRAWING. Verify all dimensions prior to construction. Immediately report any discrepancies to Burroughs and if in doubt ASK. This drawing should be read in conjunction with all other associated project information.