


1102.188.254 - 51021ADIGITALPRODUCTIONS1021-00 NGED PRIMARY SUBSTATION, ALEXANDRA DOCKS01 PRODUCTION FORM01 DRAWINGS02 CIVILS051021-BUR-XX-XX-D-C-10102_PROPOSED SITE LAYOUT01.DWG
ALL CIVIL DIMENSIONS ARE IN METRES - ALL STRUCTURAL DIMENSIONS ARE IN MILLIMETRES - ALL LEVELS ARE IN METRES.
10 cm - Caution as distortion can occur.

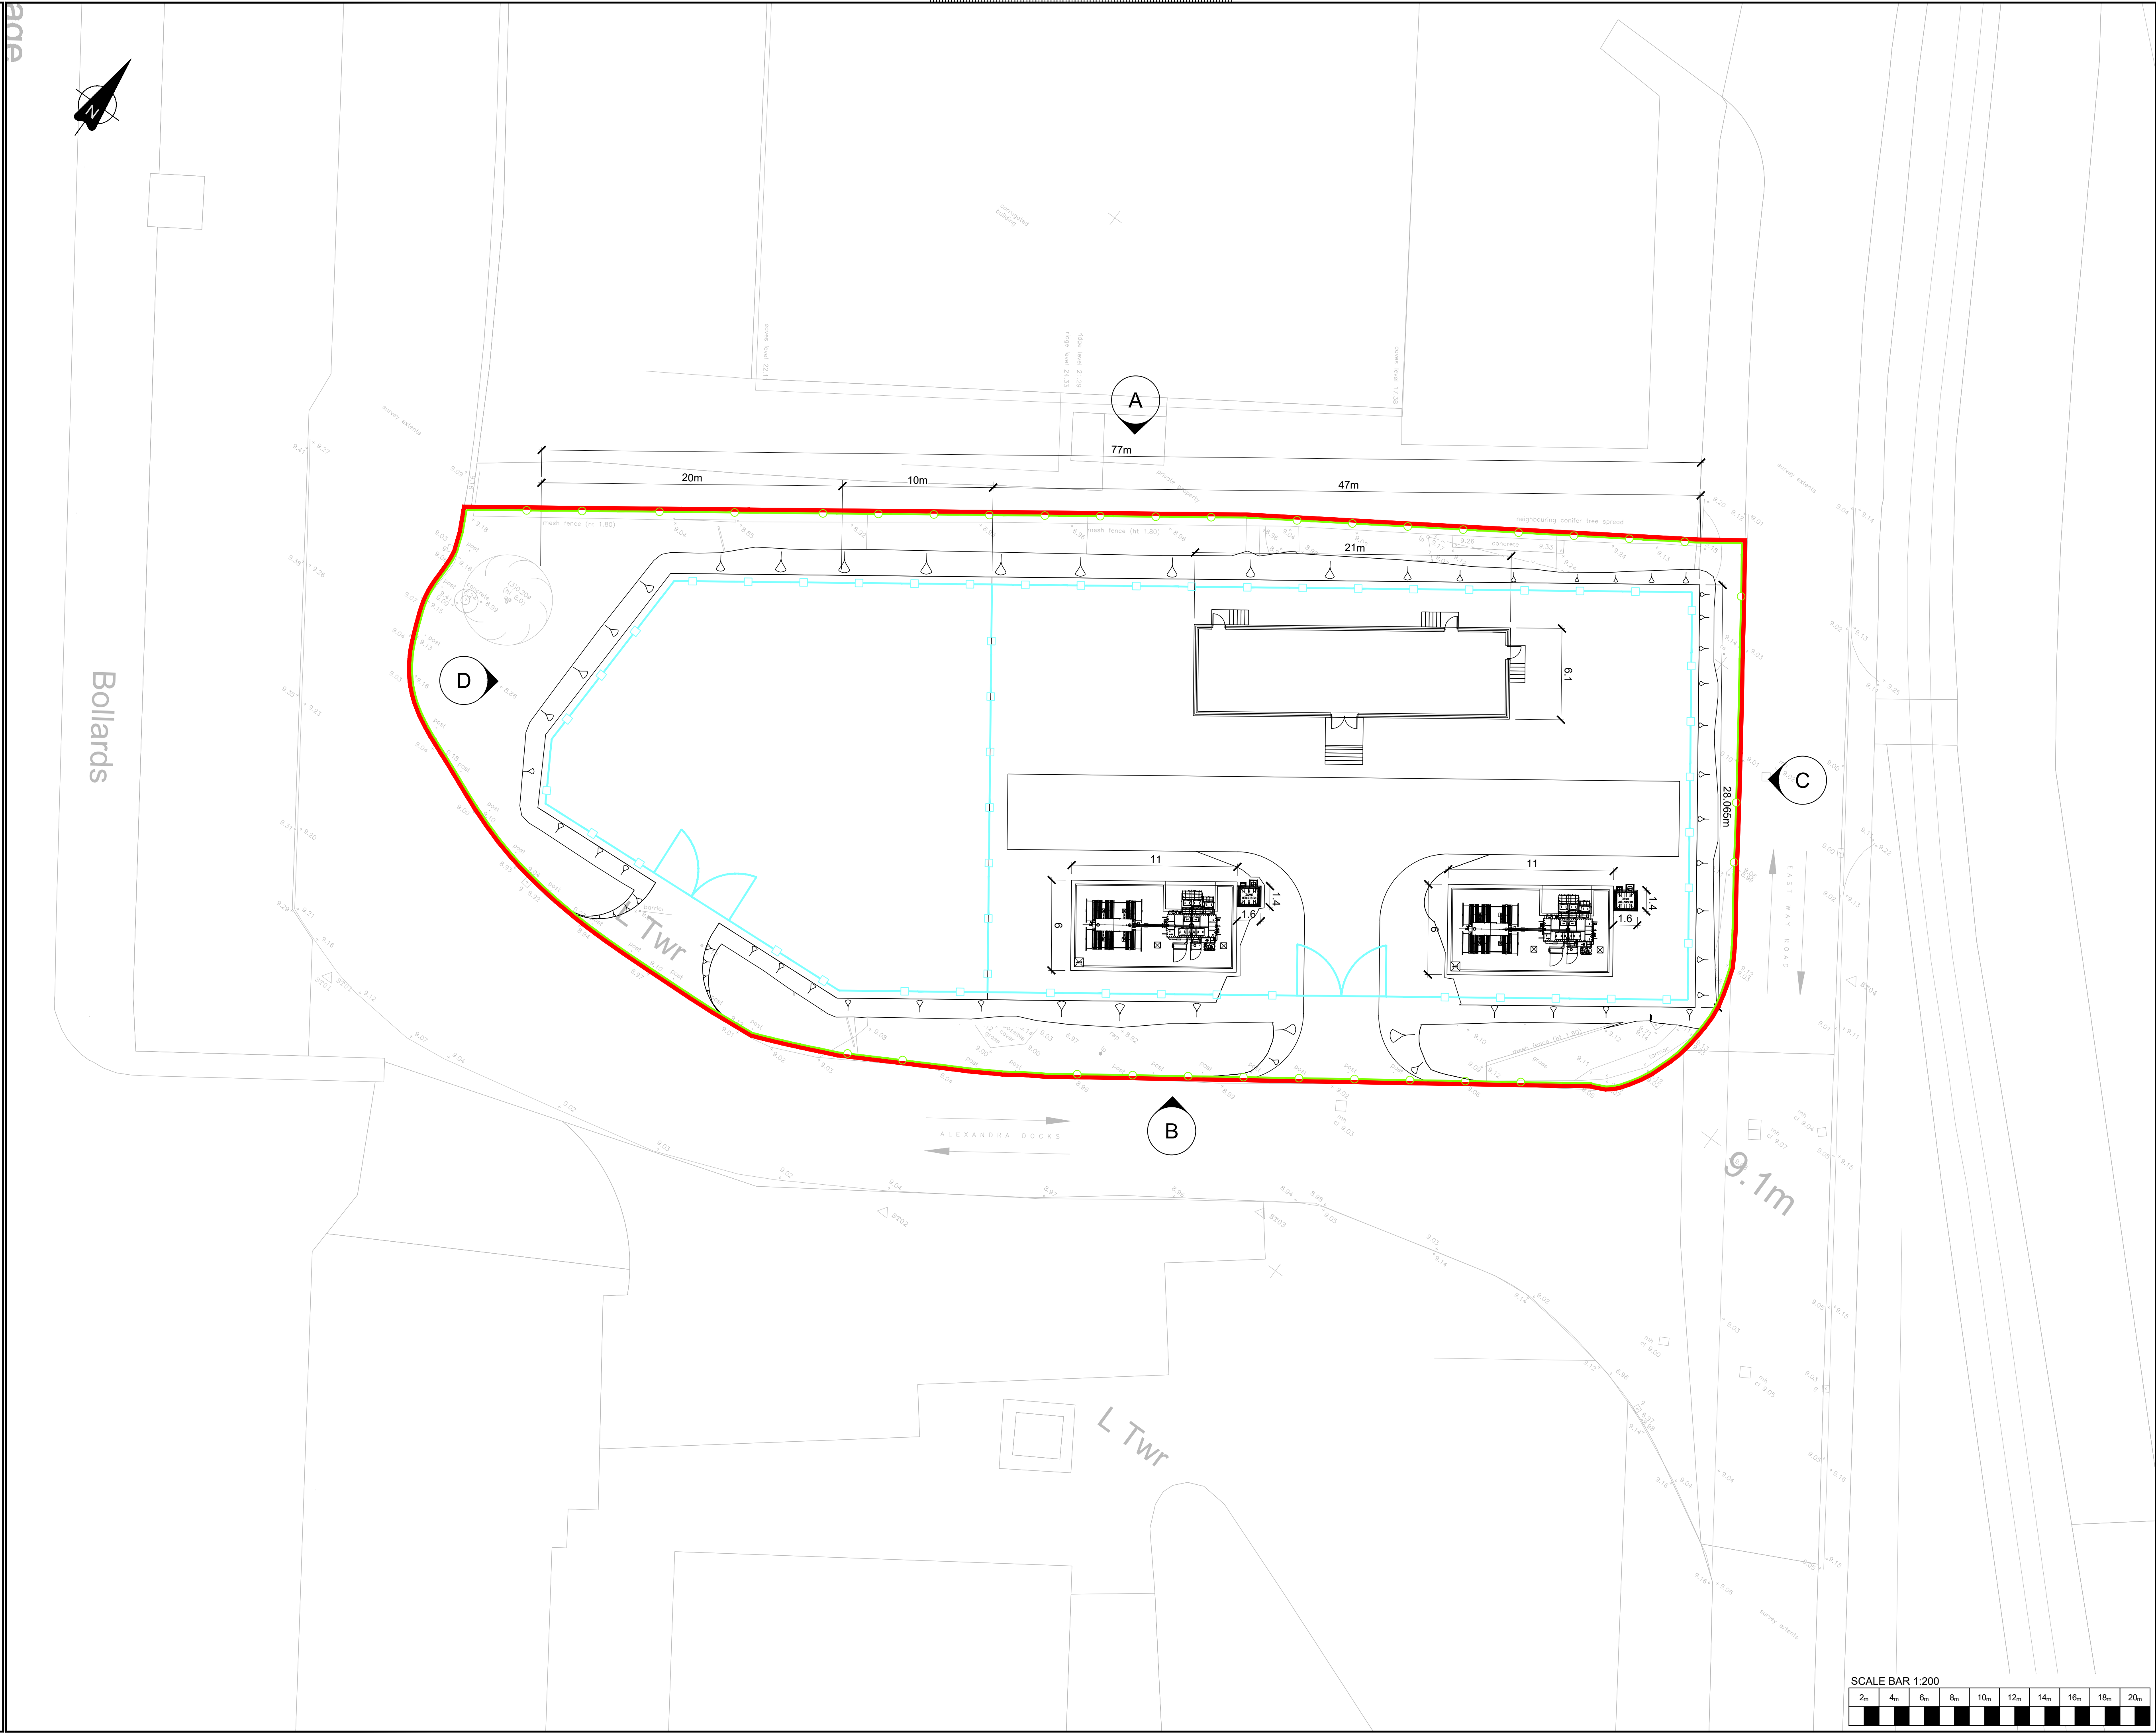

- THIS DRAWING IS TO BE READ IN CONJUNCTION WITH ALL RELEVANT ARCHITECTS AND ENGINEERS DRAWINGS AND SPECIFICATIONS.
- DO NOT SCALE FROM THIS DRAWING. ANY AMBIGUITIES, OMISSIONS AND ERRORS ON DRAWINGS SHALL BE BROUGHT TO THE ENGINEER'S ATTENTION IMMEDIATELY. ALL DIMENSIONS MUST BE CHECKED AND VERIFIED ON SITE.
- ALL DIMENSIONS ARE IN METERS UNLESS OTHERWISE NOTED.
- FOR GENERAL NOTES, REFER TO DRAWING:

Project:
NGED PRIMARY SUBSTATION,
ALEXANDRA DOCKS

- DRAWING NOTES:**
- FOR EXISTING SITE GENERAL ARRANGEMENT REFER TO DRAWING:
51021-BUR-XX-XX-D-C-10101

- APPLICATION SITE BOUNDARY
- PROPOSED POST & WIRE STOCK FENCE ON LAND OWNERSHIP BOUNDARY
- PROPOSED COMPOUND PALISADE FENCE

P2.0	FENCE AMENDED FOLLOWING COMMENTS	20/04/26	JAH	SB
P2.0	FENCE AMENDED FOLLOWING COMMENTS	09/04/26	JAH	SB
P1.0	ORIGINAL ISSUE	06/03/26	JAH	SB
REV.	DESCRIPTION	DATE	DRW	CHK

Drawing Title:
**SERIES 100 - PRELIMINARY
PROPOSED SITE LAYOUT**

Burroughs Project No.: 51021-00
Scale: 1:200
Original Paper Size: A1

Drawing Number:
51021-BUR-XX-XX-D-C-10102

Status: S3
Status Description: SUITABLE FOR REVIEW AND COMMENT

This document is copyright of Burroughs Ltd. Use figured measurements only! DO NOT SCALE FROM DRAWING. Verify all dimensions prior to construction. Immediately report any discrepancies to Burroughs and if in doubt ASK. This drawing should be read in conjunction with all other associated project information