


N:\51021-00 NGED PRIMARY SUBSTATION, ALEXANDRA DOCK\51021-00 PRODUCTION FORM\01 DRAWINGS\51021-00 BUR-XX-XX-D-C-10500_EXISTINGDRAINAGE.DWG
ALL CIVIL DIMENSIONS ARE IN METRES - ALL STRUCTURAL DIMENSIONS ARE IN MILLIMETRES - ALL LEVELS ARE IN METRES.

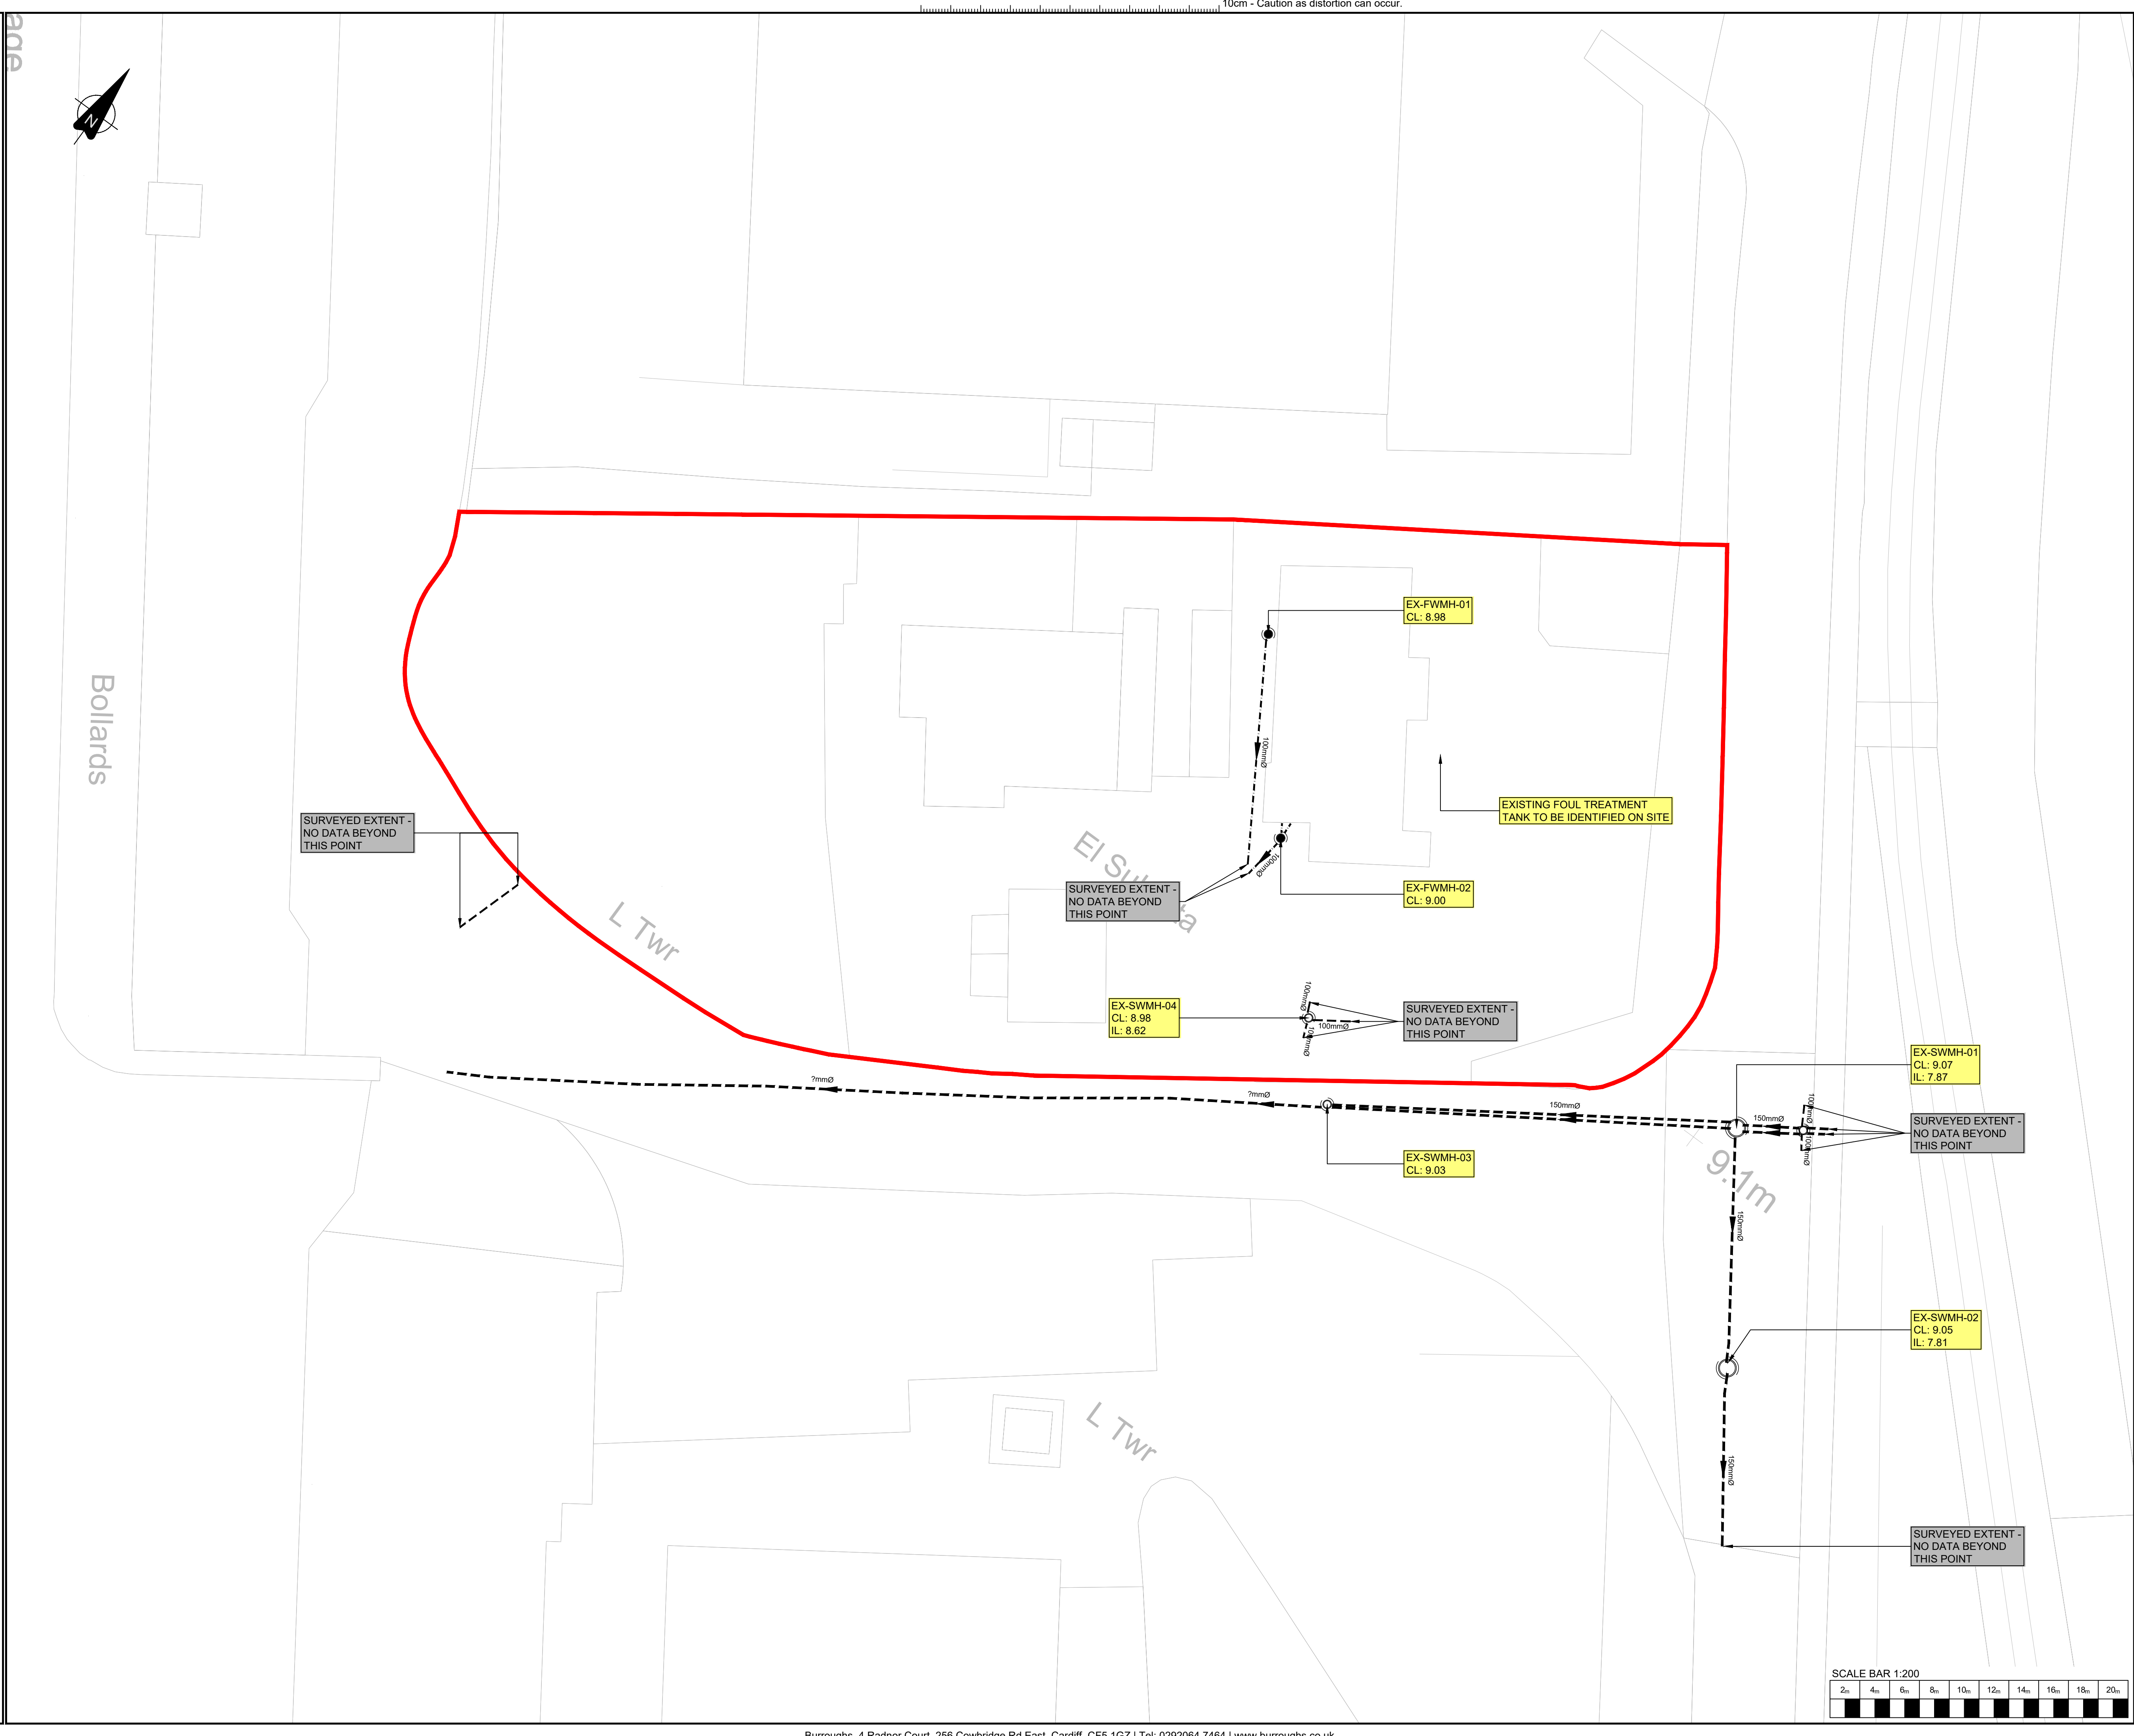

1. THIS DRAWING IS TO BE READ IN CONJUNCTION WITH ALL RELEVANT ARCHITECTS AND ENGINEERS DRAWINGS AND SPECIFICATIONS.
2. DO NOT SCALE FROM THIS DRAWING. ANY AMBIGUITIES, OMISSIONS AND ERRORS ON DRAWINGS SHALL BE BROUGHT TO THE ENGINEER'S ATTENTION IMMEDIATELY. ALL DIMENSIONS MUST BE CHECKED AND VERIFIED ON SITE.
3. ALL DIMENSIONS ARE IN METERS UNLESS OTHERWISE NOTED.
4. FOR GENERAL NOTES, REFER TO DRAWING:

Project:
NGED PRIMARY SUBSTATION,
ALEXANDRA DOCK

- DRAWING NOTES:**
1. EXISTING DRAINAGE INFORMATION SHOWN IS BASED ON PARTIAL SURVEY DATA RECEIVED. ONLY CHAMBERS AND RUNS INDICATED HAVE BEEN SURVEYED.
 2. NO GUARANTEE IS GIVEN ON THE ACCURACY, CONDITION, OR CONNECTIVITY OF EXISTING DRAINAGE OUTSIDE SURVEYED EXTENTS.
 3. CONTRACTOR MUST CONFIRM ALL INVERT LEVELS, PIPE SIZES, ROUTES, AND CONNECTIONS ON SITE PRIOR TO COMMENCING WORKS.
 4. ANY DISCREPANCIES BETWEEN SITE FINDINGS AND DRAWING INFORMATION ARE TO BE REPORTED IMMEDIATELY TO THE ENGINEER.
 5. UNCHARTED SERVICES OR DRAINAGE MAY BE PRESENT AND SHOULD BE ANTICIPATED DURING CONSTRUCTION.

- LEGEND:**
- SITE BOUNDARY
 - EXISTING SURFACE WATER SEWER
 - EXISTING SURFACE WATER MANHOLE
 - EXISTING FOUL WATER SEWER
 - EXISTING FOUL WATER MANHOLE

PI 1.0	ORIGINAL ISSUE		06/03/26	JAH	SB
REV	DESCRIPTION		DATE	DRW	CHK

Drawing Title:
**SERIES 500 - DRAINAGE
EXISTING DRAINAGE
GENERAL ARRANGEMENT**

Burroughs Project No.:	Scale:	Original Paper Size:
51021-00	1:200	A1

Drawing Number:
51021-BUR-XX-XX-D-C-10500

Status: S3 - SUITABLE FOR REVIEW AND COMMENT

This document is copyright of Burroughs Ltd. Use figured measurements only! DO NOT SCALE FROM DRAWING. Verify all dimensions prior to construction. Immediately report any discrepancies to Burroughs and if in doubt ASK. This drawing should be read in conjunction with all other associated project information.