


Project: NGED PRIMARY SUBSTATION,
ALEXANDRA DOCKS

DRAWING NOTES:


1. THE EXISTING LEVEL INFORMATION PROVIDED ON THIS DRAWING IS BASED ON TOPOGRAPHIC SURVEY INFORMATION.

LEGEND:

-  SITE BOUNDARY
-  MAJOR CONTOUR - 100mm
INTERVALS
-  MINOR CONTOUR - 10mm INTERVALS

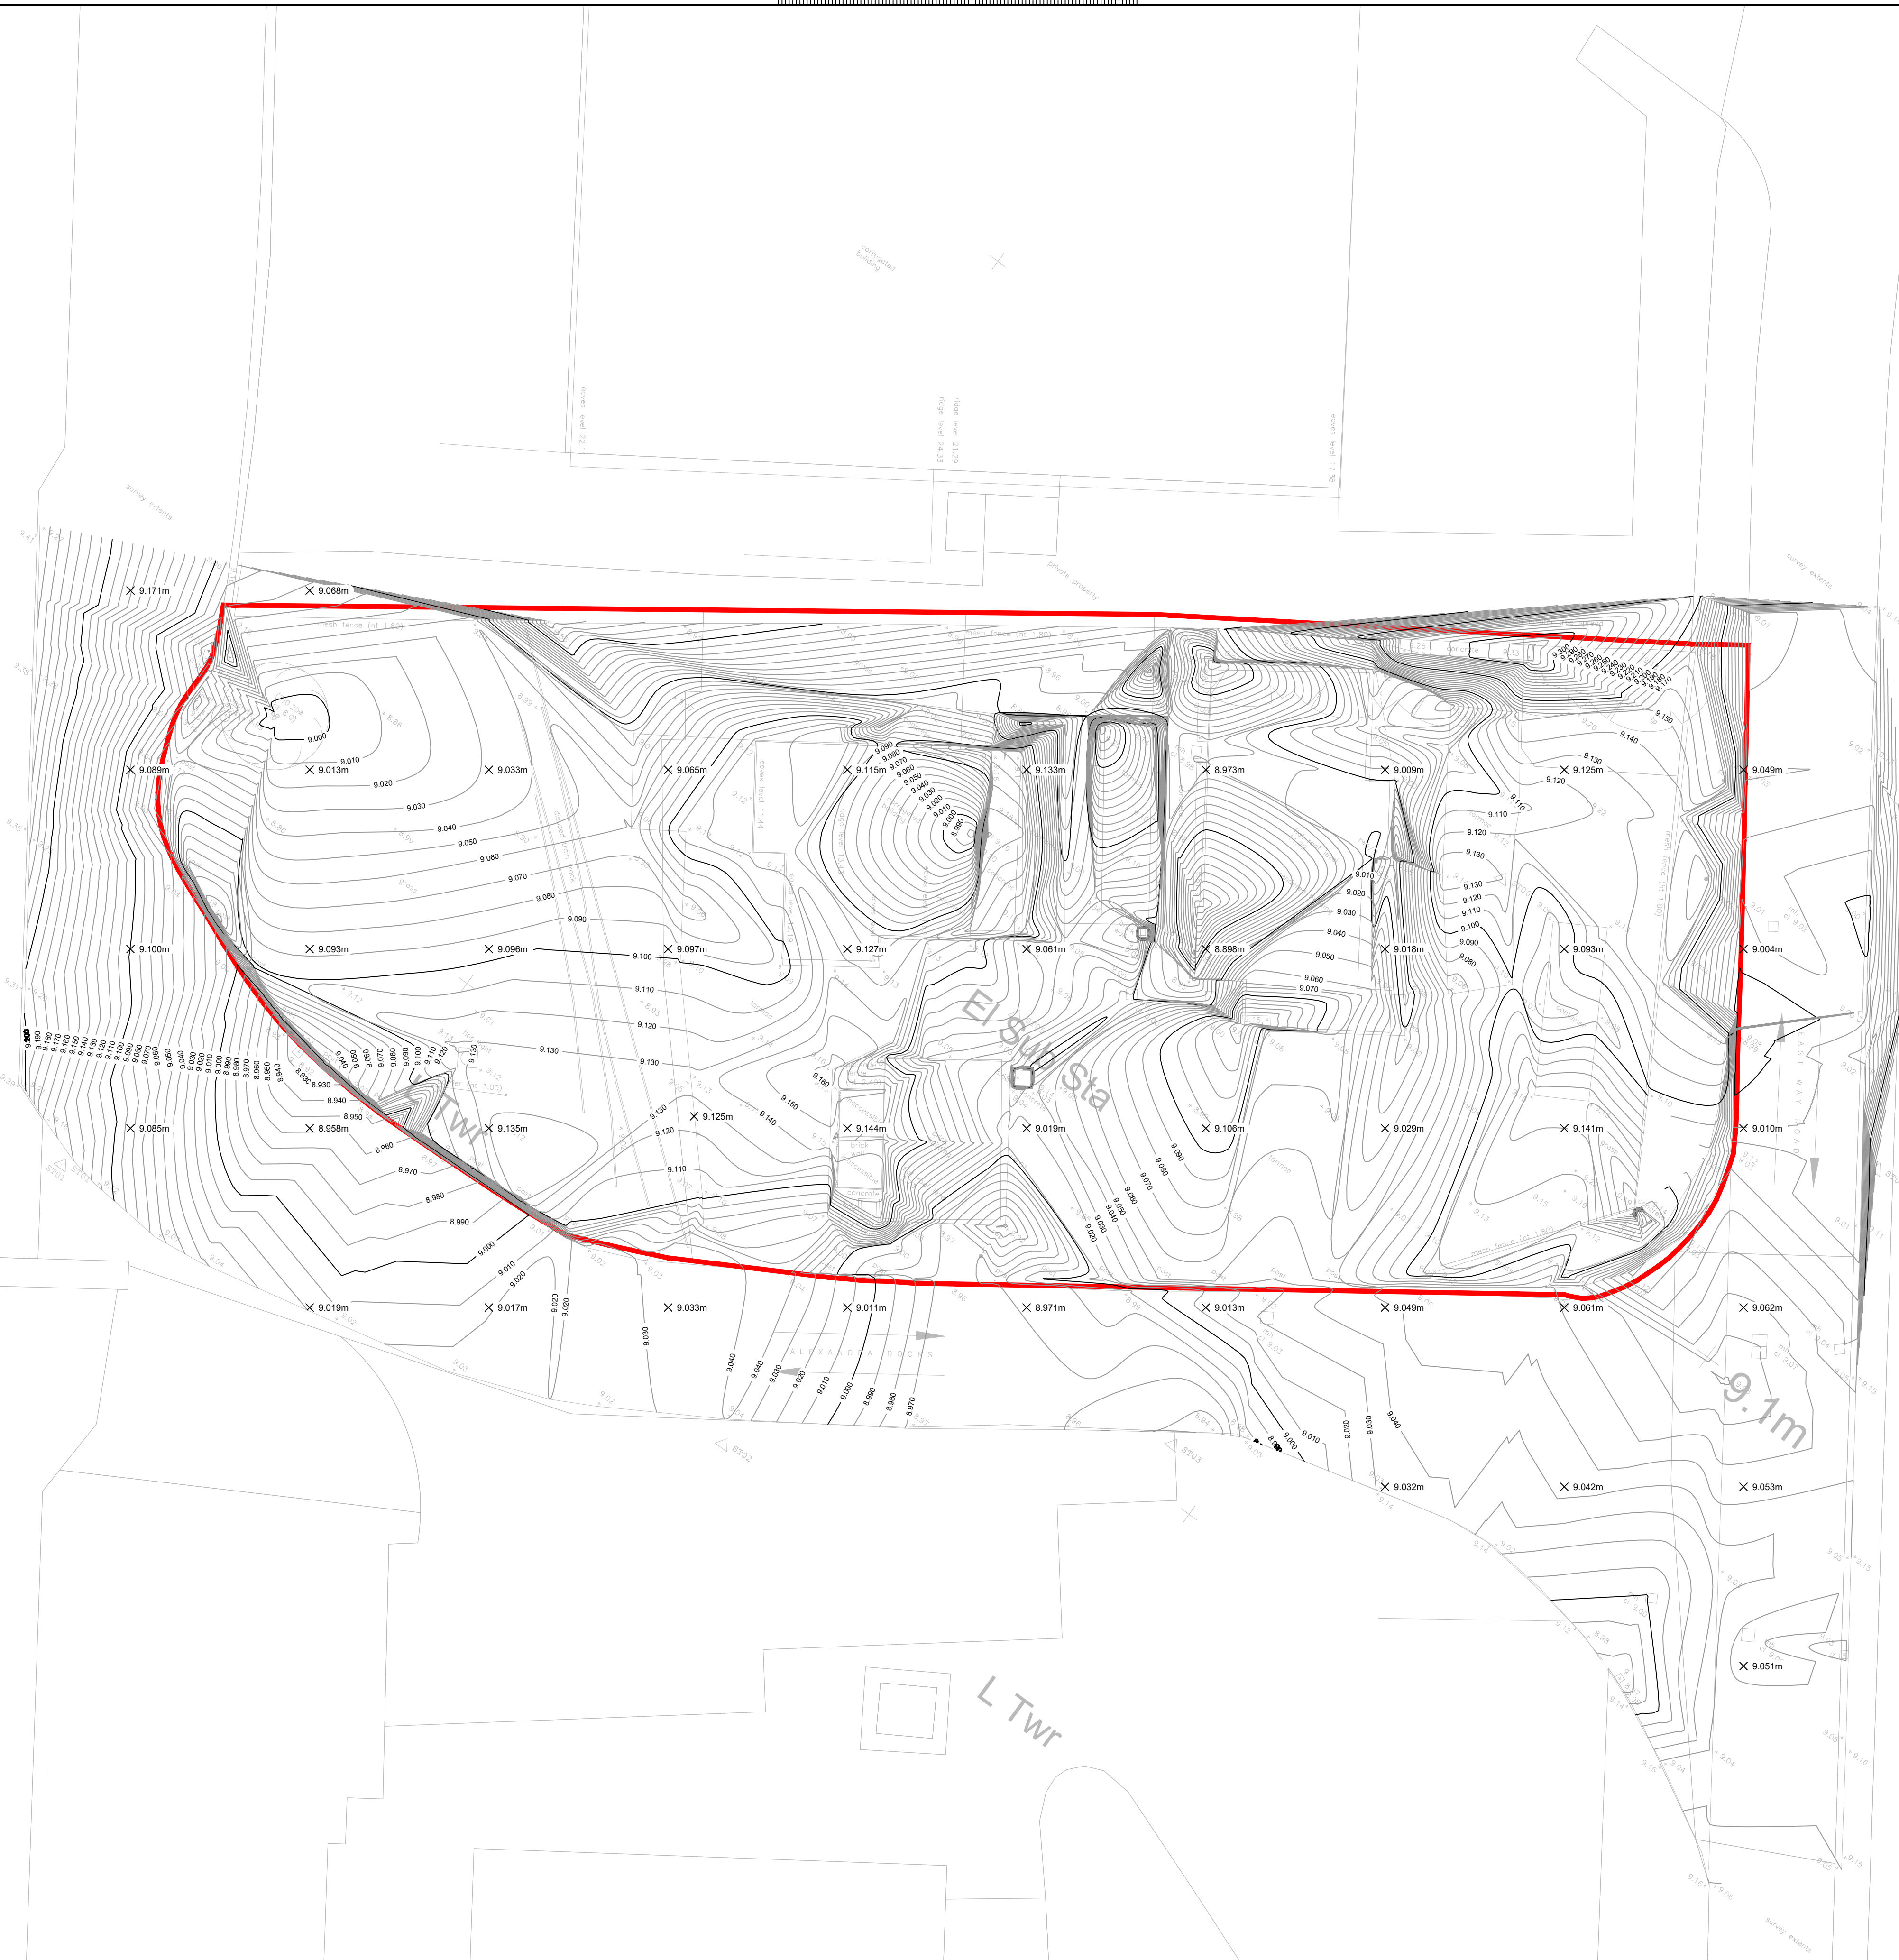

SCALE BAR 1:200

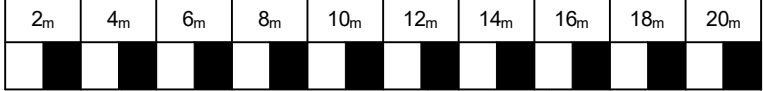

P1.0	ORIGINAL ISSUE	06/03/26	JAH	SB
REV.	DESCRIPTION	DATE	DRW.	CHK.

Drawing Title:

SERIES 600 - EARTHWORKS
EXISTING CONTOURS
GENERAL ARRANGEMENT

Surroundings Project No.:	Scale:	Original Paper Size:
51021-00	1:200	A1

51021-BUR-XX-XX-D-C-10600

Status:	Status Description:
S3	- SUITABLE FOR REVIEW AND COMMENT

This document is copyright of Burroughs Ltd. Use figured measurements only! DO NOT SCALE FROM DRAWING. Verify all dimensions prior to construction. Immediately report any discrepancies to Burroughs and if in doubt ASK. This drawing should be read in conjunction with all other associated project information