


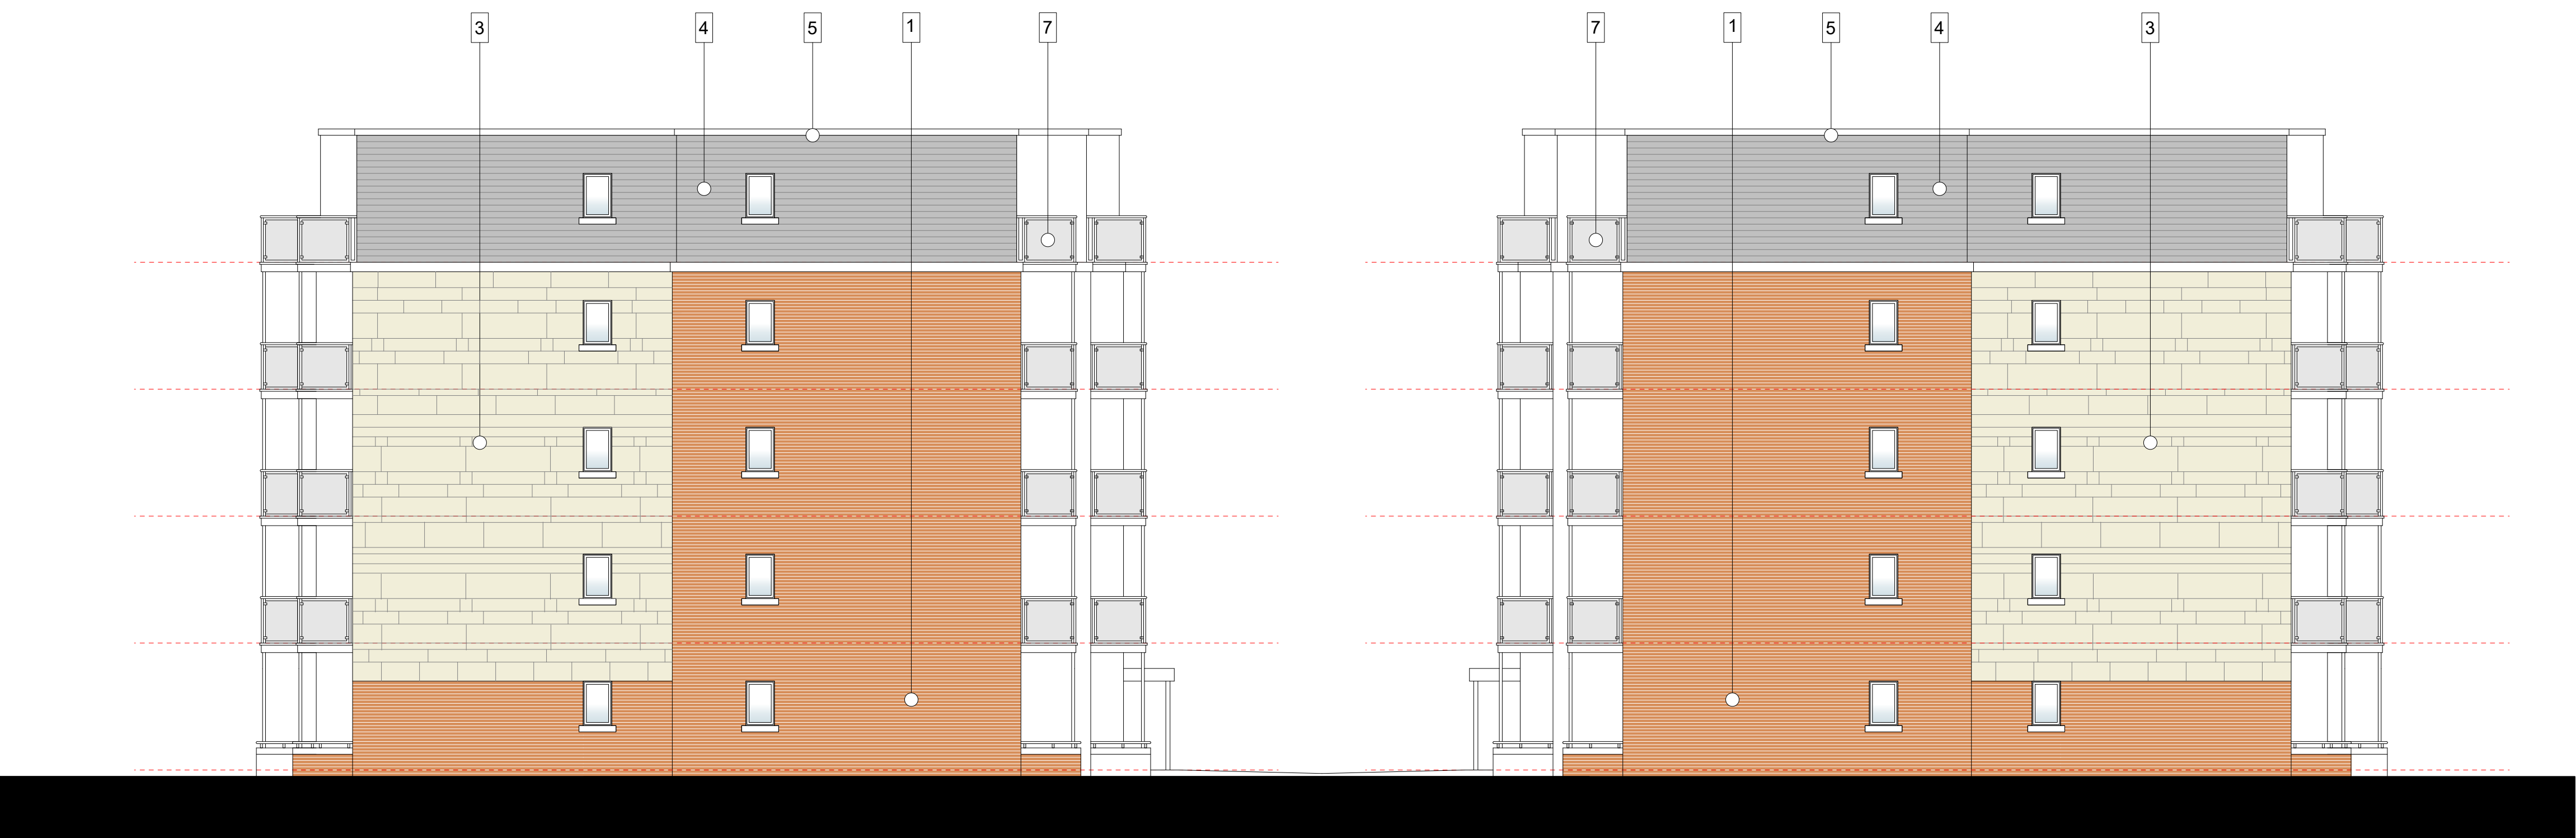

- Materials
- 1 : Facing brickwork matching Phase 1
 - 2 : Forticrete reconstituted stone string band
 - 3 : Marley Equitone Tectiva : Chalk
 - 4 : Hardie VL Plank horizontal cladding : Mist Grey
 - 5 : Aluminium parapet system : Anthracite Grey
 - 6 : PPC aluminium glazing and doors : Anthracite Grey
 - 7 : PPC balconies with glazed infill panels
 - 8 : Aluminium entrance canopy : Anthracite Grey

Kennedy James Griffiths
Chartered Architects and Project Managers
Project

KJG

T 02920 545100
10 Victoria Park Court
516 Cowbridge Road East
Cardiff
CF5 1DB

Proposed Apartments
Coverack Road, Newport

Title

Elevations

Status

Planning Application

Job Number

1671-PL -07

Date

10 12 2024

Scale

1:100@A1
1:200@A2

Revision

Drawn by

DJ

Use figured dimensions where possible. Do not scale for construction purposes.
This drawing is copyright.