
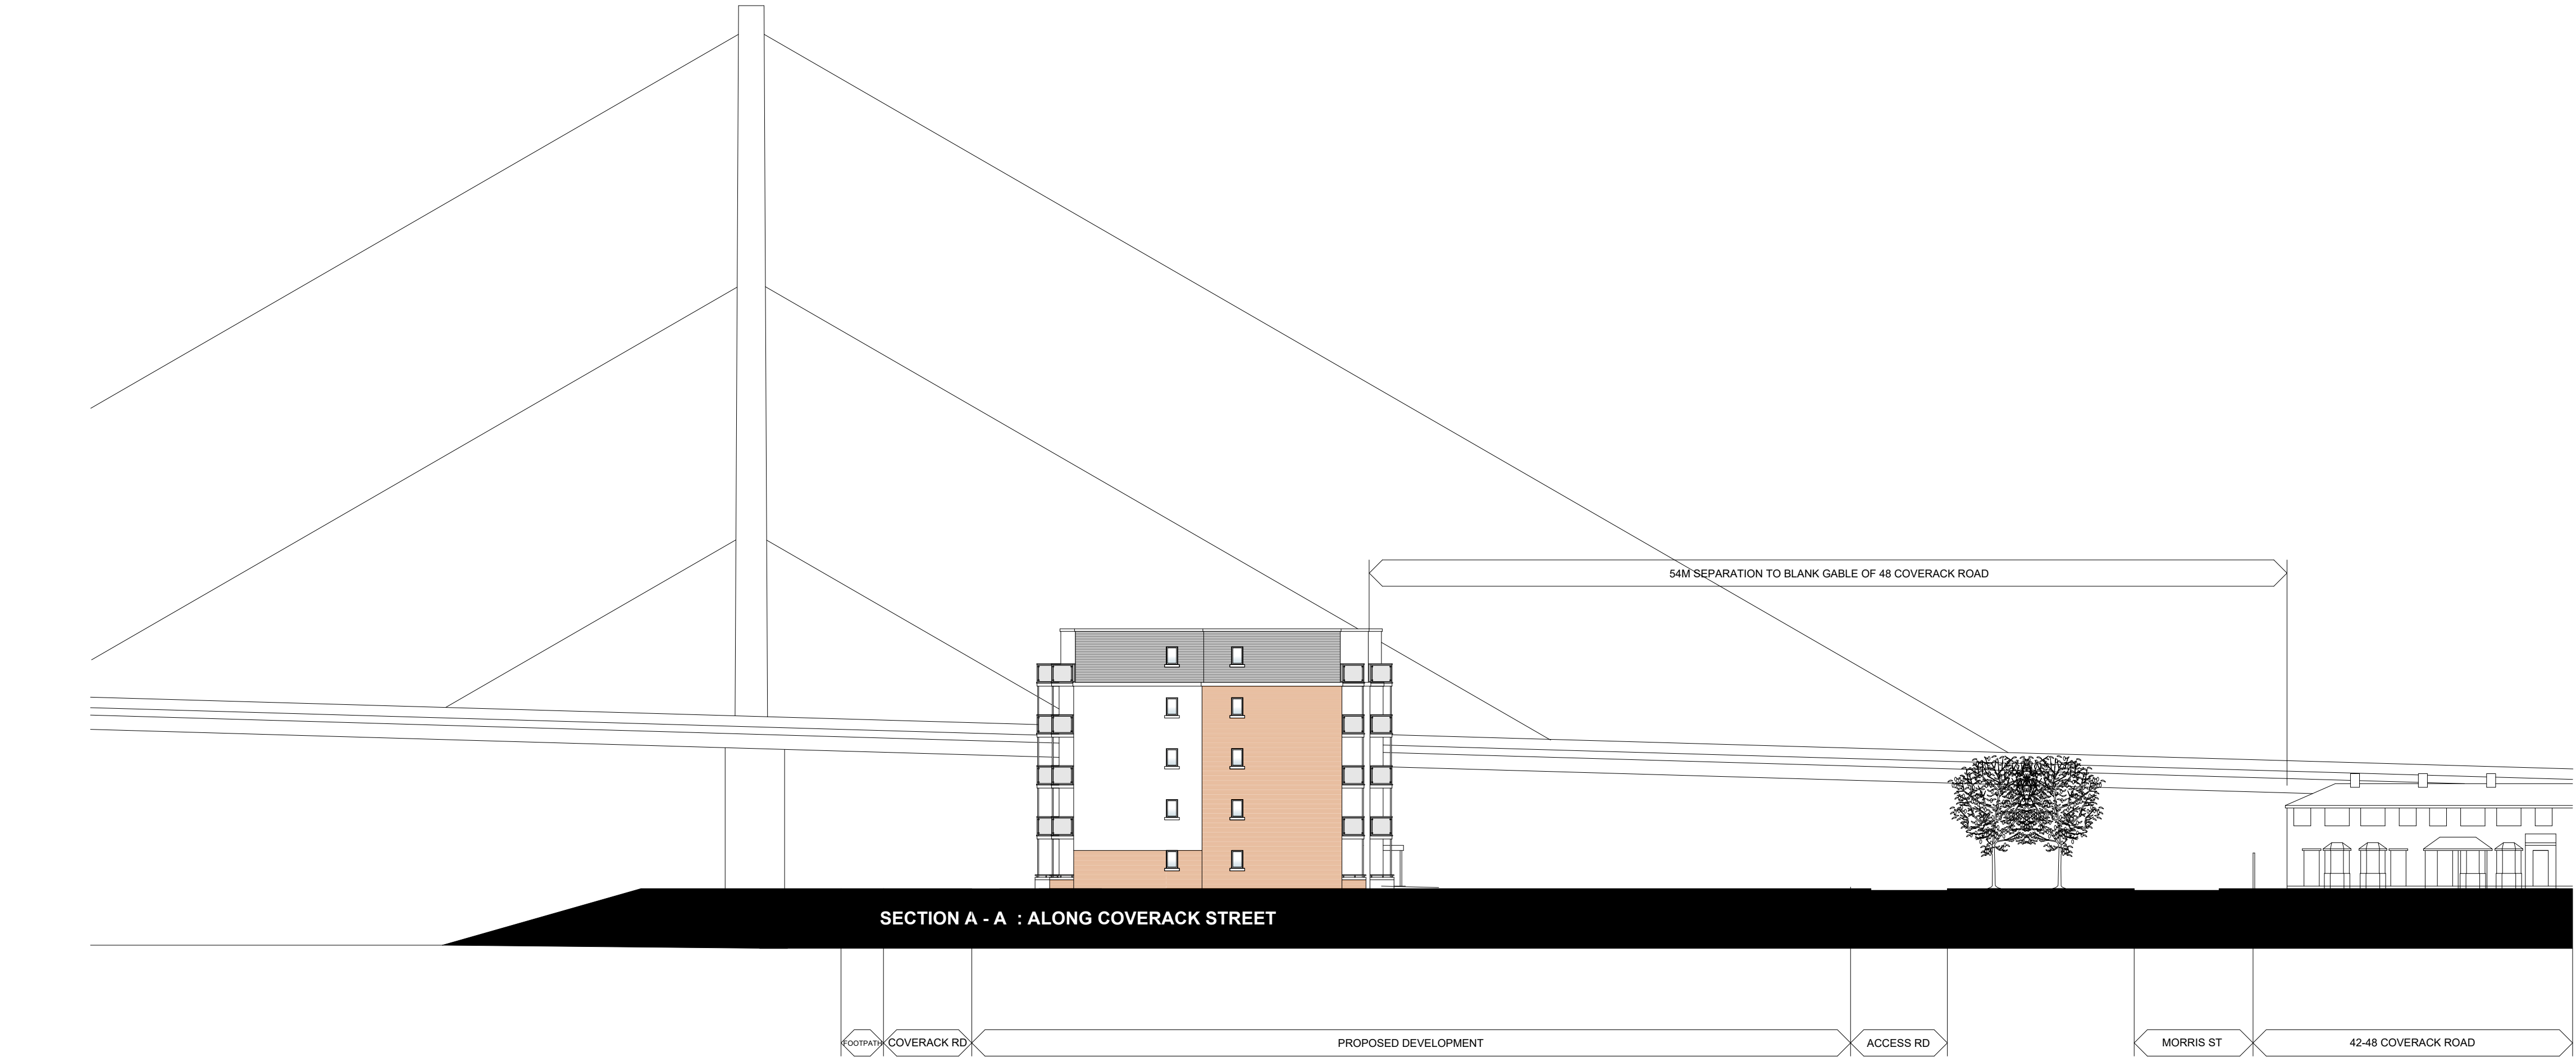


Note
The height of the towers confirmed in written submission from
Mott Hay Anderson by Charles Brown (Partner) in 1965.

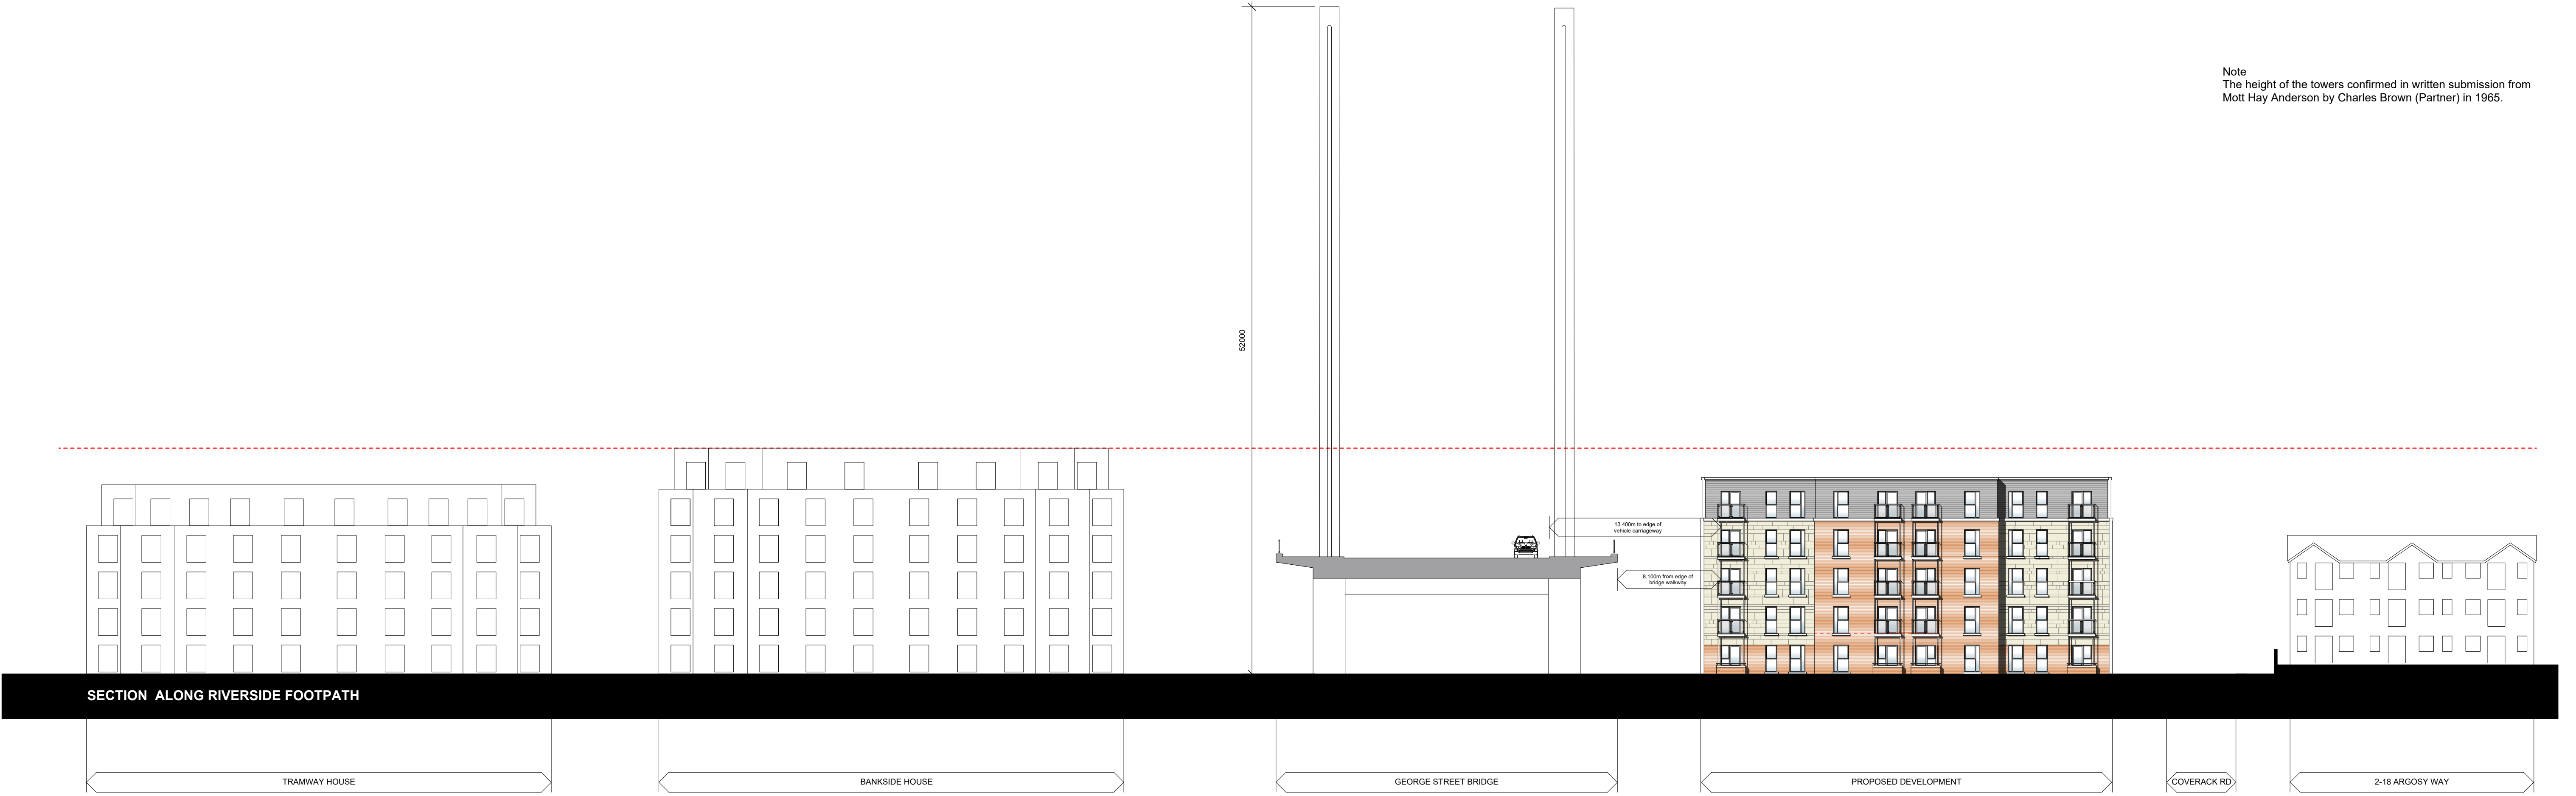

Kennedy James Griffiths
Chartered Architects and Project Managers
Project
**Proposed Apartments
Coverack Road, Newport**
T 02920 545100
10 Victoria Park Court
516 Cowbridge Road East
Cardiff
CF5 1DB

Title	Date	
Context Elevations	10 12 2024	
Status	Scale	
Planning Application	1:250@A1 1:500@A3	
Job Number	Revision	Drawn by
1671PL-08		DJ

Use figured dimensions where possible. Do not scale for construction purposes.
This drawing is copyright.