



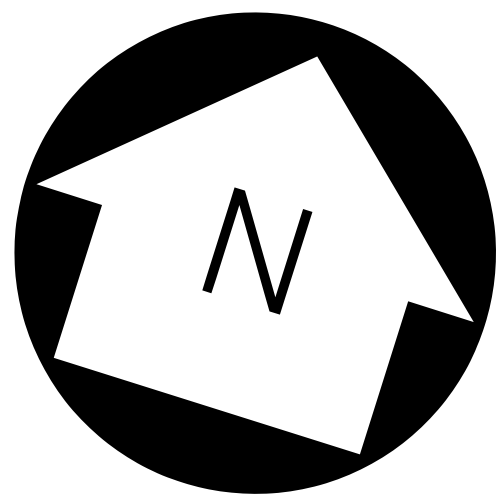

QUICK REF. NUMBER	VESSEL NUMBER	CONTENTS	CAPACITY (M3)	BUNDED	BUND CAPACITY (M3)	DELUGE PROTECTION	INERTED	RADIOACTIVE SOURCE
1	07TA0201	SANTOTAR 9 (OUT OF SERVICE)	13	NO	–	YES	YES	NO
2	07TA0168	THERMINOL 66 (FP) / 66J	92	YES	} 168	YES	NO	NO
3	07TA0162	THERMINOL 66 (FP)	92	YES		YES	NO	NO
4	07TA0160	THERMINOL 66 (FP)	92	YES		YES	NO	NO
5	08TA7201	(O.M.P) TERPHENYL	44.9	YES	} 124	YES	YES	NO
6	08TA7203	(PARA) TERPHENYL	56.4	YES		YES	YES	NO
7	07TA0205	BIPHENYL (CONDEMNED)	18	YES	} 129	YES	YES	NO
8	08TA7202	THERMINOL 75 / (O.M) TERPHENYL	44.9	YES		YES	YES	NO
9	08TA0208	DIPHENYL MELT TANK	6	YES	6.0	YES	NO	NO
10*	07VE0121	AUTOCLOVE (VP3)	3	NO	–	YES	YES	NO
11*	07FF0122	CATALYST FILTER (VP3)	–	NO	–	NO	YES	NO
12	07TA3131	COOLING TANK – THERMINOL 66	2.5	YES	–	NO	YES	NO
13	07TA3123	FILTRATE RECEIVER (VP3)	8.1	NO	–	YES	YES	NO

* INDICATES VESSEL CONTAINS T66 AND QUANTITY SHOWN IS T66 QUANTITY

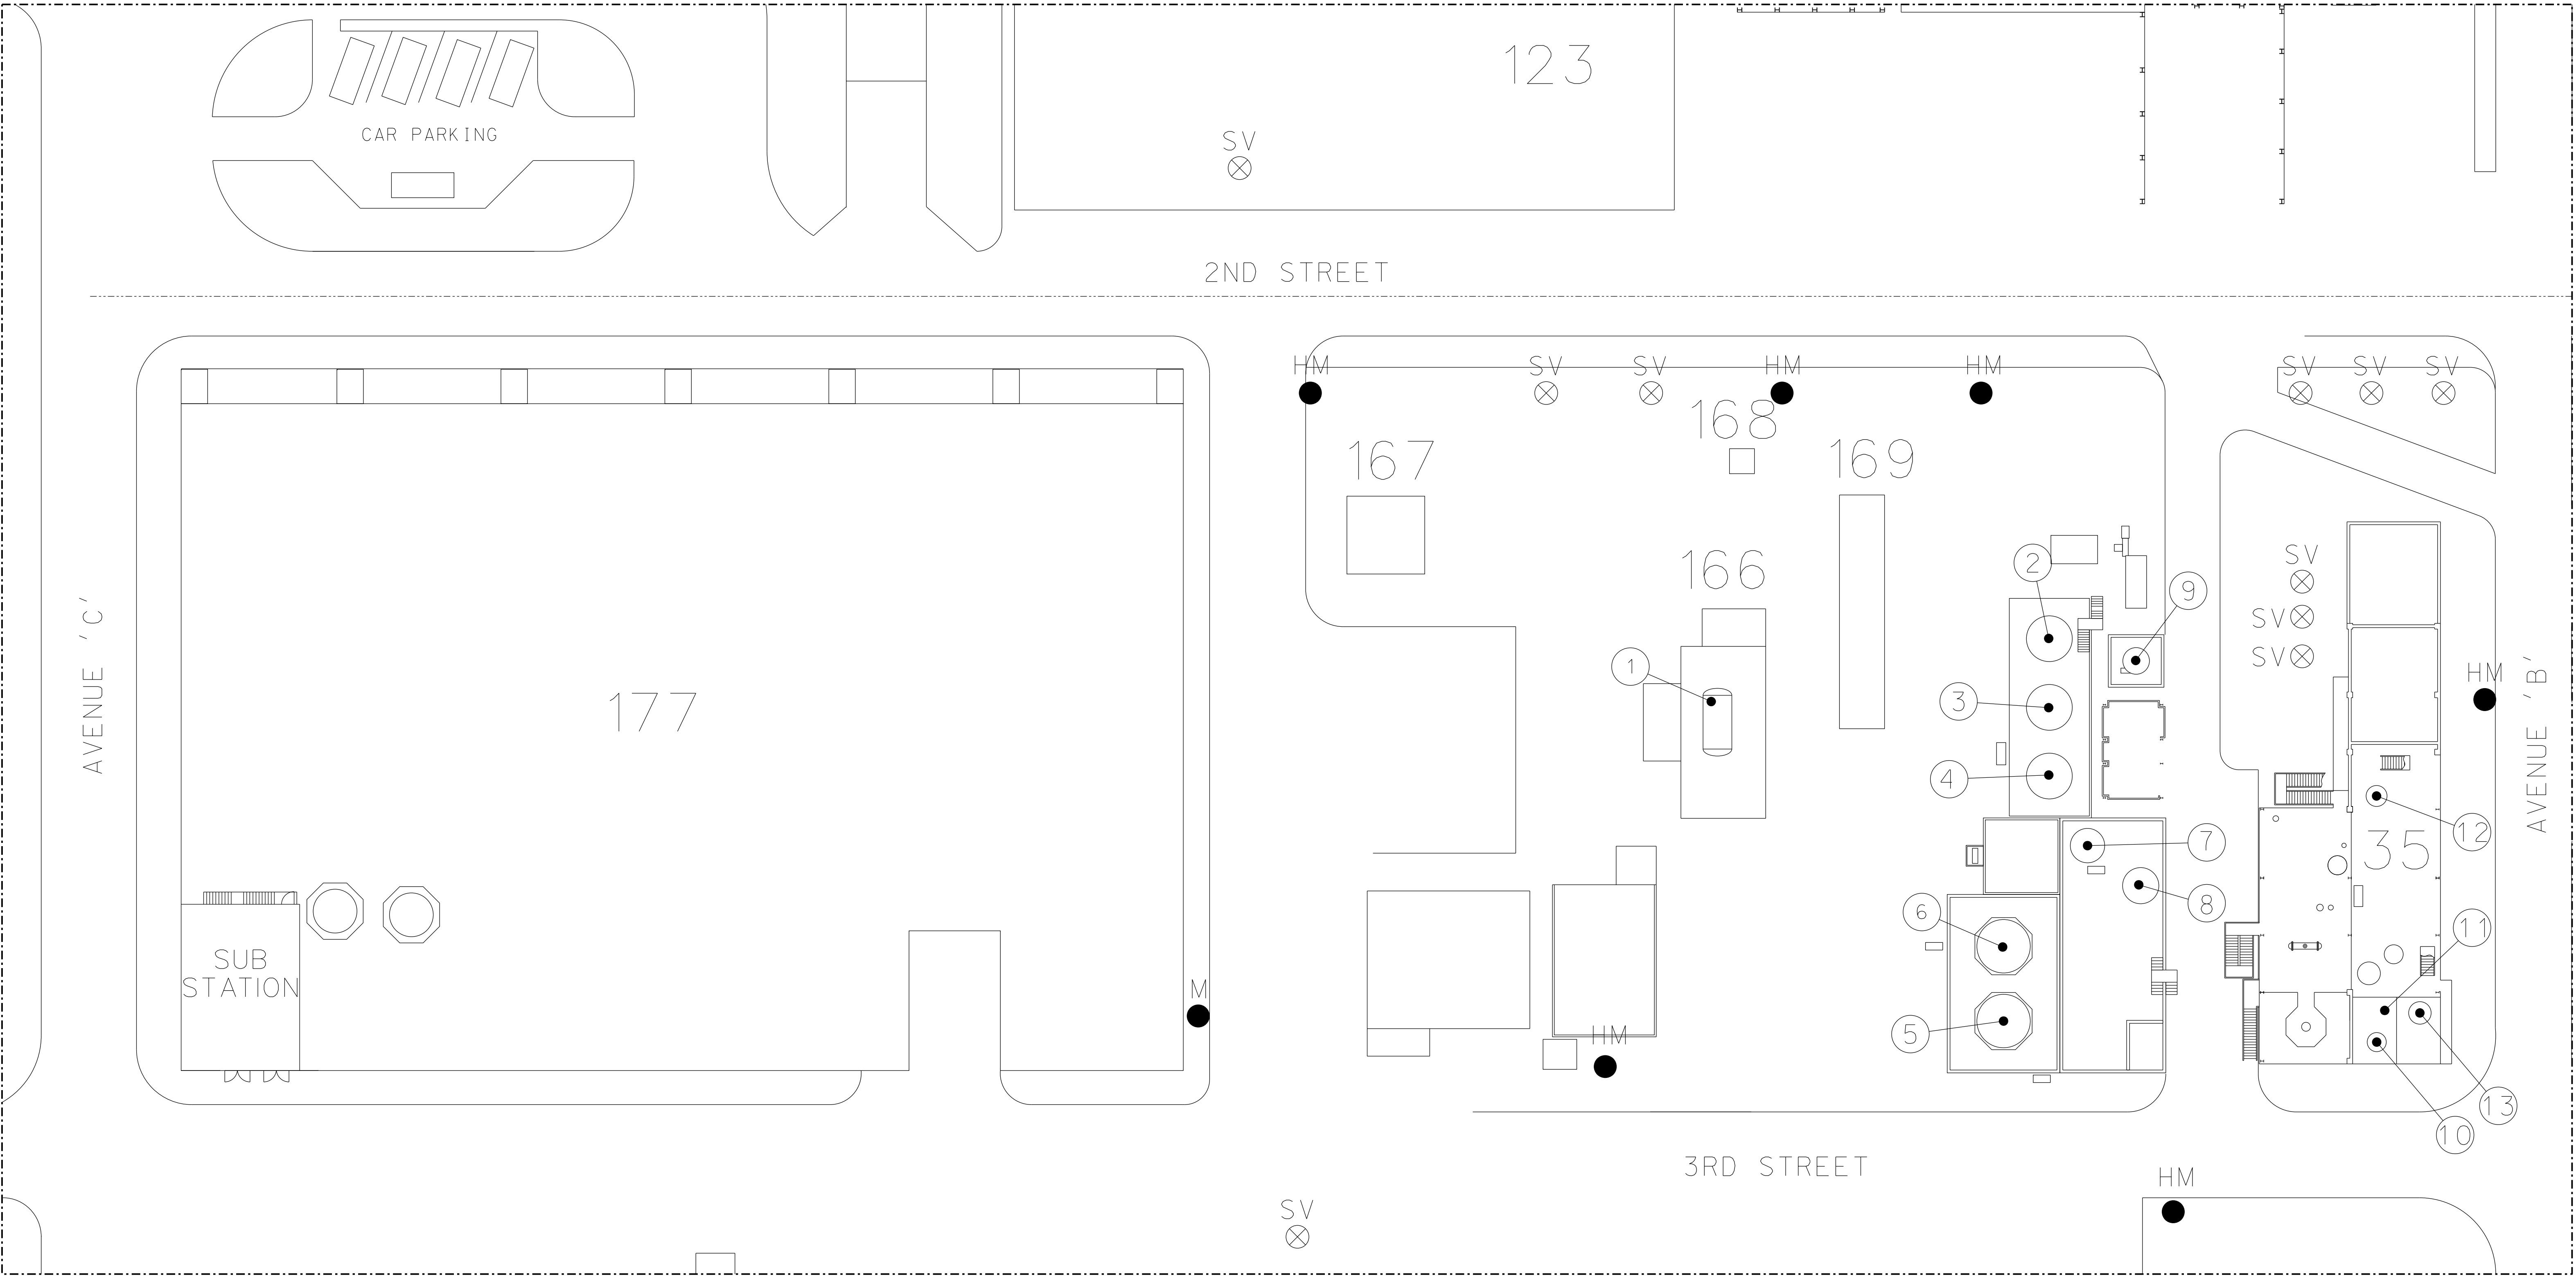

THE LAYOUT DETAIL OF THIS
DRAWING IS ATTACHED AS A
REFERENCE FILE, No.58212-063

PLANT GRID REF

BC-23

AVENUE STREET

SOLUTIA - ENGINEERING - NEWPORT					TITLE: HB40 STORAGE AREA (APPENDIX 5)	ISSUE STATUS		BUILDING		MASTER TAG No.			
This drawing is the property of Solutia UK Ltd. and must be returned along with all reproductions at any time upon request. While in possession of the recipient, it must be properly safeguarded against revelation or disclosure to anyone except those employees who require it for their work or job. The recipient must keep confidential and require his (its) employees to keep confidential the information contained hereon.						ISSUE FOR		0					
						IFI		DRAWN		CHECK	APP'D	I/LOCK CLASS	
						08.08.17		DATE		DATE	DATE	SCALE	
						INFORMATION		13.04.16				N.T.S.@A3	
ORG.DRG.No. 58053001													
DRG.No. NP-GEN-0000-L-DRG-00013					2A								
SITE		PLANT		B.U.		DISC.		TYPE		SEQUENCE		REV	

REV	DESCRIPTION	DRAWN	APP'D	DATE
2A	PROJECT TICK MARKUP	IN	IB	20.05.25
FOR PREVIOUS REVISION DETAILS REFER TO PROJECTWISE DATABASE				

REV	DESCRIPTION	DRAWN	APP'D	DATE
2A	PROJECT TICK MARKUP	IN	IB	20.05.25
FOR PREVIOUS REVISION DETAILS REFER TO PROJECTWISE DATABASE				