


QUICK REF. NUMBER	VESSEL NUMBER	CONTENTS	CAPACITY (M3)	BUNDED	BUND CAPACITY (M3)	DELUGE PROTECTION	INERTED	RADIOACTIVE SOURCE
1*	09TA0204	THERMINOL 72 BLEND TANK	54	YES	68.1	NO	YES	NO
2*	09TA0207	VP-1 BLEND TANK	70	YES		NO	YES	NO
3*	09TA0153	DPO	70	YES		NO	YES	NO
4	08TA3401	VP3 / VP3SA95	24.5	YES	45.7	NO	YES	NO
5	08TA3402	VP3 / VP3SA95	24.5	YES		NO	YES	NO
6	08TA0118	ORGANOPHOSPHOROUS COMPOUND DISSOLVED IN HEAVY NAPHTHA (NALFLOC EC5226A)	3.75	YES	9.6	NO	NO	NO
7	08TA0114	LIQUID CARBON DIOXIDE	12.1	NO	—	NO	NO	NO
8	07TA0125	THERMINOL 66	25.7	YES	165.3 INC TANK No. 14	NO	NO	NO
9	07TA0126	THERMINOL 66	25.7	YES		NO	NO	NO
10	07TA0166	THERMINOL 66	25.7	YES		NO	NO	NO
11	07TA0601	ACETONE	45.0	YES		NO	YES	NO
12	08TA0112	BIPHENYL BULK STORAGE	600	YES	530	NO	YES	NO
13	18TA0112	BIPHENYL BULK STORAGE	490	YES		NO	YES	NO
14	08TA0167	THERMINOL 66	25.7	YES	SEE 8,9,10,11	NO	NO	NO
15	18TA0114	TH3 CO2 STORAGE	—	NO	—	NO	NO	NO
16	18TA0310	UNDERGROUND SEPARATOR TANK	—	NO	—	NO	YES	NO

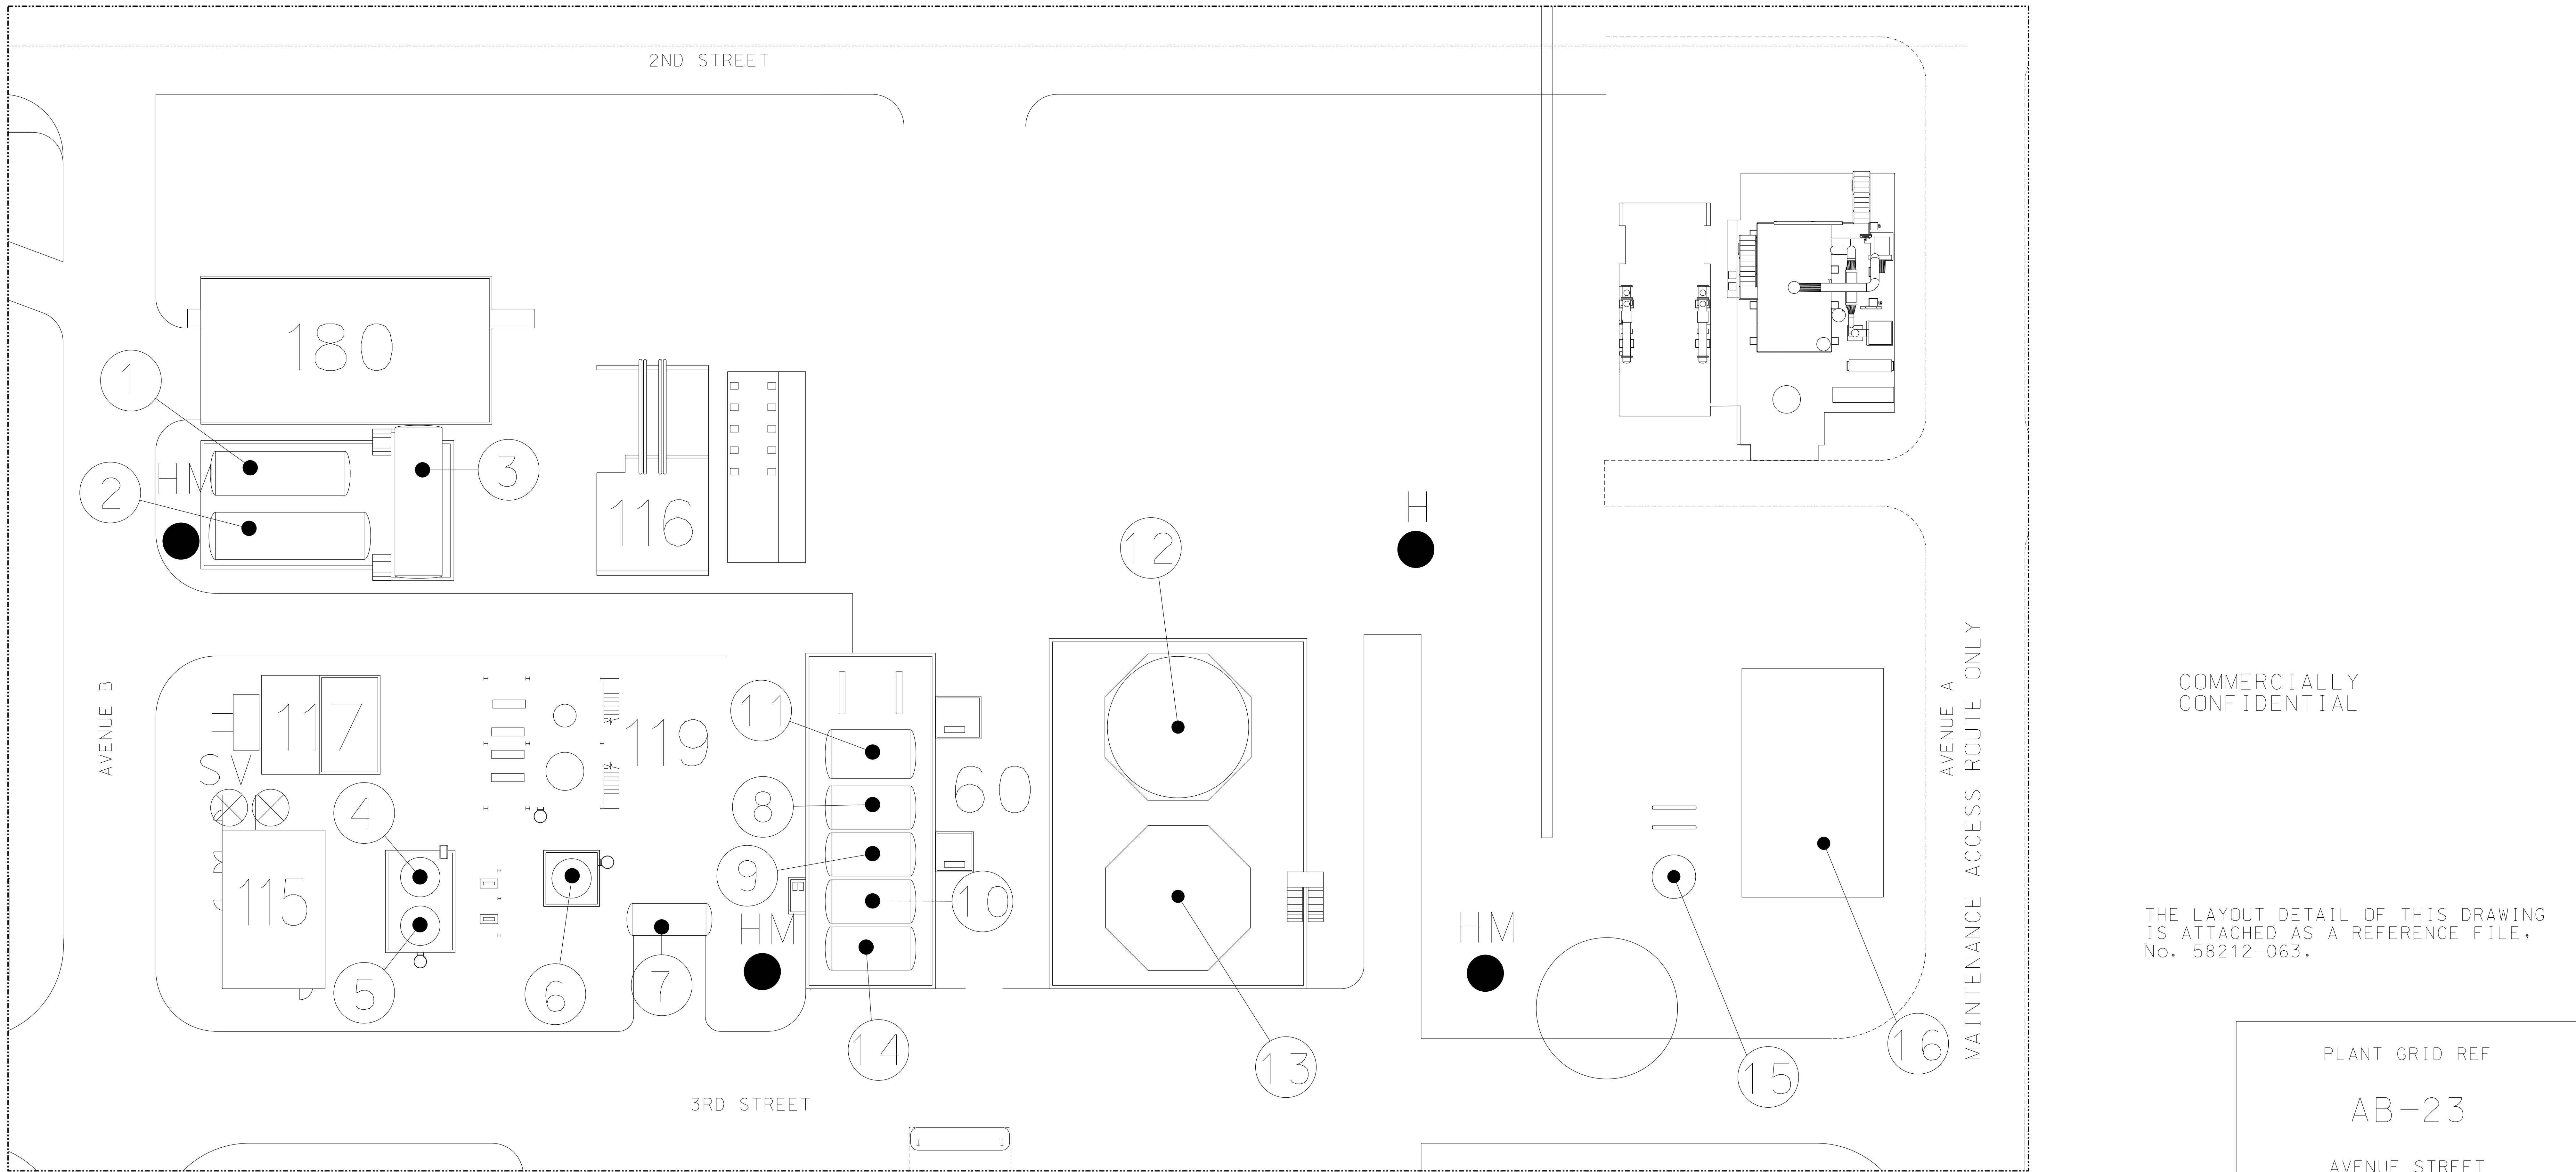

COMMERCIALLY
CONFIDENTIAL

THE LAYOUT DETAIL OF THIS DRAWING
IS ATTACHED AS A REFERENCE FILE,
No. 58212-063.

PLANT GRID REF

AB-23

AVENUE STREET

SOLUTIA - ENGINEERING - NEWPORT

This drawing is the property of Solutia UK Ltd. and must be returned along with all reproductions at any time upon request. While in possession of the recipient, it must be properly safeguarded against revelation or disclosure to anyone except those employees who require it for their work or job. The recipient must keep confidential and require his (its) employees to keep confidential the information contained hereon.

REV	DESCRIPTION	DRAWN	APP'D	DATE
1A	PROJECT TICK UPDATE	IN	IB	20.05.25

FOR PREVIOUS REVISION DETAILS REFER TO PROJECTWISE DATABASE

TITLE:

BIPHENYL STORAGE AREA (APPENDIX 6)

ISSUE STATUS		BUILDING		MASTER TAG No.	
ISSUE FOR		0			
IFI 08.08.17 INFORMATION		DRAWN	CHECK	APP'D	I/LOCK CLASS
		DATE	DATE	DATE	SCALE
		13.04.16			N.T.S.@A3
RG.DRG.No. 8053002					
RG.No. NP-GEN-0000-L-DRG-00014					
					1A
SITE	PLANT	B.U.	DISC.	TYPE	SEQUENCE
					REV