



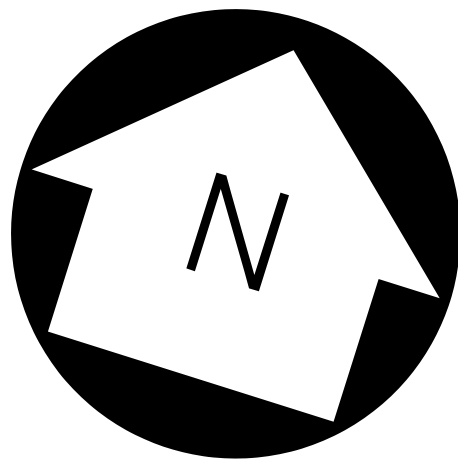

COMMERCIALLY
CONFIDENTIAL

QUICK REF. NUMBER	VESSEL NUMBER	CONTENTS	CAPACITY (M3)	BUNDED	BUND CAPACITY (M3)	DELUGE PROTECTION	INERTED	RADIOACTIVE SOURCE
1	29TA0180	DEQUEST D2066	419	YES	834.7	NO	NO	NO
2	29TA0210	KOH	35	YES		NO	NO	NO
3	17TA0157	HYDROGENATED TERPHENYL (HB40)	400	YES		NO	NO	NO
4								
5	18TA0011	BENZENE	436	YES	BUNDED WITH 1	NO	YES	NO
6	29TA0140	DEQUEST D2046	234	YES		NO	NO	NO
7					185.3	NO	NO	NO
8	23TA0031	2EHA	295	YES	594	NO	YES	NO
9	23TA0002	S2075	272	YES		NO	YES	NO
10	35TA1121	ACETIC ANHYDRIDE	72	YES	300	NO	YES	NO
11	35TA1101	GLACIAL ACETIC ACID	48.8	YES		NO	YES	NO
12	29TA0170	DEQUEST D2010	273	YES	394.9	NO	NO	NO
13					486	NO	NO	NO
14	28TA0042	TANK MOTHBALLED	178	YES	410	NO	YES	NO
15	28TA0043	S2075 FINISH PRODUCT	178	YES		NO	YES	NO

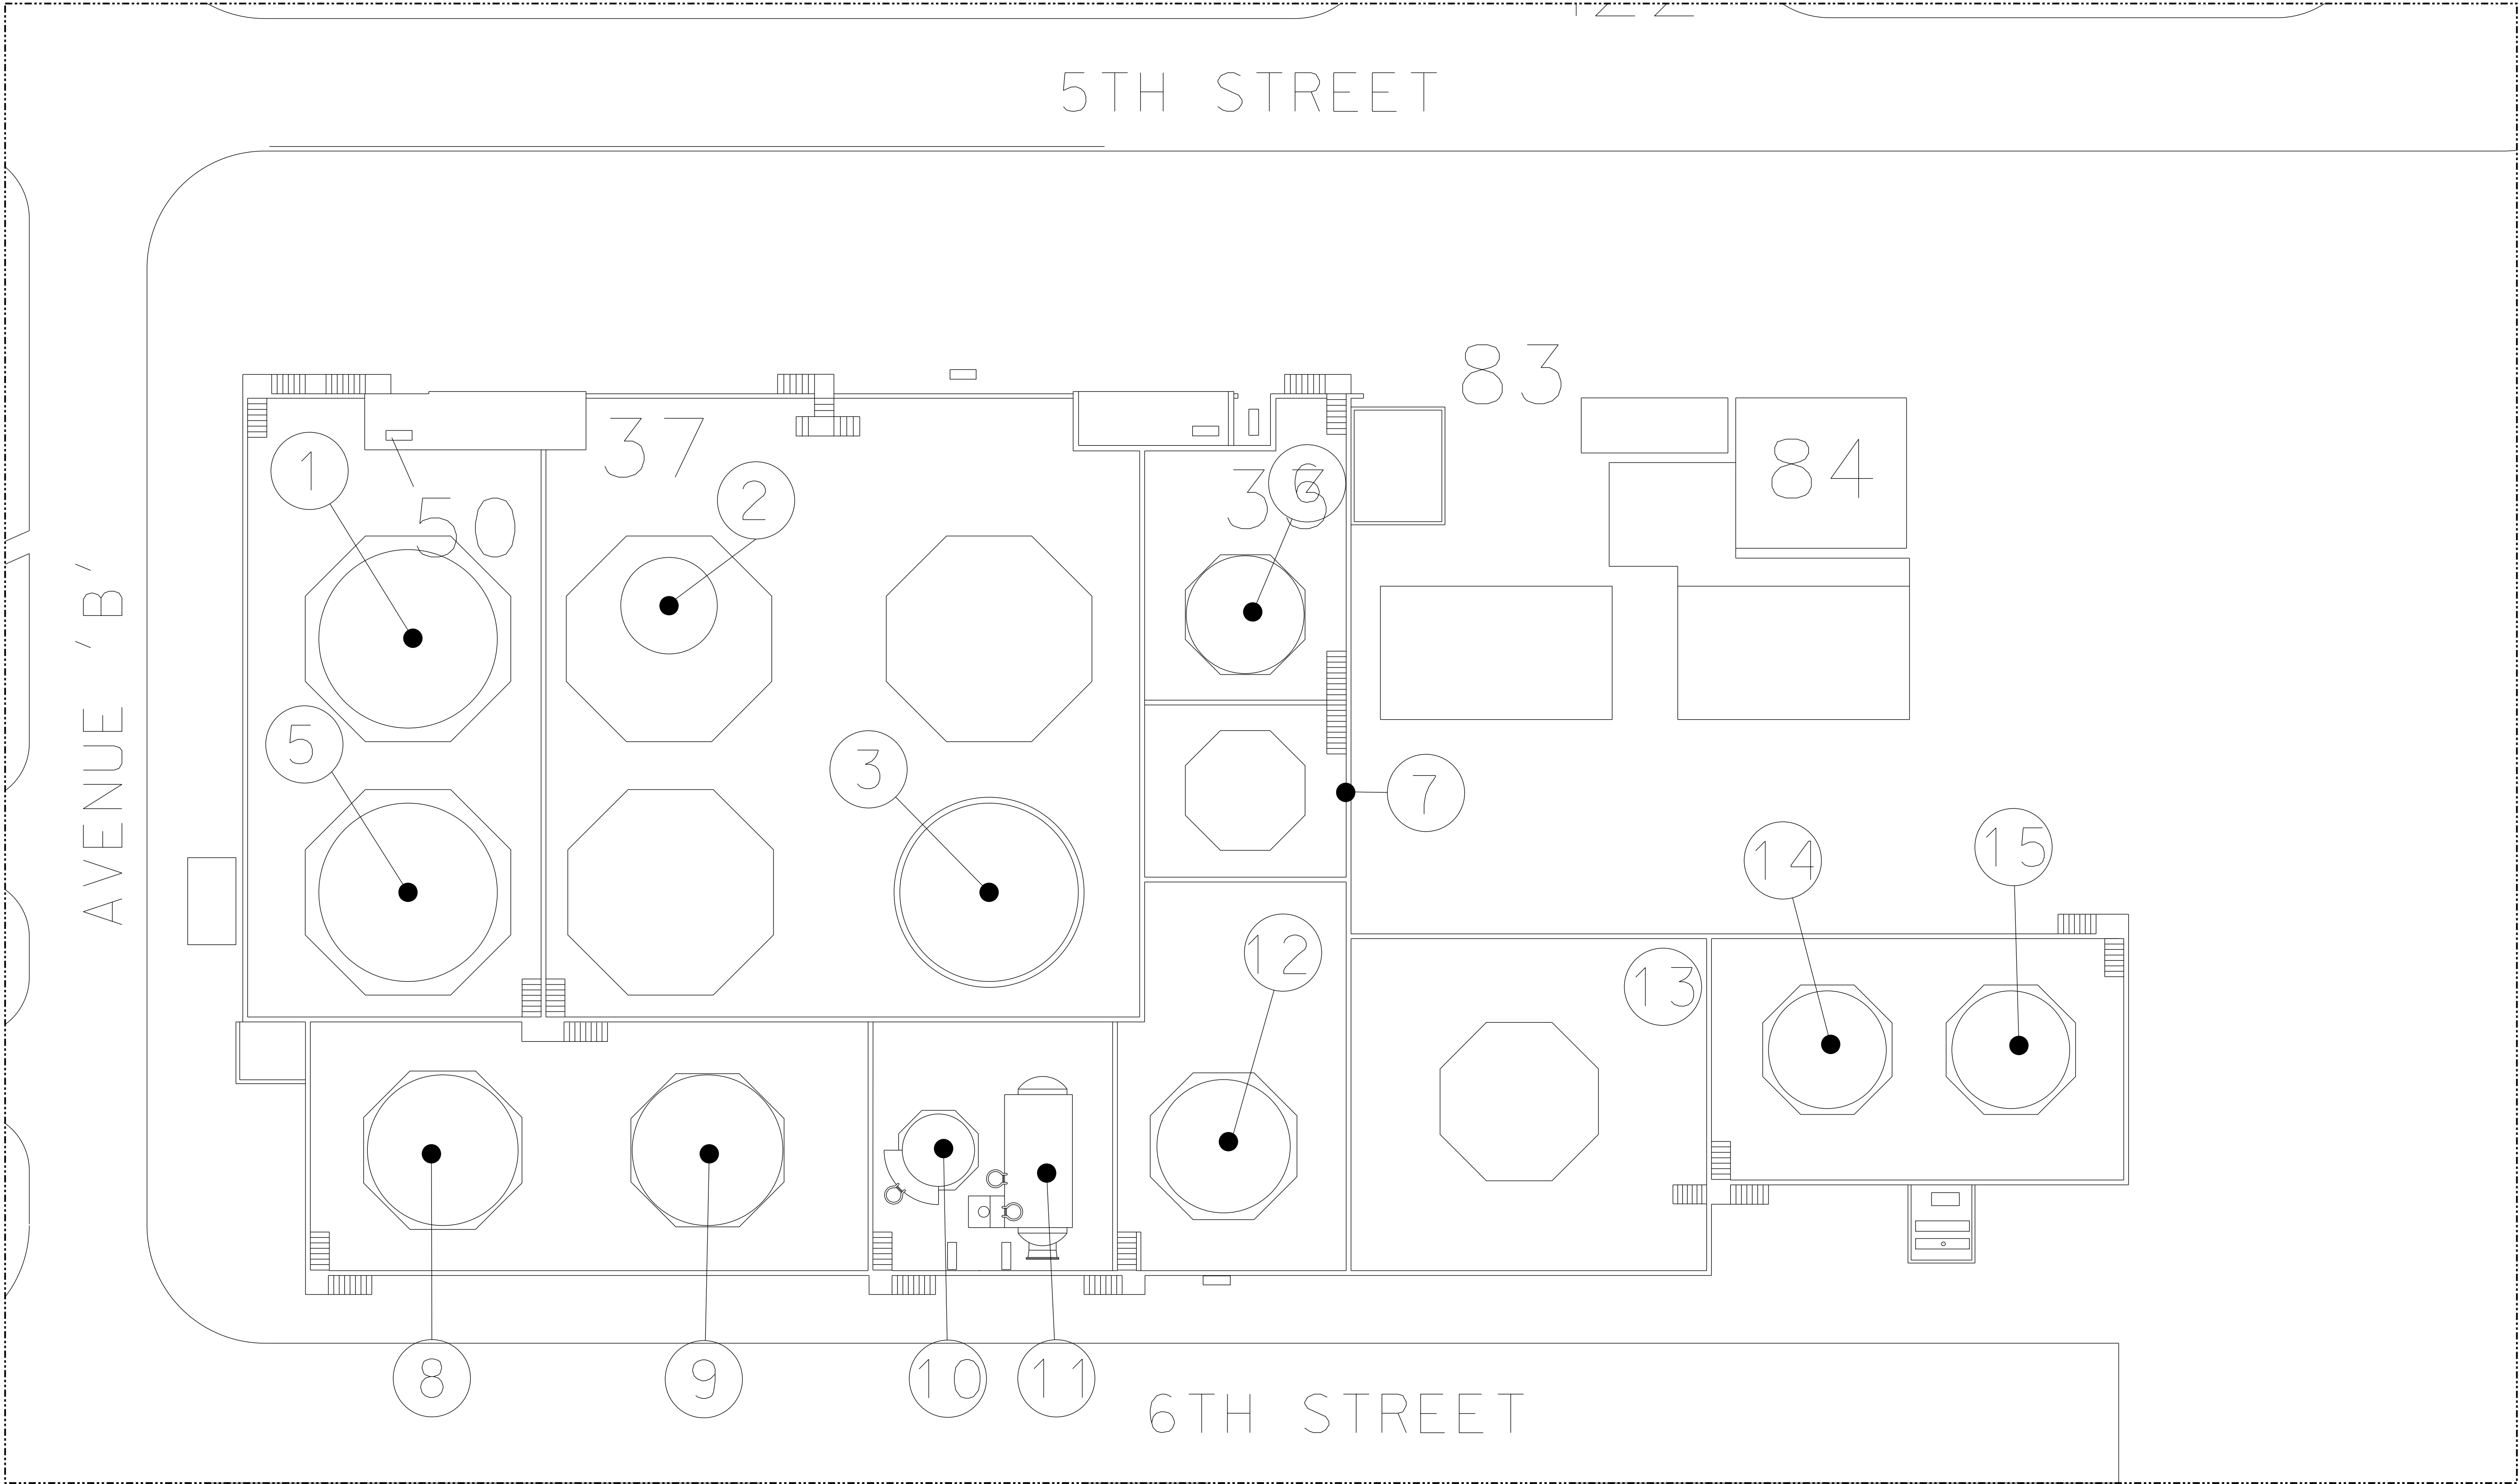

PLANT GRID REF
AB-56
AVENUE STREET

SOLUTIA - ENGINEERING - NEWPORT This drawing is the property of Solutia UK Ltd. and must be returned along with all reproductions at any time upon request. While in possession of the recipient, it must be properly safeguarded against revelation or disclosure to anyone except those employees who require it for their work or job. The recipient must keep confidential and require his (its) employees to keep confidential the information contained hereon.					TITLE:					ISSUE STATUS		BUILDING		MASTER TAG No.			
					SOUTH TANK FARM STORAGE AREA (APPENDIX 14)					ISSUE FOR		0					
										IFI		DRAWN		CHECK	APP'D	I/LOCK CLASS	
										08.08.17		DATE		DATE	DATE	SCALE	
					INFORMATION					13.04.16				N.T.S.@A3			
					ORG.DRG.No. 58053008												
					DRG.No. NP-GEN-0000-L-DRG-00020											2	
					SITE		PLANT		B.U.		DISC.		TYPE		SEQUENCE		REV