



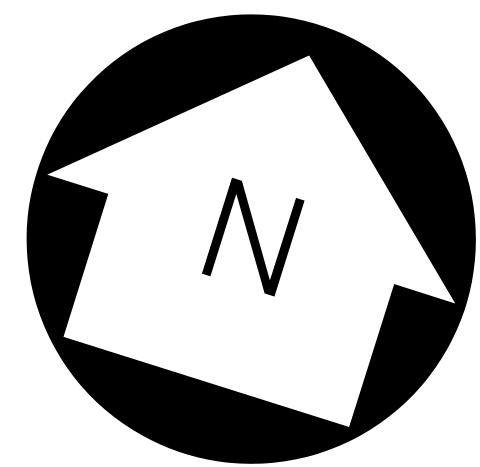

QUICK REF. NUMBER	VESSEL NUMBER	CONTENTS	CAPACITY (M3)	BUNDED	BUND CAPACITY (M3)	DELUGE PROTECTION	INERTED	RADIOACTIVE SOURCE
1	09TA0100	THERMINOL 72	98.8	YES	114.2	NO	YES	NO
2	08TA0310	SURFACE WATER TANK	36	YES	51.3	NO	YES	NO
3	09TA0300	VP1	98.8	YES	114.2	NO		NO

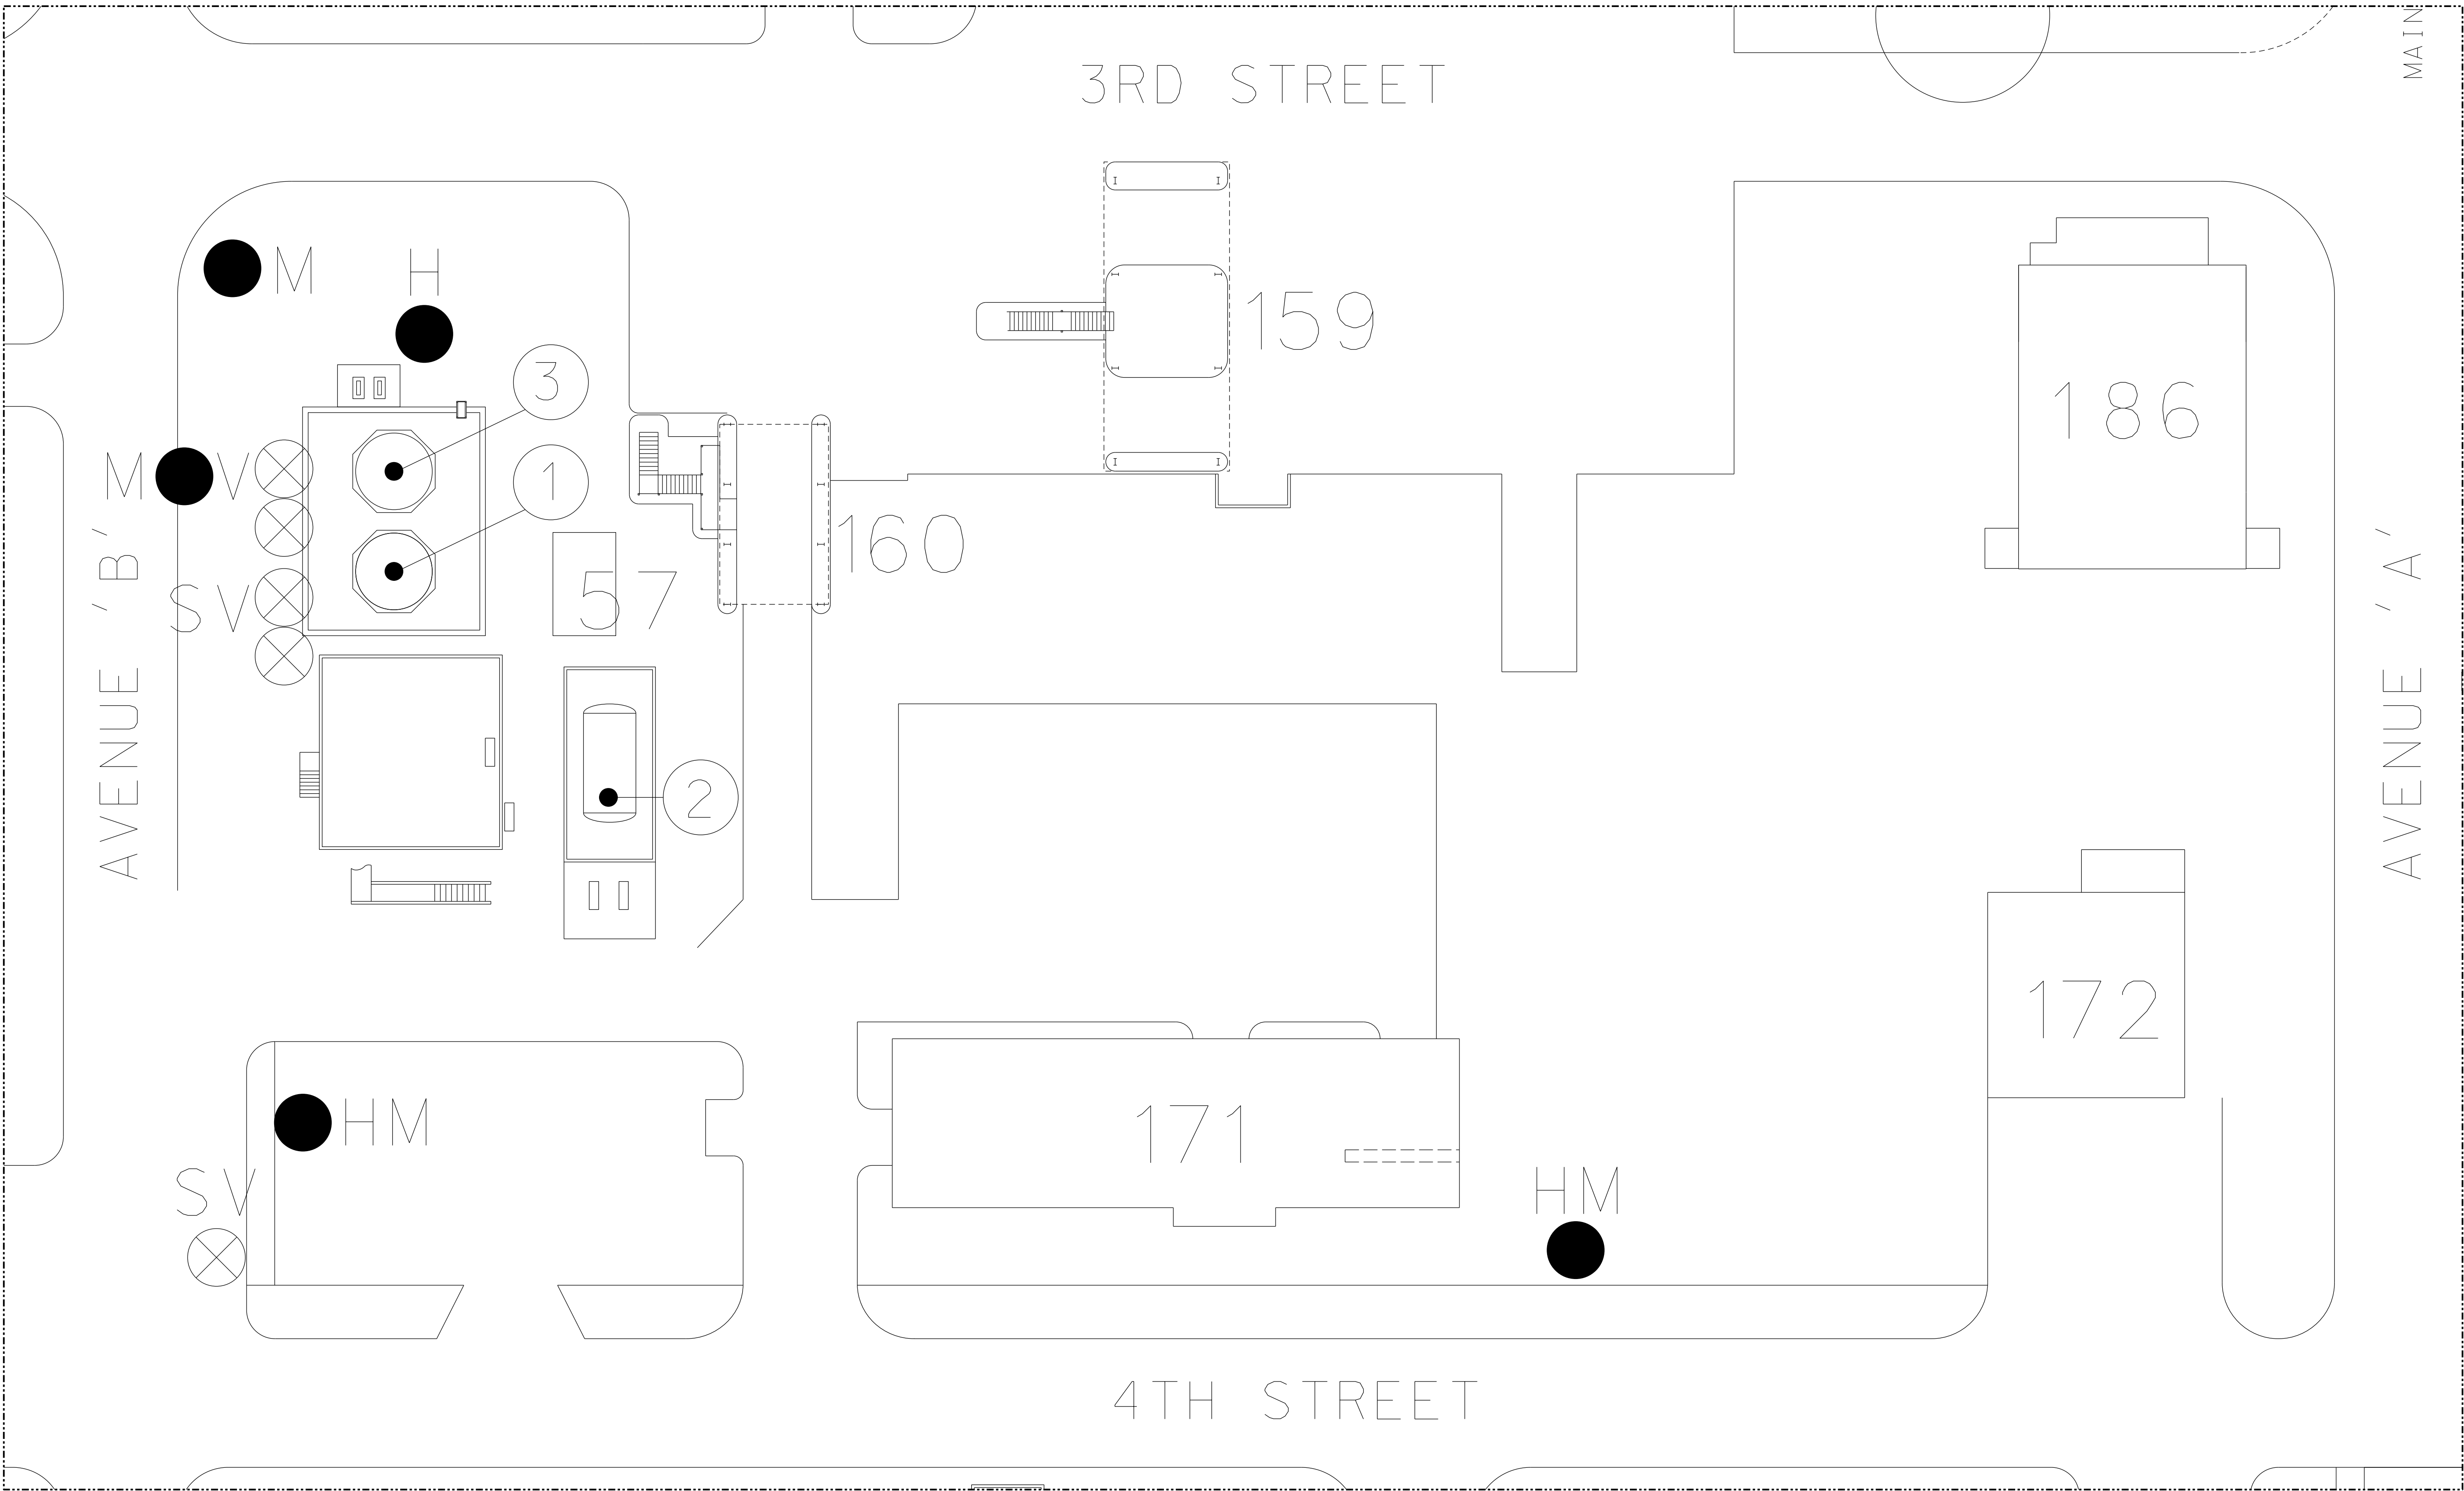

PLANT GRID REF
AB-34
AVENUE STREET

SOLUTIA - ENGINEERING - NEWPORT					TITLE: DEQUEST DRUMMING & THERMINOL LOADING (APPENDIX 8)	ISSUE STATUS		BUILDING		MASTER TAG No.			
This drawing is the property of Solutia UK Ltd. and must be returned along with all reproductions at any time upon request. While in possession of the recipient, it must be properly safeguarded against revelation or disclosure to anyone except those employees who require it for their work or job. The recipient must keep confidential and require his (its) employees to keep confidential the information contained hereon.						ISSUE		0					
						IAB		DRAWN		CHECK	APP'D	I/LOCK CLASS	
						21.08.23		DATE		DATE	DATE	SCALE	
						AS BUILT		13.04.16				N.T.S. @A3	
REV	DESCRIPTION					DRAWN	APP'D	DATE					
1A	PROJECT TICK MARKUP					IN	IB	20.05.25					
FOR PREVIOUS REVISION DETAILS REFER TO PROJECTWISE DATABASE													
SITE		PLANT		B.U.		DISC.		TYPE		SEQUENCE		REV	

REV	DESCRIPTION	DRAWN	APP'D	DATE
1A	PROJECT TICK MARKUP	IN	IB	20.05.25
FOR PREVIOUS REVISION DETAILS REFER TO PROJECTWISE DATABASE				