




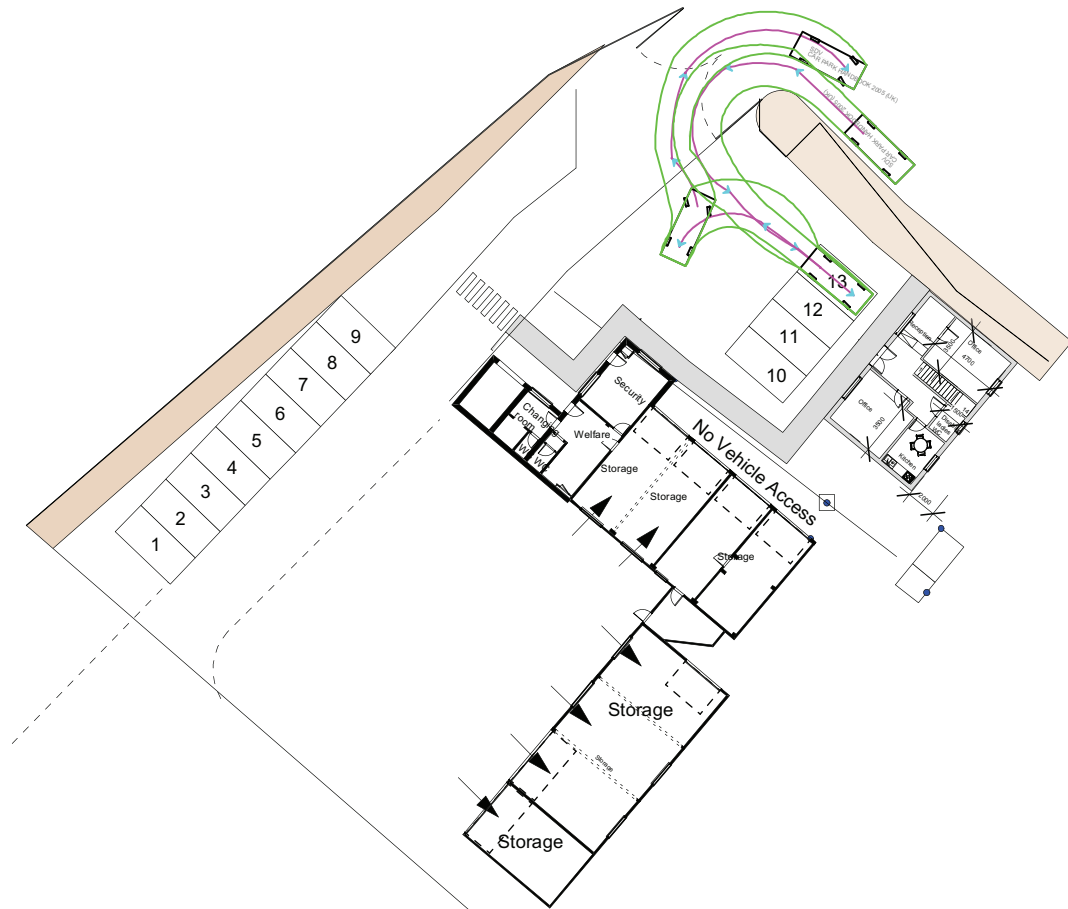


Car 1

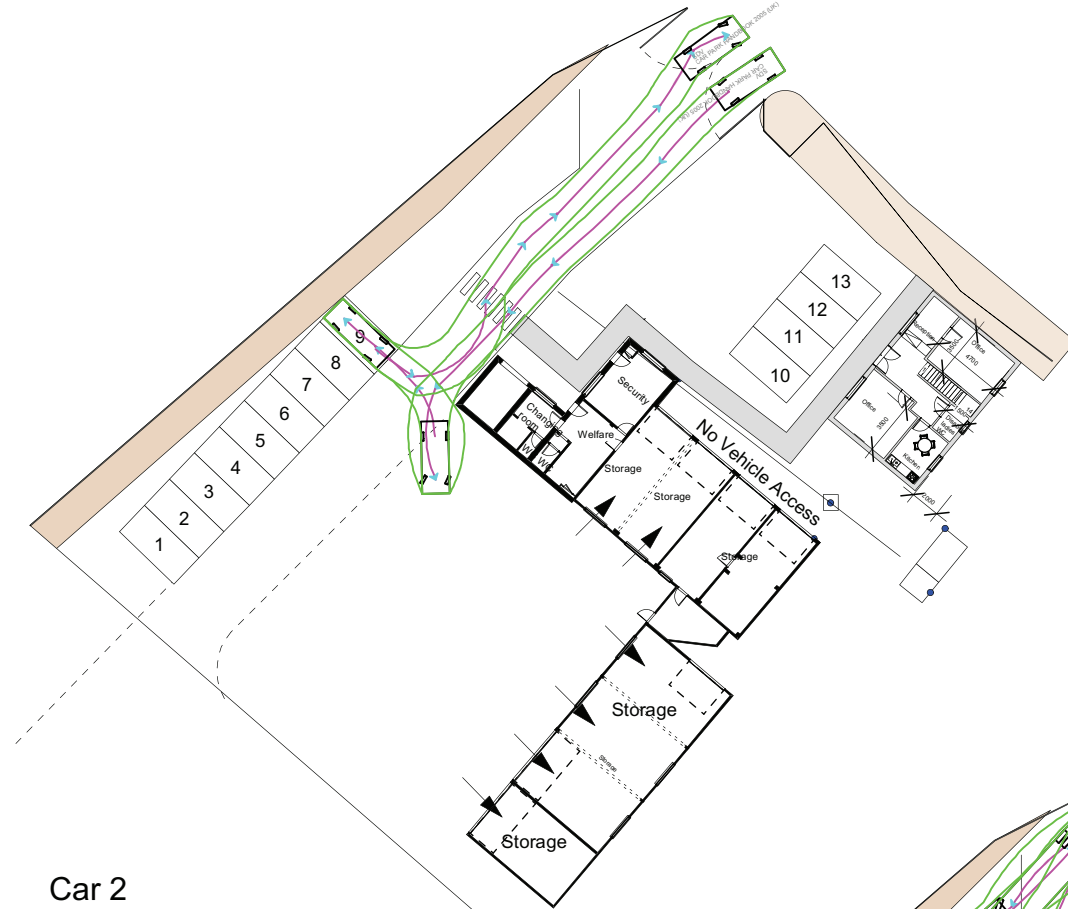

Car 2

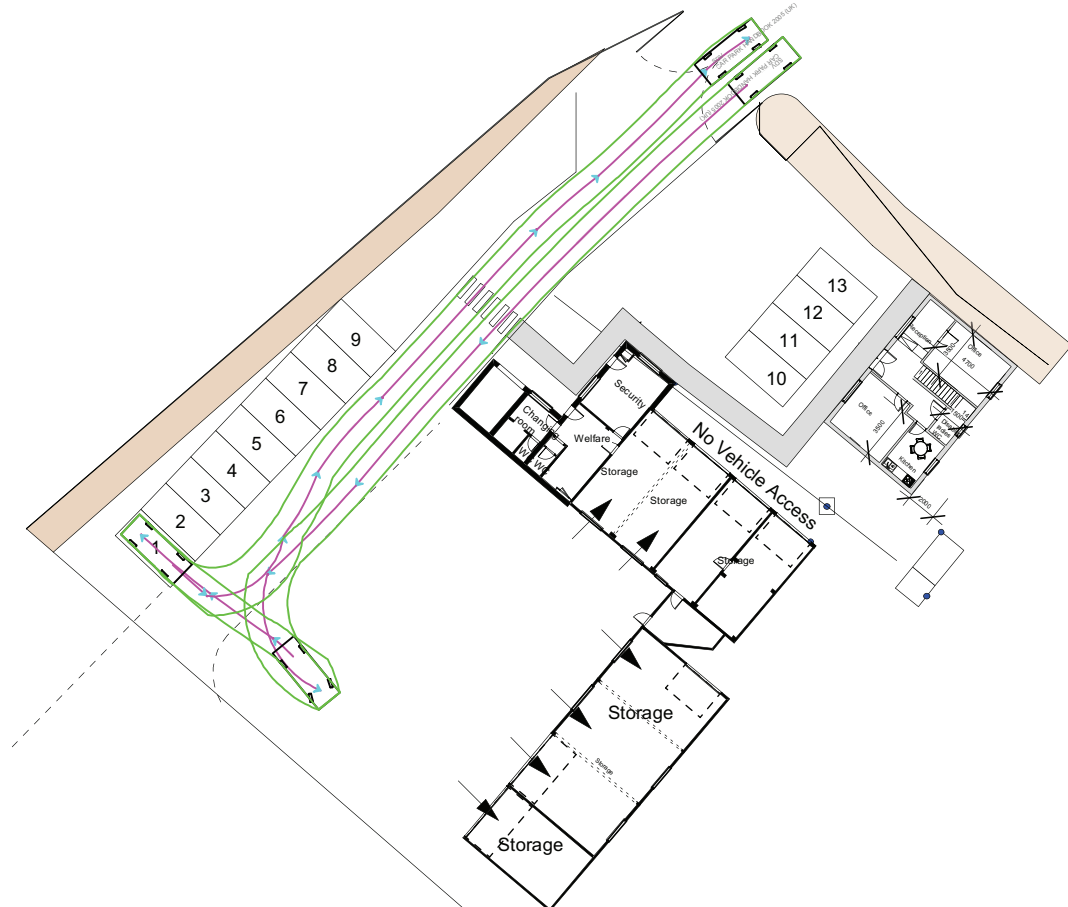

Car 3

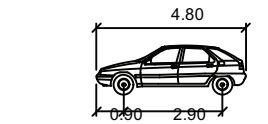


SDV

	Meters
Width	: 1.80
Track	: 1.80
Lock to Lock Time	: 6.00 s
Steering Angle	: 37.77 deg



Lare rigid axle truck

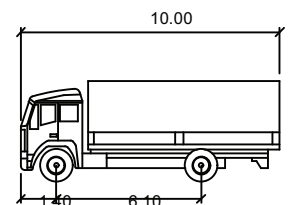

LRIGID

	Meters
Width	: 2.50
Track	: 2.47
Lock to Lock Time	: 6.00 s
Steering Angle	: 37.60 deg

Skerryvore Designs Ltd
skerryvoredesigns.co.uk

SK

Phone **01633 897922**
Mobile **07816 934352**
contact@skerryvoredesigns.co.uk

JOB
TITLE One2One Logistics
The Old Council Yard
Cassington Road
Wern Industrial estate

DRAWING
TITLE Vehicle tracking

DRAWING No. SD1174 06

SCALE 1:500 @ A3

DATE May 2026