



This drawing must not be scaled.
Figured dimensions, levels, etc. only are to be used.
Any inaccuracies, etc. must be notified to the Project Supervisor. This drawing is copyright detail drawings and larger scale drawings take precedence over smaller scale drawings.

GENERAL NOTES

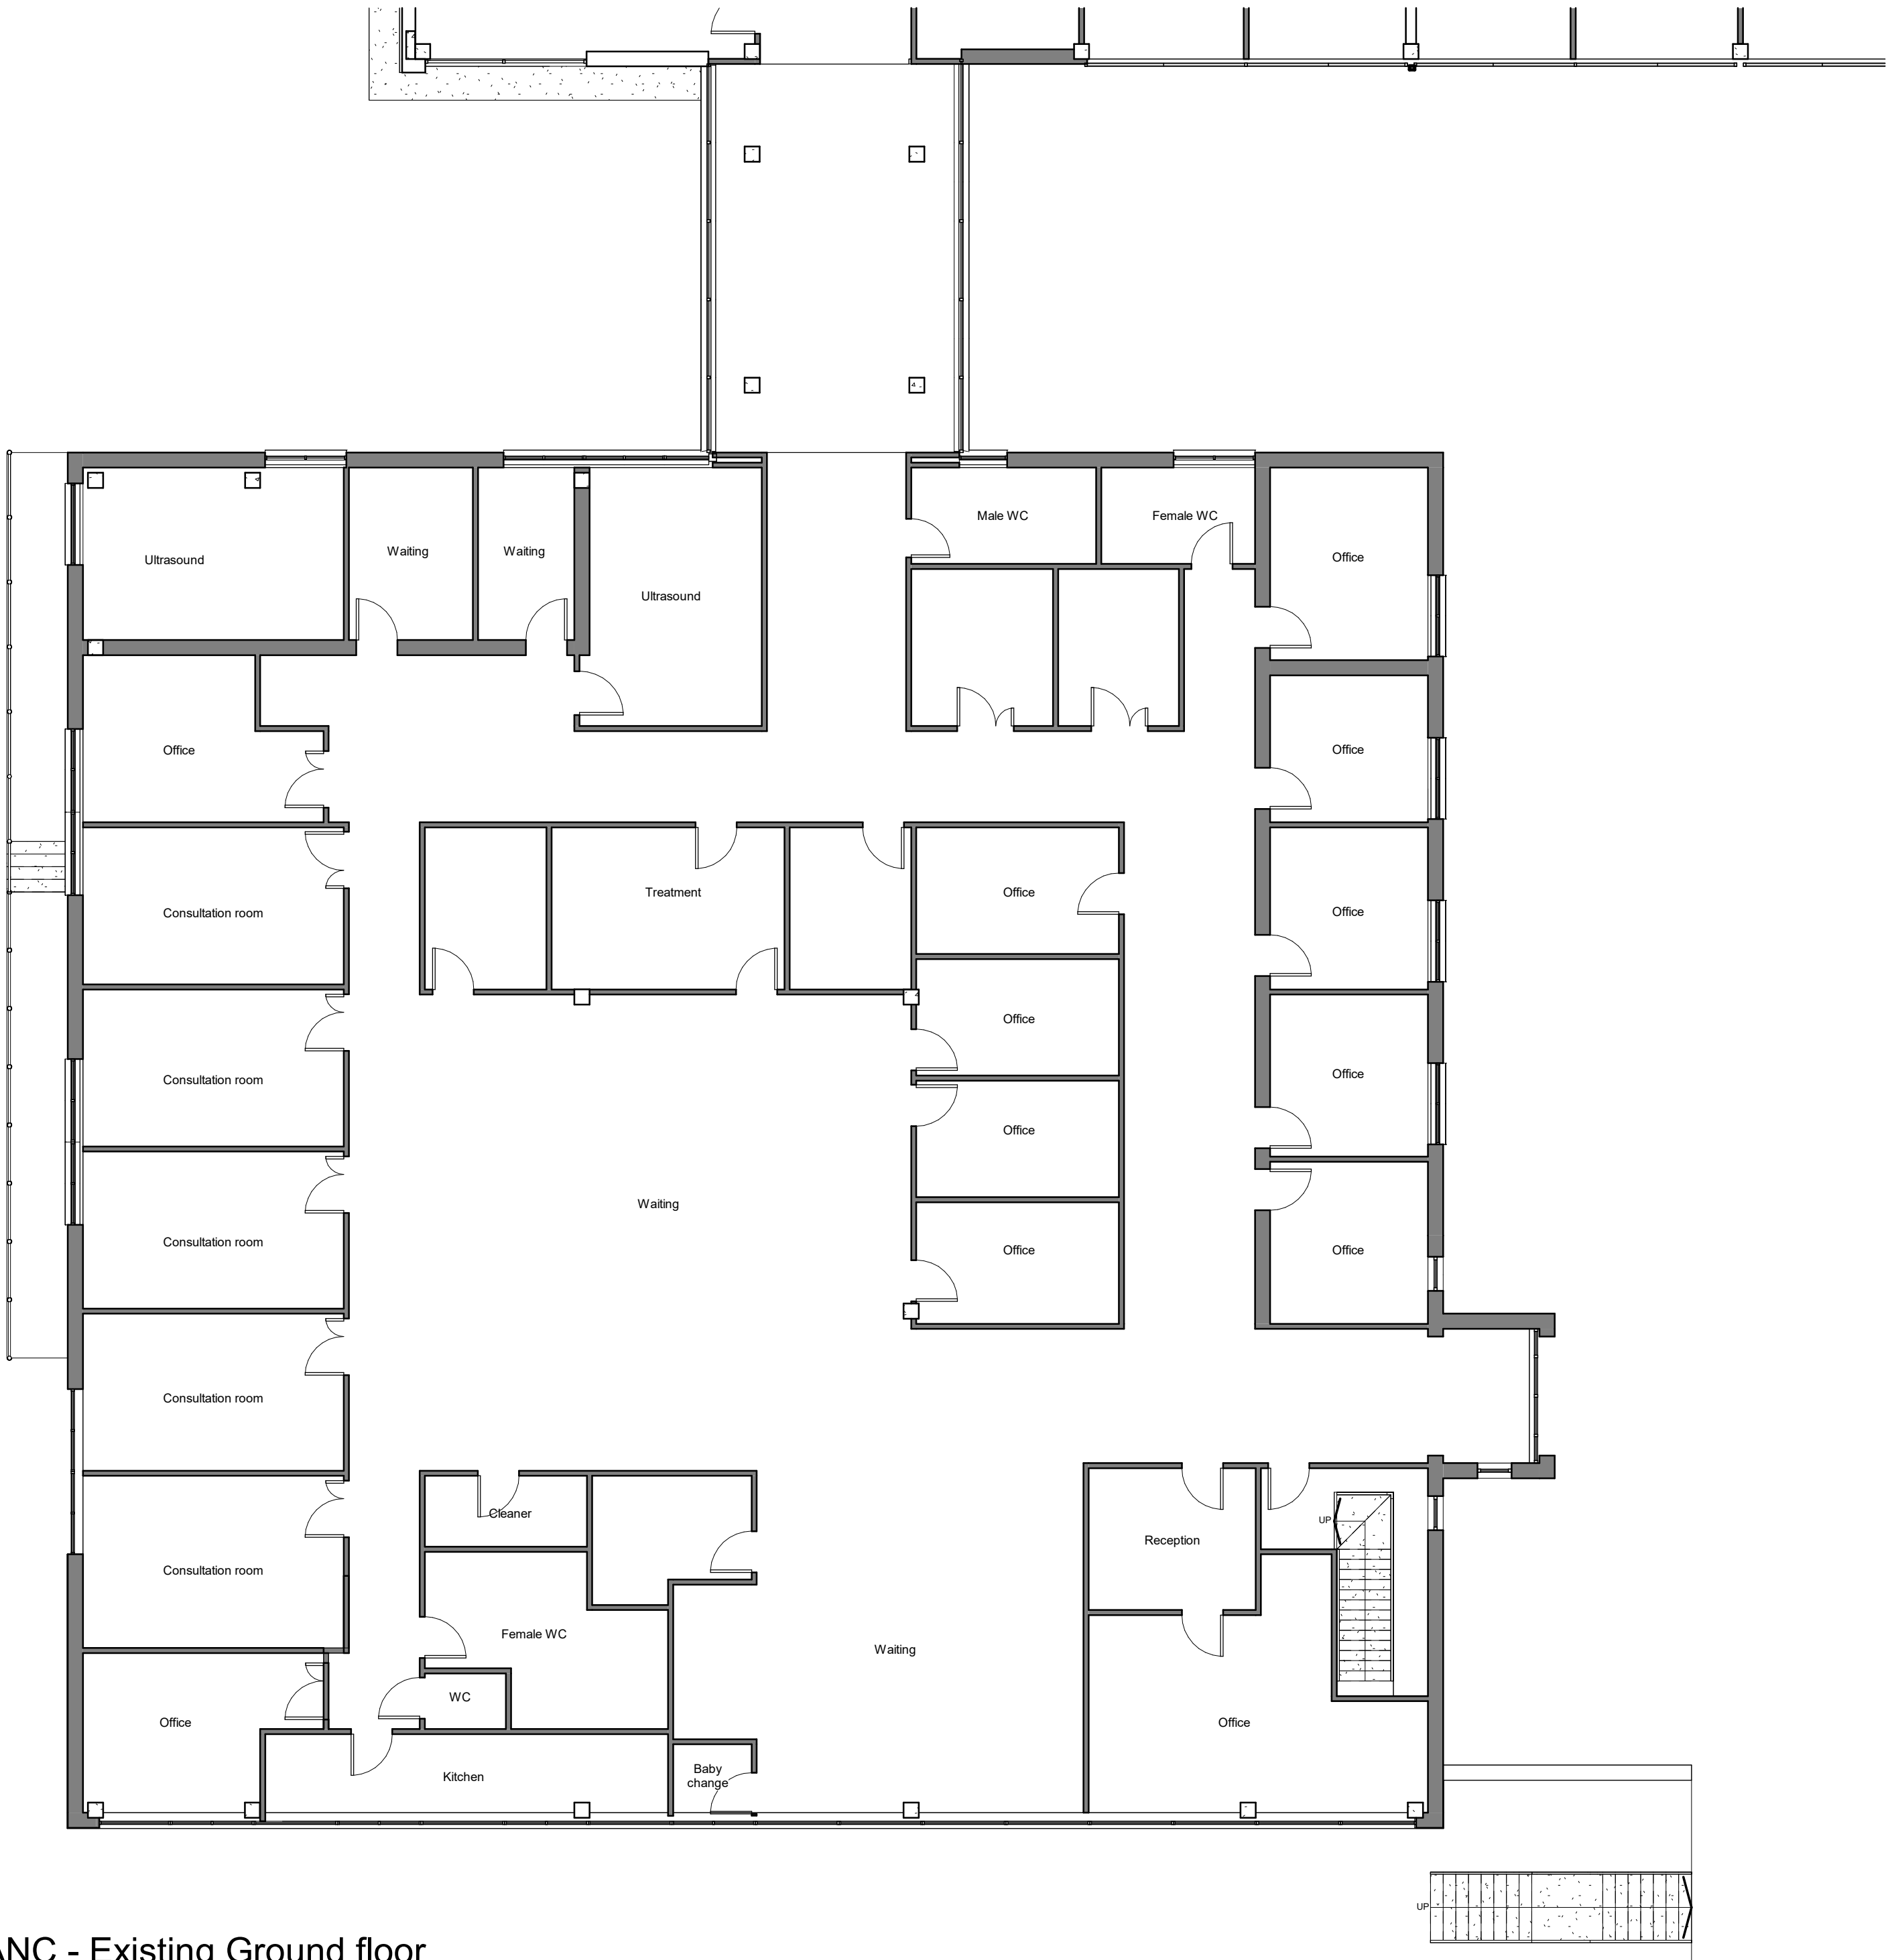

ANC - Existing Ground floor

1 : 100

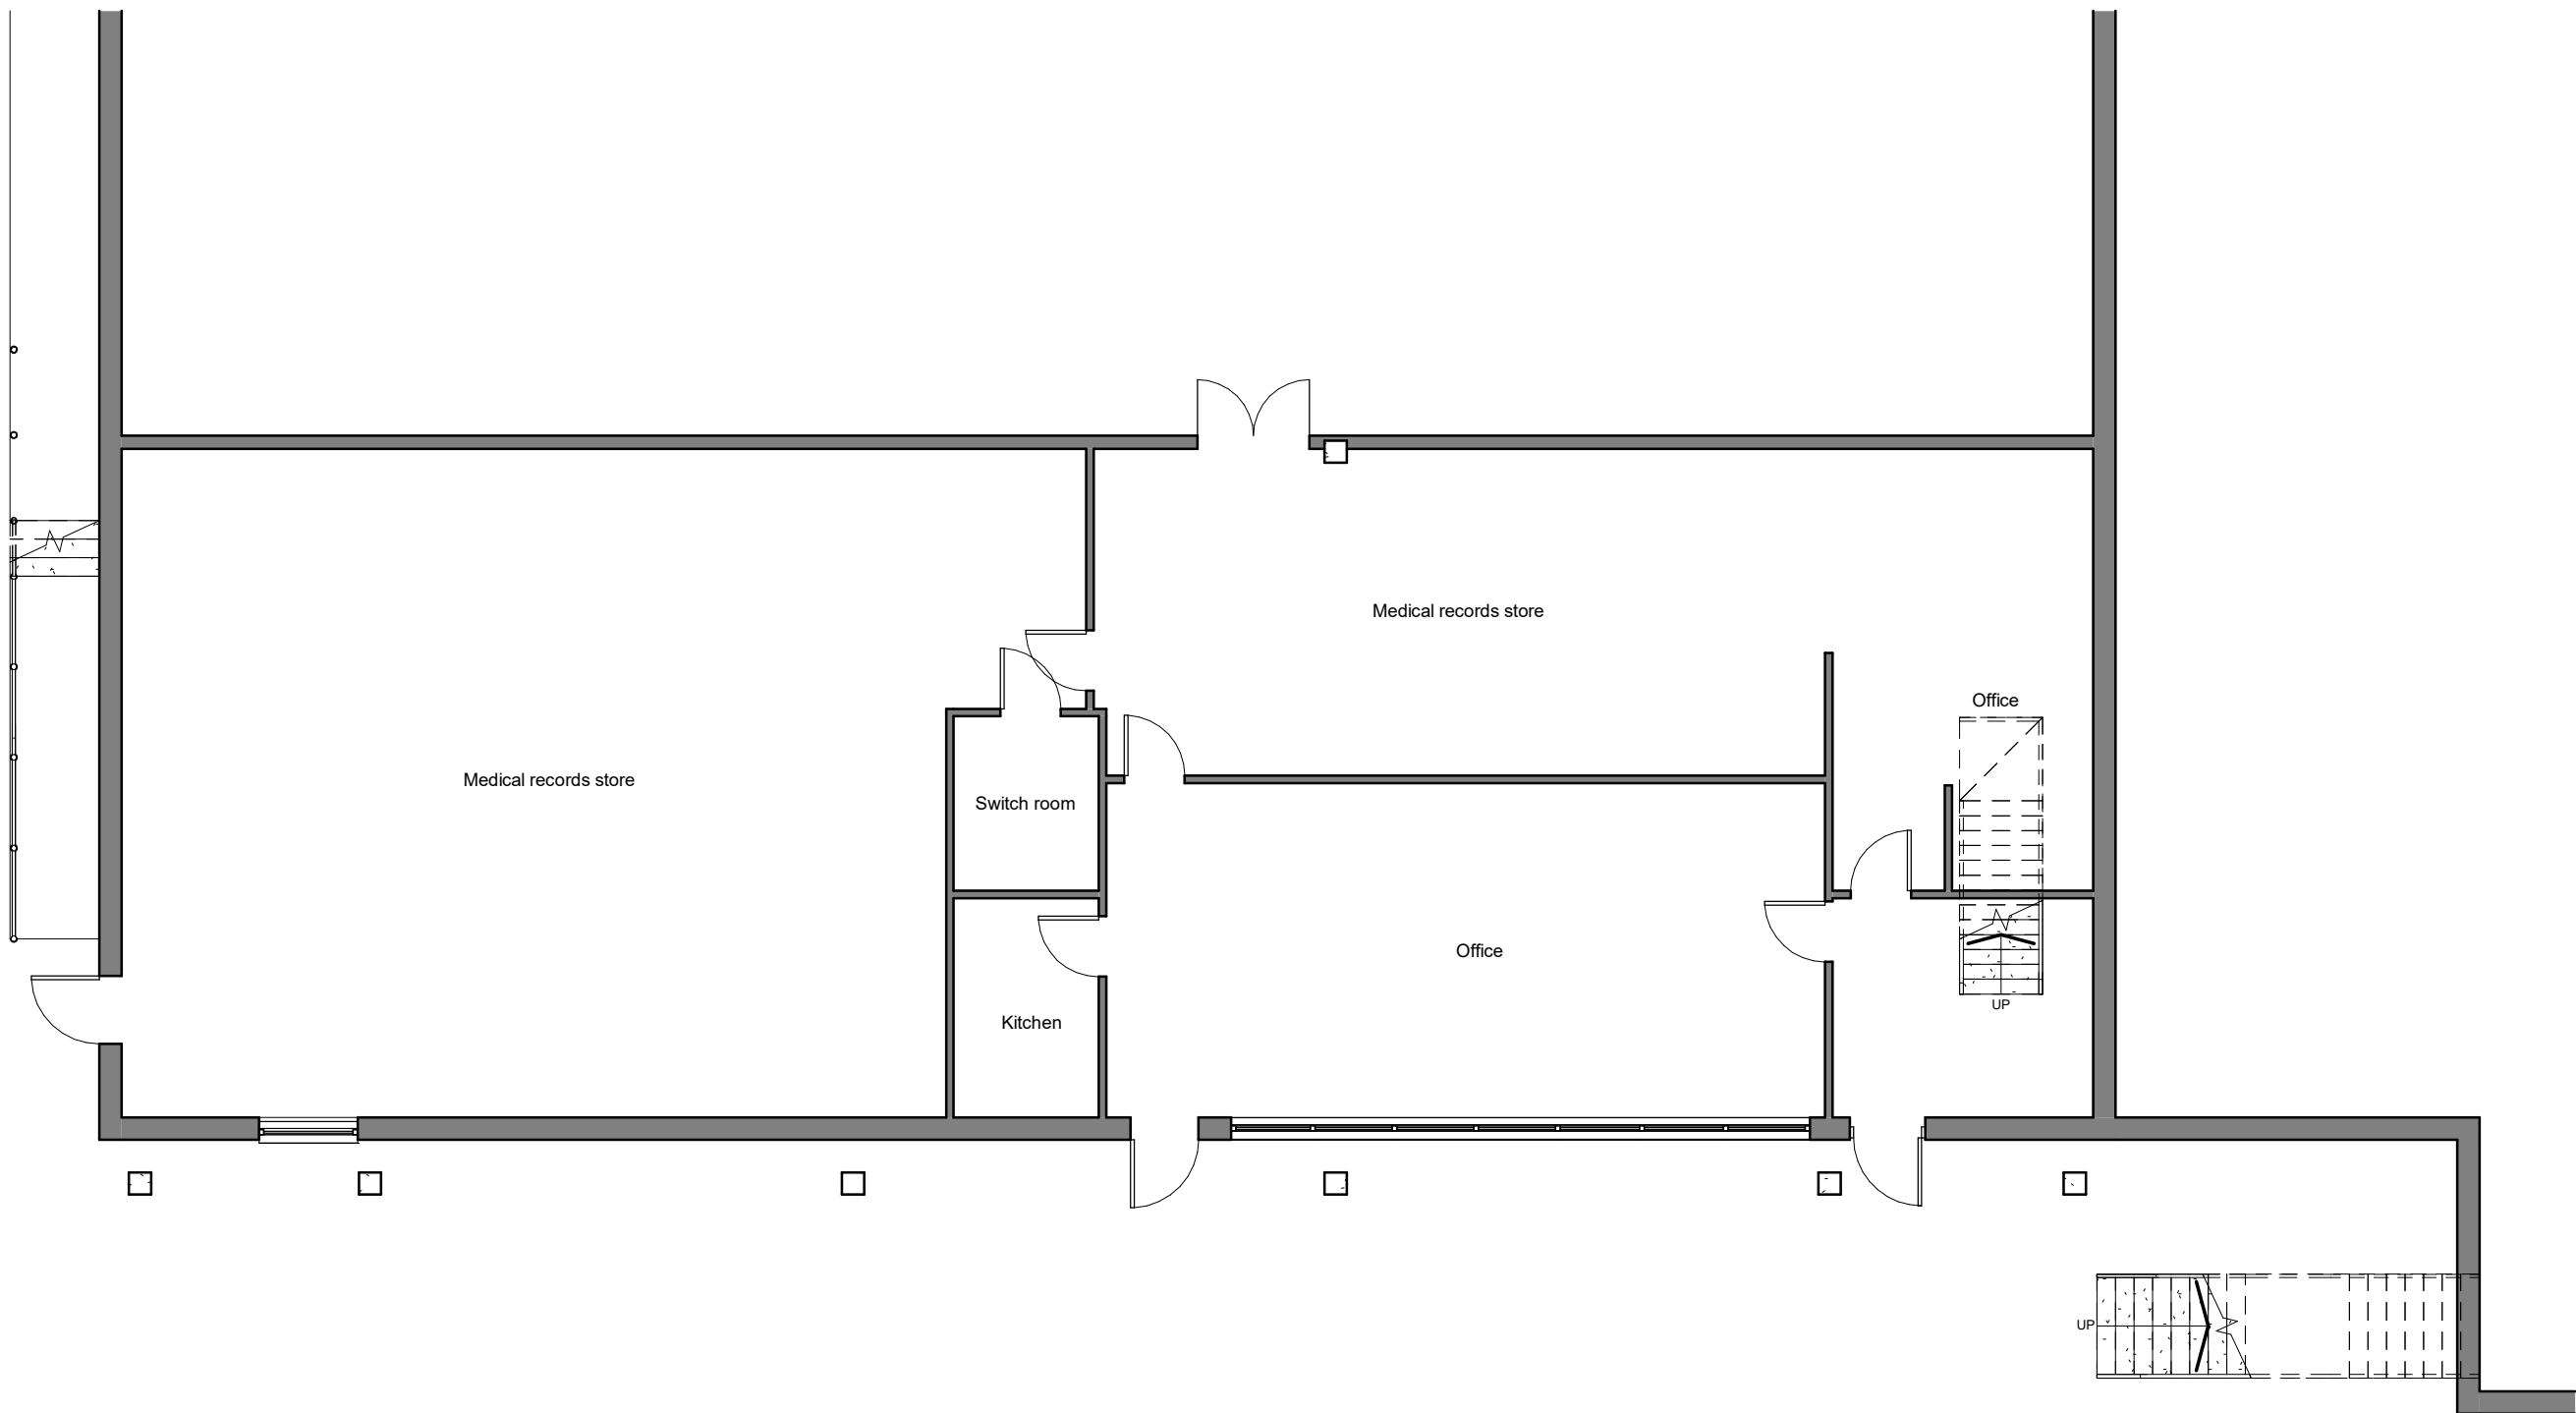

ANC - Existing Lower ground floor

1 : 100

REVISIONS

Rev	Date	Description	By
1	15.07.26	Draft issue for information	NH



Bwrdd Iechyd Prifysgol
Aneurin Bevan
University Health Board

Works & Estate Management Centre
St, Cadocs Hospital
Lodge Road
Caerleon
NP18 3XQ

PROJECT TITLE
Royal Gwent Hospital
Cardiff Road, Newport
Replacement of windows in Antenatal

DRAWING TITLE
Existing plans

DRAWN BY NH	CHK BY -
PROJECT REF RGH B	SCALE 1 : 100 original paper size of A1
REVISION	DATE
STATUS PL	SUITABILITY Issued for Planning Approval
DRAWING NO. Project Originator Volume Level Type Role Number RGH B ABUHB XX XX DR A 402	

