



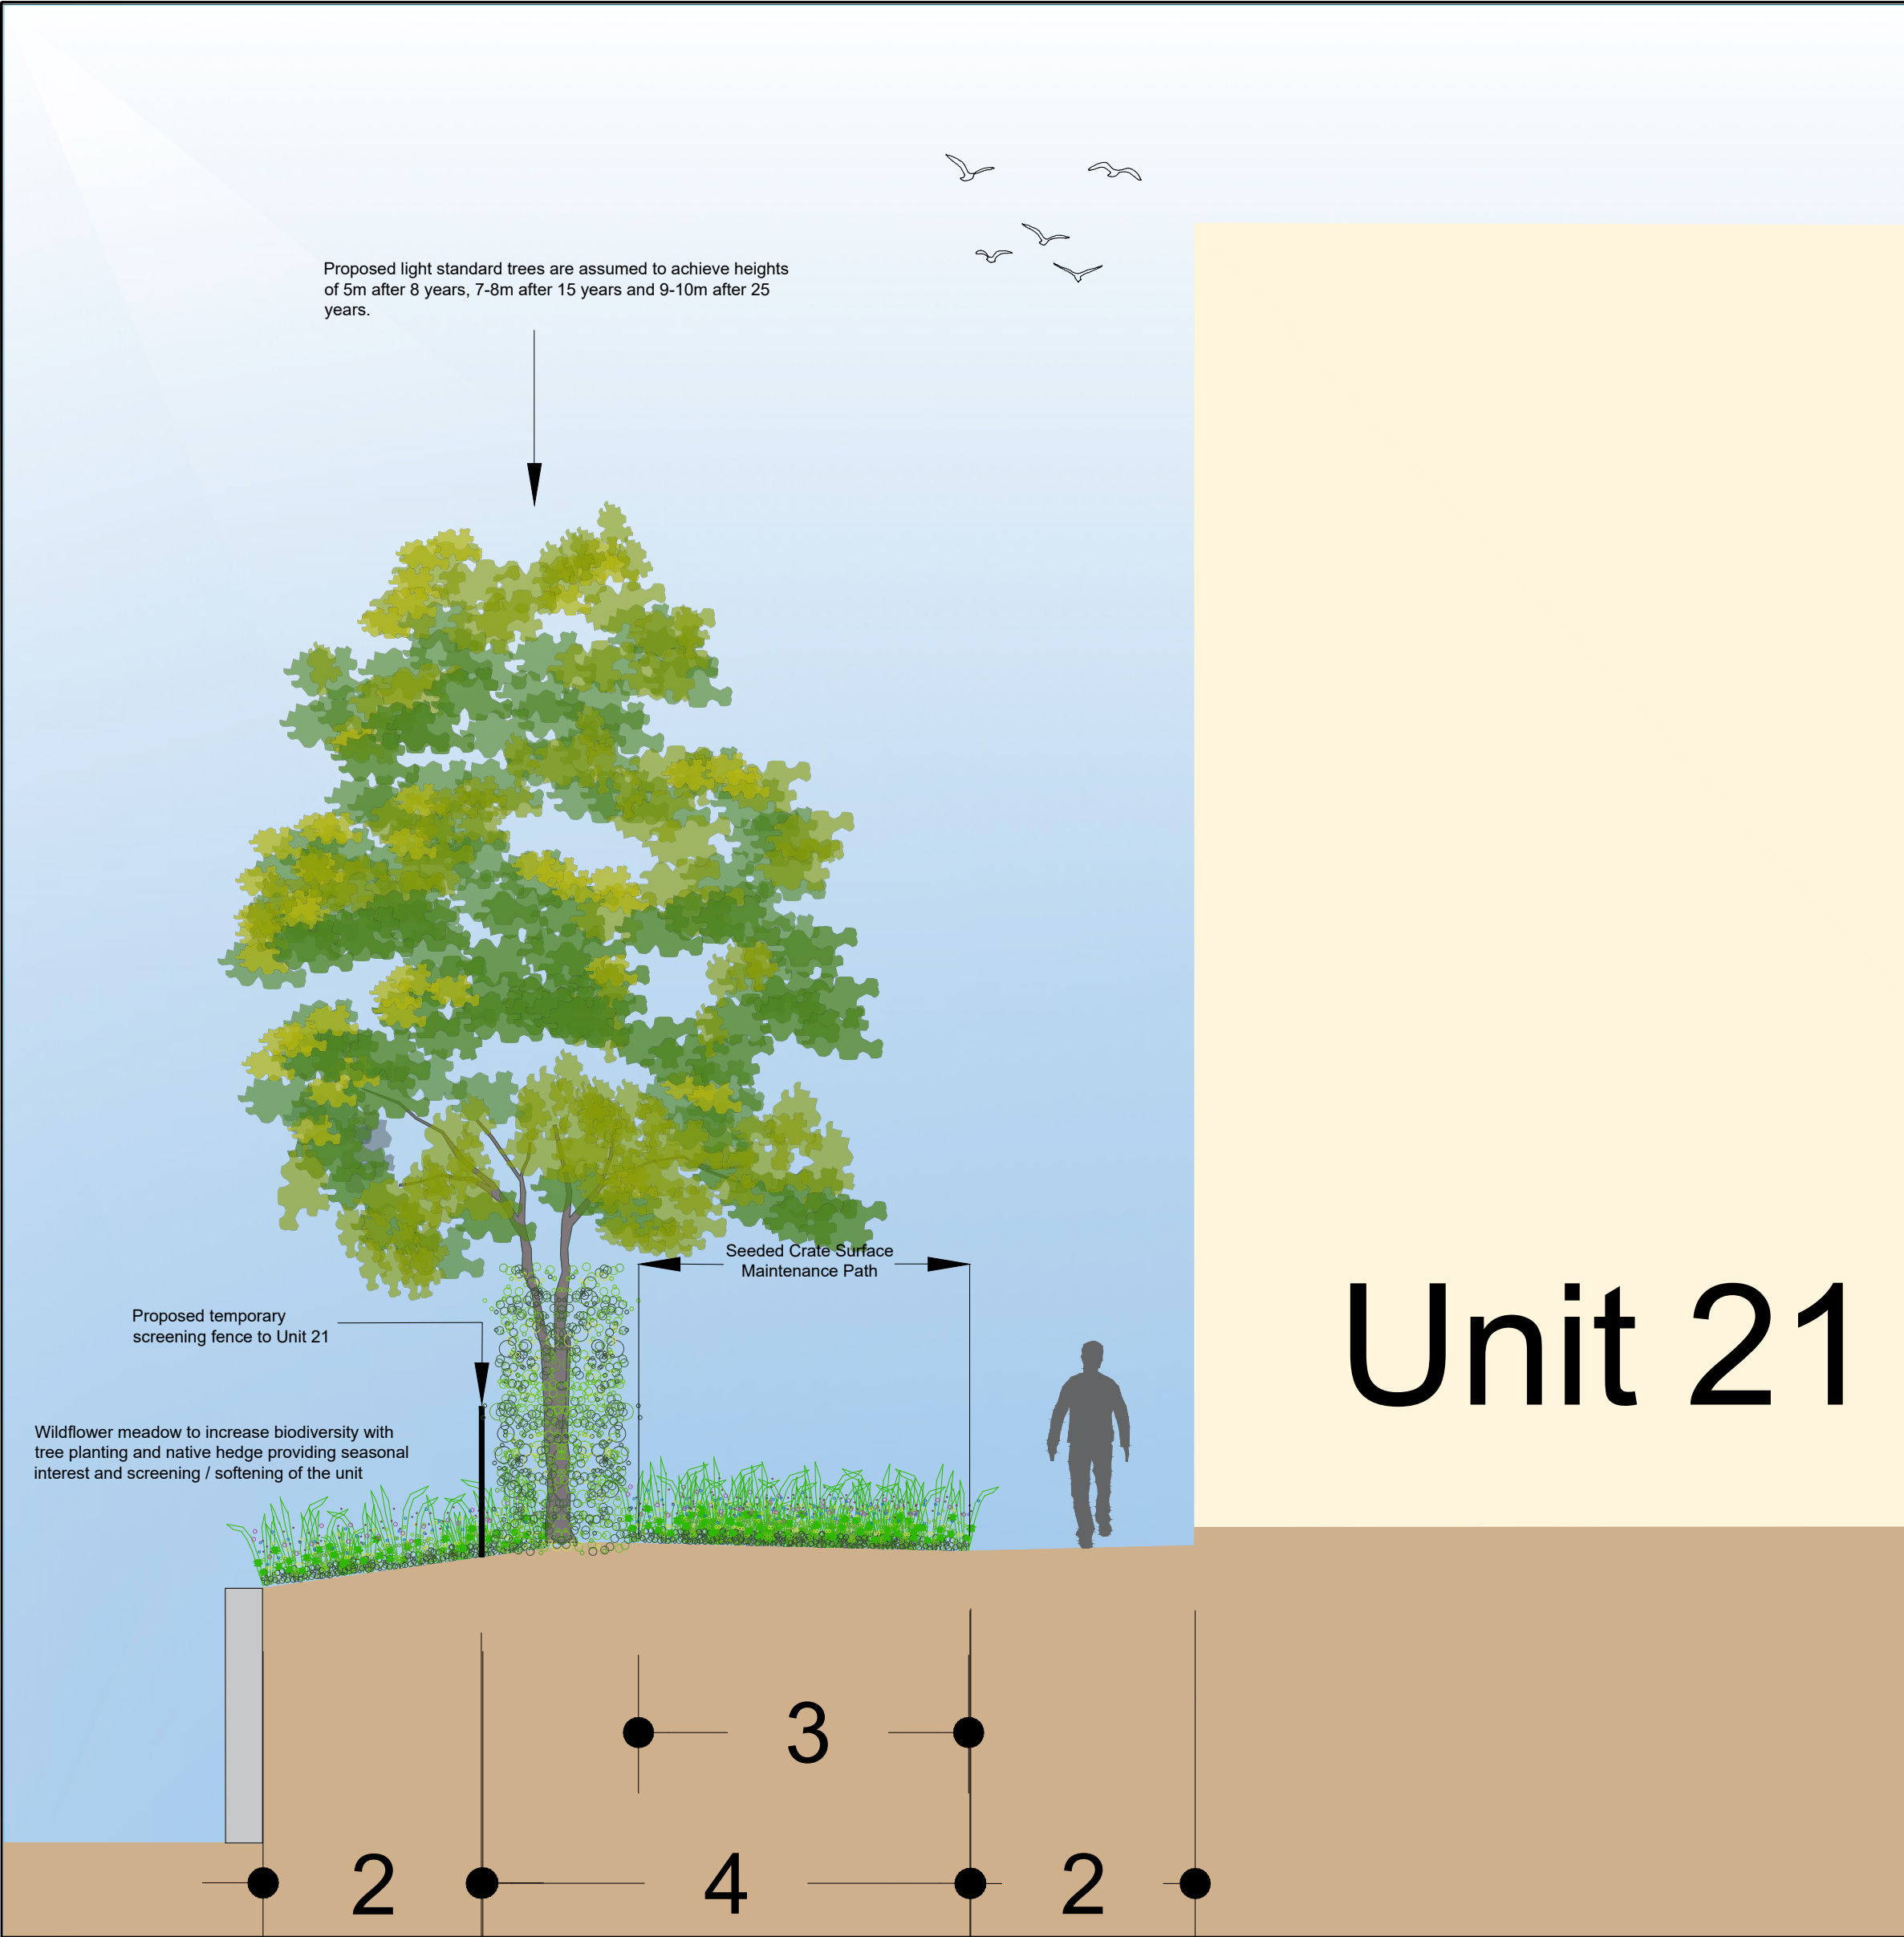

Scale - 1:50

Section A - A

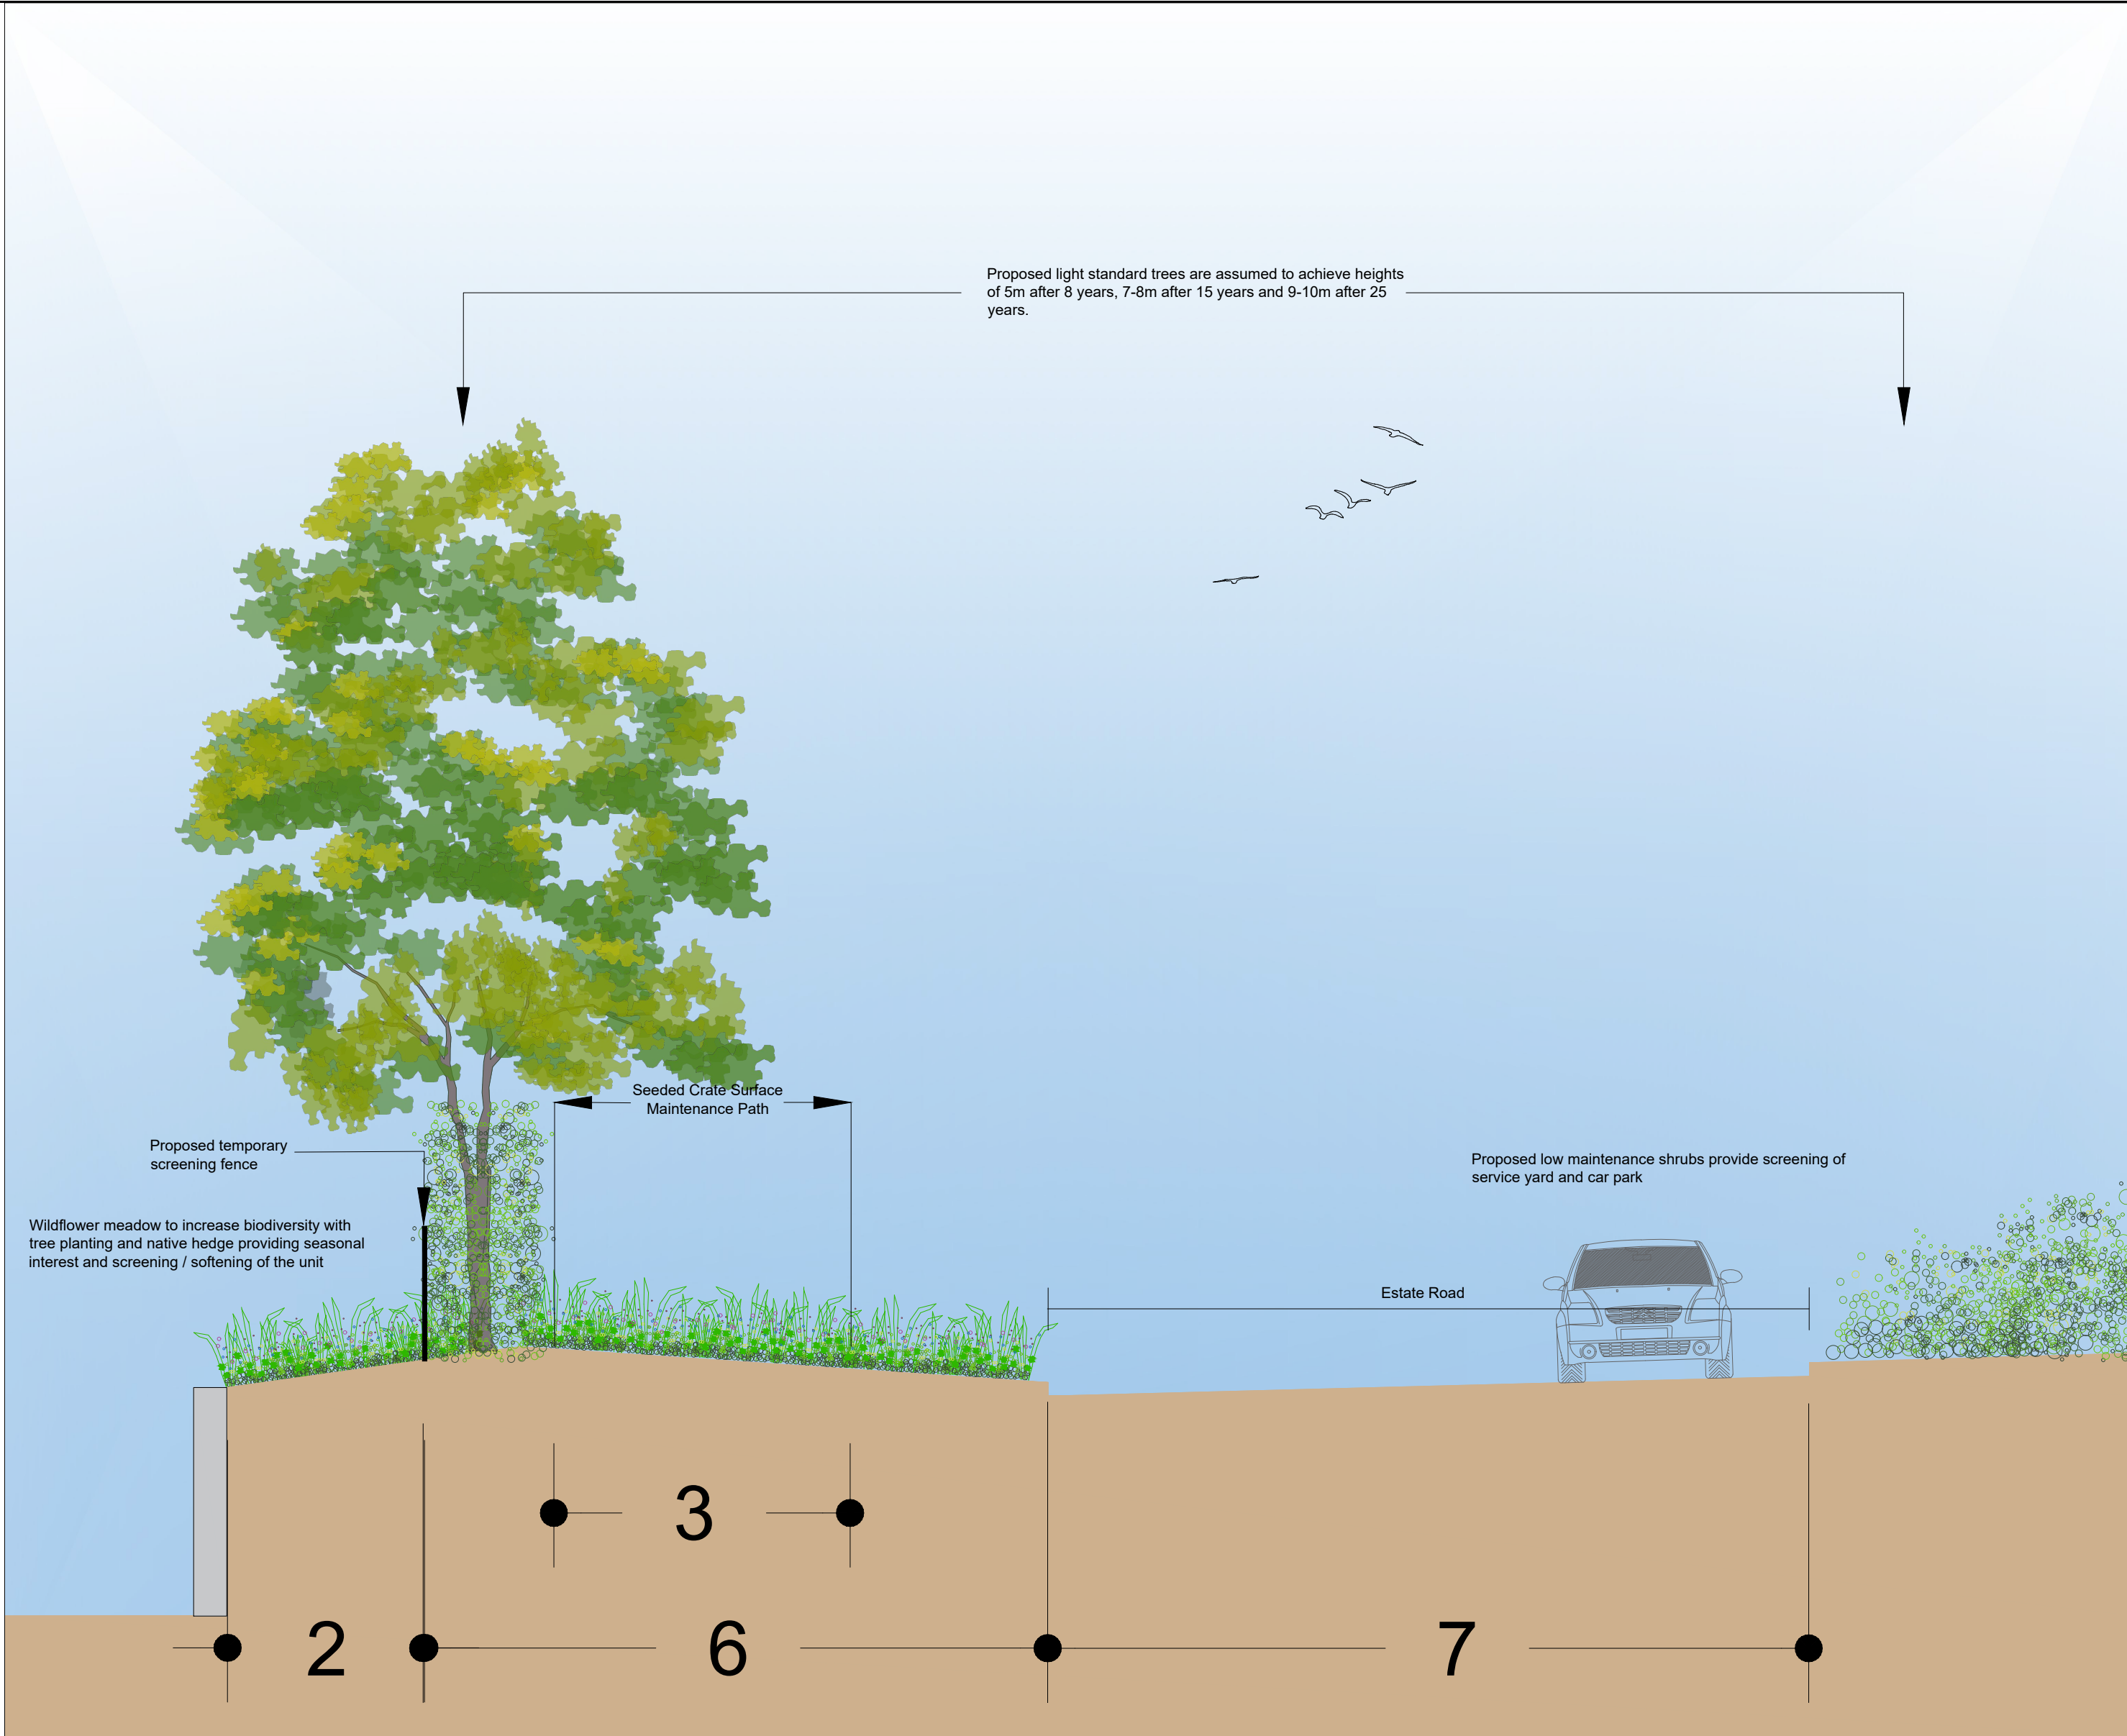

Scale - 1:50

Section B - B




© 2025 RPS Group

Notes

1. This drawing has been prepared in accordance with the scope of RPS's appointment with its client and is subject to the terms and conditions of that appointment. RPS accepts no liability for any use of this document other than by its client and only for the purposes for which it was prepared and provided.
2. If received electronically it is the recipients responsibility to print to correct scale. Only written dimensions should be used.
3. This drawing should be read in conjunction with all other relevant drawings and specifications.
4. Where applicable Ordnance Survey (c) Crown Copyright 2025

All rights reserved. Licence number AC0000808122

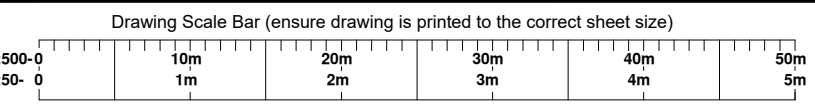

Safety, Health & Environment Information

In addition to the hazards / risks normally associated with the types of work detailed on this drawing take note below. It is assumed that all works on this drawing will be carried out by a competent contractor, working, where appropriate, to an appropriate method statement.

Construction risks	Maintenance/Cleaning risks	Demolition/Adaption risks

Landscape Key:

- Indicative landscaped areas to be removed
- Tree planting
- Feature tree planting
- Specimen shrub planting
- Shrub planting
- Native Hedge planting
- Native Hedge Screening (Temporary fence, removed once established)
- Grassed areas (close mown)
- Wildflower and grass seed mix (EM2 Standard General Purpose Meadow Mixture supplied by Ecoterragrade Seeds (or equal approved))
- Seasonal bulb mix planting areas
- Outdoor amenity spaces/meeting rooms
- Raised edible planting beds
- Proposed gravel areas
- Well being recreational area
- Proposed tree root barrier
- Highways visibility splay

P04	Updated to suit highway comments	MM	DB	03.06.25
P03	Updated following comments	MM	DB	20.05.25
P02	Updated to suit latest base	MM	DB	13.05.25
P01	First Issue	MM	DB	07.05.25
Rev	Description	By	Ckd	Date

rps MAKING COMPLEX EASY
A TETRA TECH COMPANY

4th Floor, 1 Newhall Street
Birmingham, B3 3NH
United Kingdom
T: +44 121 622 8520 E: rpswlv@rpsgroup.com

Client **INDURENT**

Project **Indurent Park, Newport Units 19-21**

Title **Detailed Soft Landscape Plan Sections**

Status	Scale	Date Created
Approval	1:50 @A1	April 2025
Task Team Manager	Information Author	Task Information Manager
DMB	MM	DMB

Document Number
5124-RPS-XX-XX-DR-L-9018

Project Code - Originator - Zone - Level - Type - Role - Drawing Number

RPS Project Number	Suitability	Revision
794-PLN-LAN-5124	S3	P04

rpsgroup.com